

REAR  
ELEVATION




NO. 18

NO. 20  
New brickwork in London  
stocks to match existing.  
New hardwood framed  
windows.


NO. 22

SIDE  
ELEVATION

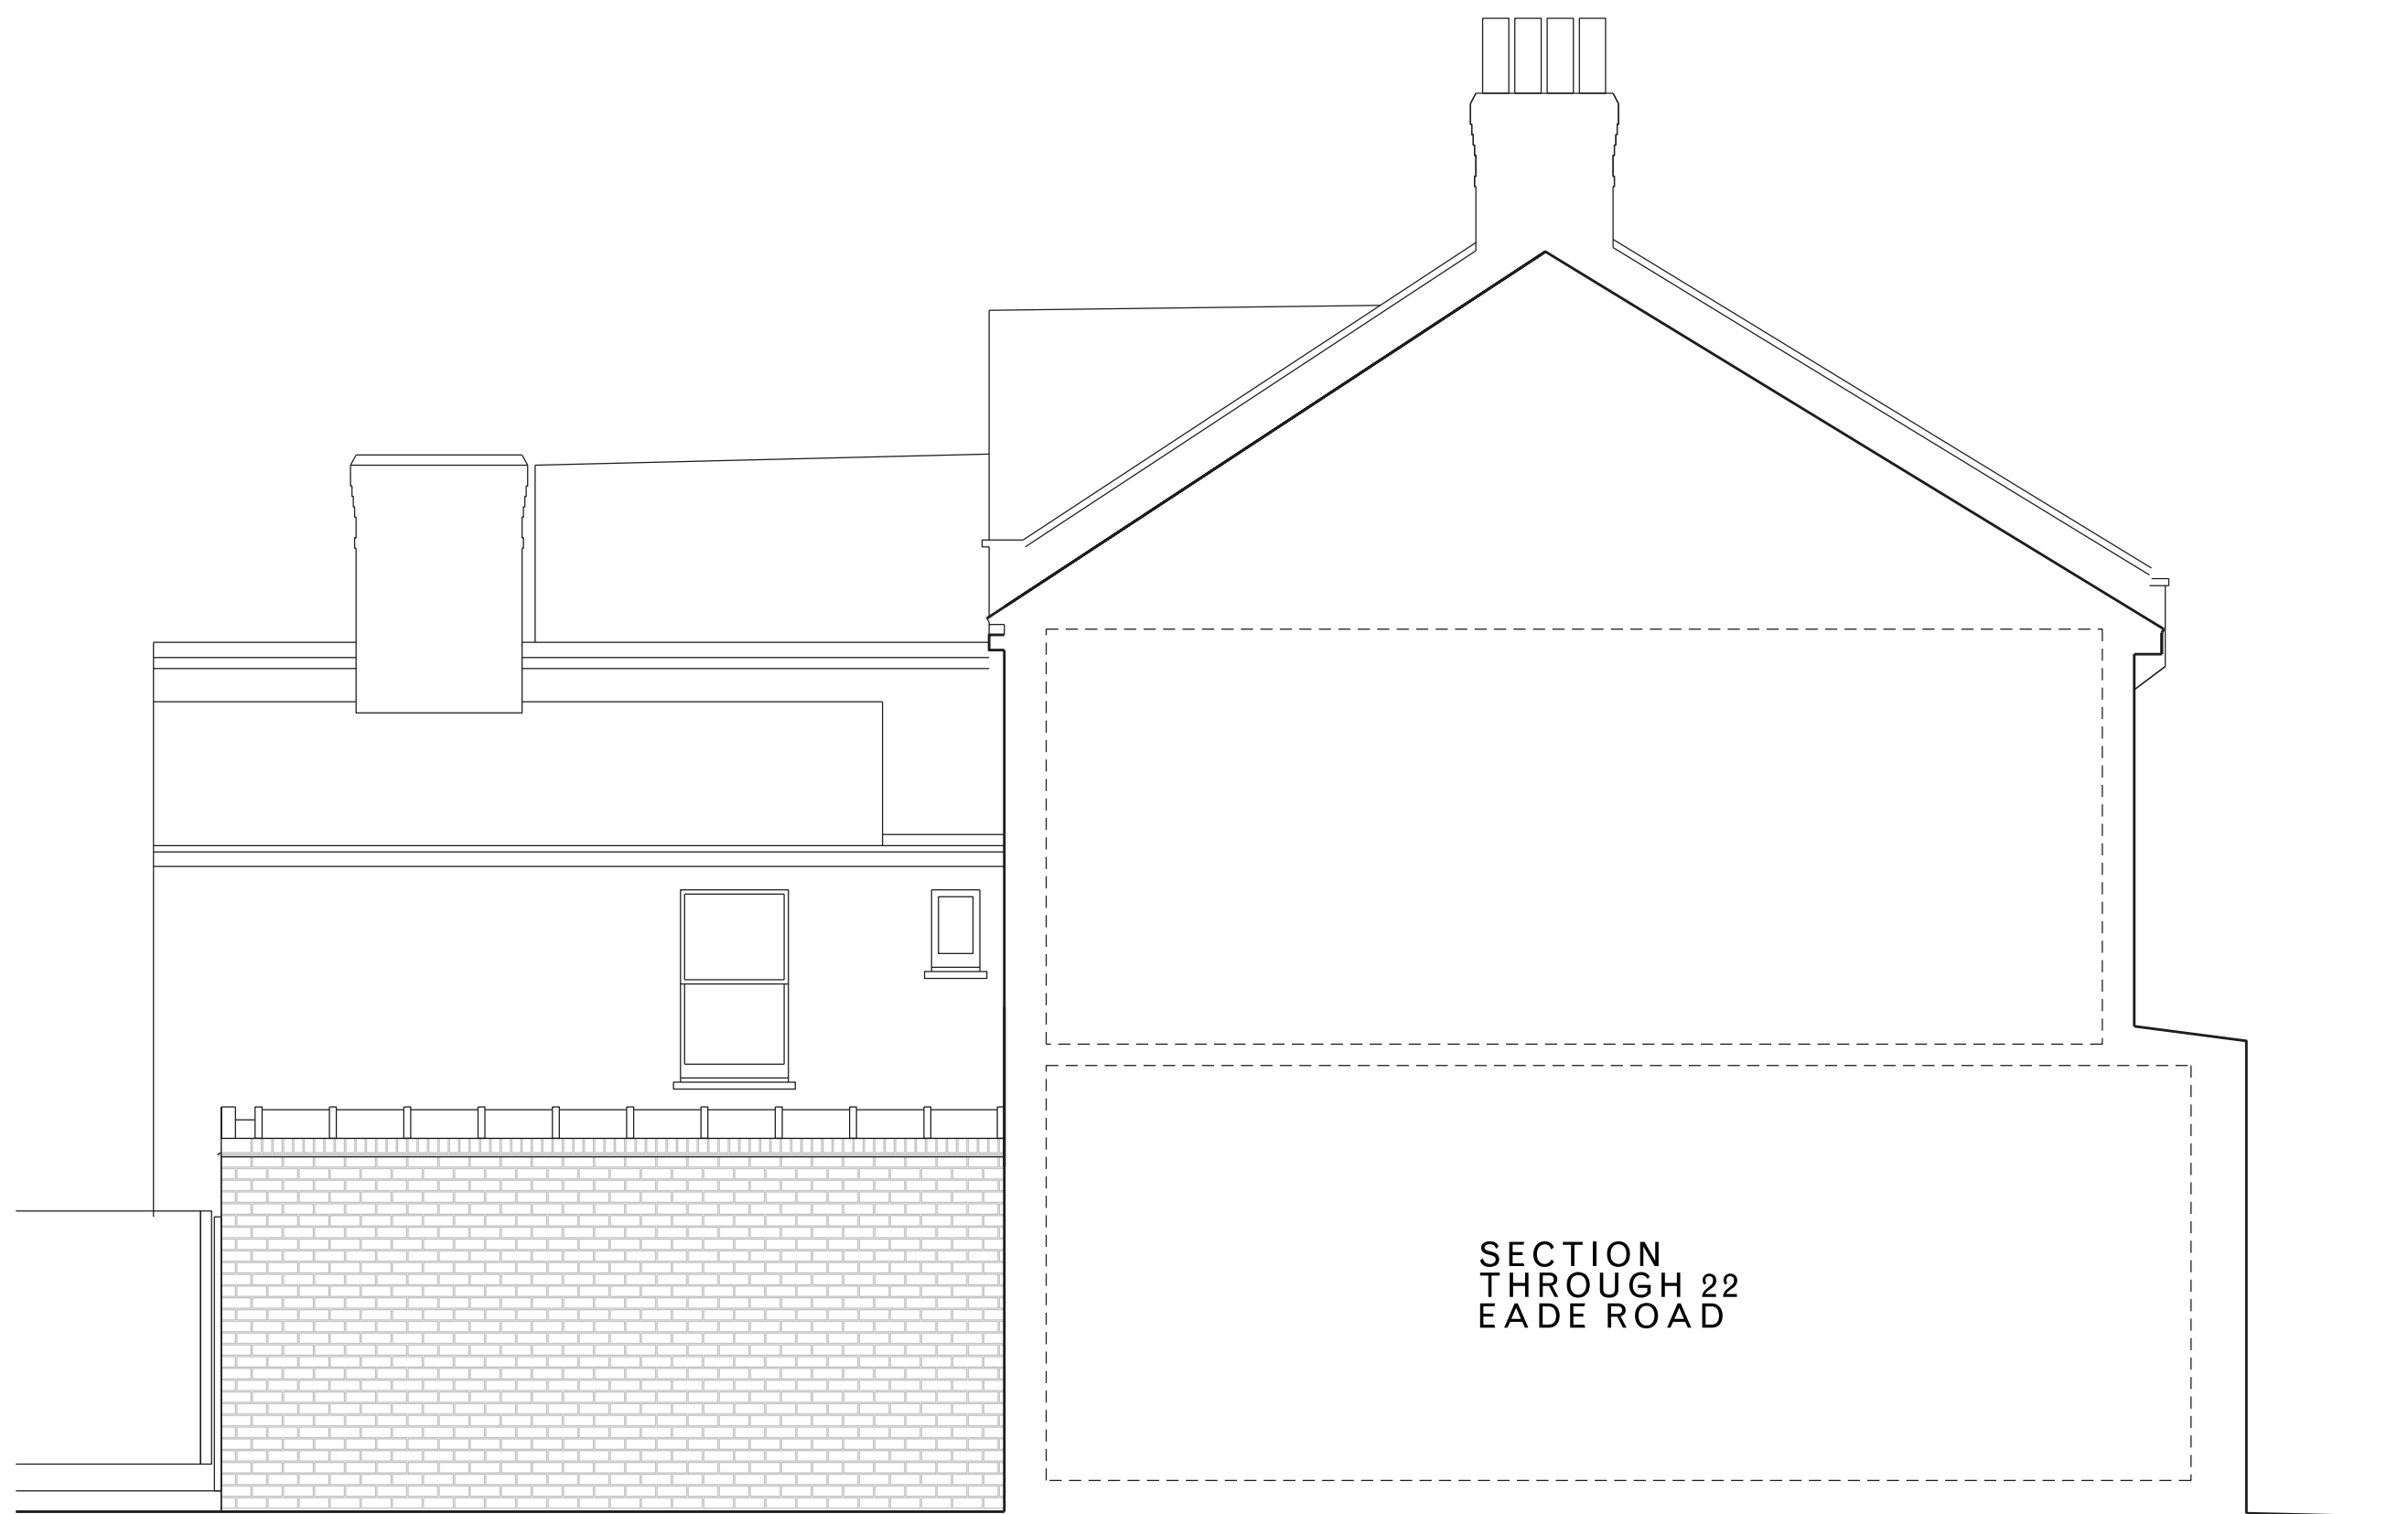

New brickwork in London stocks to  
match existing.  
Aluminium framed patent glazing  
rooflight, grey finish.  
New roof, flashings and valley gutter  
in lead or zinc to match existing.

SECTION AA

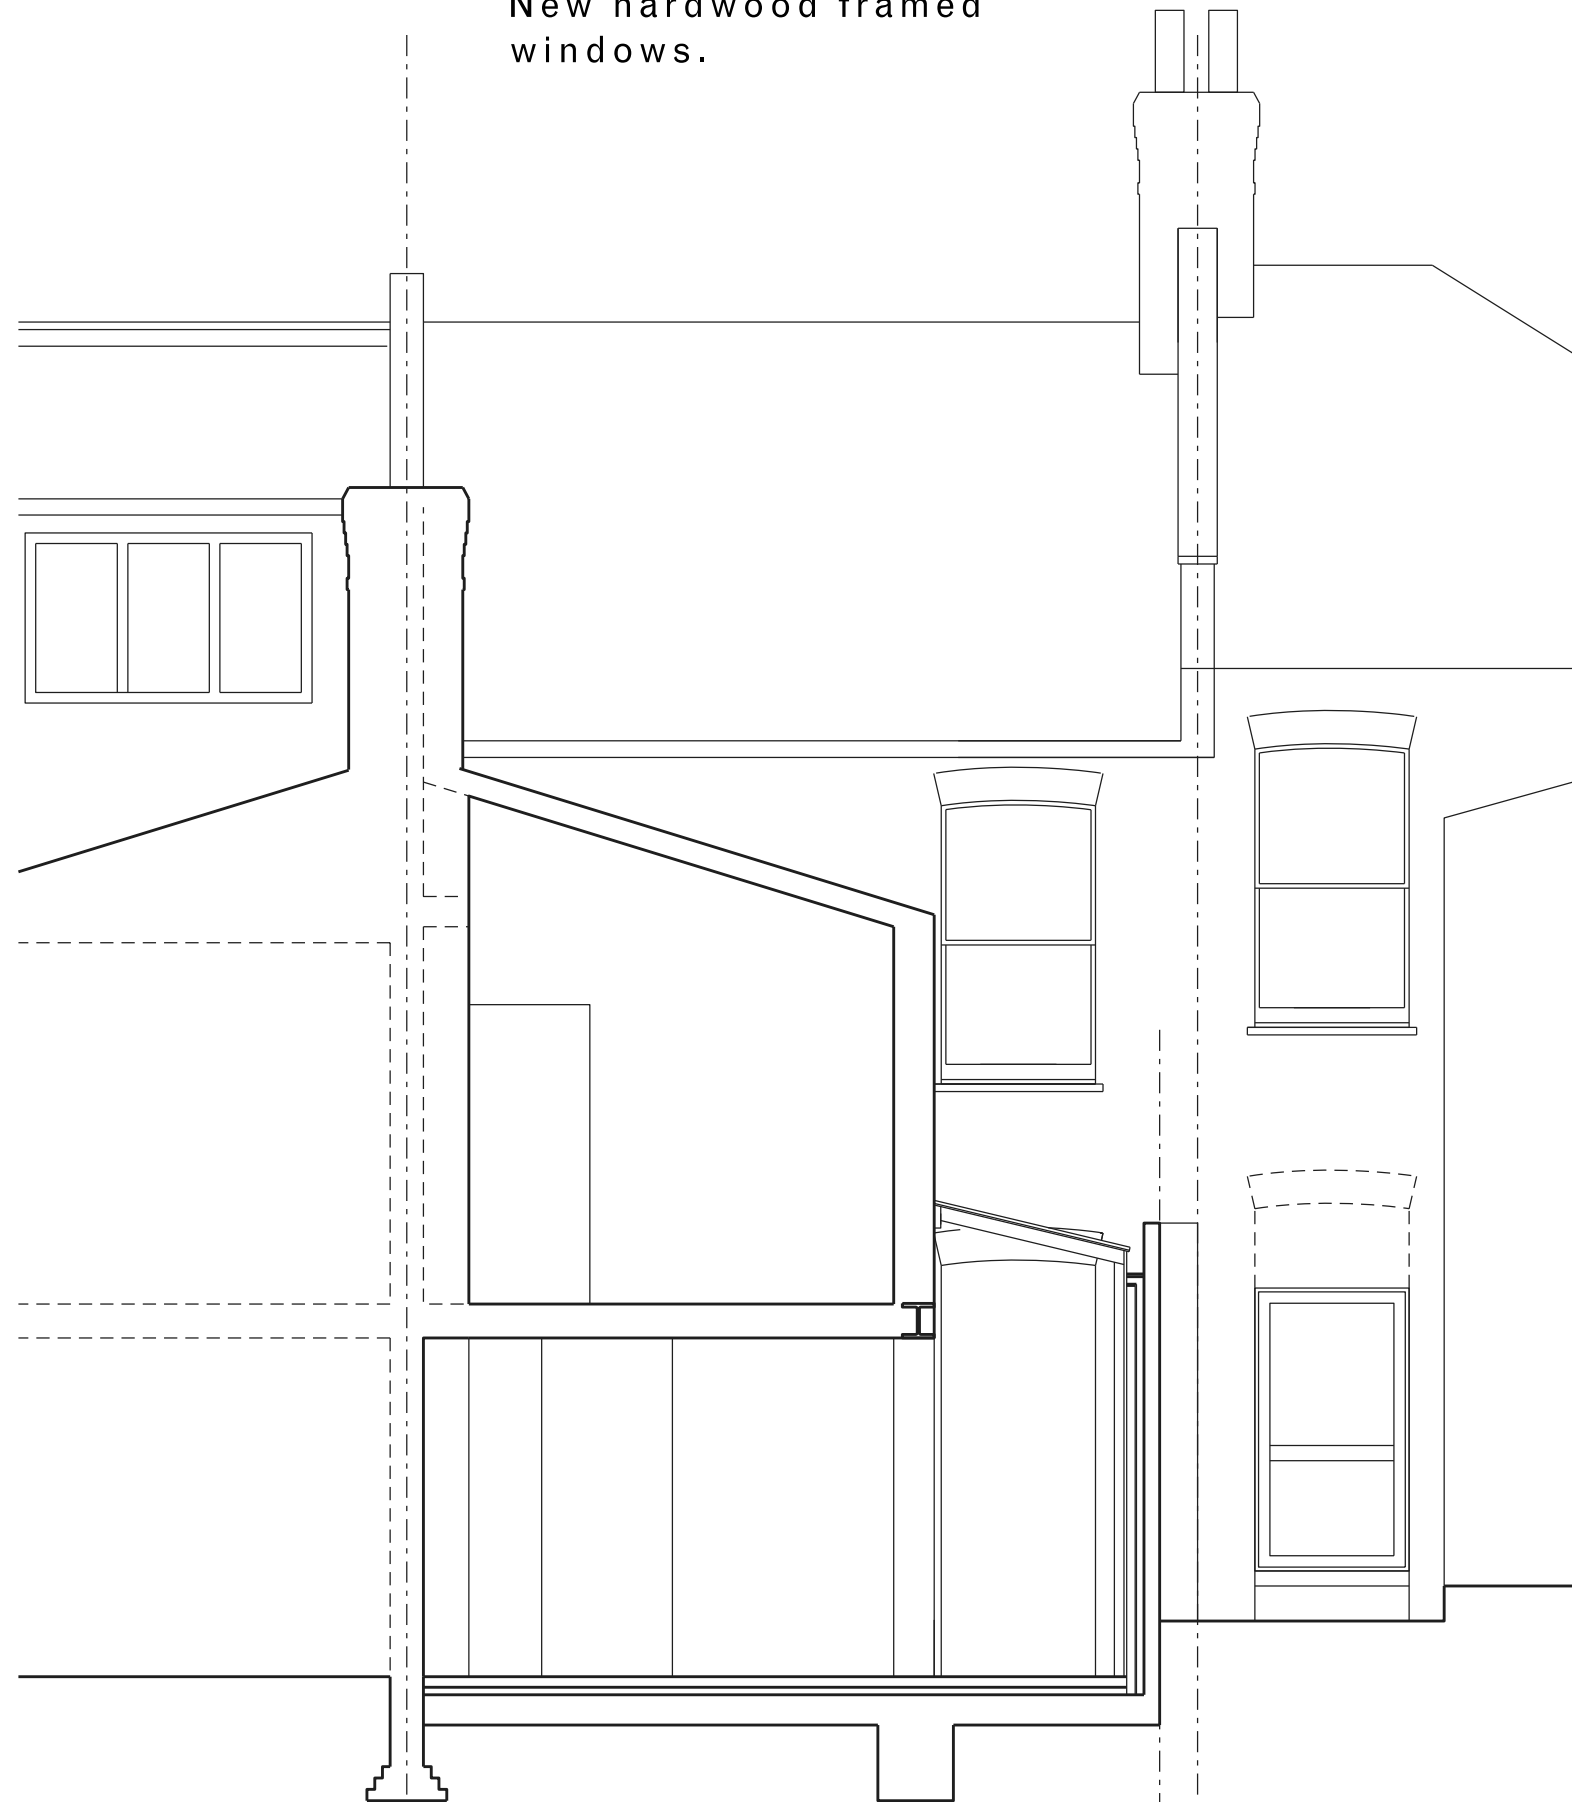

NO. 18

NO. 20

NO. 22

SECTION CC



| Revisions |      |         |       | Notes :   | Project      | Drawing      |        |                                                     |             |
|-----------|------|---------|-------|---|--------------|--------------|--------|-----------------------------------------------------|-------------|
| Rev       | Date | Checked | Notes |   |              | 20 EADE ROAD |        |                                                     |             |
|           |      |         |       | Contractors must verify all dimensions on site before commencing work or preparing shop drawings. Dimensions are not to be scaled from this drawing.<br><br>All information is subject to statutory consents, rights of light and survey.<br><br>This drawing and the design contained herein is the copyright of Hannah Schneebeli and shall not be reproduced in whole or part without prior written consent. | Client       |              |        | 20 Eade Road<br>Elevations and Sections<br>Proposed |             |
|           |      |         |       |   | H Schneebeli |              |        |                                                     |             |
|           |      |         |       |   | Scale        | Drawn by     | Status | Date                                                | EADE/PD/123 |
|           |      |         |       |   | 1:100 @ A3   | HS           | PD     | 14/06/23                                            |             |