




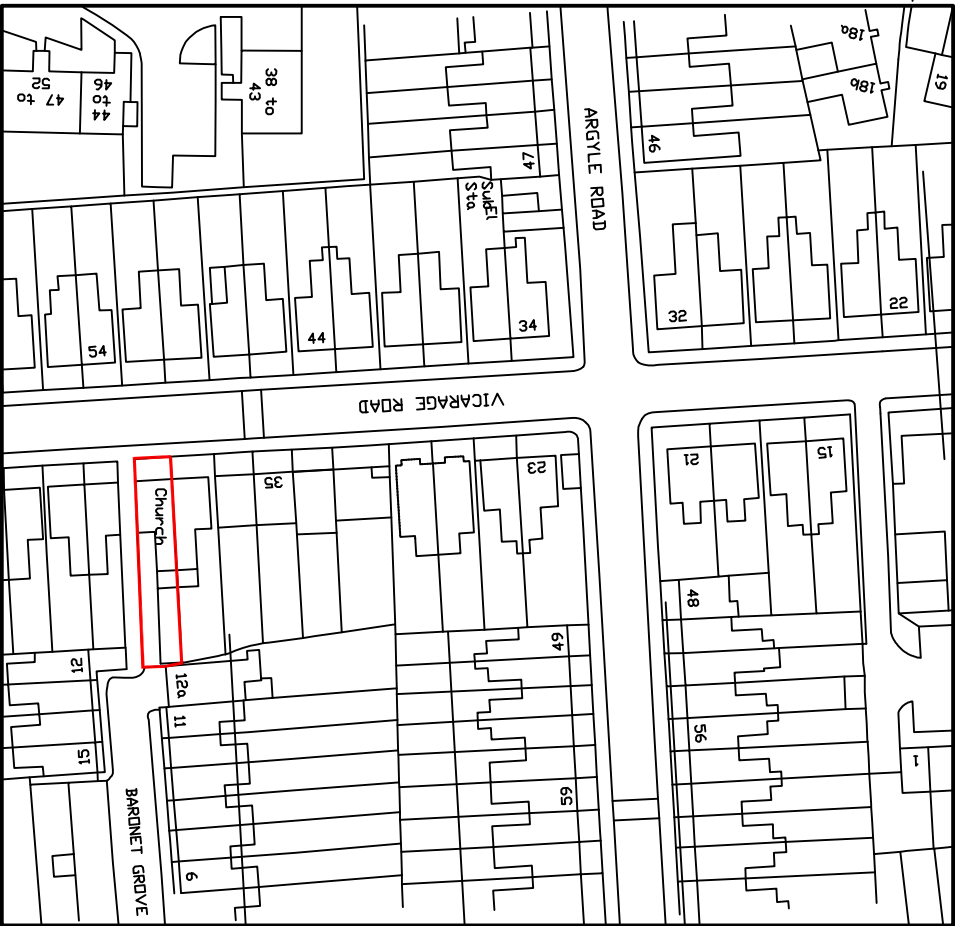

Location Map 1 : 1250

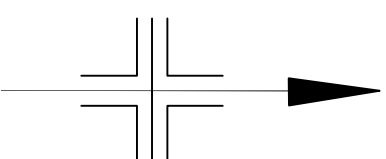

Existing/Proposed Block Plan
Scale 1 : 500

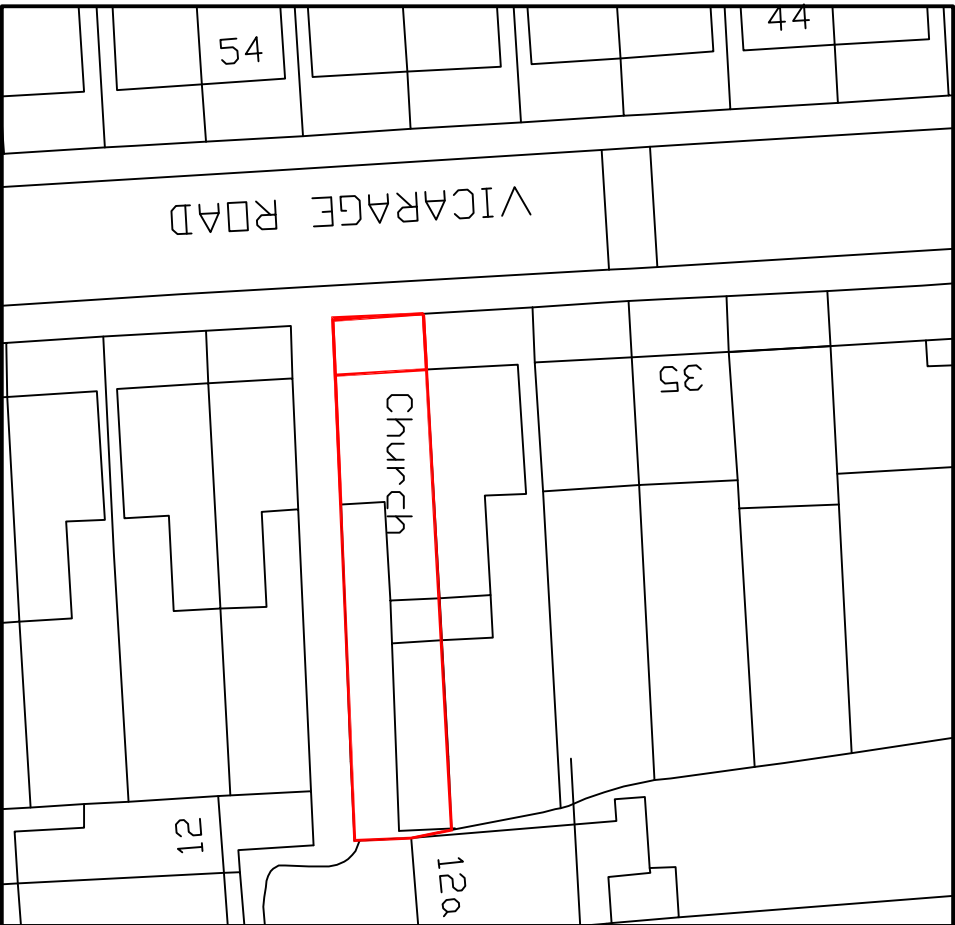

Leads Design Partnership
Chartered Architects, Engineers and Surveyors
Planning Supervisors and Construction Project Managers
86 Chestnut Road Enfield EN3 6SY Tel: 01992 787 937

Client:

The Trustee of the
Mill Yard Seventh
Day Baptist Church
in England and Wals

Site:

41 Vicarage Road
London, N17 0BB

Drawing:

Existing/Proposed Block Plan

Date:	Pt/Drawing Number	Scale
April 2023	LDP/482/11/A	@ A3

The copyright of this drawing is vested in the architect and must not be copied or reproduced without his written consent. Furred dimensions only are to be taken from this drawing. All Contractors must visit the site and be responsible for taking and checking all dimensions relative to this work. IP IN D0087 ASL