
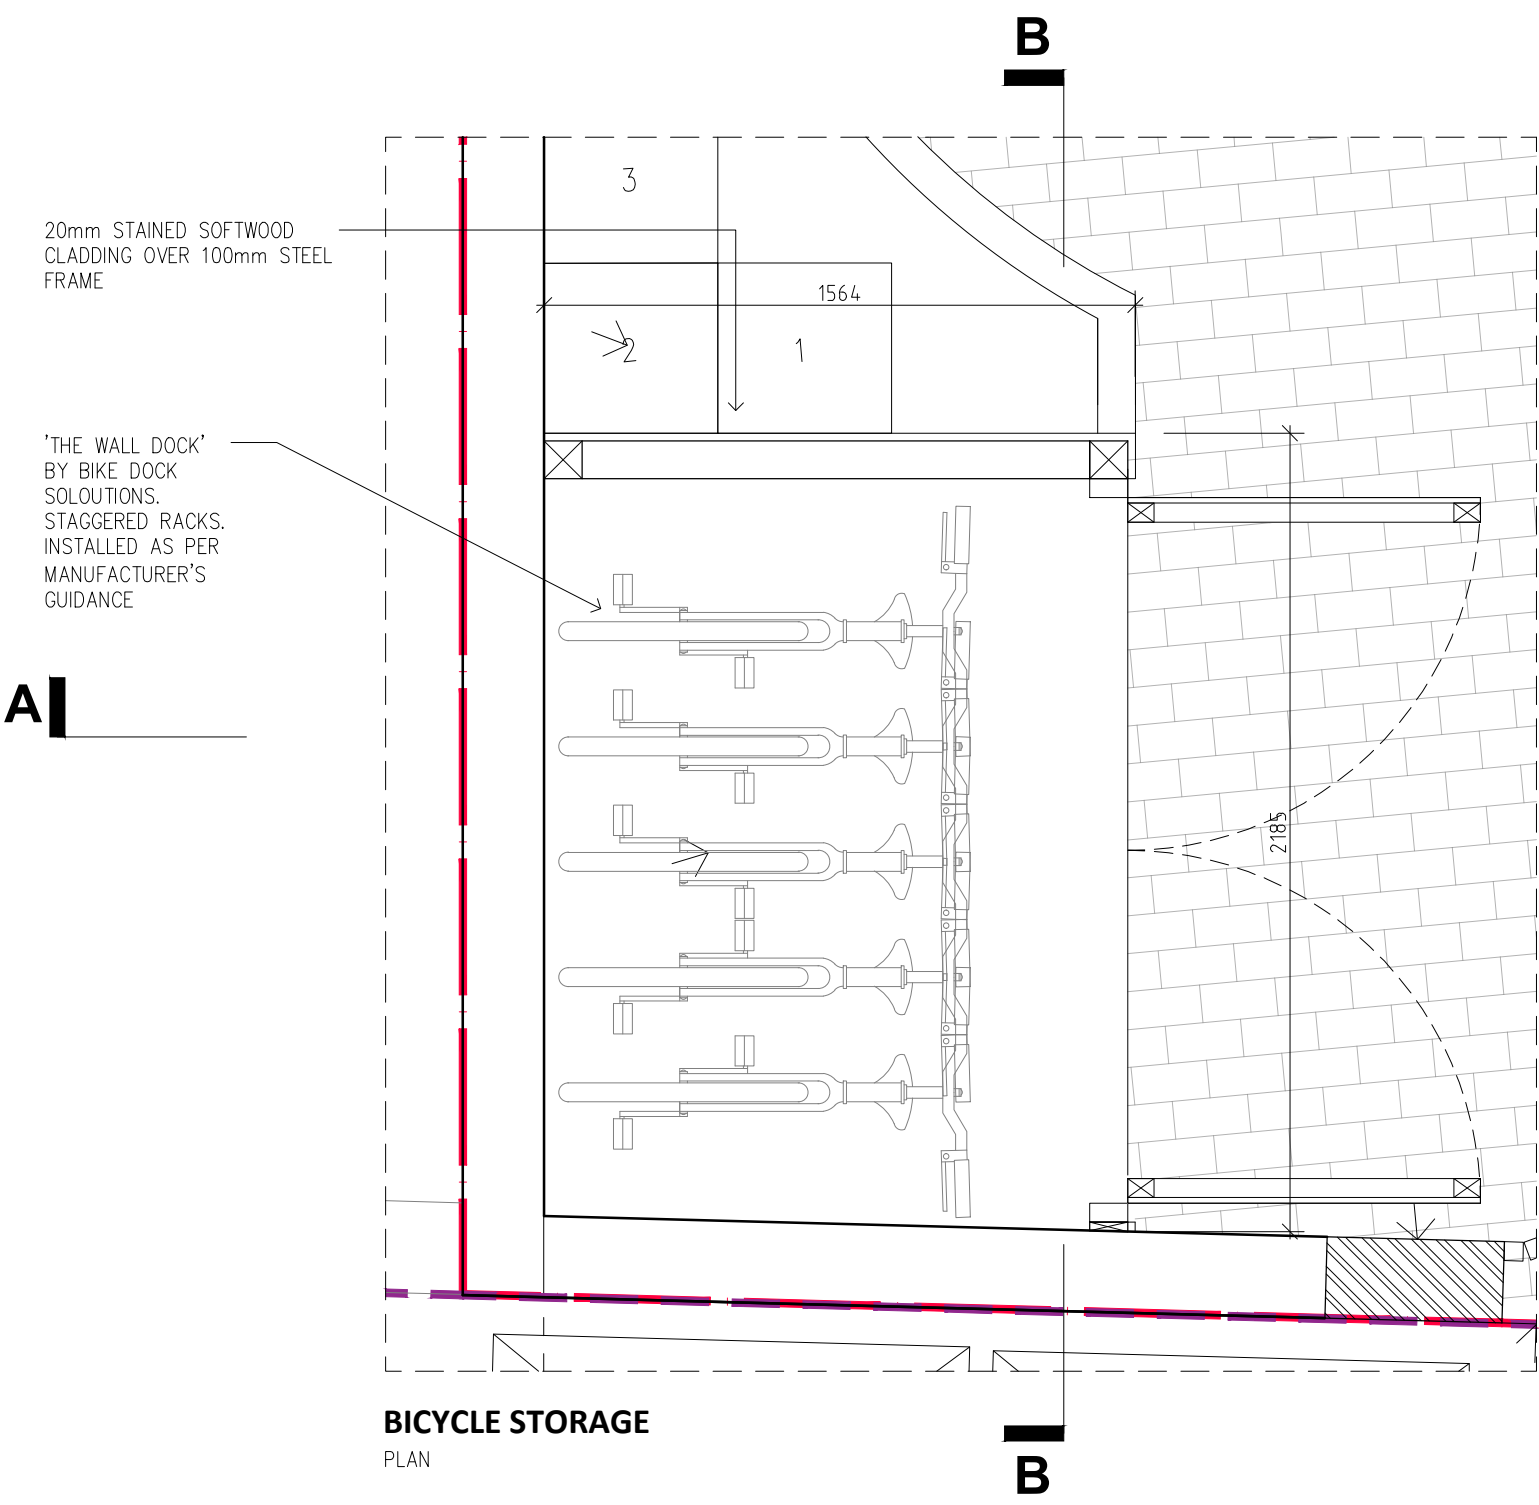
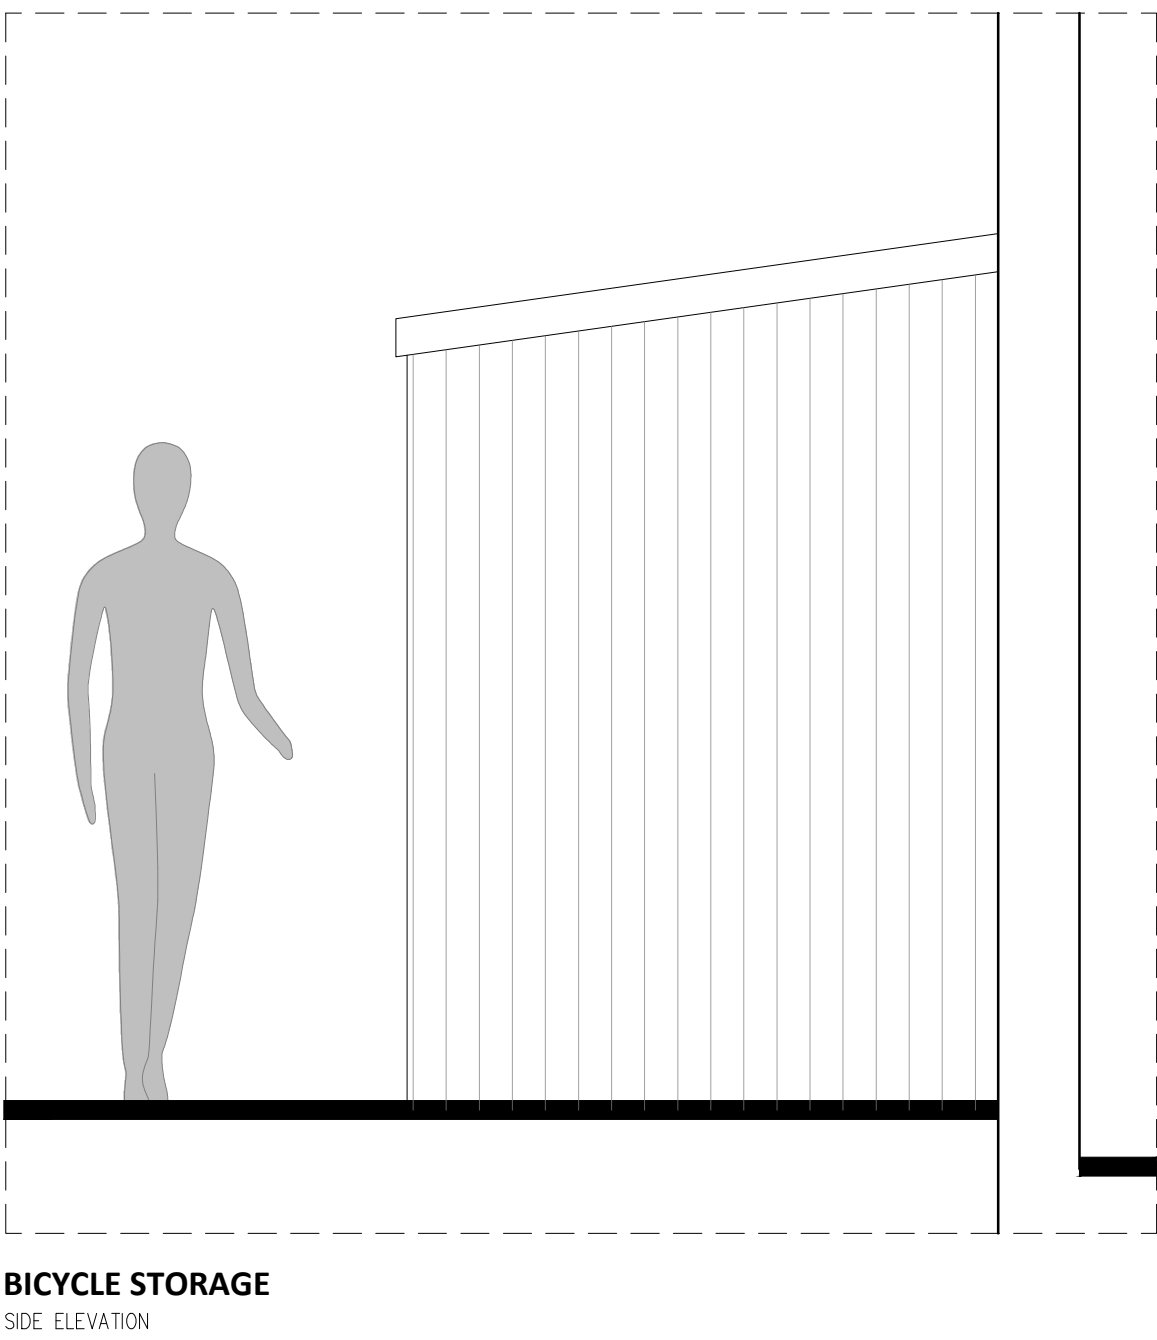
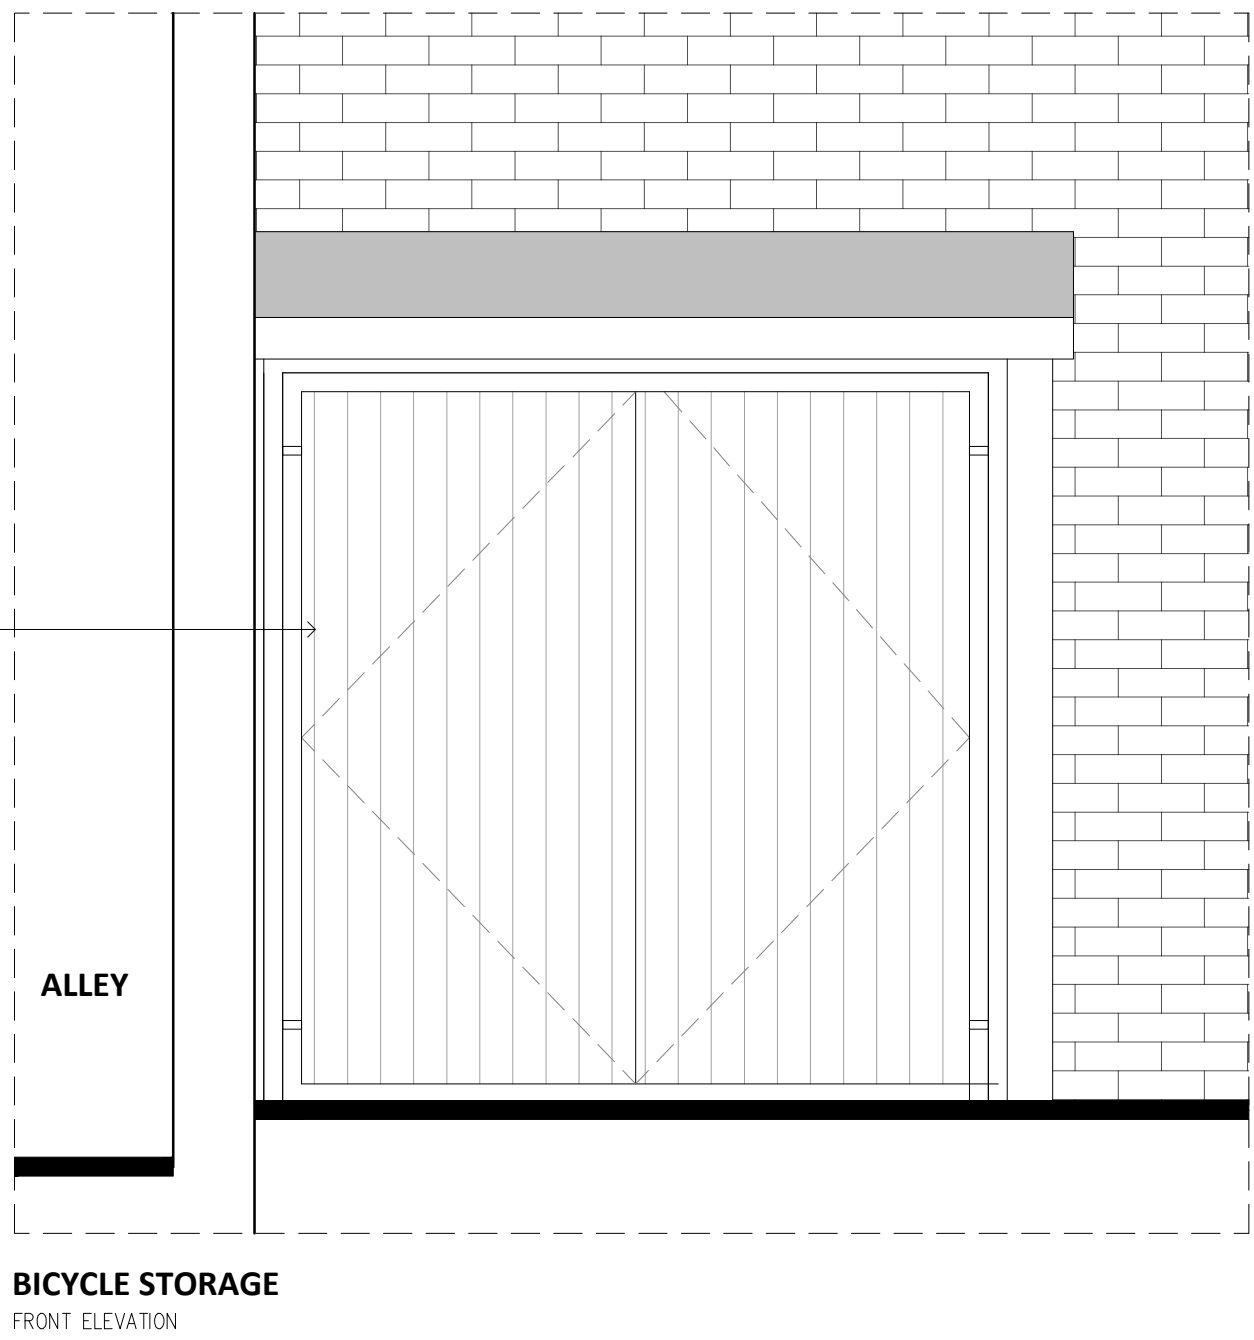
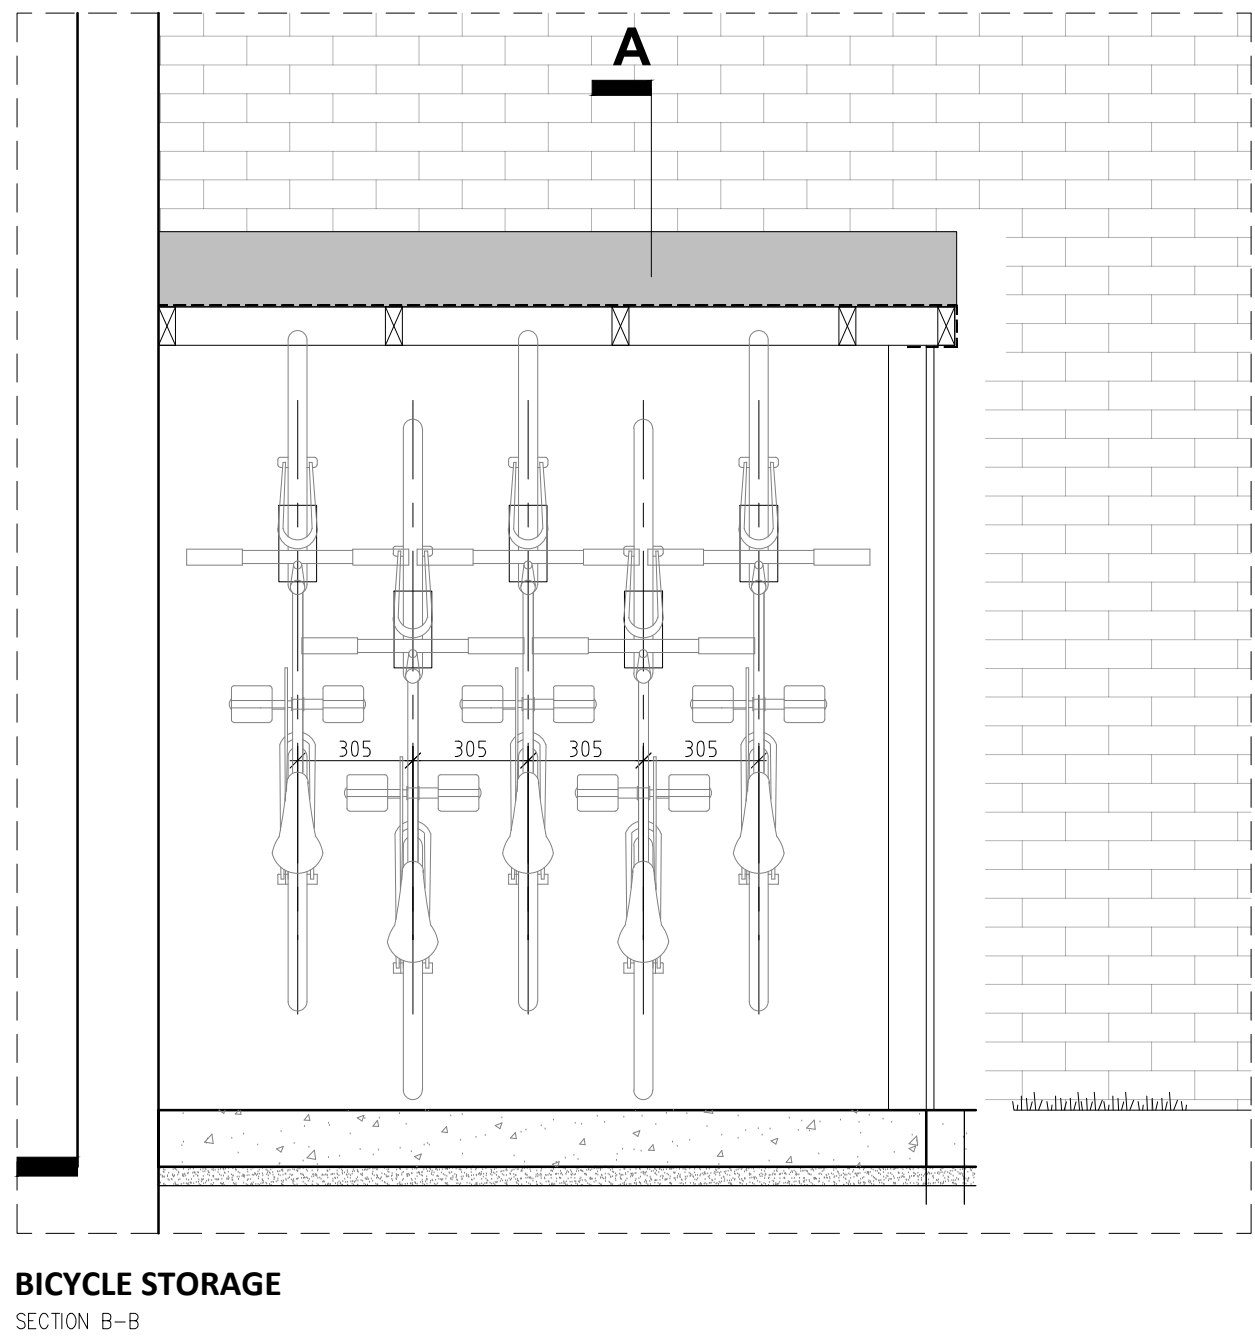


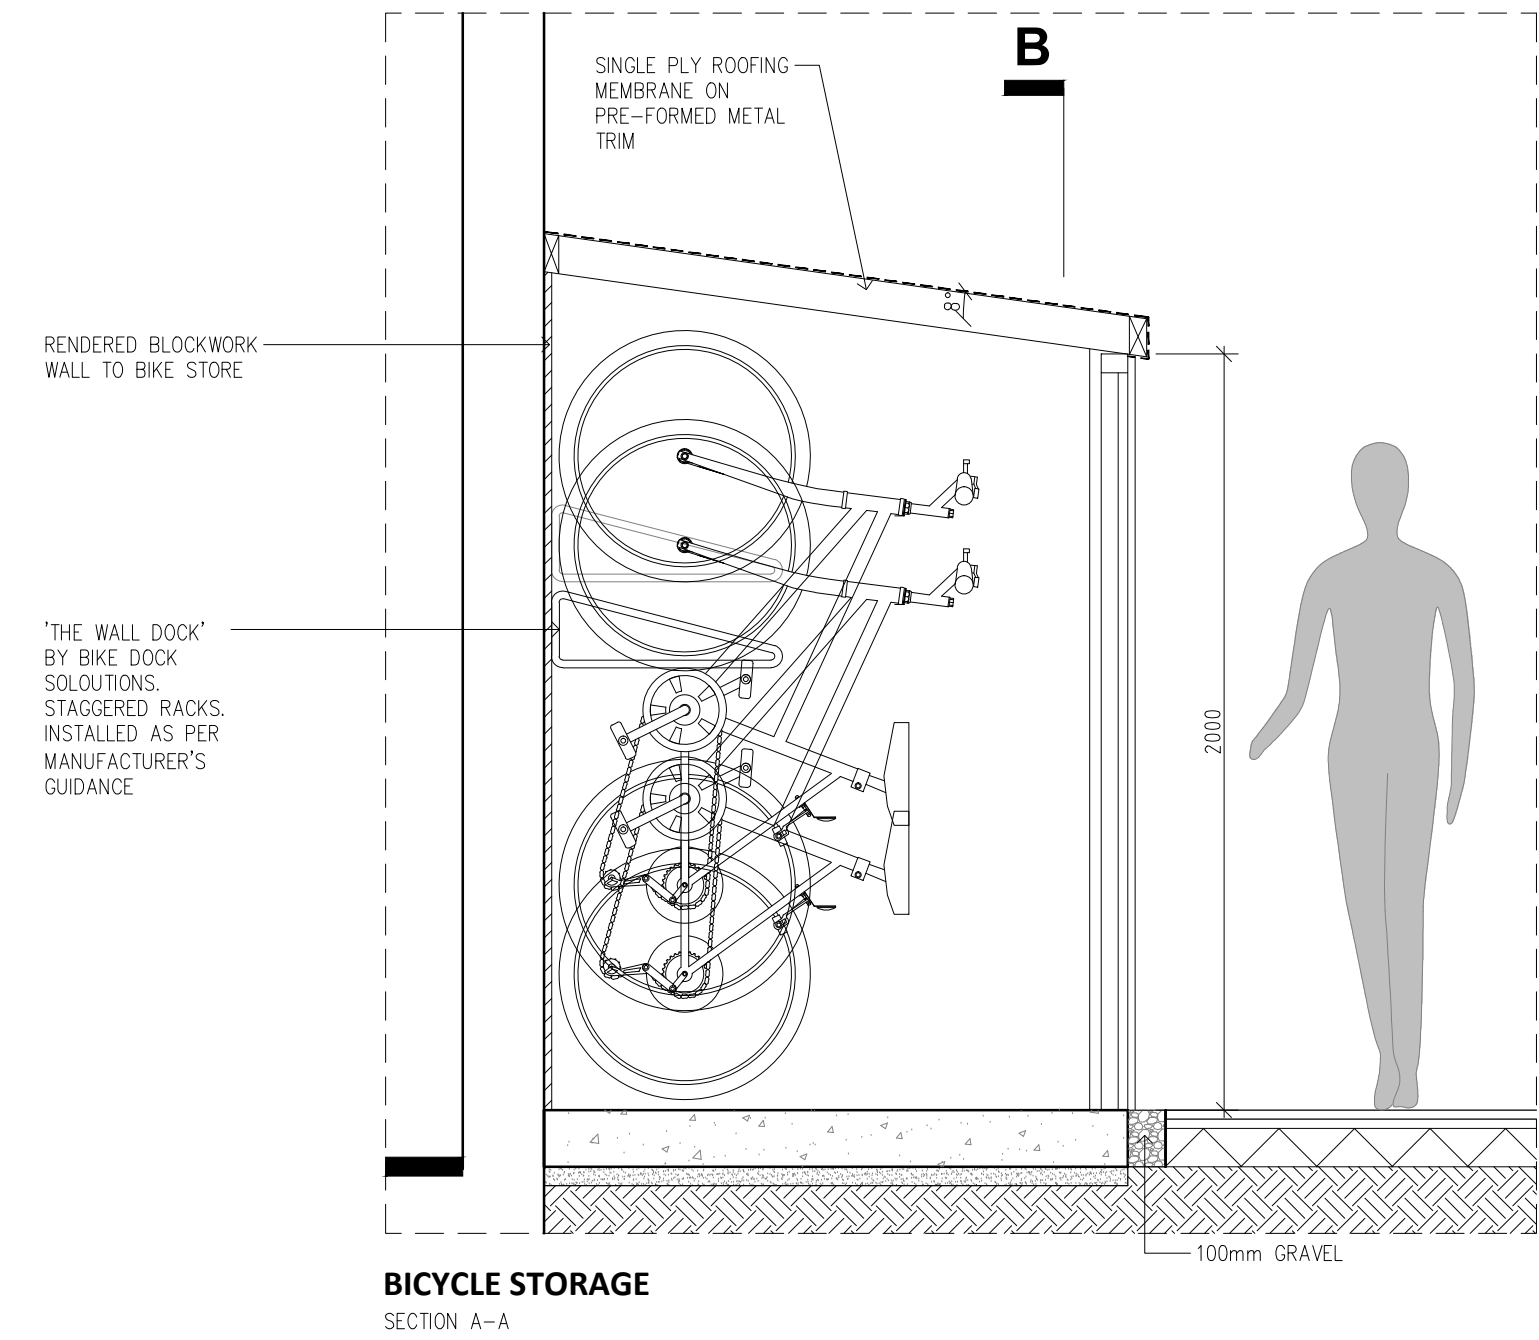

GENERAL NOTES: Do not scale: use given dimensions only. All setting out to be verified on site and any discrepancies notified to the Architect.	NOTES	rev.	date	by	description	DATE SEP 2022	STATUS TENDER		bla architects ARCHITECTURE • INTERIOR DESIGN • PROJECT MANAGEMENT Studio 6, Rosebery House, 70 Rosebery Avenue London EC1R 4RR tel: 0207 278 1945 mail@bla-architects.com www.bla-architects.com	
						SCALE 1:20 @ A1	DRAWING BICYCLE STORAGE	DWG NO. 195		
						DRAWN BY JO	CLIENT UK PROPERTIES ONE LTD	PROJECT 155 TOTTENHAM LANE, CROUCH END, LONDON N8	JOB NO. 360	

© Copyright Reserved