


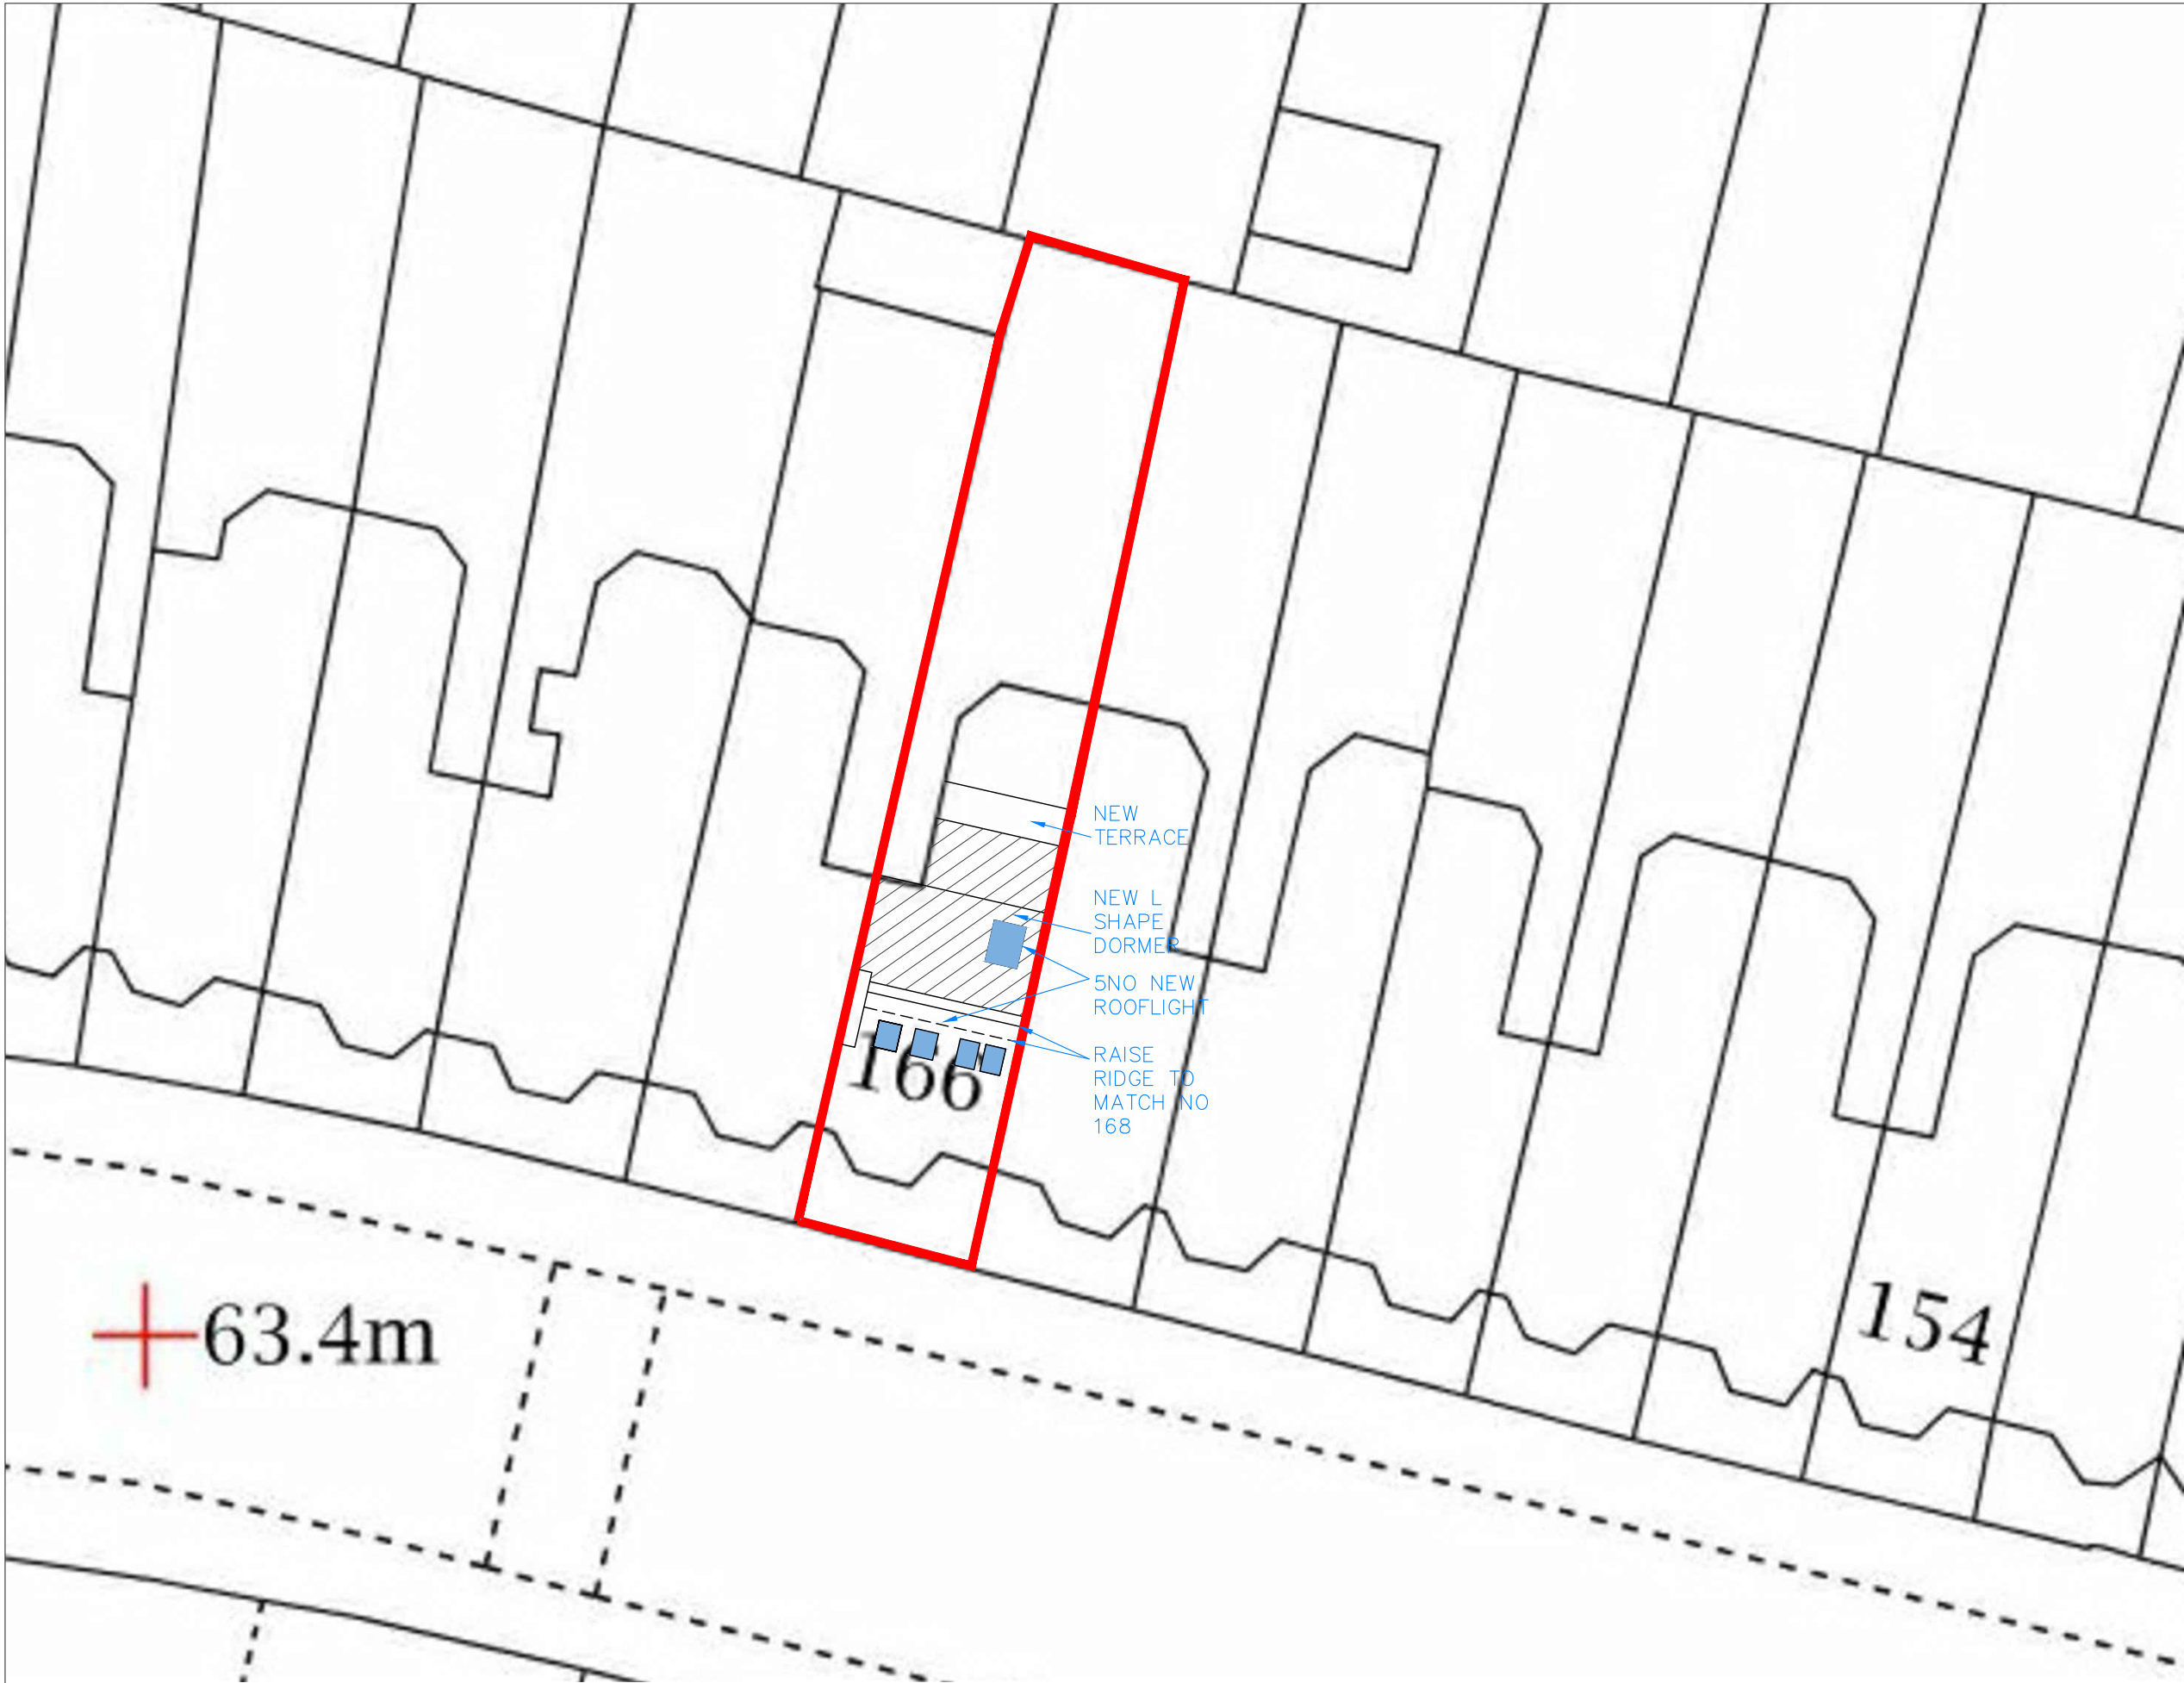

NOTE
PLEASE DO NOT SCALE

REV B_CHANGE TO JULIET BALCONY_
OW_20.06.23
REV A_TO PRE APP MEETING COMMENTS_
OW_31.03.23

ADDRESS
FIRST FLOOR FLAT
166 VICTORIA ROAD
LONDON, N22 7XQ

DRAWING TITLE
PROPOSED
SITE/ BLOCK PLAN

DRAWING NO	155_02_102	REV	B
SCALE	1:200 @ A3	DRAWN	OW
DATE	20.06.2023	JOB NO	155
PL	COPYRIGHT RESERVED		

