


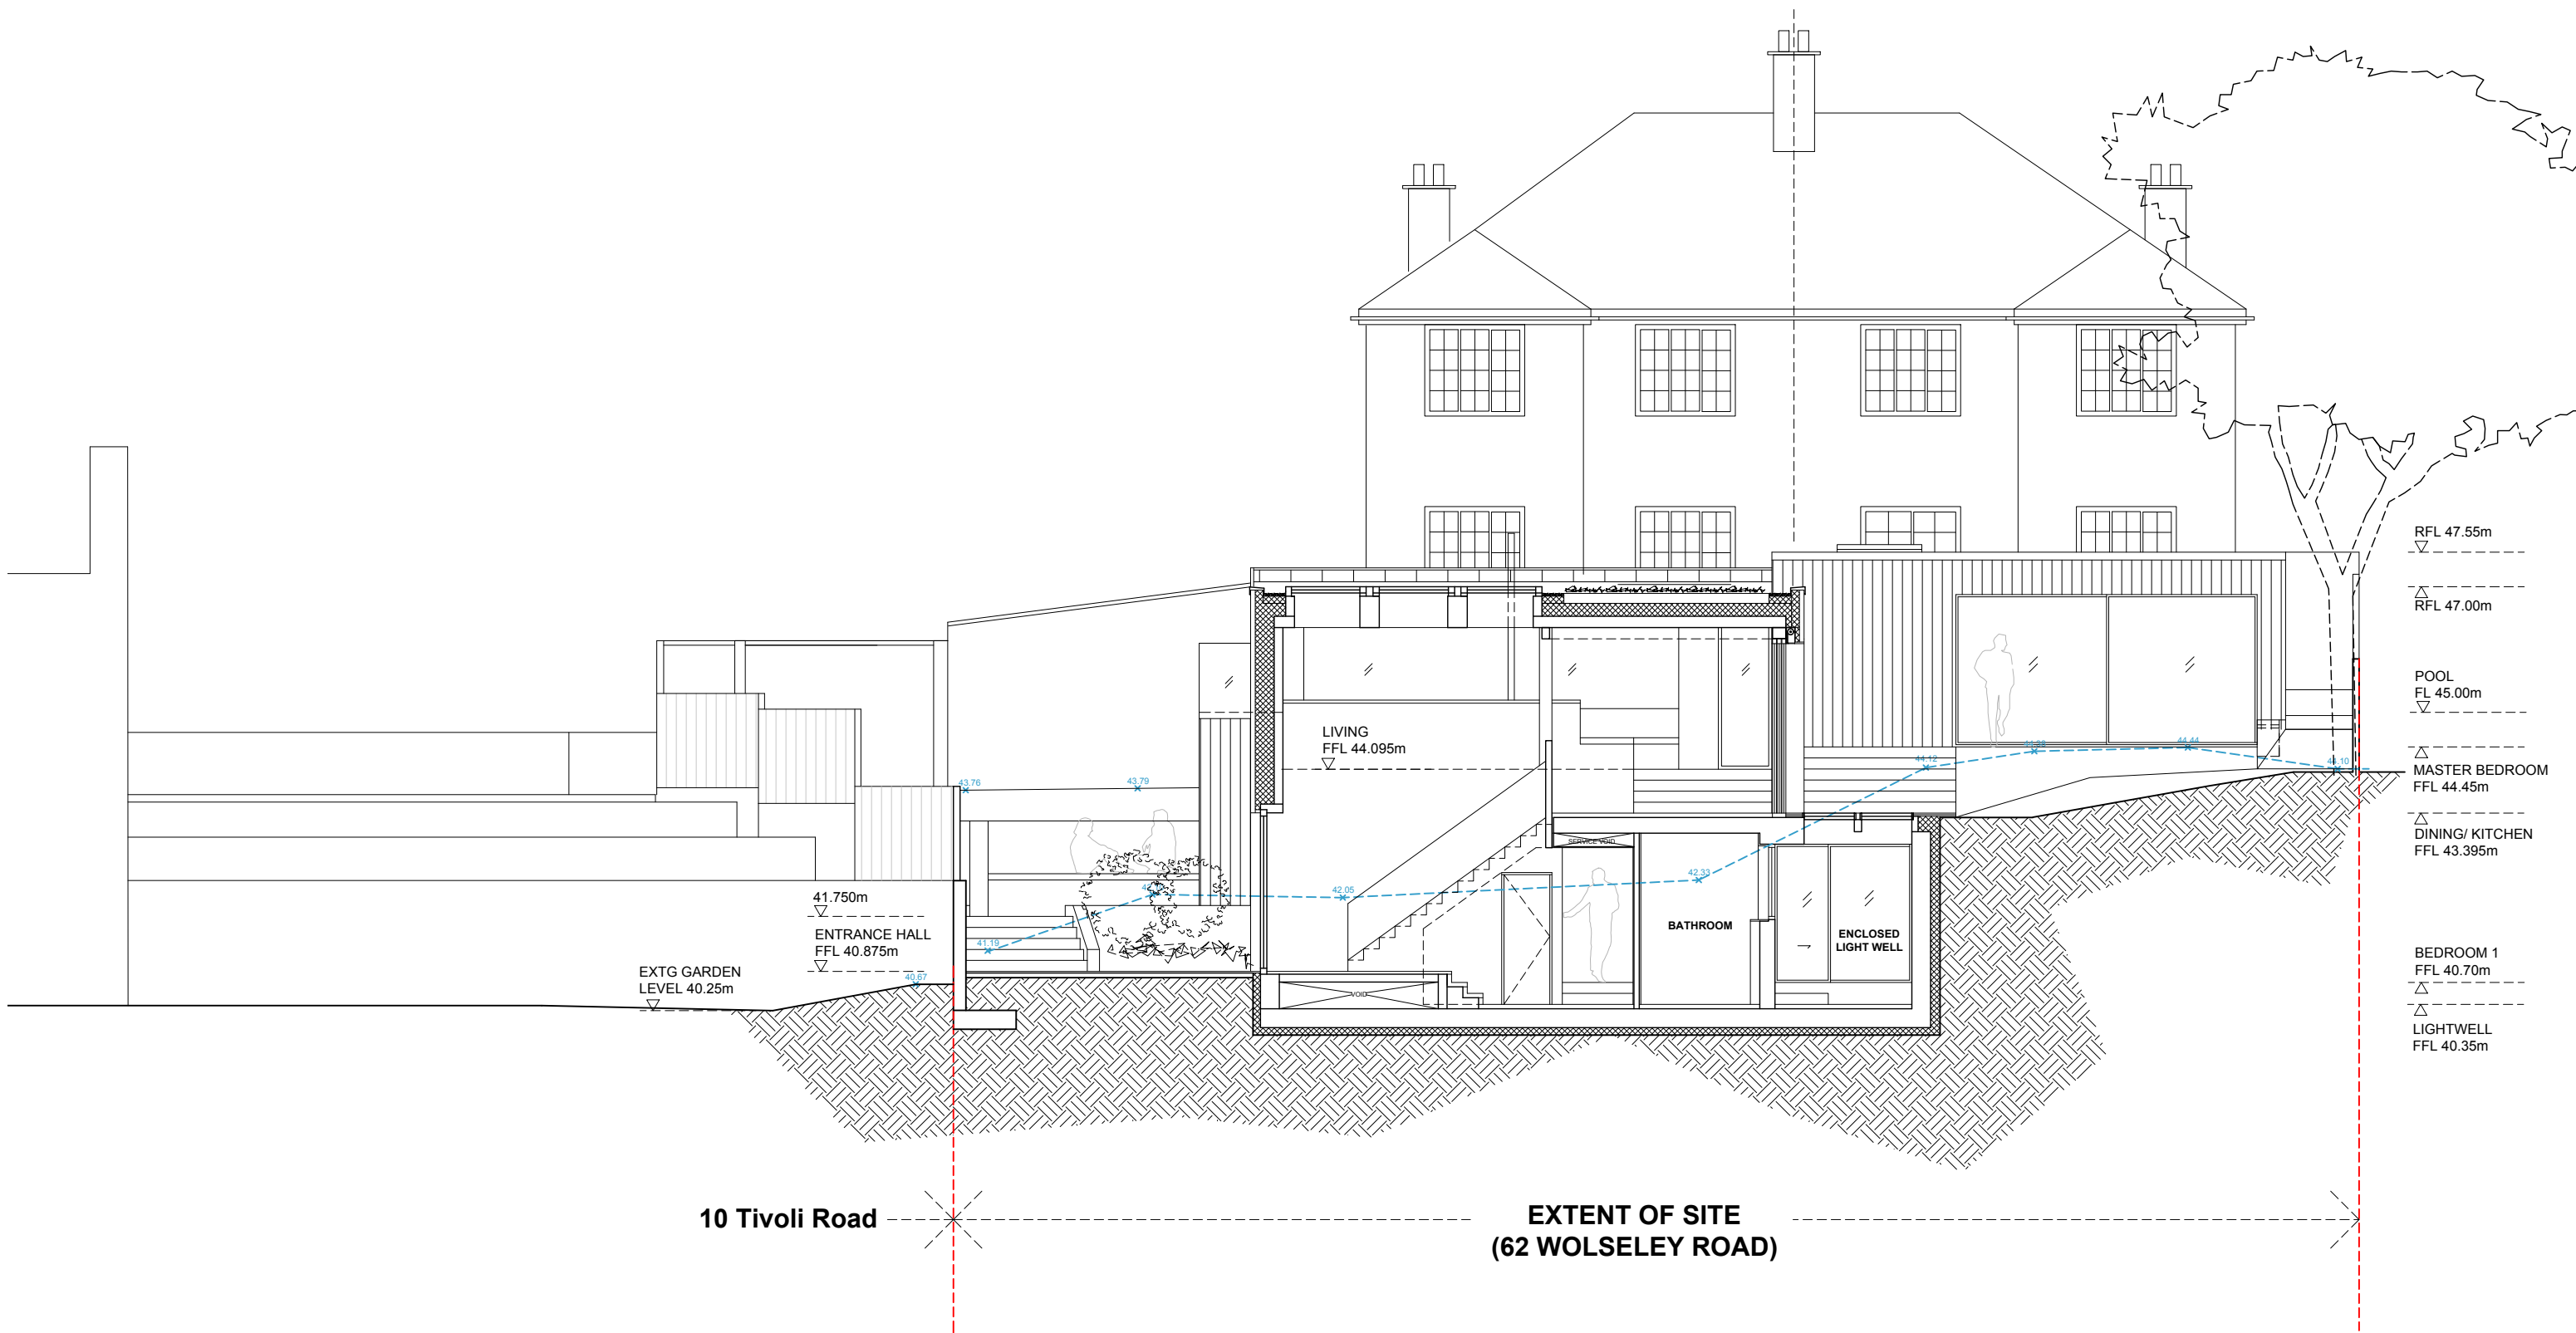

EXISTING GROUND LEVELS



**RA** Rich Architecture  
64 WOLSELEY ROAD, LONDON N8 8RP  
T I 0207 096 0652 E I info@rich.uk.com  
www.richarchitecture.co.uk

Project:  
62 WOLSELEY RD, LONDON, N8 8RP

Drawing Title:  
PROPOSED SECTION Y1-Y1

Date:  
17.03.23

Scale:  
1:100@A3

Drawing No:  
591-117-P3