


27 BARRATT AVENUE N22 7EZ

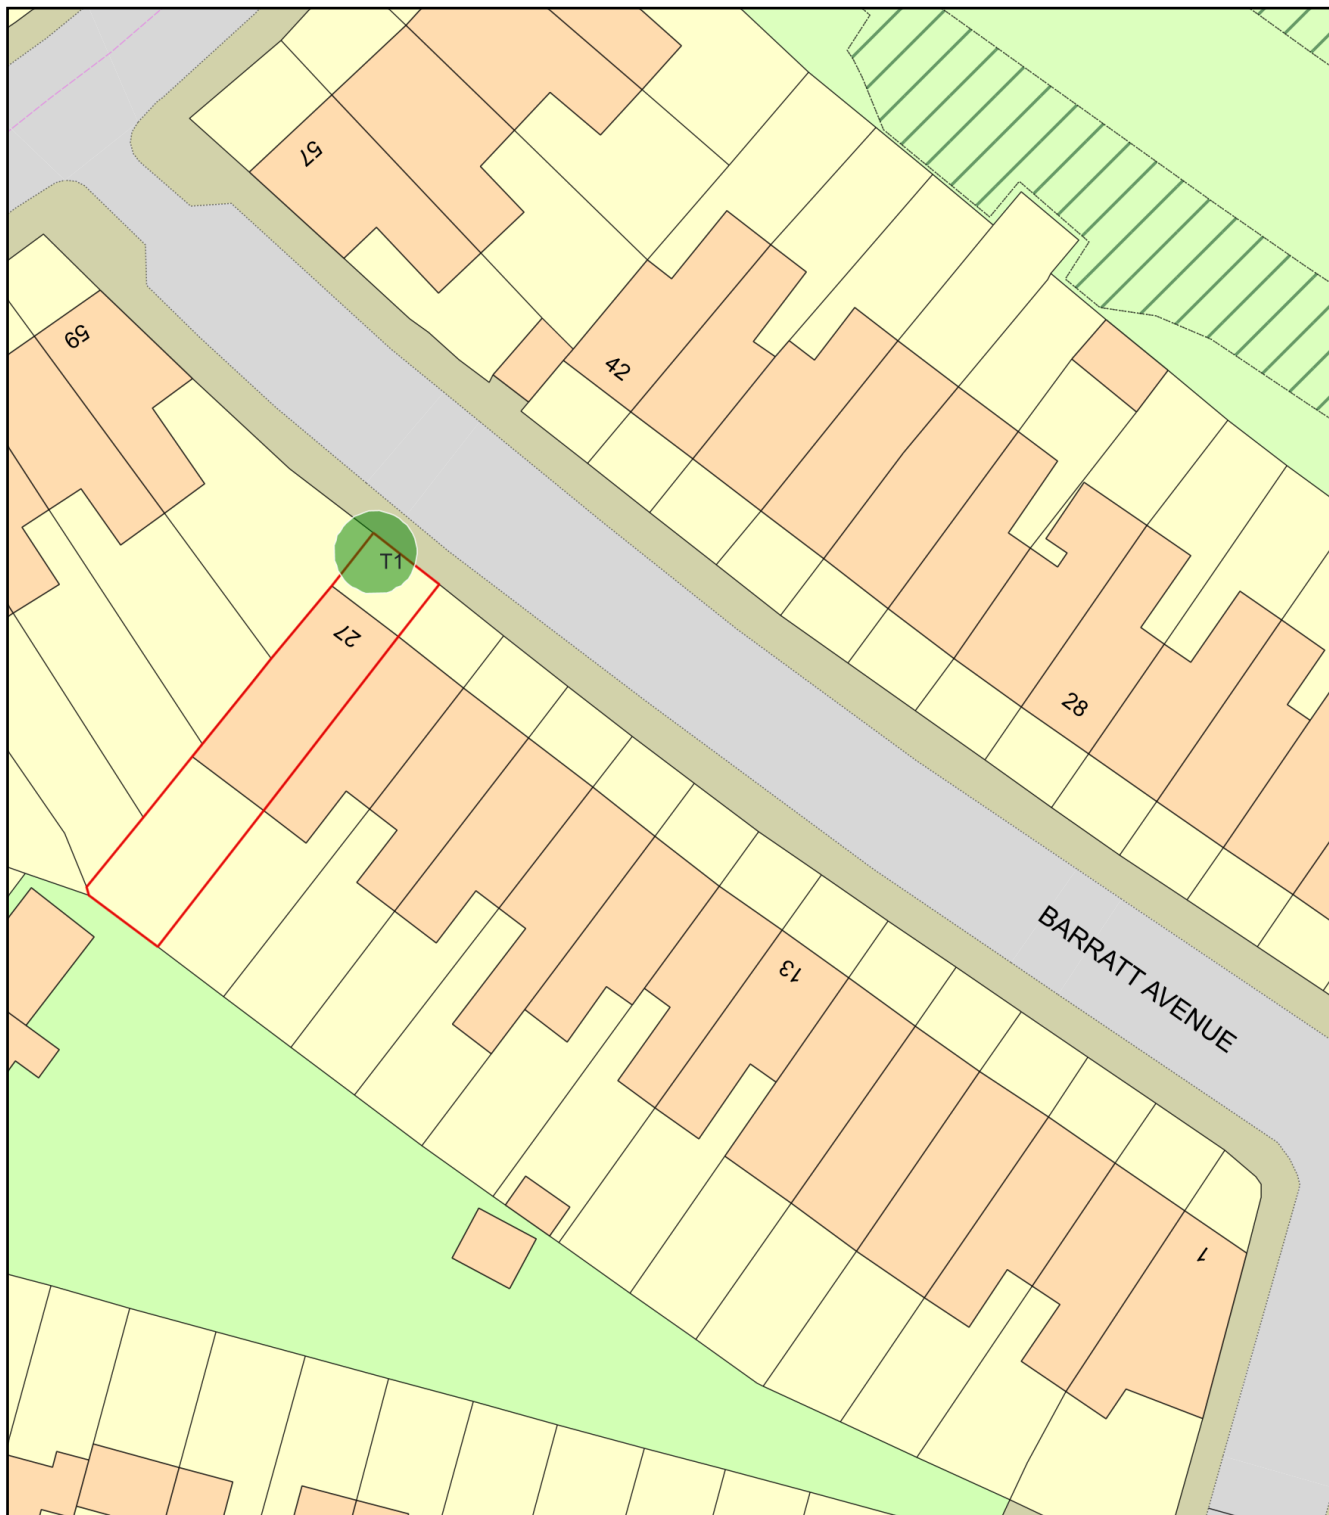

0 20
Metres



Plan Produced for: L.B.BARNET

Date Produced: 15 Jun 2023

Plan Reference Number: TQRQM23166145422617

Scale: 1:500 @ A4