


All dimensions and levels are to be checked on site by the contractor prior to preparation of shop drawings and commencement of works on site.

Do not scale from this drawing.

This drawing and the copyrights and patents therein are the property of ig9 and may not be used or reproduced without prior written consent.

This drawing is to be read in conjunction with all relevant consultants' and/or specialists' drawings/documents and any discrepancies or variations are to be notified to ig9 Limited before the affected work commences.

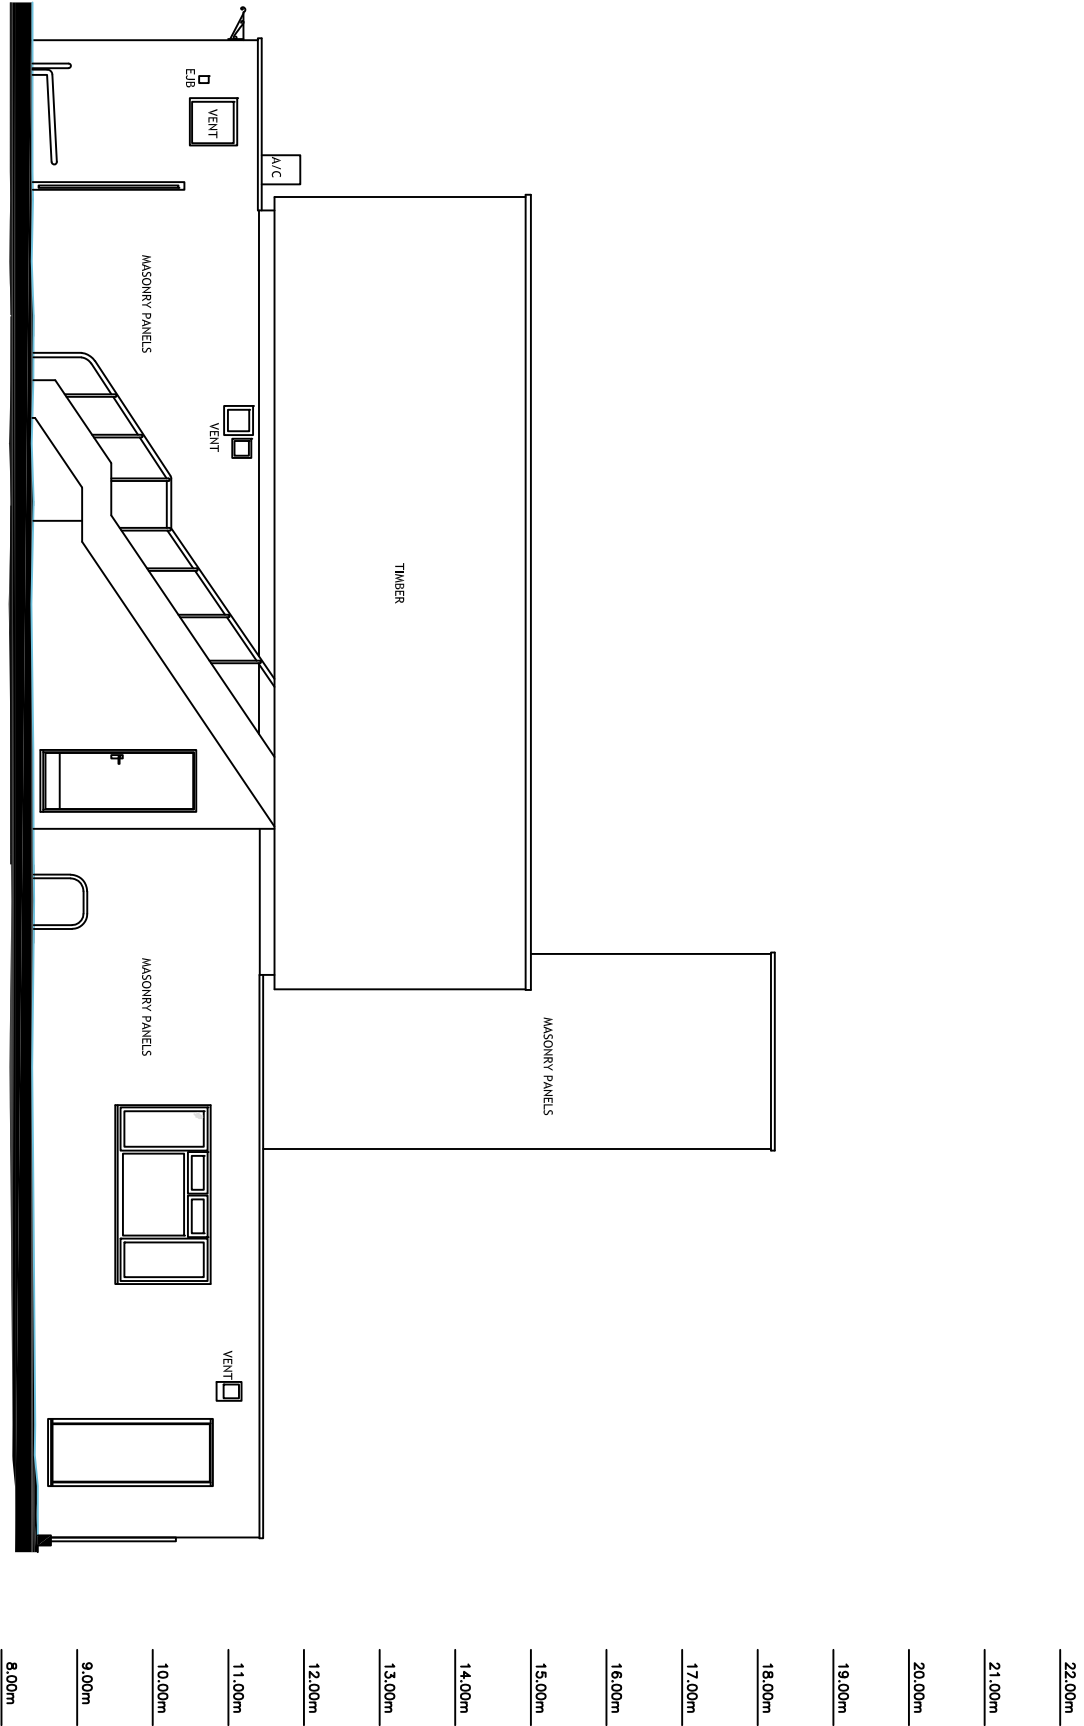

EXISTING ELEVATION No.2



Rev		Date	Description
ig9			11 Riverside Building Trinity Buoy Wharf 64 Orchard Place London E14 0FP t. 0207 536 4646 e. info@ig9.co.uk w. www.ig9.co.uk
Building Surveying Project Management Cost Consultants Consulting Engineers Principal Designer			
Client			
London Borough of Hamsey			
Project			
Clarendon Hub Clarendon Road Hornsey N8 0DJ			
Title			
Existing Elevation No.2			
Scale		Drawn By	CB
1 : 100 @ A3			
Date		Checked By	JB
May 2023			
Drawing No.		Revision	P2
2223-102261-004			