
All dimensions and levels are to be checked on site by the contractor prior to preparation of shop drawings and commencement of works on site.

Do not scale from this drawing.

This drawing and the copyrights and patents therein are the property of ig9 and may not be used or reproduced without prior written consent.

This drawing is to be read in conjunction with all relevant consultant's and/or specialist's drawings/documents and any discrepancies or variations are to be notified to ig9 Limited before the affected work commences.

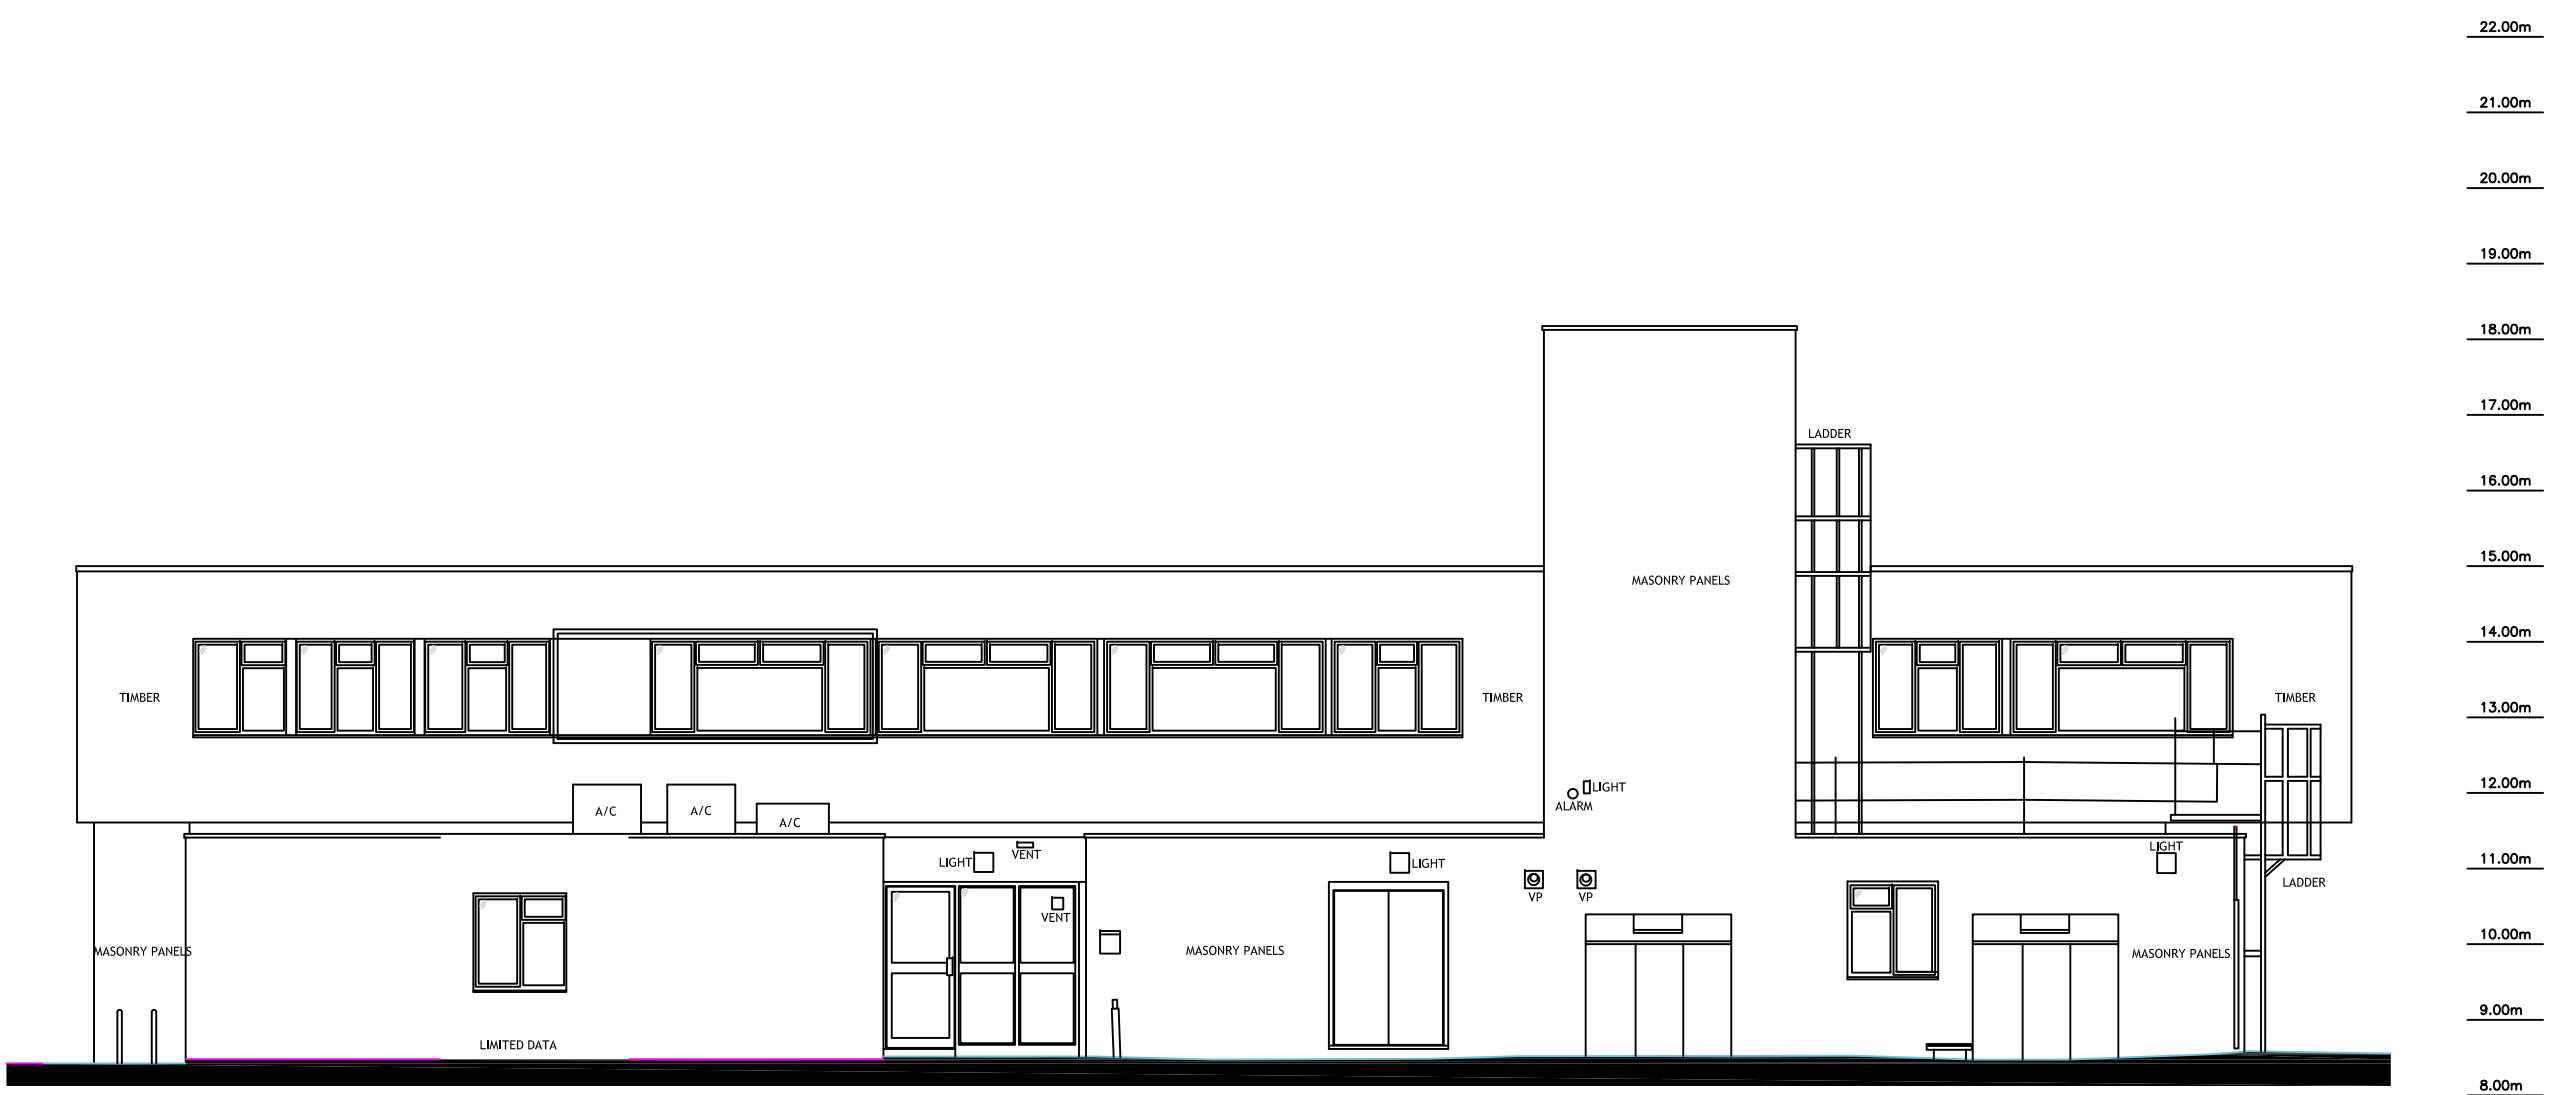

PROPOSED ELEVATION No.3

1 0 1 2 3 4 5 6 7 8 9 10
METRES

Rev	Date	Description

ig9
11 Riverside Building
Trinity Buoy Wharf
64 Orchard Place
London
E14 0FP
t. 0207 538 4646
e. info@ig9.co.uk
w. www.ig9.co.uk
Building Surveying Project Management Cost Consultants
Consulting Engineers Principal Designer

Client
London Borough of Haringey

Project
Clarendon Hub
Clarendon Road
Hornsey
N8 0DJ

Title
Proposed Elevations No.3

Scale	Drawn By
1:100 @ A3	CB
Date	Checked By
May 2023	JB
Drawing No.	Revision
2223-102261-009	P2