

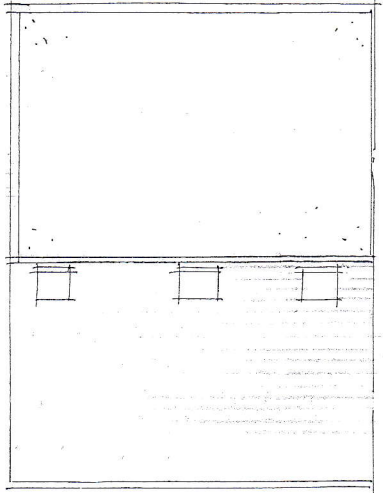


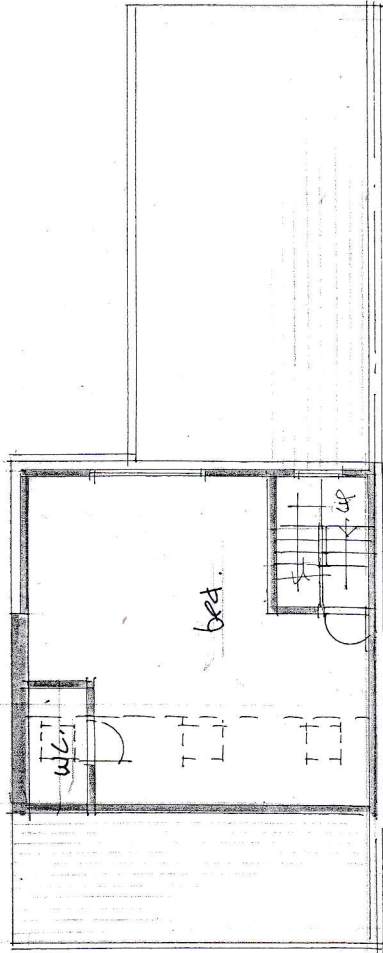


existing PLAN 1A LOFT

Roof PLAN

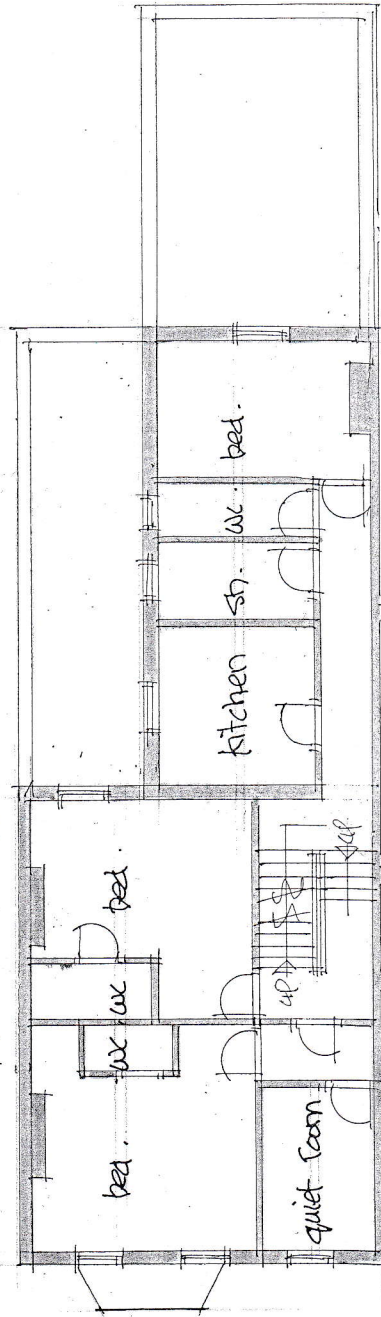

existing FIRST FLOOR PLAN

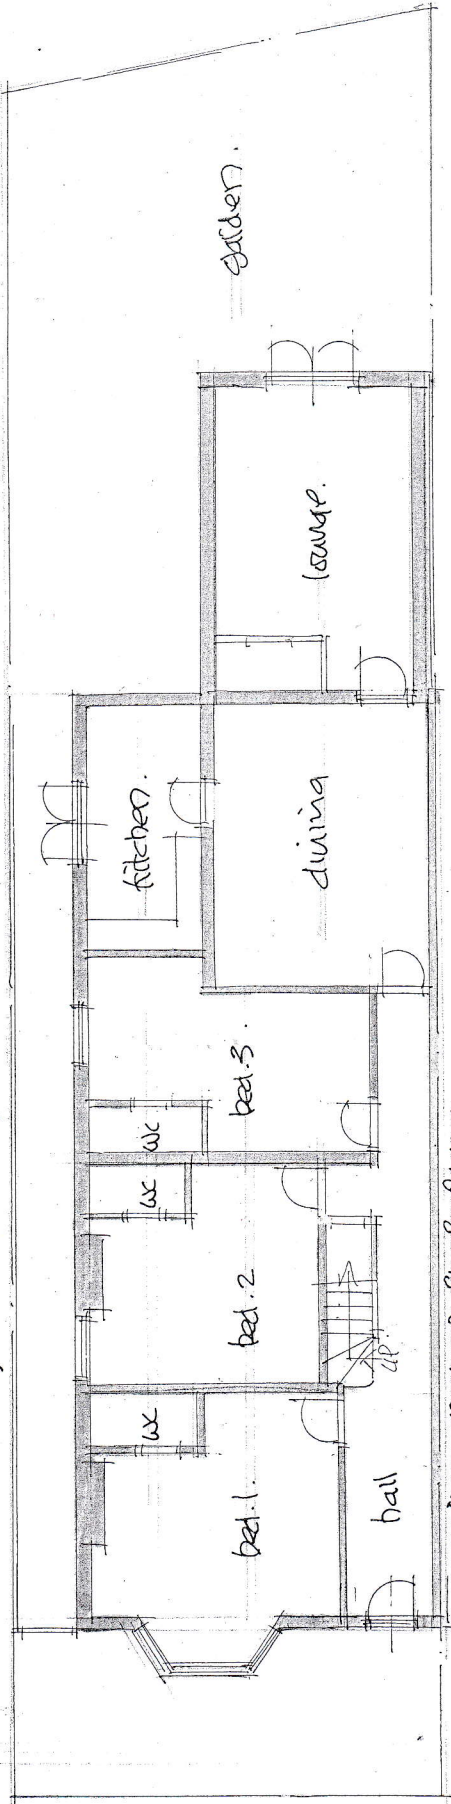

existing GROUND FLOOR PLAN

93 MOUNT PLEASANT
ROAD, T117 6TX

existing plans:

draw. no. 3550/1 June, 23.

Scale bar 1:100 @ A3

10M