



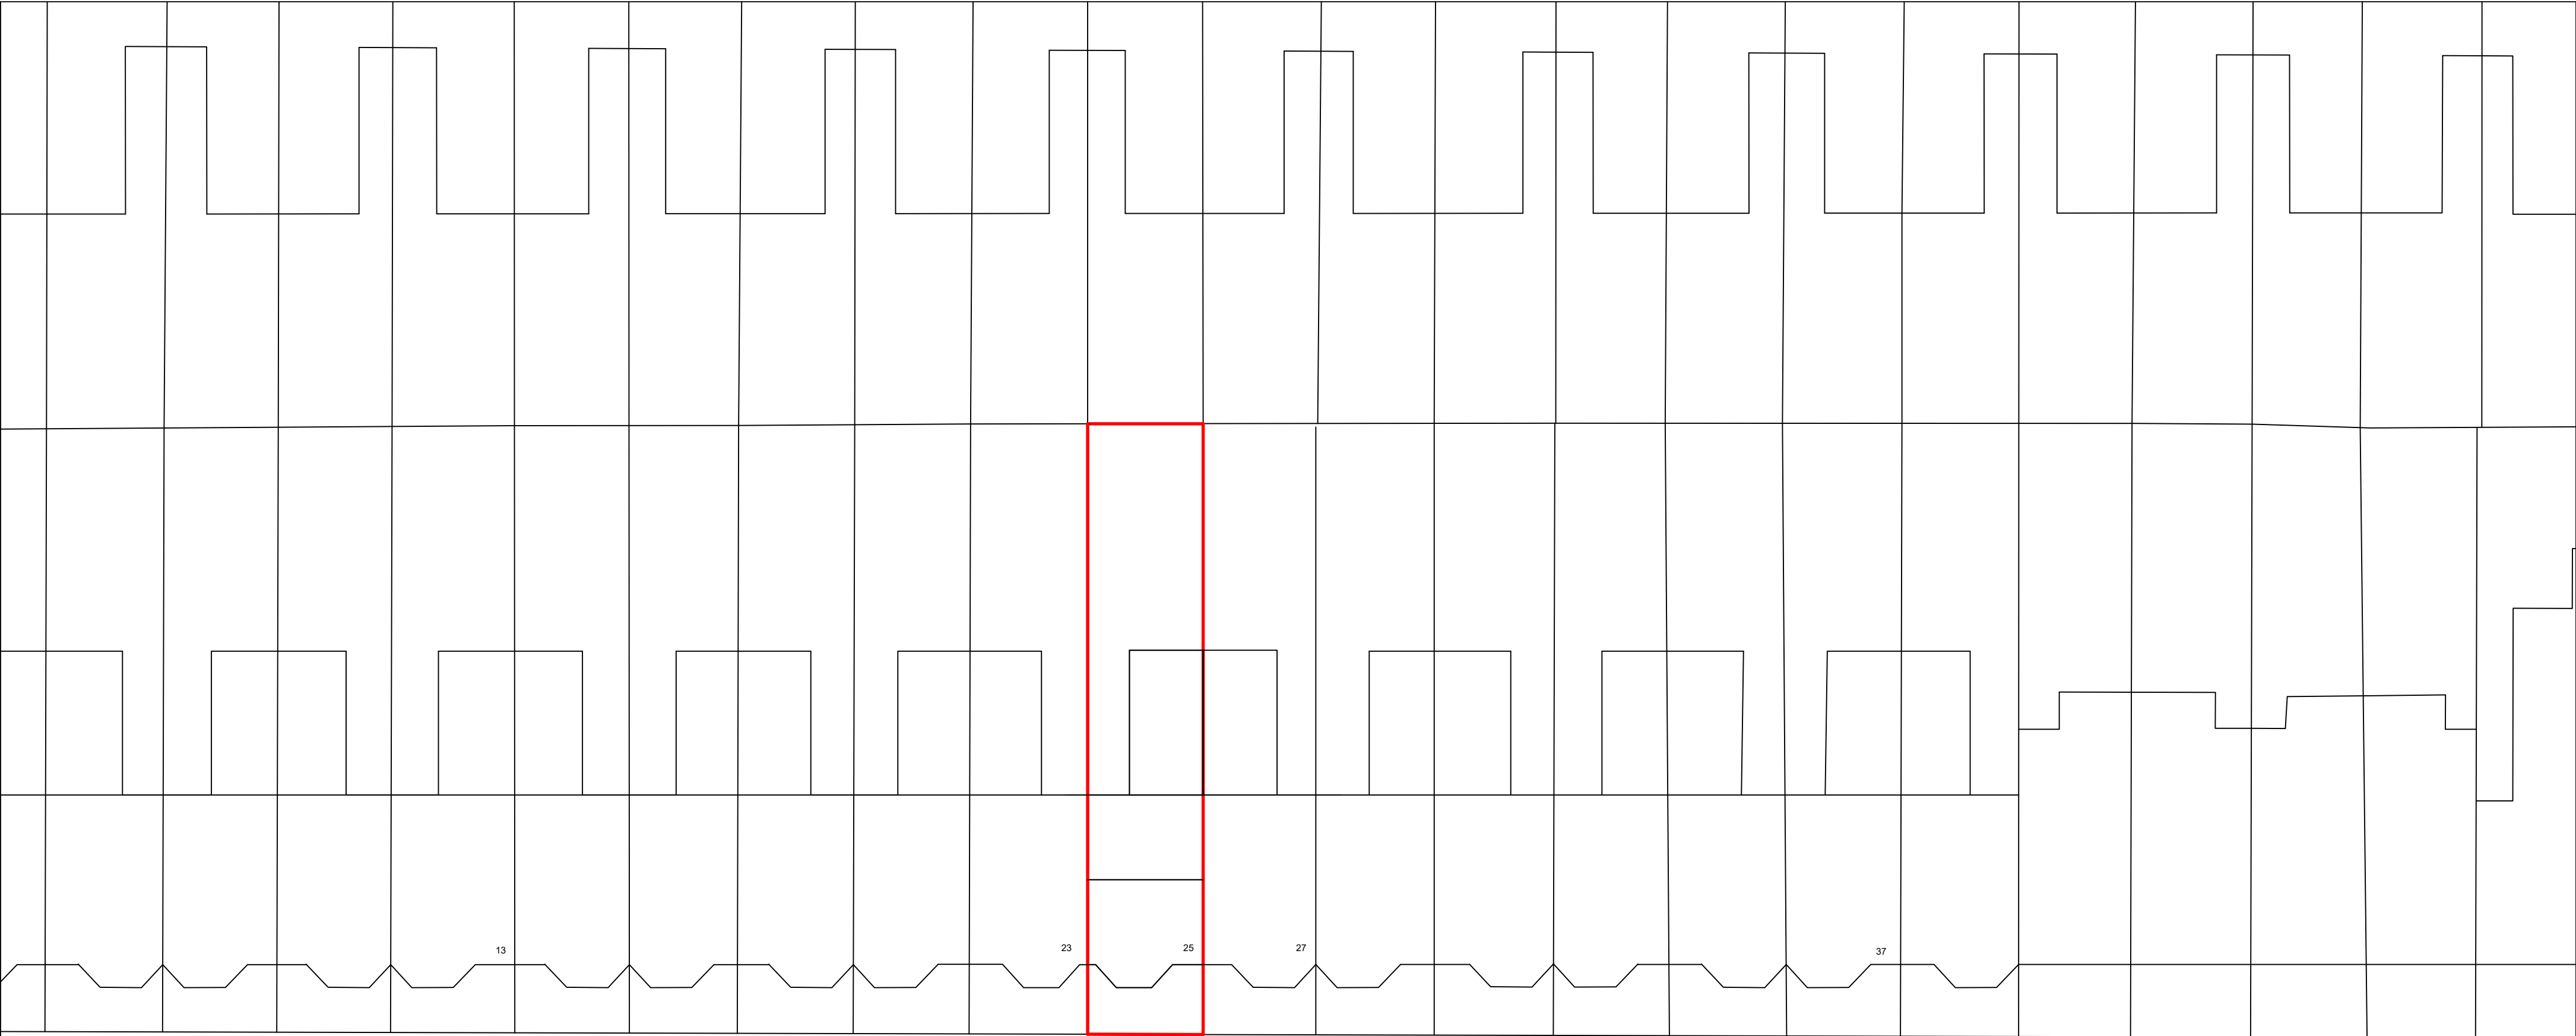

KITCHENER ROAD

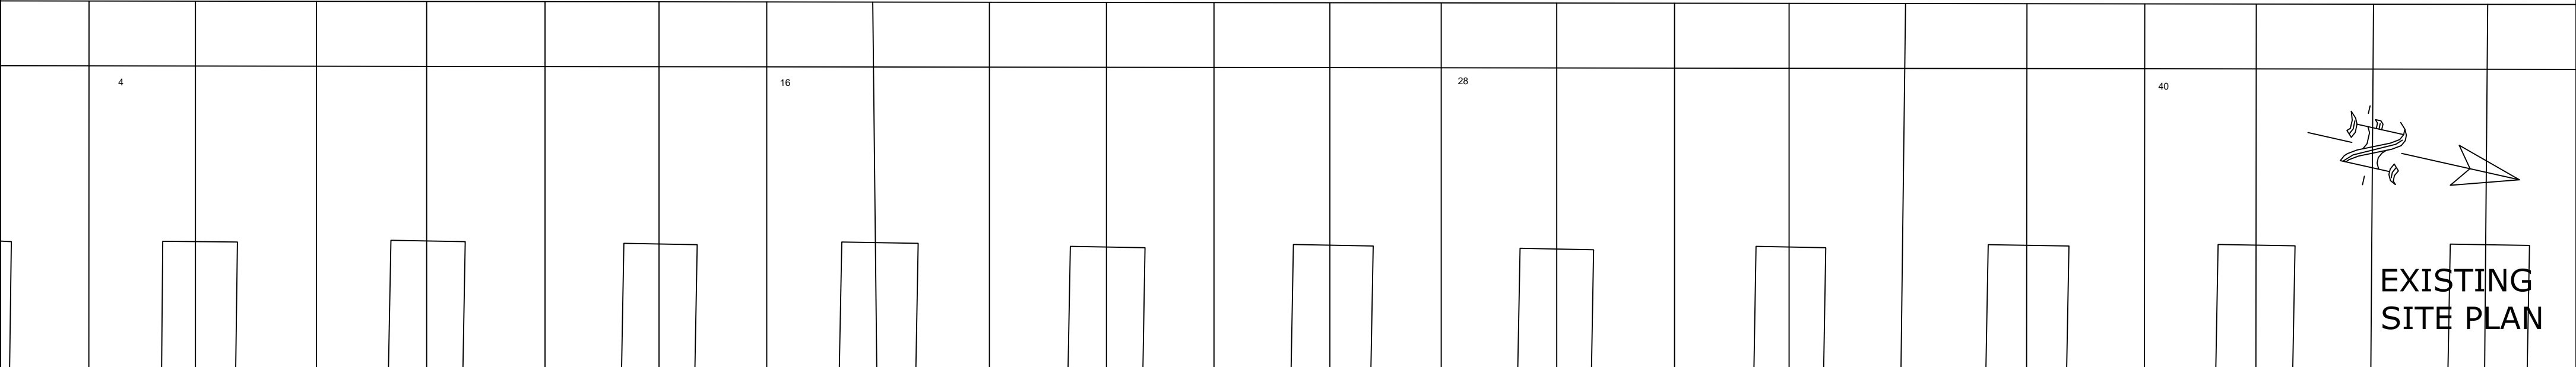


25 Kitchener Road, Tottenham, London, N17 6DU

Scale Bar

012345678910

Metres

1:200 @ A2

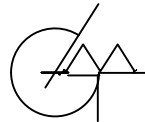

THE GILLETT MACLEOD PARTNERSHIP  
Chartered Architects & Town Planning Consultants  
1 High Road Old Eastcote Pinner Middlesex HA5 2EW tel. 0208 868 1333

Drg. No. 23/3563/02  
Scale 1:200  
Date 14/02/23  
Drawn by KH

| REVISION |        |
|----------|--------|
| ©        | drower |