

Planning Application Reference No. HGY/2022/2816

Discharge of Condition 5b:

5. Prior to the first storage of the Grade II listed mural within the dedicated storage compound:

b) The following information shall be submitted to the Local Planning Authority for its written approval:

- Detailed design and material specification of storage compound

The proposed storage unit will be manufactured by Spacio Tempo – one of the UK's leading providers of temporary and semi-permanent buildings.

The design of the storage unit is shown on the following images.

DBR Conservation Limited – the specialist contractor who will be undertaking the restoration works whilst the Mural is in storage, has confirmed the following via email dated **Fri 05/05/2023 18:00**:

Dear Peter,

Having reviewed the attached workshop drawings, I confirm then space is suitable for the Mural conservation works.

We will require larger entry doors of about 2.5m wide x 3m high to forklift the units into the unit.

Best regards



DBR
EST. 1988

Adrian Attwood ACR

Executive Director

DDI: 0207 740 9849


Mobile: 07771 991 485

www.dbrlimited.com

83 Victoria Street, London, SW1H 0HW





NB: Comments noted regarding the larger entry doors; therefore this will be revised during the final design and fabrication of the storage unit.

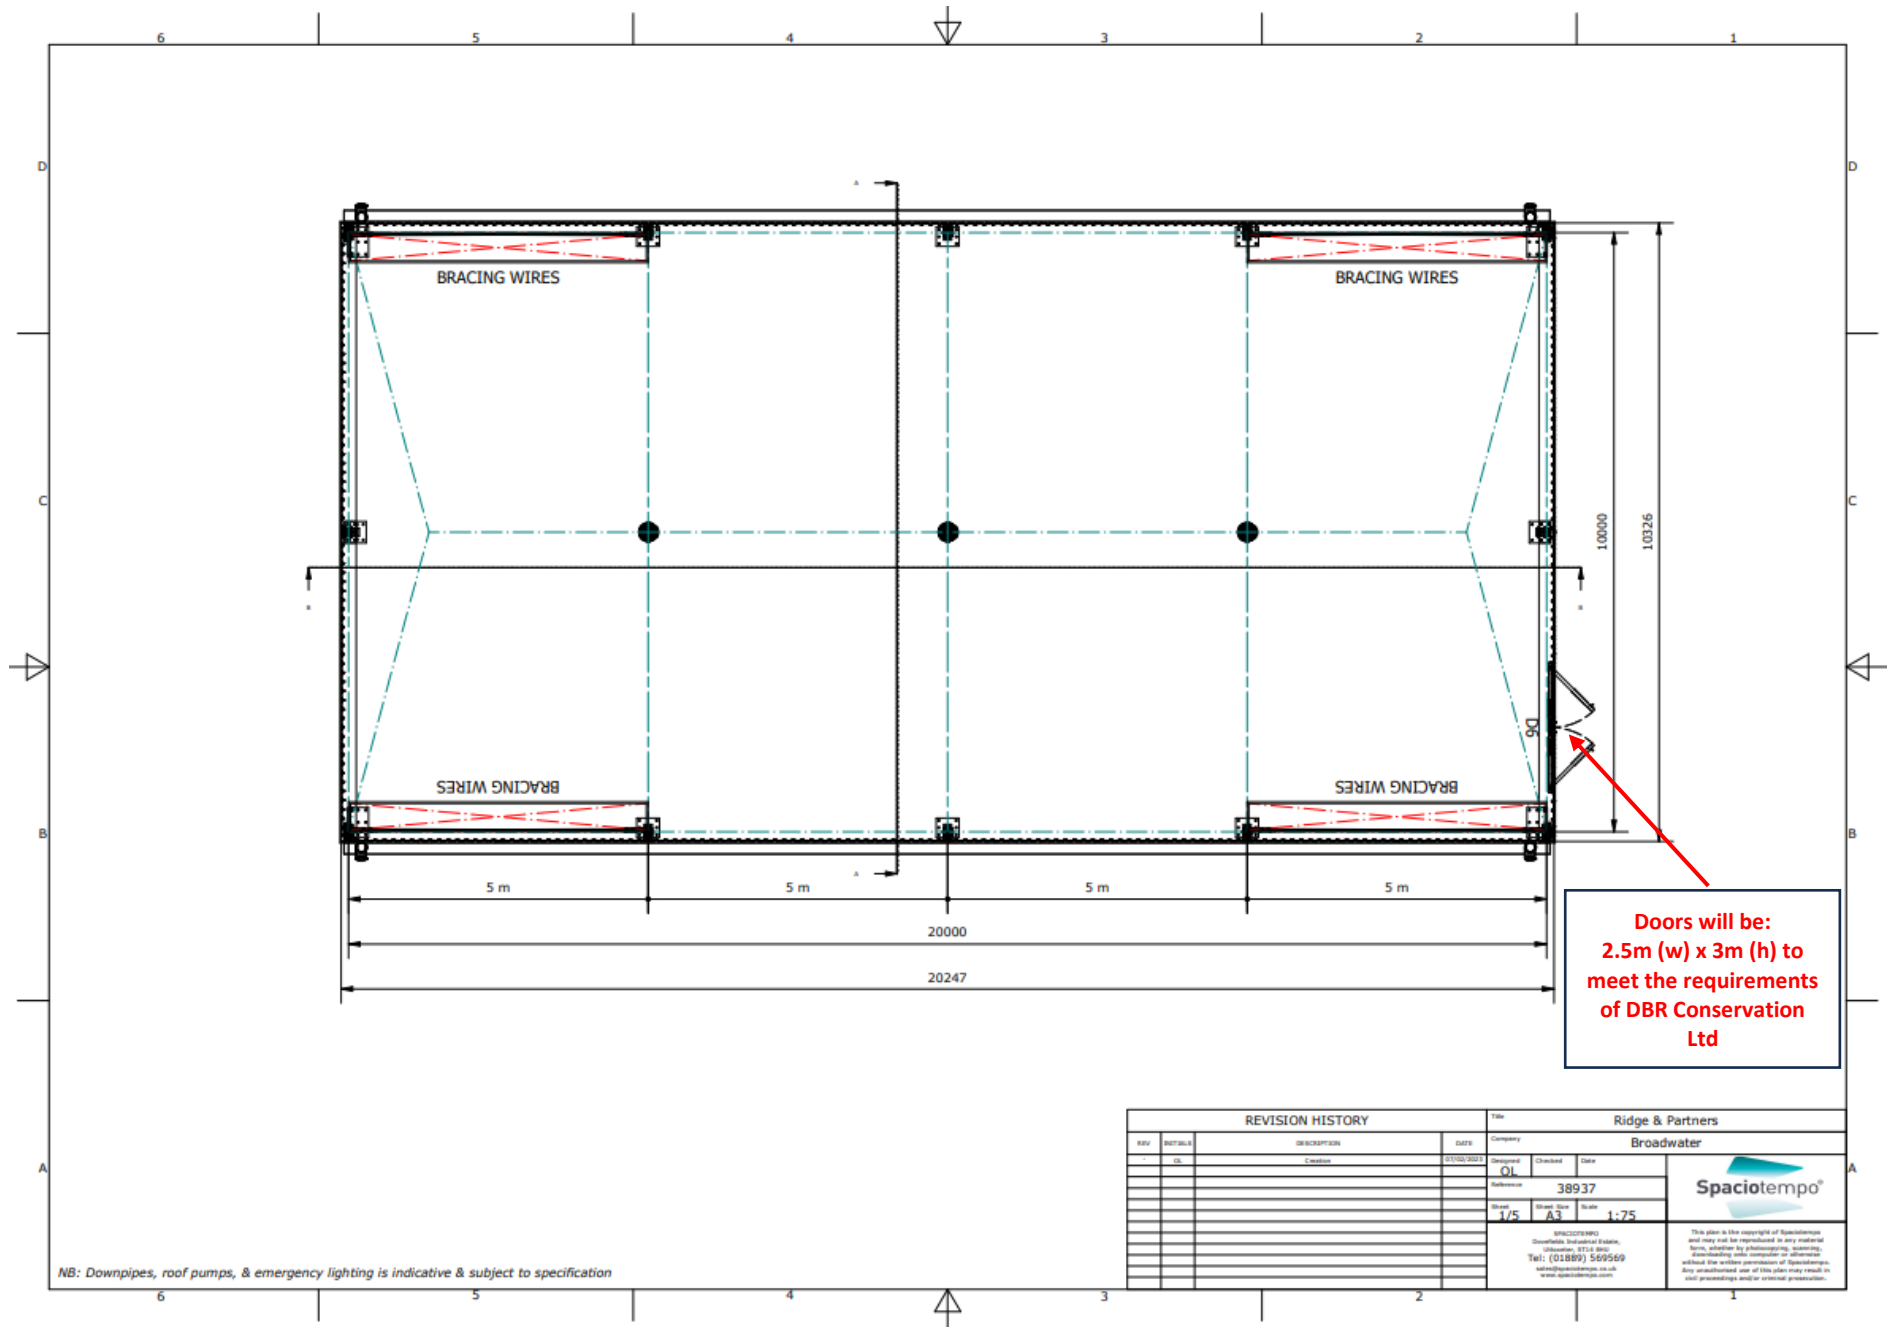

NB: Downpipes, roof pumps, & emergency lighting is indicative & subject to specification

REVISION HISTORY				Title		
REV	DETAILS	DESCRIPTION	DATE	Ridge & Partners		
NO	NO	DESCRIPTION	DATE	Broadwater		
				Designed	Checked	Date
				OL		
				Reference	38937	
				Sheet	1/5	Scale 1:75
				SPACIOTEMPO		
				Consulting, Structural & Design		
				Utilisation: STLS B&P		
				Tel: (01899) 569569		
				www.spaciotempo.co.uk		
				www.spaciotempo.com		
				This plan is the copyright of Spaciotempo and may not be reproduced in any material form, whether by photocopying, scanning, downloading, etc. without the written permission of Spaciotempo. Any unauthorised use of this plan may result in civil proceedings and/or criminal prosecution.		

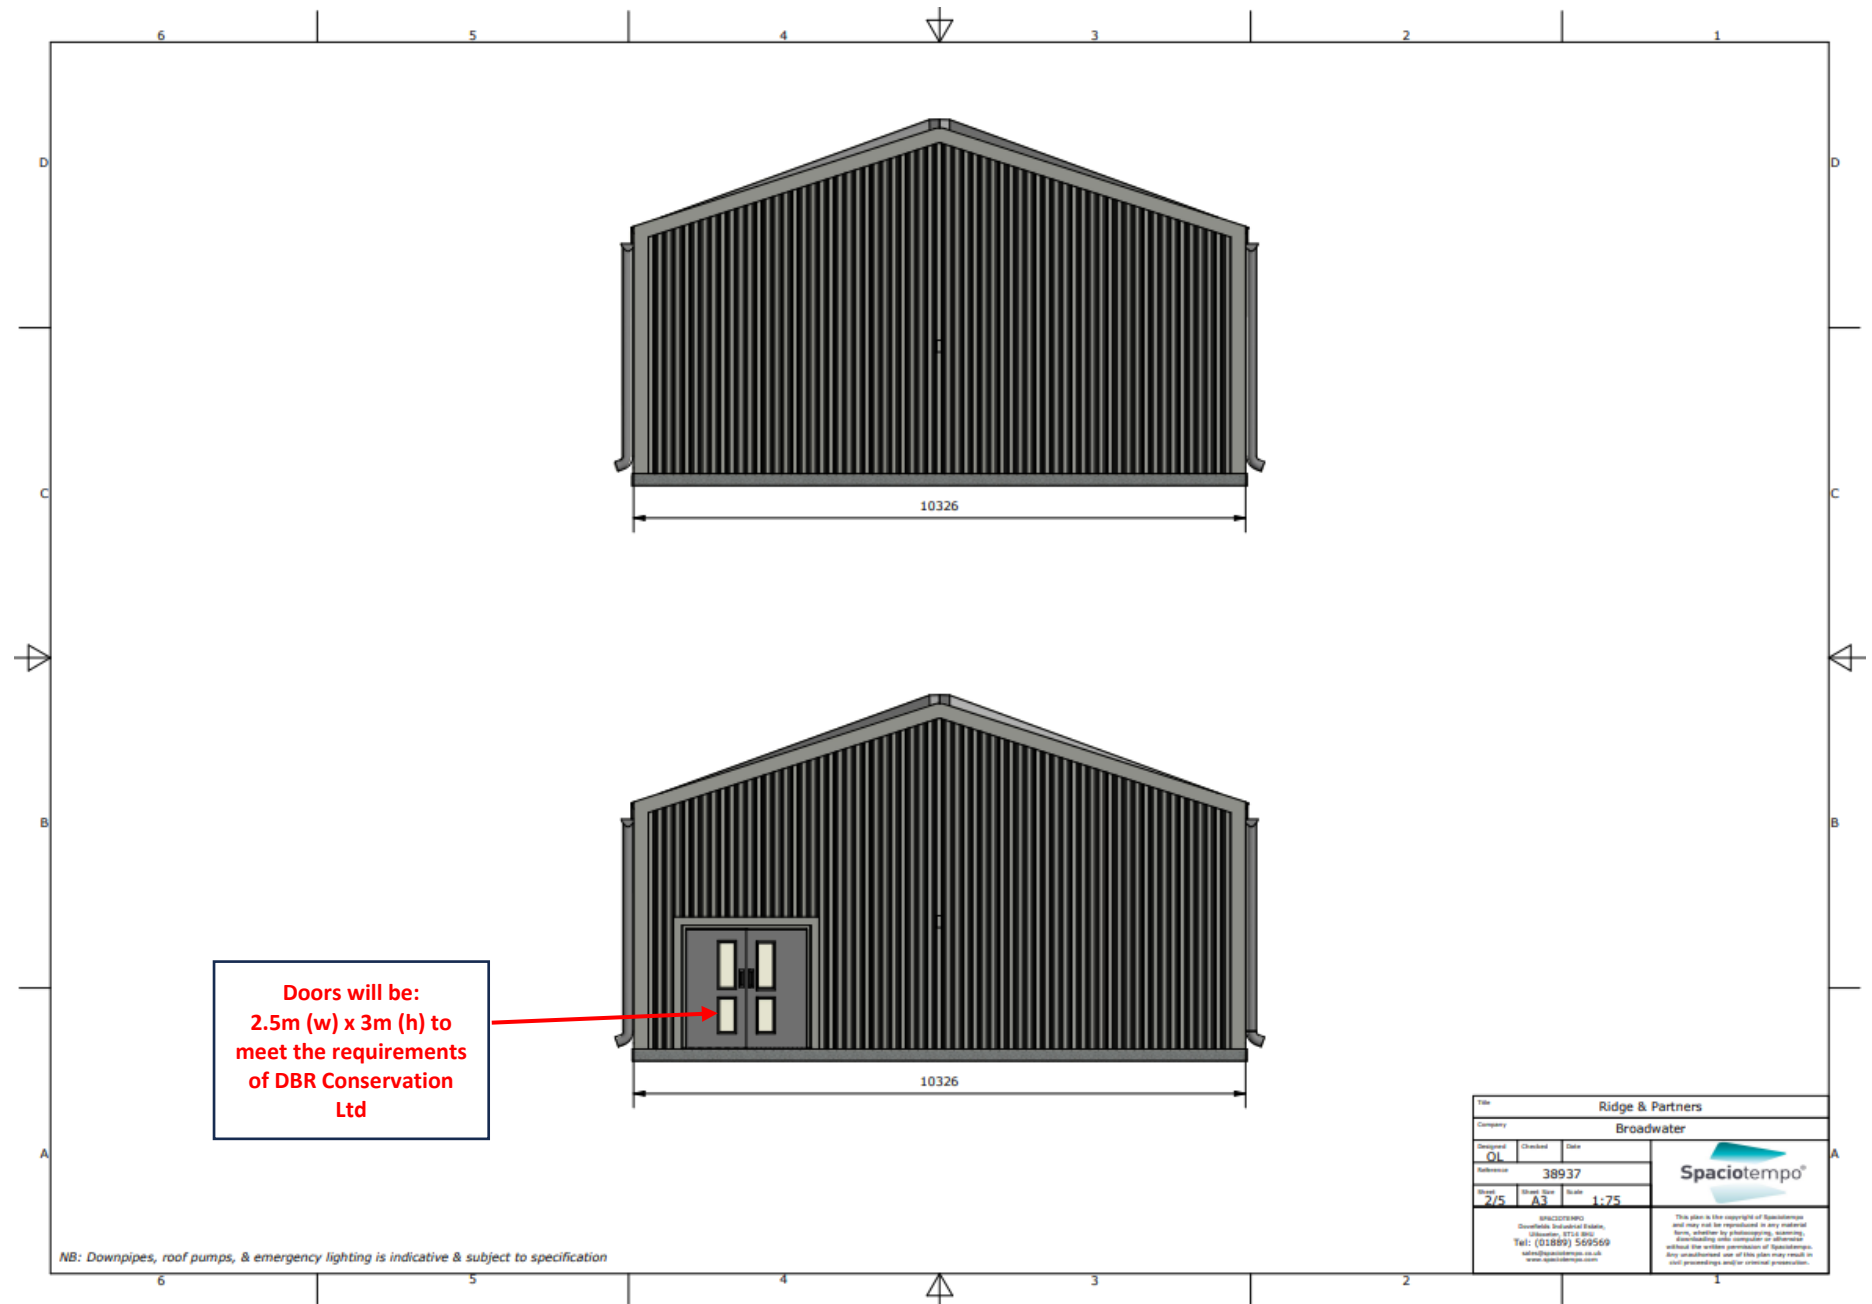

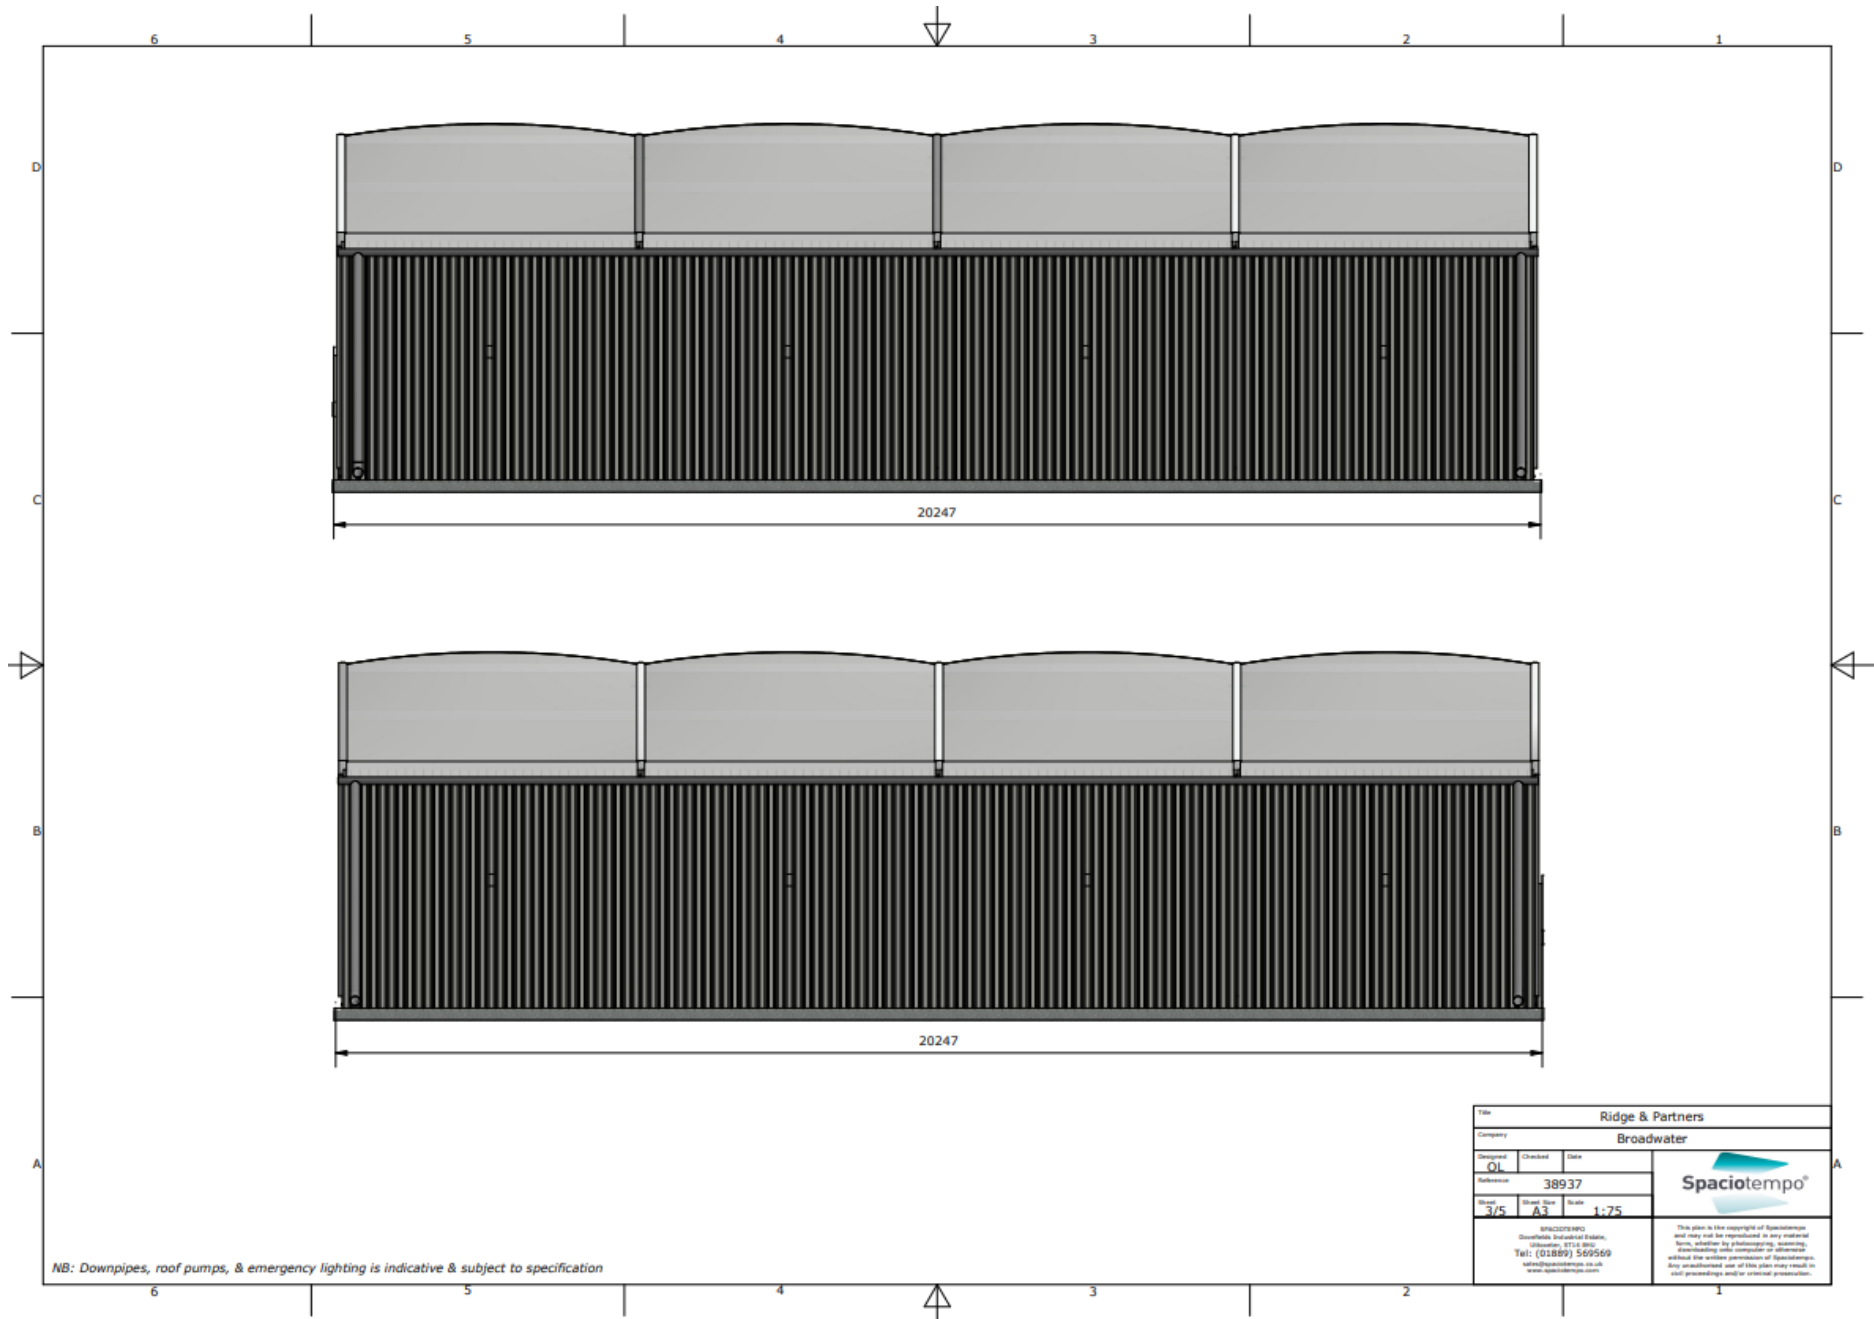

Title			Ridge & Partners		
Company			Broadwater		
Designed	Checked	Date			
Reference					
38937					
Sheet	Drawn	Scale	This plan is the copyright of Spaciotempo and may not be reproduced in any material form, whether by photocopying, scanning, downloading into computer or otherwise, without the written permission of Spaciotempo. Any unauthorised use of this plan may result in civil proceedings and/or criminal prosecution.		
3/5	A3	1:75			
SPACIOTEMPO Greenfield Industrial Estate, 17 Greenway ST & RD, Telford (01895) 540569 sales@spaciotempo.co.uk www.spaciotempo.com					

