




SITE LOCATION PLAN
SCALE 1:1250

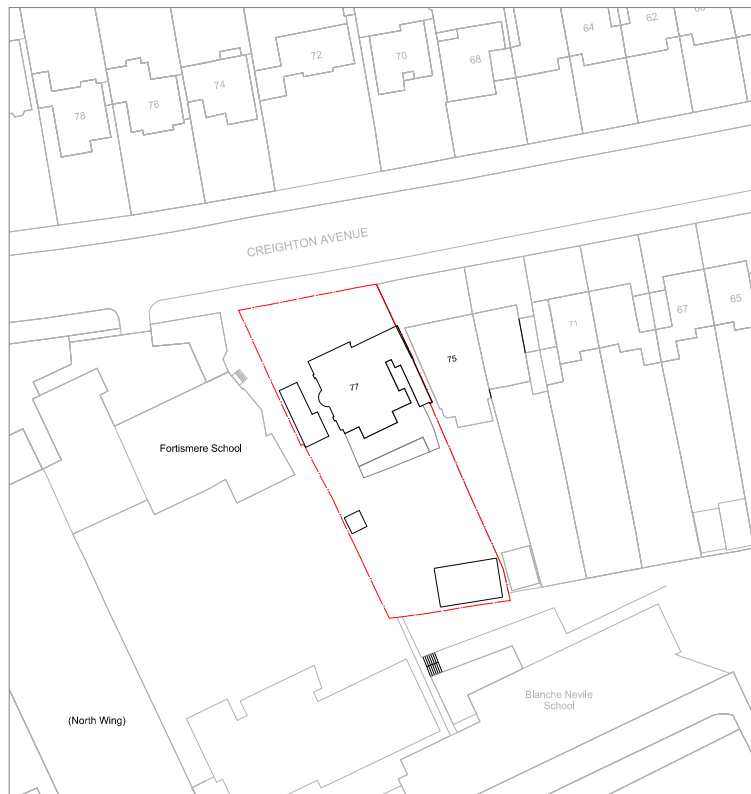

BLOCK PLAN
SCALE 1:500 EXISTING PROPOSED

PROJECT DESCRIPTION:

**CHANGE OF USE OF OUTBUILDING FROM
RESIDENTIAL GARDEN HOUSE TO COMMERCIAL
COOKING BUSINESS PREMISE**

Date: 14-06-2023

Drawing No: AA77CA01

Revision No: -

Scale: AS MENTIONED




TITLE : LOCATION PLAN & BLOCK PLAN

Project Status: Planning

Site Location:

77 CREIGHTON AVENUE, LONDON
N10 1NR.

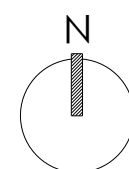

NOTE:

All Measurements to be checked on site before any building work commences. Discrepancy amendments should be made and informed to relevant party. Location of structural components to be confirmed by Structural Engineer. All works carried out according to Building Regulations. For Planning Purposes only.

© Active Architecture.