


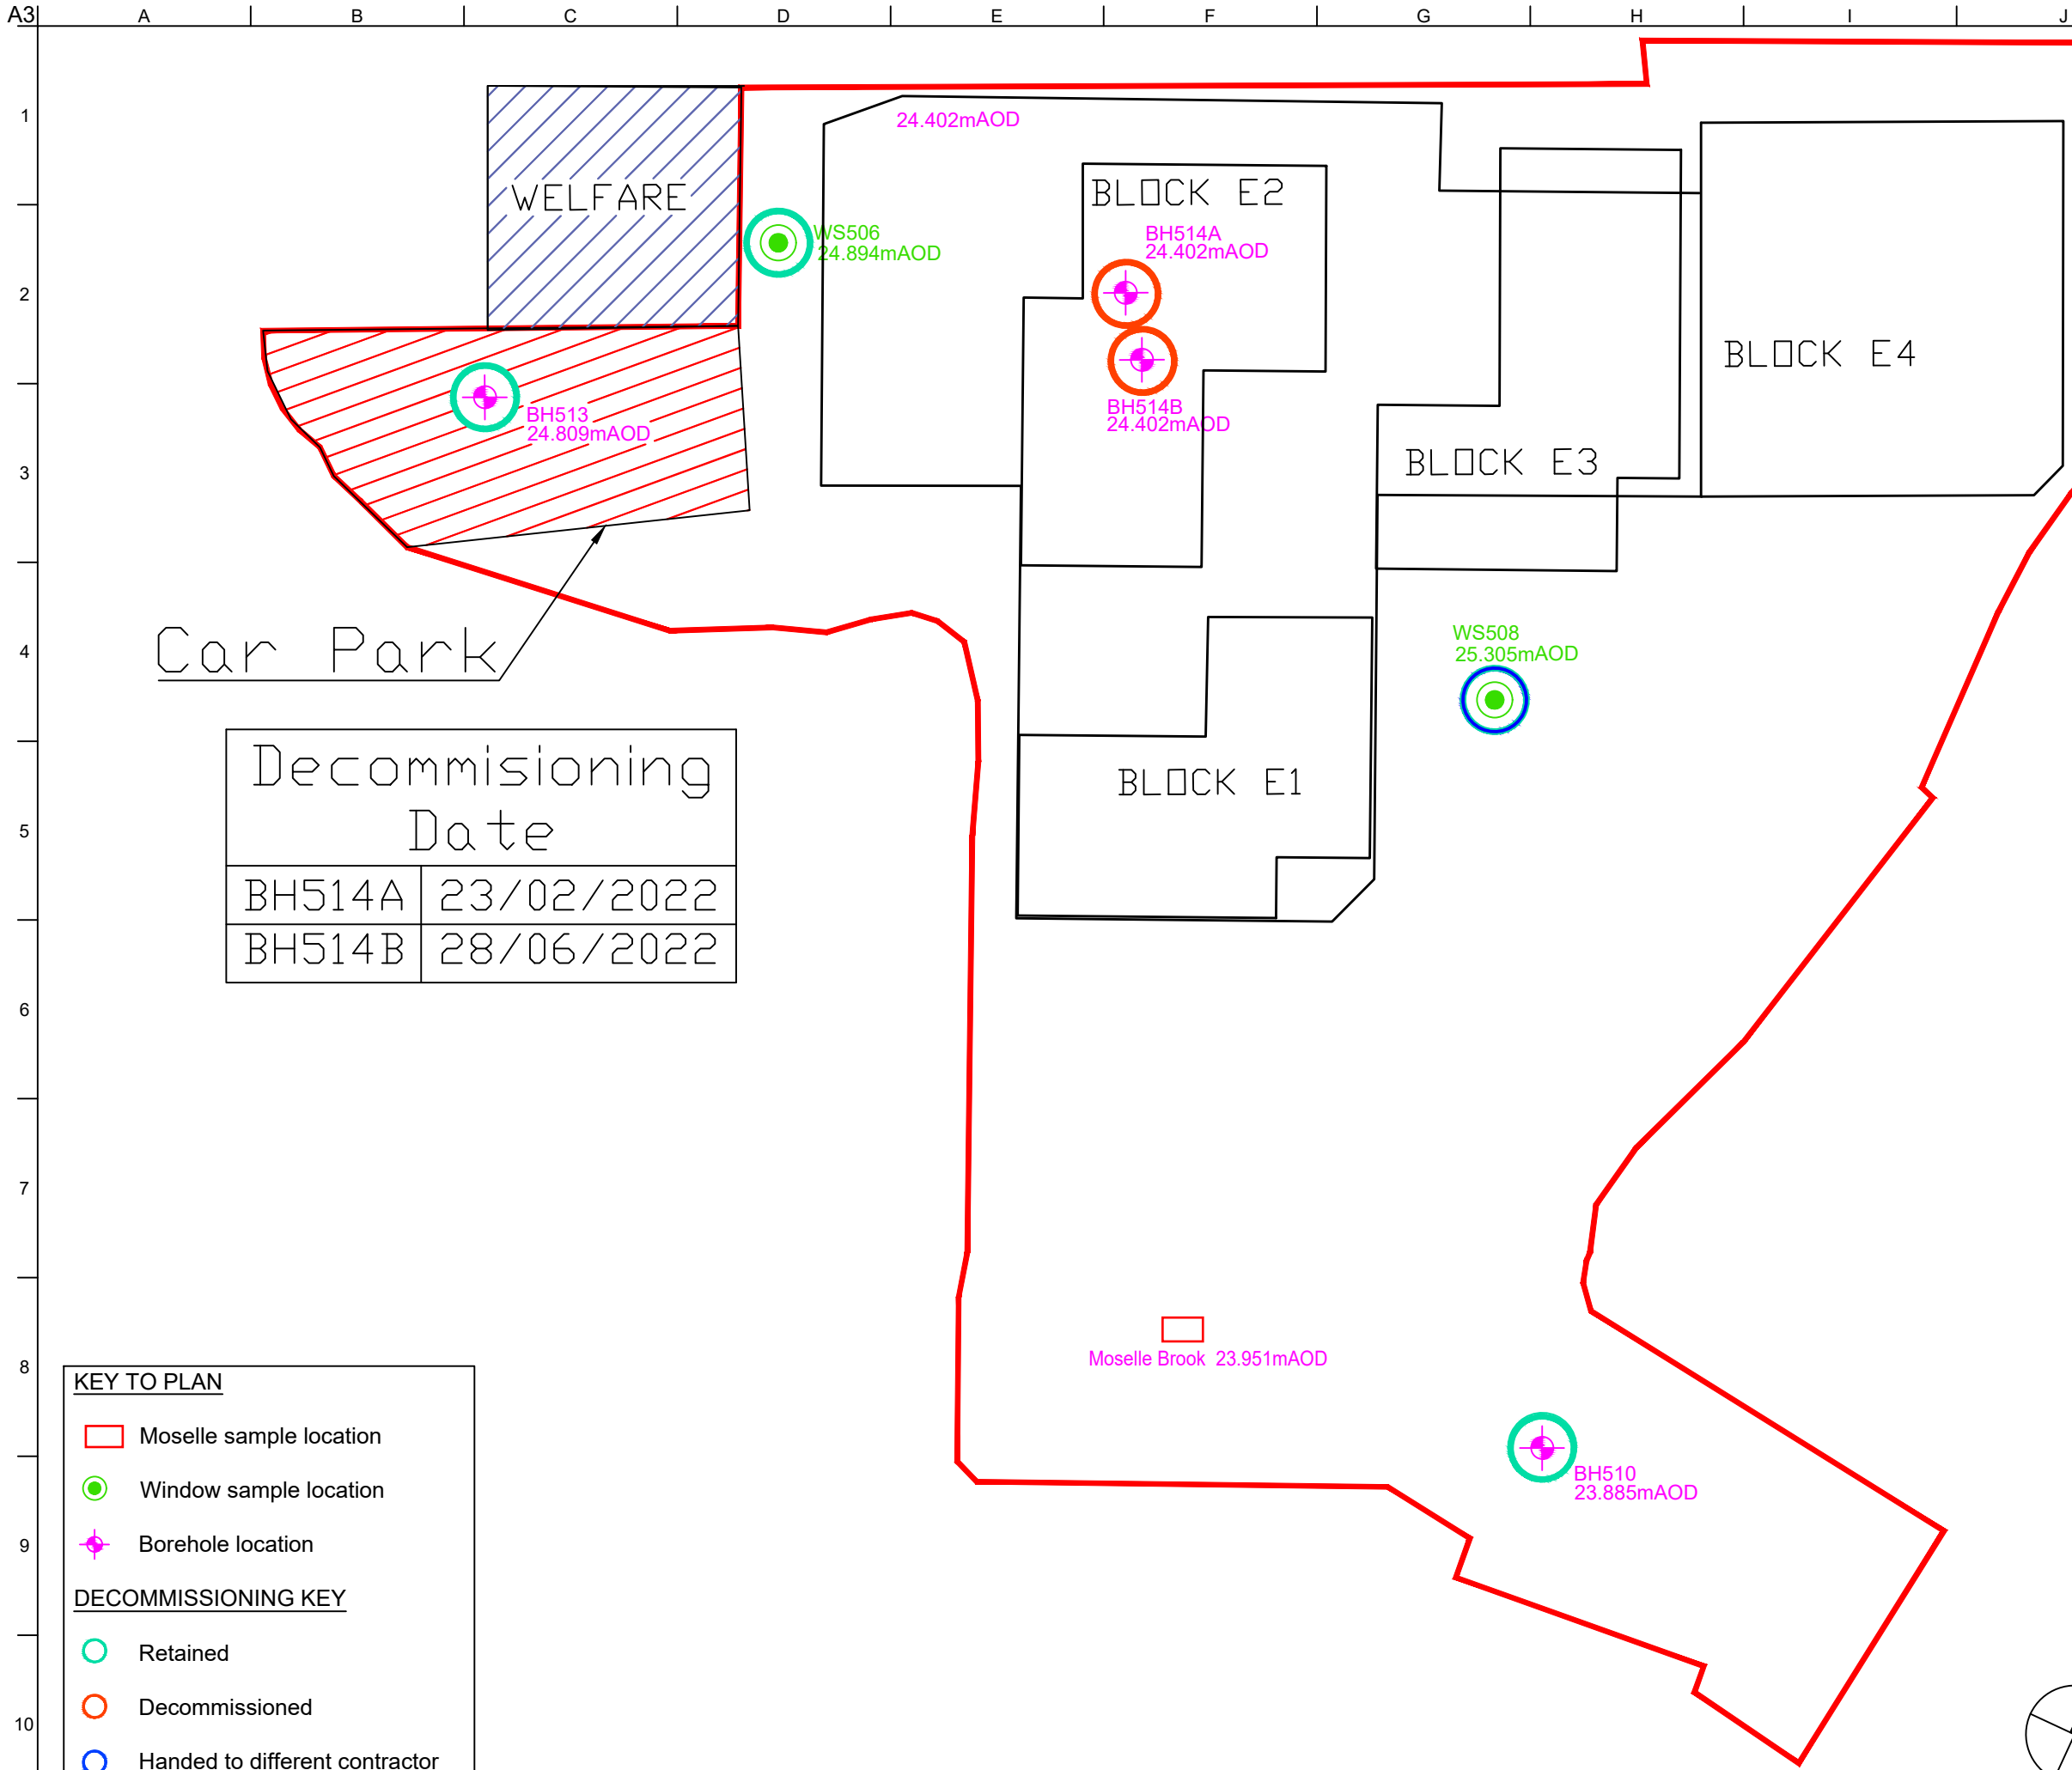

Car Park

Decommissioning Date	
BH514A	23/02/2022
BH514B	28/06/2022

KEY TO PLAN

Moselle sample location

Window sample location

Borehole location

DECOMMISSIONING KEY

Retained

Decommissioned


Handed to different contractor

- NOTES:
1. This drawing is to be read in conjunction with all relevant engineer's drawings, architect's drawings and specifications.
 2. For setting out information, refer to the relevant architect's drawing.
 3. All elevations and levels are in metres and are related to Ordnance Datum (O.D.).
 4. All dimensions are in metres unless noted otherwise.
 5. Drawings should not be scaled either by hand or from the computer digital data, only figured dimensions are to be used.
 6. The contractor shall be responsible for the design, build and temporary works. They shall provide all temporary works during construction.
 7. Specific temporary works constraints arising from the permanent works design, if and where applicable, are noted on the Keltbray Remediation drawings to which they relate.
 7. Any discrepancies in the information provided should be immediately reported to the Engineer prior to the commencement of work.

P02	26.03.2023	GG	JH	JH
P01	07.11.2022	GG	JH	JH
FIRST FOR REVIEW				
Rev	Date	By	Chkd	Appd

St. Andrew's House
Portsmouth Road
Esher KT10 9TA
T: +44 (0)20 7643 1000 F: +44 (0)20 7643 1001 E: enquiries@keltbray.com
www.keltbray.com
Client

Project Title
CLARENDON ROAD GAS WORKS
PHASE 3B

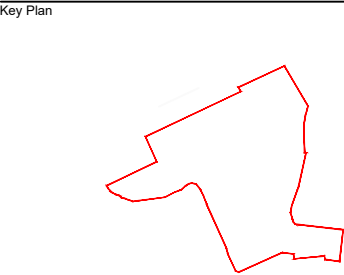

Drawing Title
BOREHOLE PLAN

Scale at A3
NTS

Role
X - SUBCONTRACTOR

Suitability
S2 - FOR INFORMATION

Keltbray Remediation Job N
o6089

Rev
P01

Name
CR3B-KRE-X-000-XX-M2-CE-1027
Phase - Originator - Role - Zone - Level - Type - Element - Number