


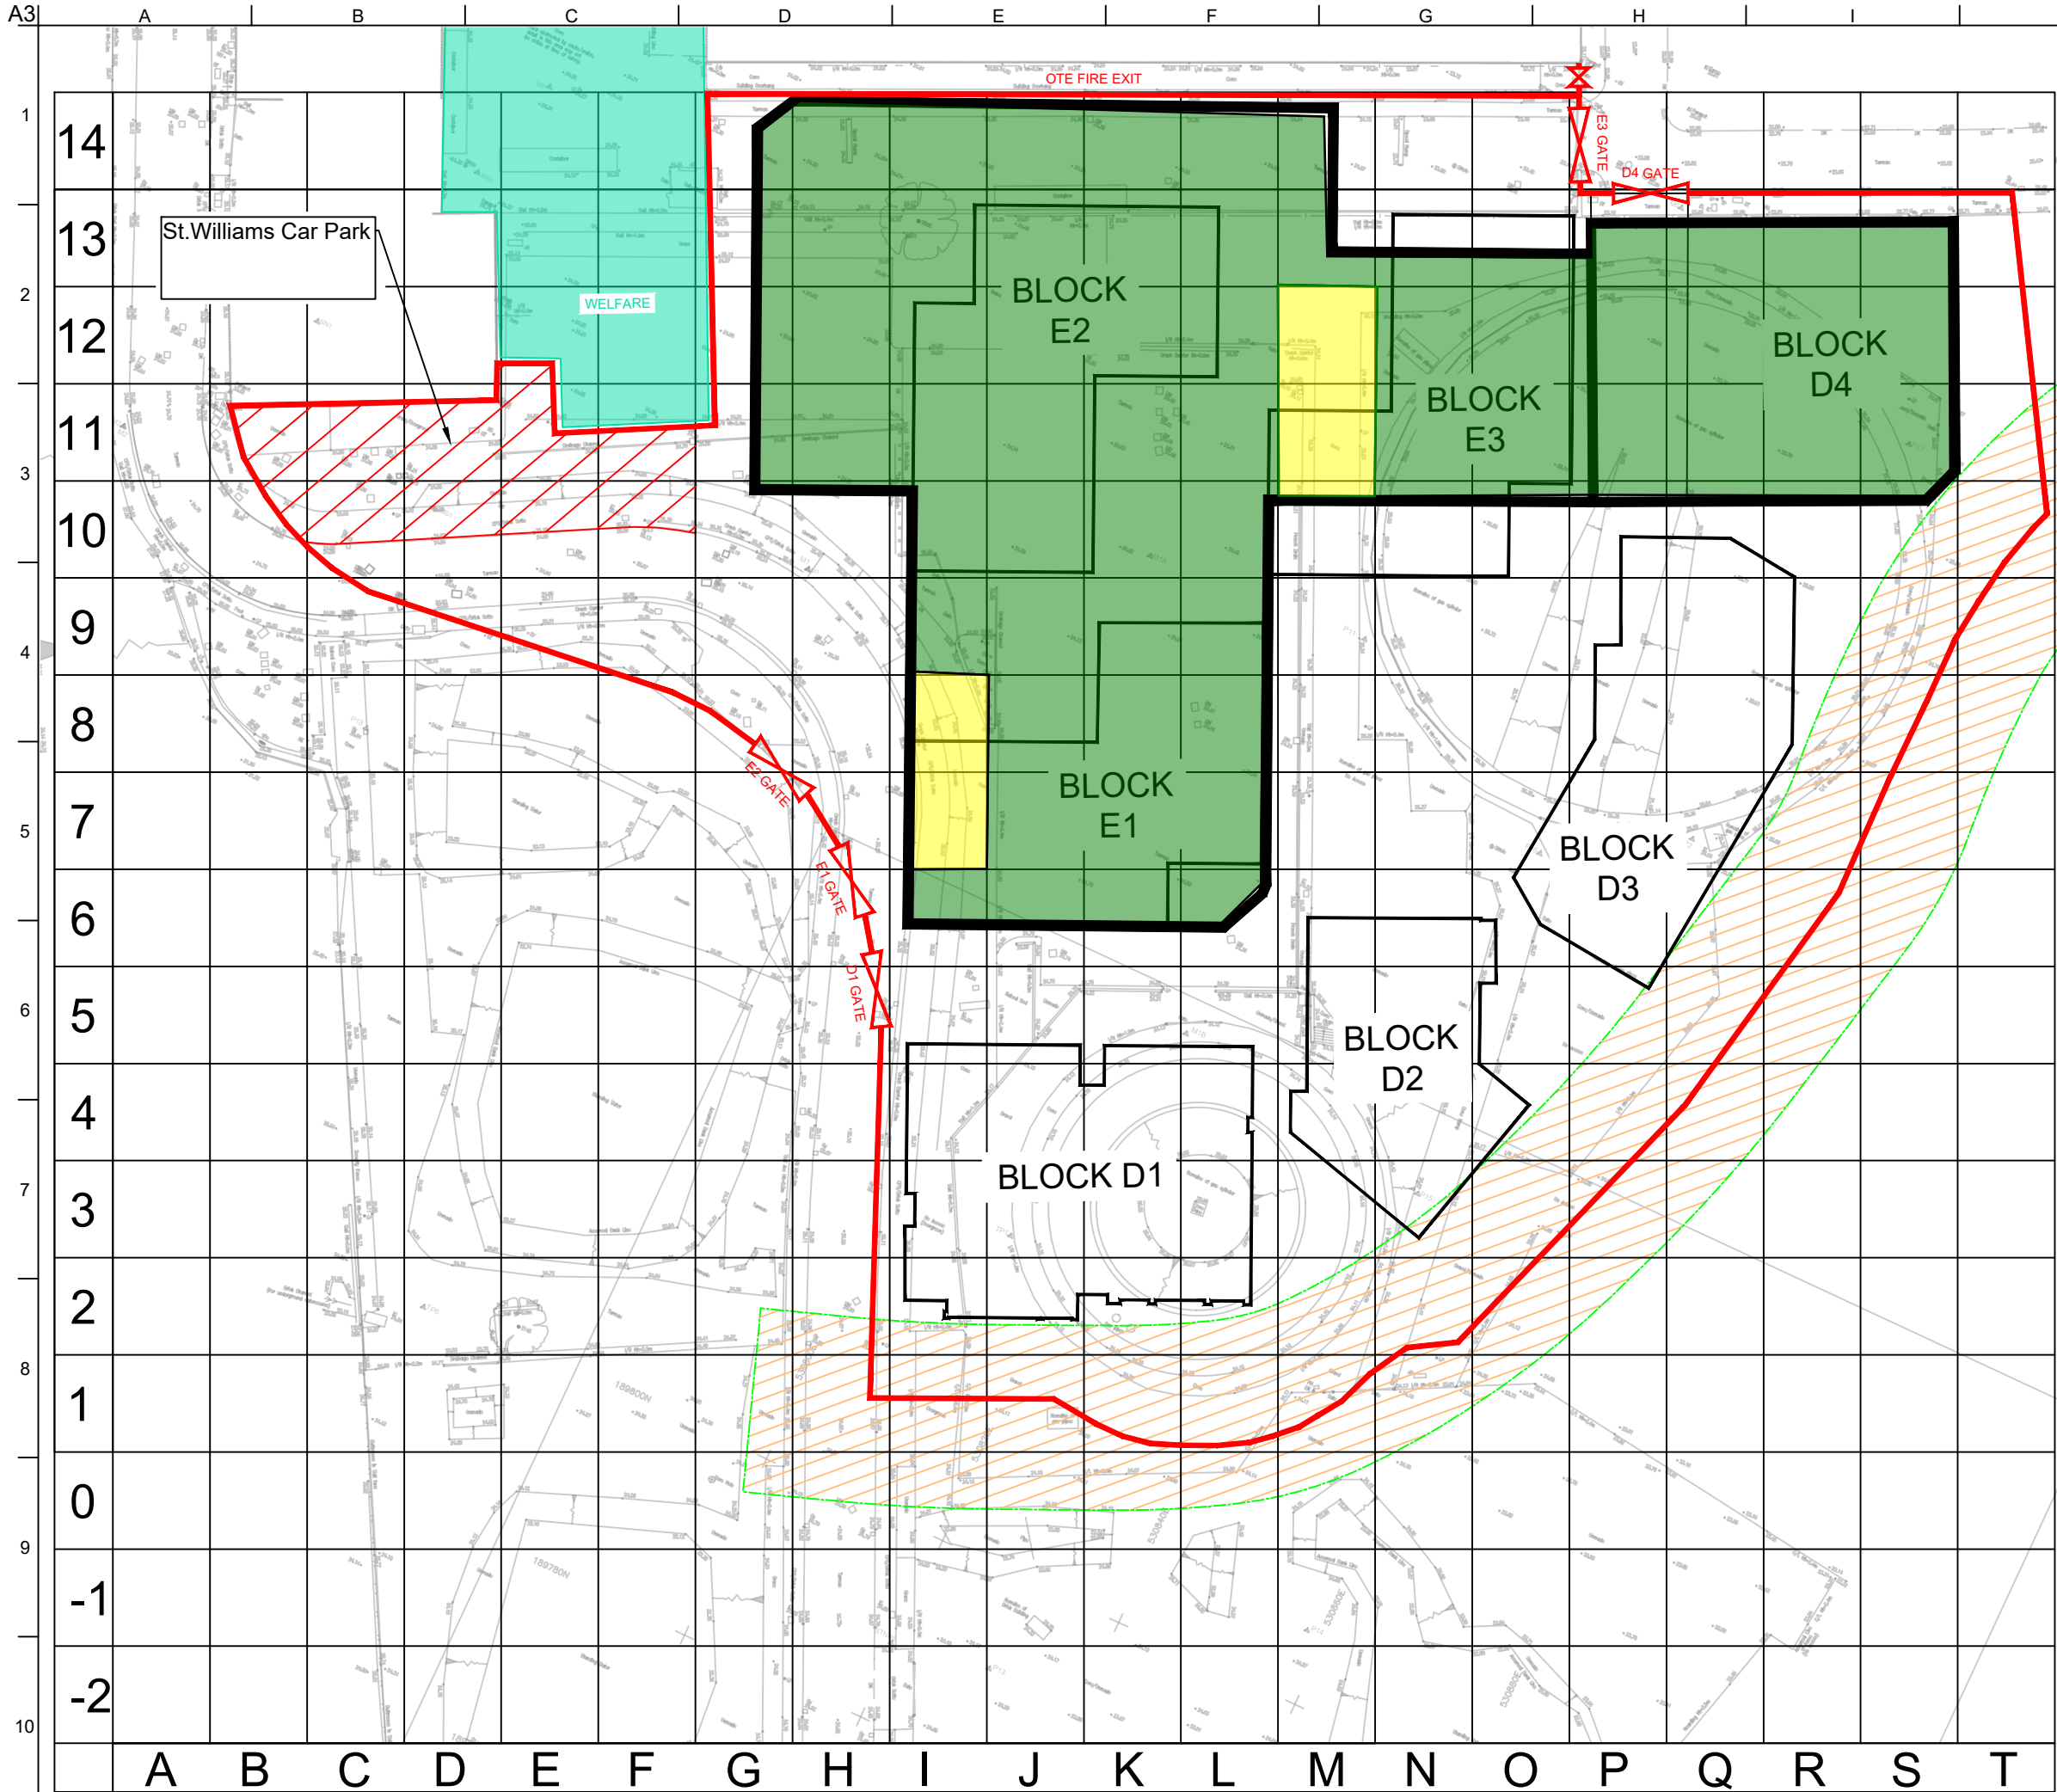

- NOTES:
1. This drawing is to be read in conjunction with all relevant engineer's drawings, architect's drawings and specifications.
 2. For setting out information, refer to the relevant architect's drawing.
 3. All elevations and levels are in metres and are related to Ordnance Datum (O.D.).
 4. All dimensions are in metres unless noted otherwise.
 5. Drawings should not be scaled either by hand or from the computer digital data, only figured dimensions are to be used.
 6. The contractor shall be responsible for the design, build and temporary works. They shall provide all temporary works during construction.
 7. Specific temporary works constraints arising from the permanent works design, if and where applicable, are noted on the Keltbray Remediation drawings to which they relate.
 8. Any discrepancies in the information provided should be immediately reported to the Engineer prior to the commencement of work.

Failed Soil Re-Use .
Passed Soil Re-Use
Leachate Criteria

Pass Soil Re-Use
Criteria

P01	20.09.2021	WH	20.09.2021	JH
-----	------------	----	------------	----

FIRST FOR ISSUE


Rev	Date	By	Chkd	Appd
-----	------	----	------	------



St. Andrew's House
Portsmouth Road
Esher KT10 9TA
T: +44 (0)20 7643 1000 F: +44 (0)20 7643 1001 E: enquiries@keltbray.com
www.keltbray.com



Project Title
CLARENDON ROAD PHASE 3B

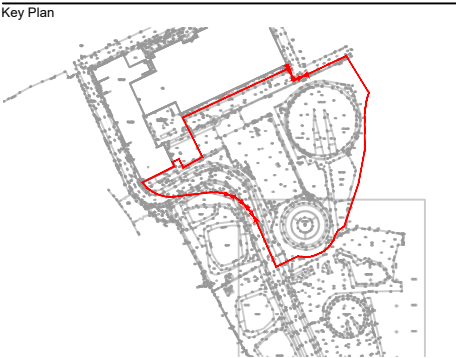

Drawing Title
AMMONIUM VALIDATION PLAN

Scale at A3
NTS

Role
X - SUBCONTRACTOR

Suitability
S2 - FOR INFORMATION

Keltbray Remediation Job No	Rev
6089	P01

Keltbray Name
CR3B-KRE-X-000-XX-DR-CE-2000
Phase - Originator - Role - Zone - Level - Type - Element - Number

St. William Name
N/A