


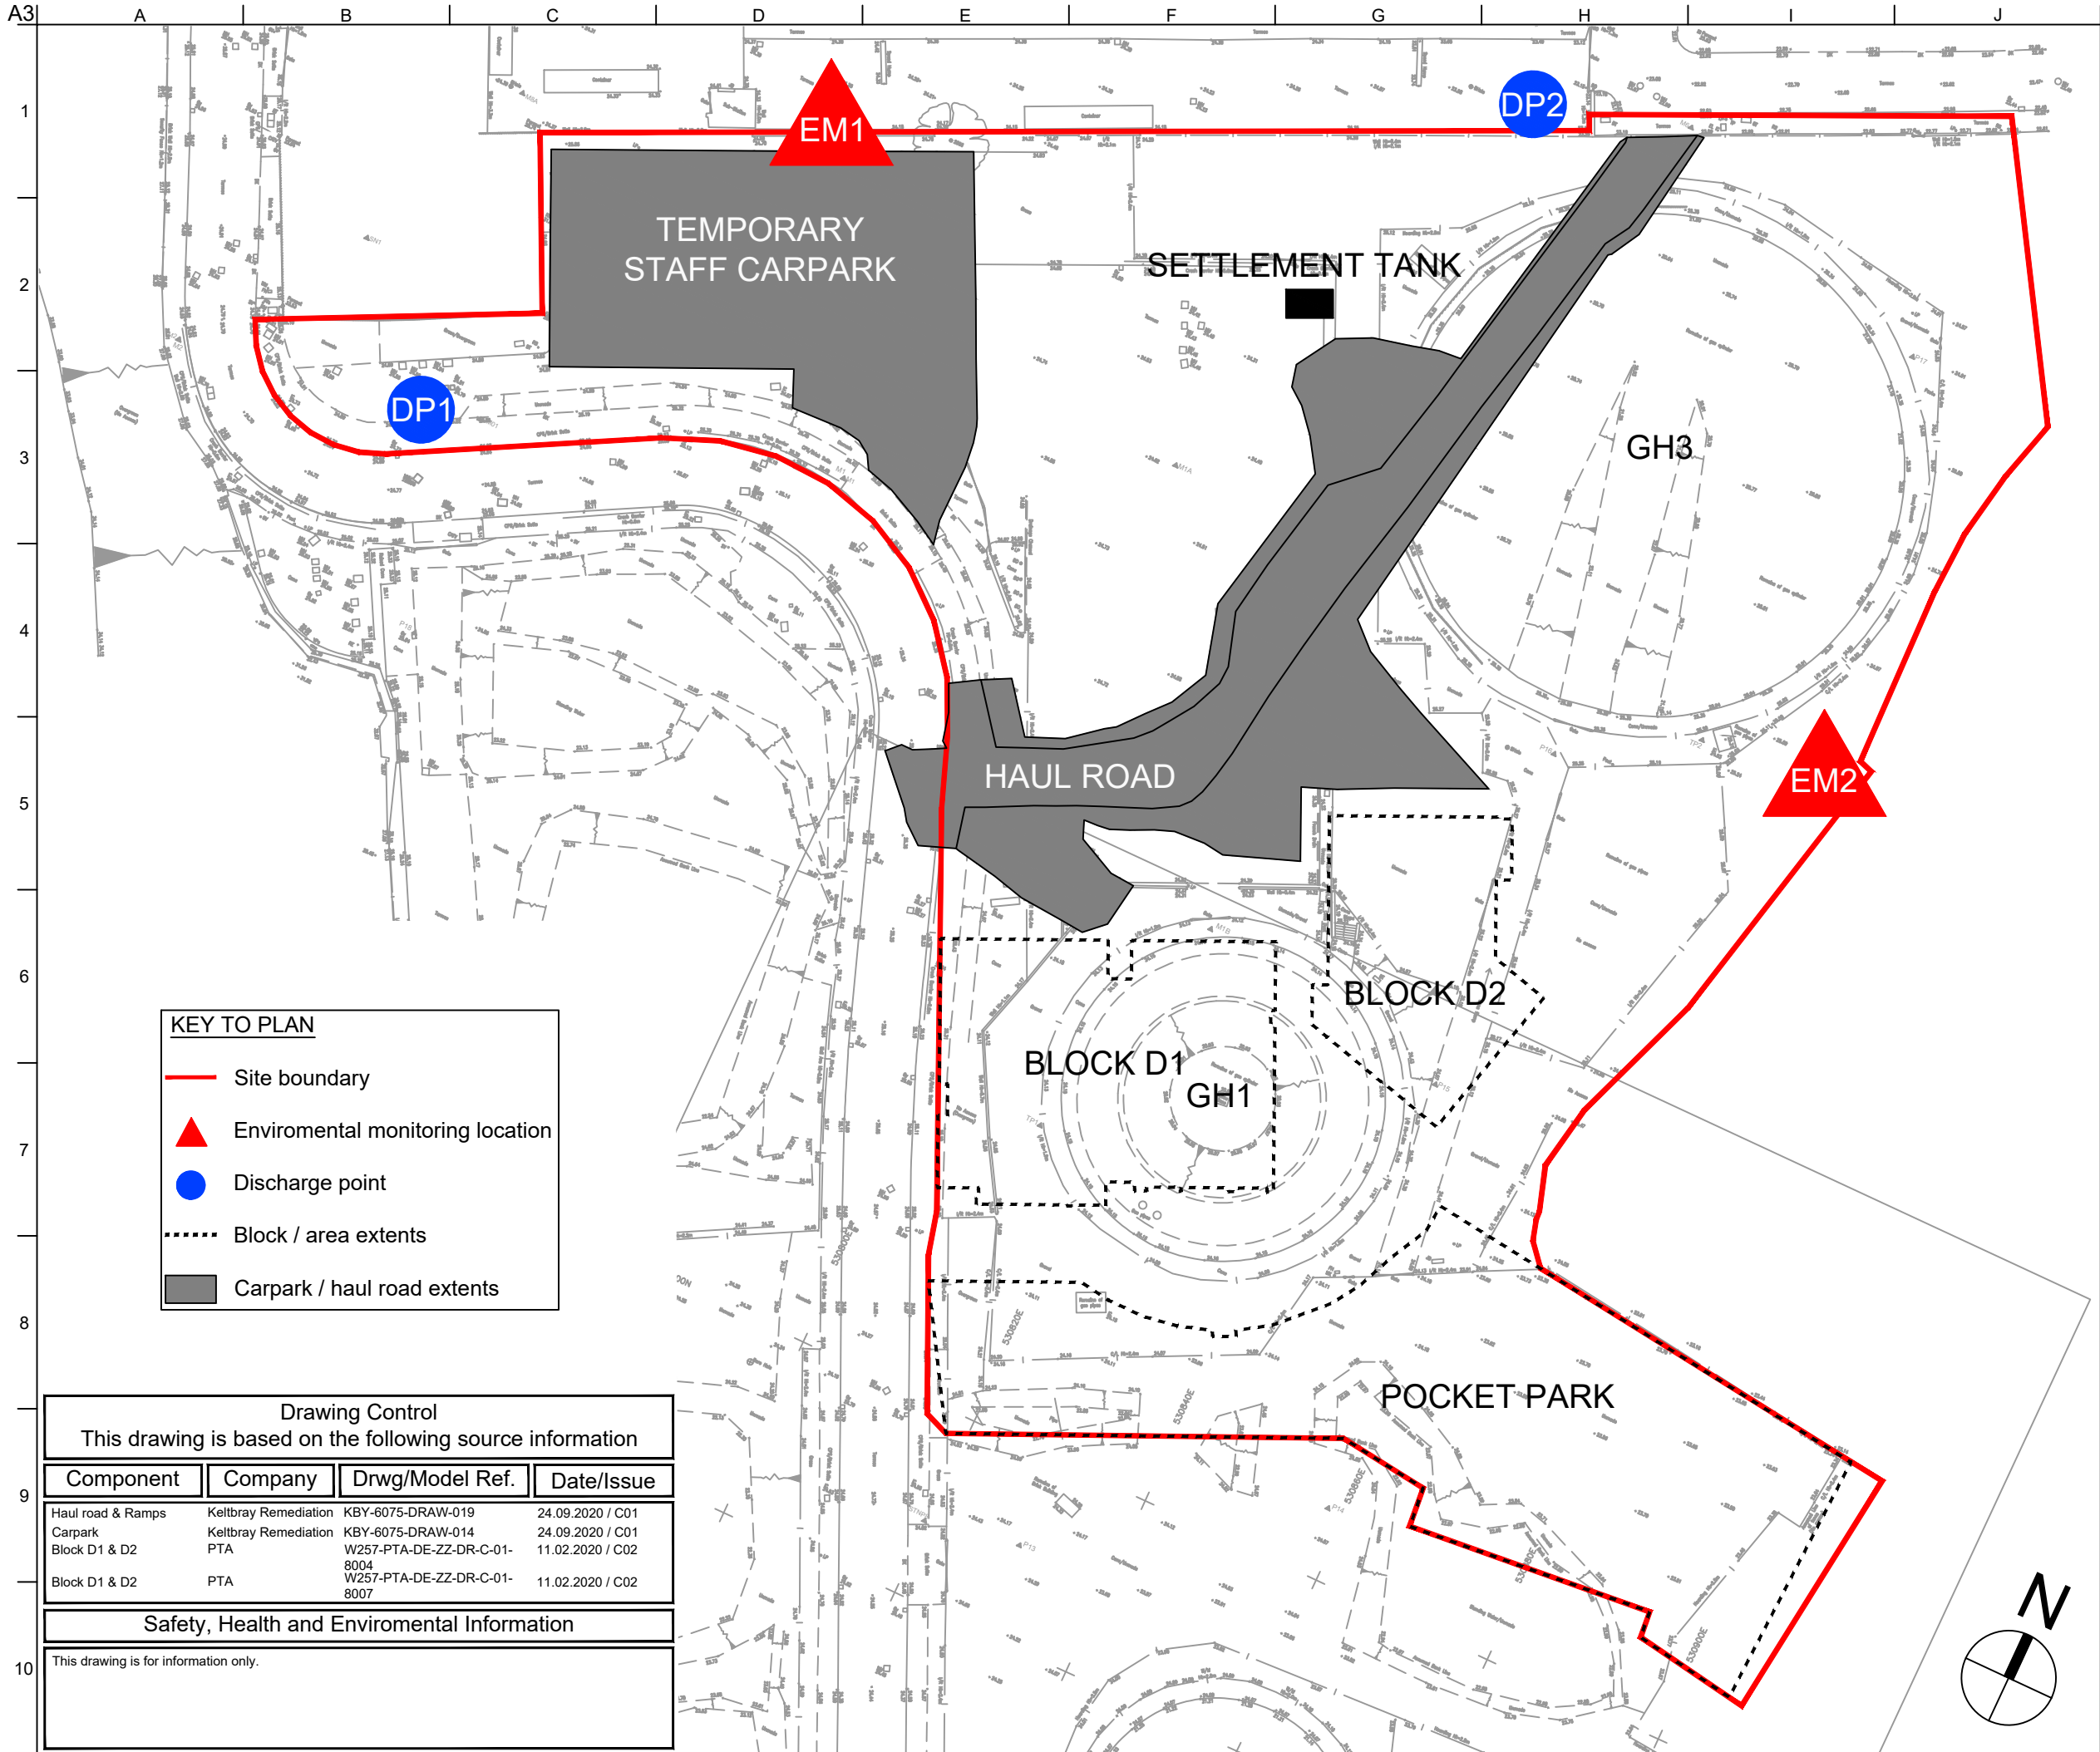

KEY TO PLAN

Site boundary

Enviromental monitoring location

Discharge point

Block / area extents

Carpark / haul road extents

Drawing Control			
This drawing is based on the following source information			
Component	Company	Drwg/Model Ref.	Date/Issue
Haul road & Ramps	Keltbray Remediation	KBY-6075-DRAW-019	24.09.2020 / C01
Carpark	Keltbray Remediation	KBY-6075-DRAW-014	24.09.2020 / C01
Block D1 & D2	PTA	W257-PTA-DE-ZZ-DR-C-01-8004	11.02.2020 / C02
Block D1 & D2	PTA	W257-PTA-DE-ZZ-DR-C-01-8007	11.02.2020 / C02
Safety, Health and Enviromental Information			
This drawing is for information only.			

- NOTES:
- This drawing is to be read in conjunction with all relevant engineer's drawings, architect's drawings and specifications.
 - For setting out information, refer to the relevant architect's drawing.
 - All elevations and levels are in metres and are related to Ordnance Datum (O.D.).
 - All dimensions are in metres unless noted otherwise.
 - Drawings should not be scaled either by hand or from the computer digital data, only figured dimensions are to be used.
 - The contractor shall be responsible for the design, build and temporary works. They shall provide all temporary works during construction.
 - Specific temporary works constraints arising from the permanent works design, if and where applicable, are noted on the Keltbray Remediation drawings to which they relate.
 - Any discrepancies in the information provided should be immediately reported to the Engineer prior to the commencement of work.


P01	12.11.2020	MP	12.11.2020	JH
FIRST FOR REVIEW				
Rev	Date	By	Chkd	Appd

keltbray Remediation

St. Andrew's House
Portsmouth Road
Esher KT10 9TA
T: +44 (0)20 7643 1000 F: +44 (0)20 7643 1001 E: enquiries@keltbray.com
www.keltbray.com
Client

St William
Designed for life

Project Title
**CLARENDON ROAD GAS WORKS
PHASE 3**

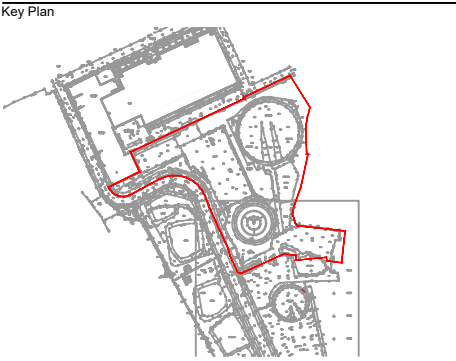

Drawing Title
SITE LAYOUT PLAN

Scale at A3		NTS
Role		
X - SUBCONTRACTOR		
Suitability		
S2 - FOR INFORMATION		
Keltbray Remediation Job No		Rev
6075		P01
Name		
CR3-KRE-X-000-XX-M2-CE-1025		
Phase - Originator - Role - Zone - Level - Type - Element - Number		