



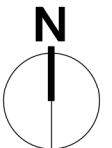

Crown Copyright and database rights 2023. OS 100031961
National Map Centre. Purchased 11/04/2023 1 year licence.

01 Site Location Plan
Scale: 1:1250

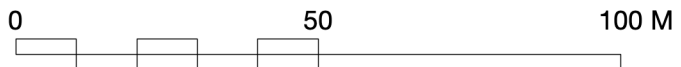

GENERAL NOTES

- This drawing is the copyright of Haines Phillips Architects.
- Do not scale from this drawing. Use figured dimensions only.
- This drawing must not be used for land transfer purposes, or for construction purposes unless accompanied by an Architect's Instruction.

DRAWING ISSUE STATUS

ISSUE	STATUS	COMMENT
P	PRELIMINARY	For comment and review
PL	PLANNING	Planning/Listed Building Application
BR	BUILDING REGS	Building Regs Application
T	TENDER	For pricing purposes only
C	CONSTRUCTION	For procurement & construction
FC	FINAL CONSTRUCTION	Record drawings on completion
L	LEGAL	Conveyancing or other legal purposes

REVISIONS

REV	DATE	NOTES
1	20/06/23	Planning Issue

**HAINES
PHILLIPS
ARCHITECTS**

Tankerton Works
12 Argyle Walk
London WC1H 8HA
020 7833 9324
020 7837 2864
office@hainesphillips.co.uk

JOB TITLE

**9 Gladwell Road,
N8 9AA**
DRAWING TITLE
Site Location Plan

DRAWN	DATE	SCALE
SBa	June 2023	1:1250@A4
JOB NR	DRAWING NO.	ISSUE REVISION
4353	GA 001	PL 1