


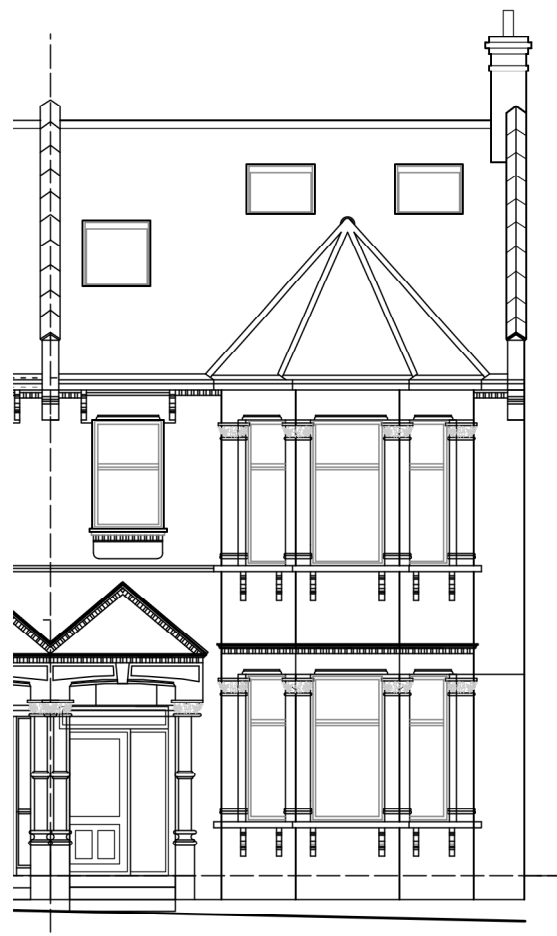

7 Gladwell Road 9 Gladwell Road

01


Existing Front (East) Elevation
Scale: 1:100



9 Gladwell Road 7 Gladwell Road

02

Existing Rear (West) Elevation
Scale: 1:100

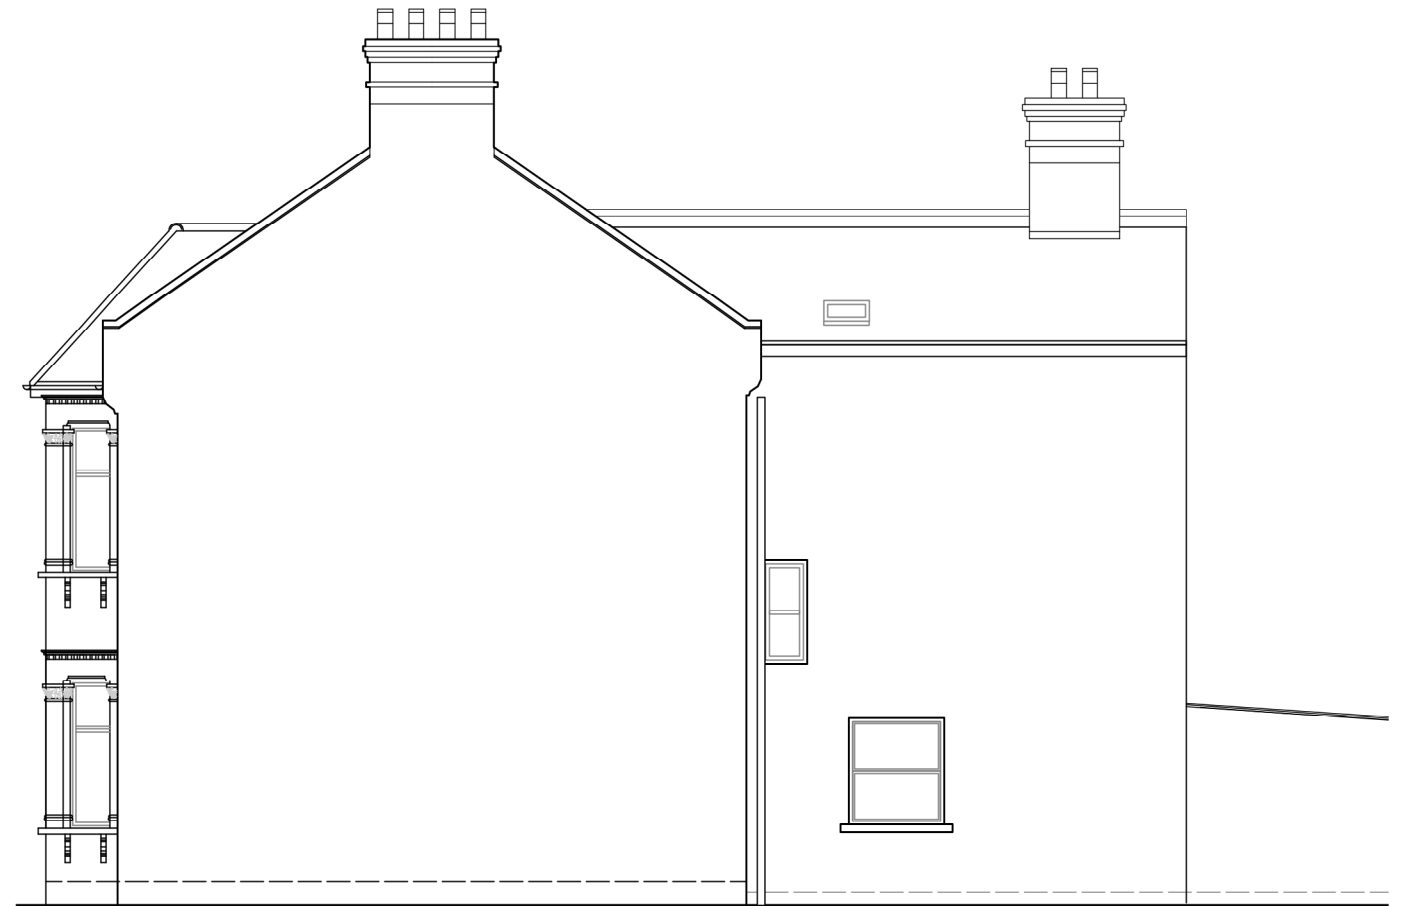

03

Existing Flank (North) Elevation
Scale: 1:100

0 4 5 M

GENERAL NOTES

- This drawing is the copyright of Haines Phillips Architects.
- Do not scale from this drawing. Use figured dimensions only.
- This drawing must not be used for land transfer purposes, or for construction purposes unless accompanied by an Architect's Instruction.

DRAWING ISSUE STATUS

ISSUE	STATUS	COMMENT
P	PRELIMINARY	For comment and review
PL	PLANNING	Planning/Listed Building Application
BR	BUILDING REGS	Building Regs Application
T	TENDER	For pricing purposes only
C	CONSTRUCTION	For procurement & construction
FC	FINAL CONSTRUCTION	Record drawings on completion
L	LEGAL	Conveyancing or other legal purposes

REVISIONS

REV	DATE	NOTES
1	20/06/23	Planning Issue

**HAINES
PHILLIPS**
ARCHITECTS

Tankerton Works
12 Argyle Walk
London WC1H 8HA
t 020 7833 9324
f 020 7837 2864
e office@hainesphillips.co.uk

JOB TITLE

**9 Gladwell Road,
N8 9AA**
DRAWING TITLE
Existing Front, Rear & Side Elevations

DRAWN	DATE	SCALE	ISSUE	REVISION
SBa	June 2023	1:100@A3		
JOB NR	DRAWING NO.			
4353	GA 051	PL		1