



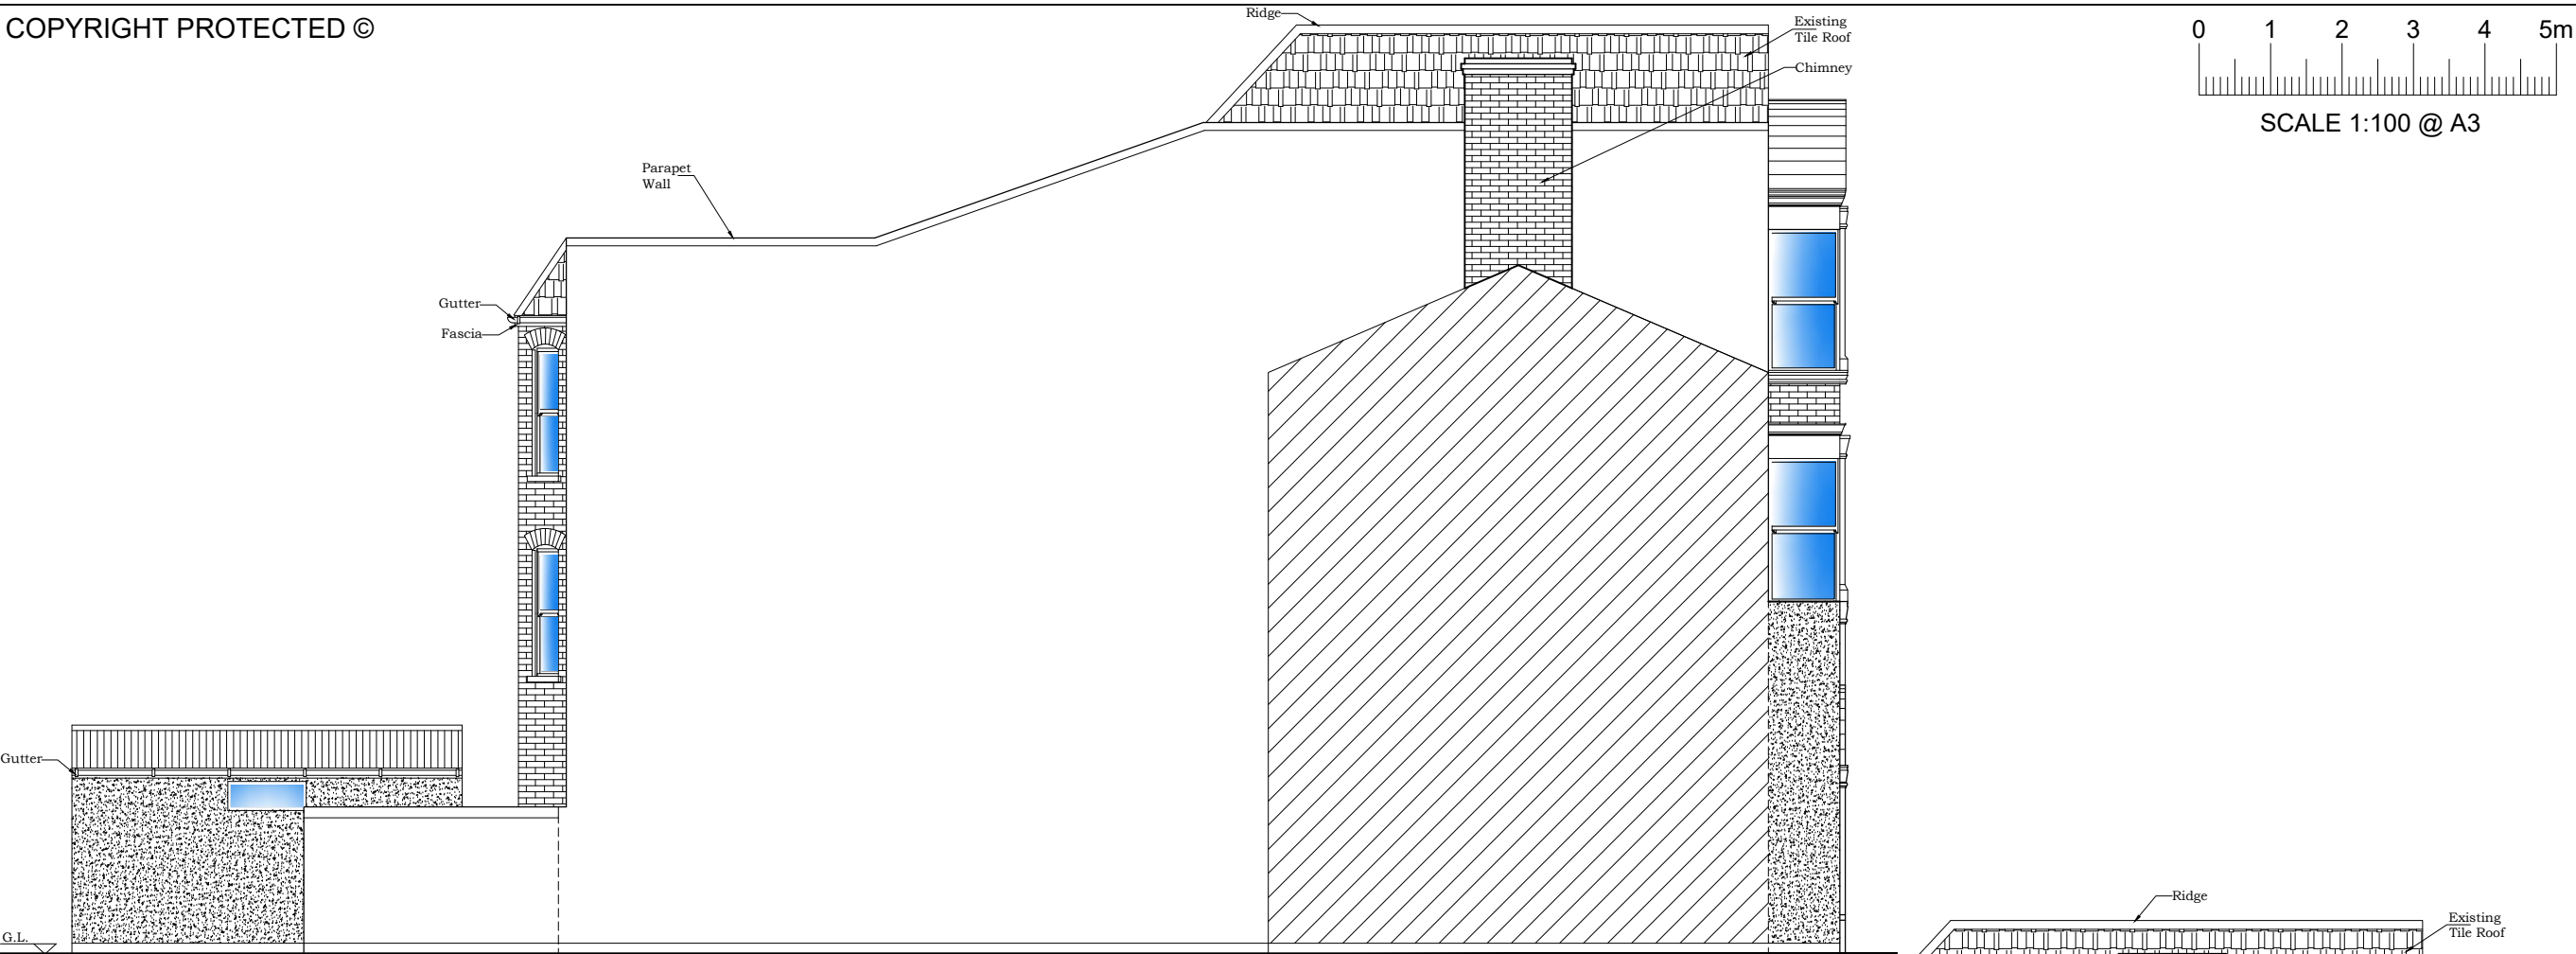


EXISTING SIDE ELEVATION (B)

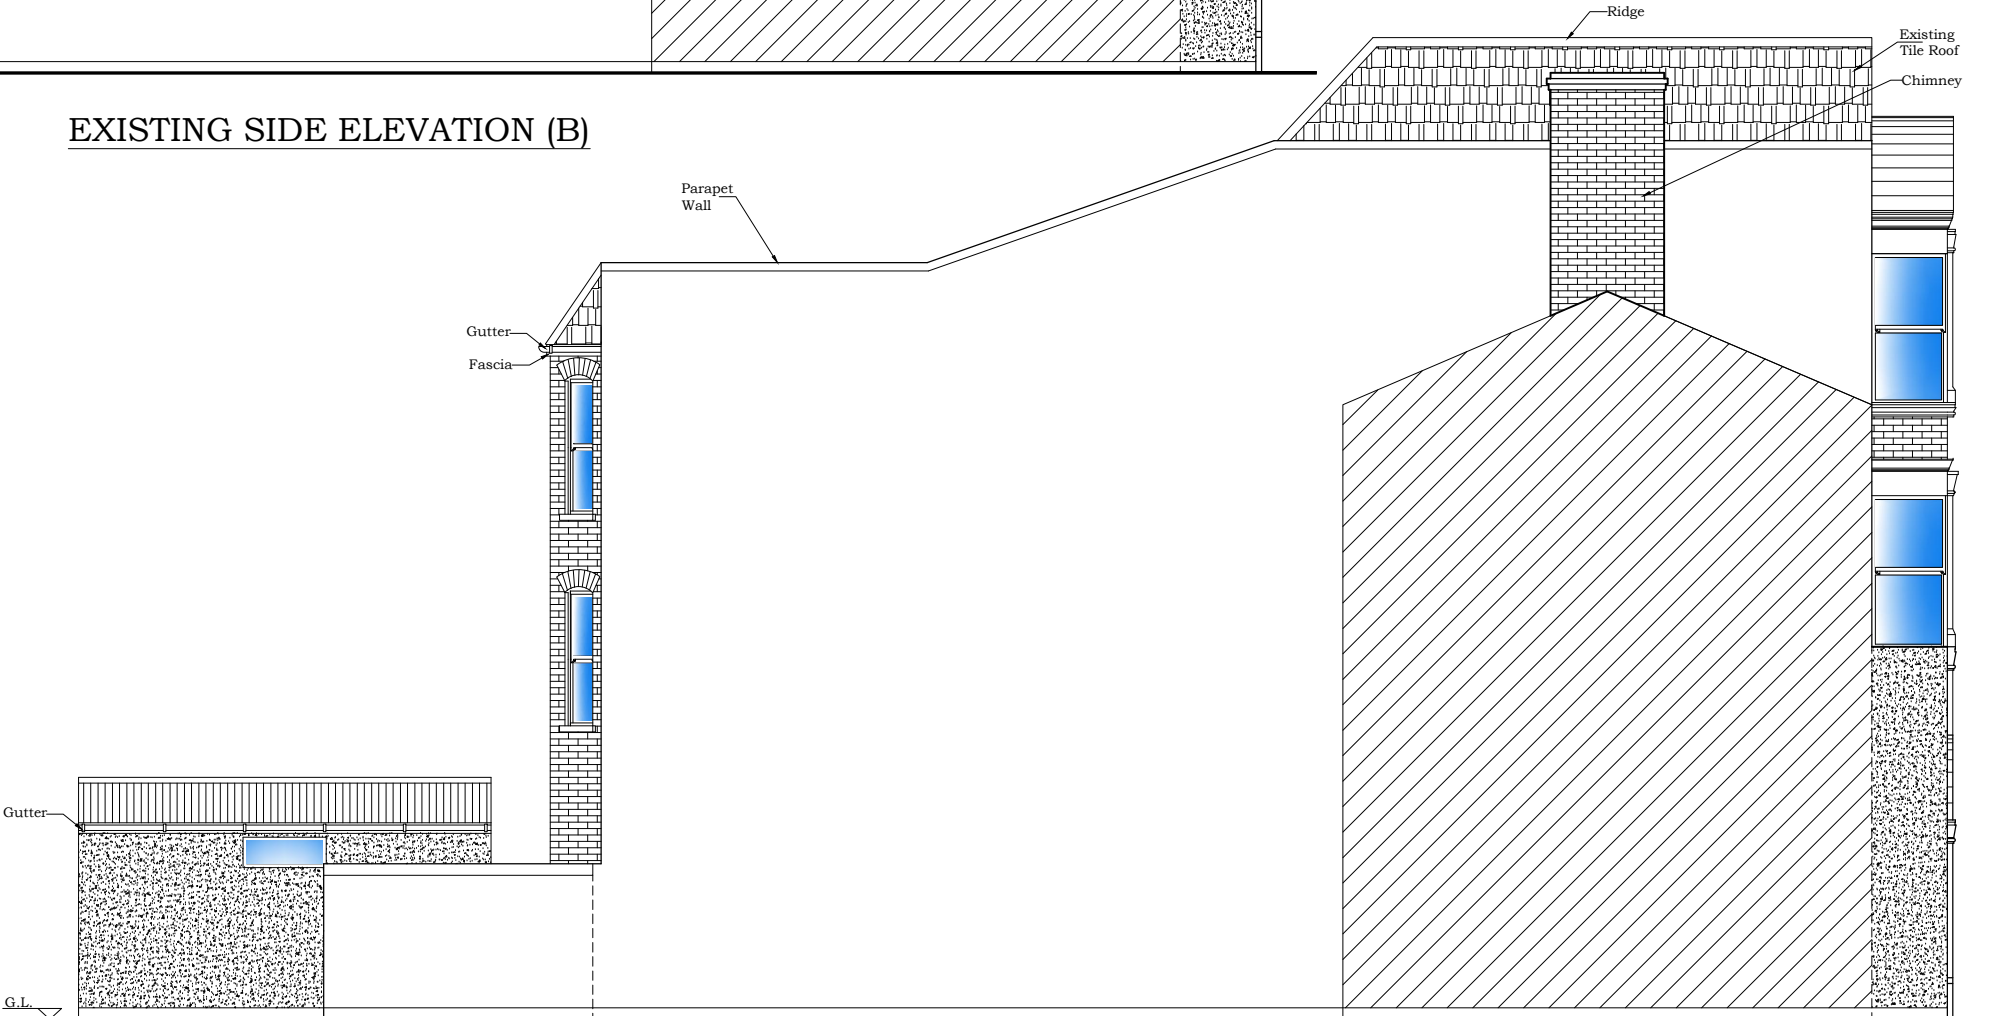

PROPOSED SIDE ELEVATION (B)

(With No Change).

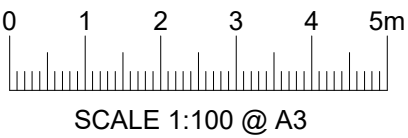

NOTE: ALL DIMENSIONS AND DETAILS TO BE CHECKED BY CONTRACTOR ON SITE BEFORE WORK COMMENCES PARTY WALL NOTICE SHOULD BE SERVED BY OWNER.	
STRAIGHT ARCH LTD. ARCHITECTURAL AND STRUCTURAL SERVICES TEL: 0788 797 3354 straightarch@yahoo.com	
TITLE: ELEVATIONS	
PROJECT: 120, FORTIS GREEN ROAD, LONDON, N10 3HN.	
Date:	MAY. 2023
Scale:	1 : 100@A3
Sheet No.	F1-05
File No.	