



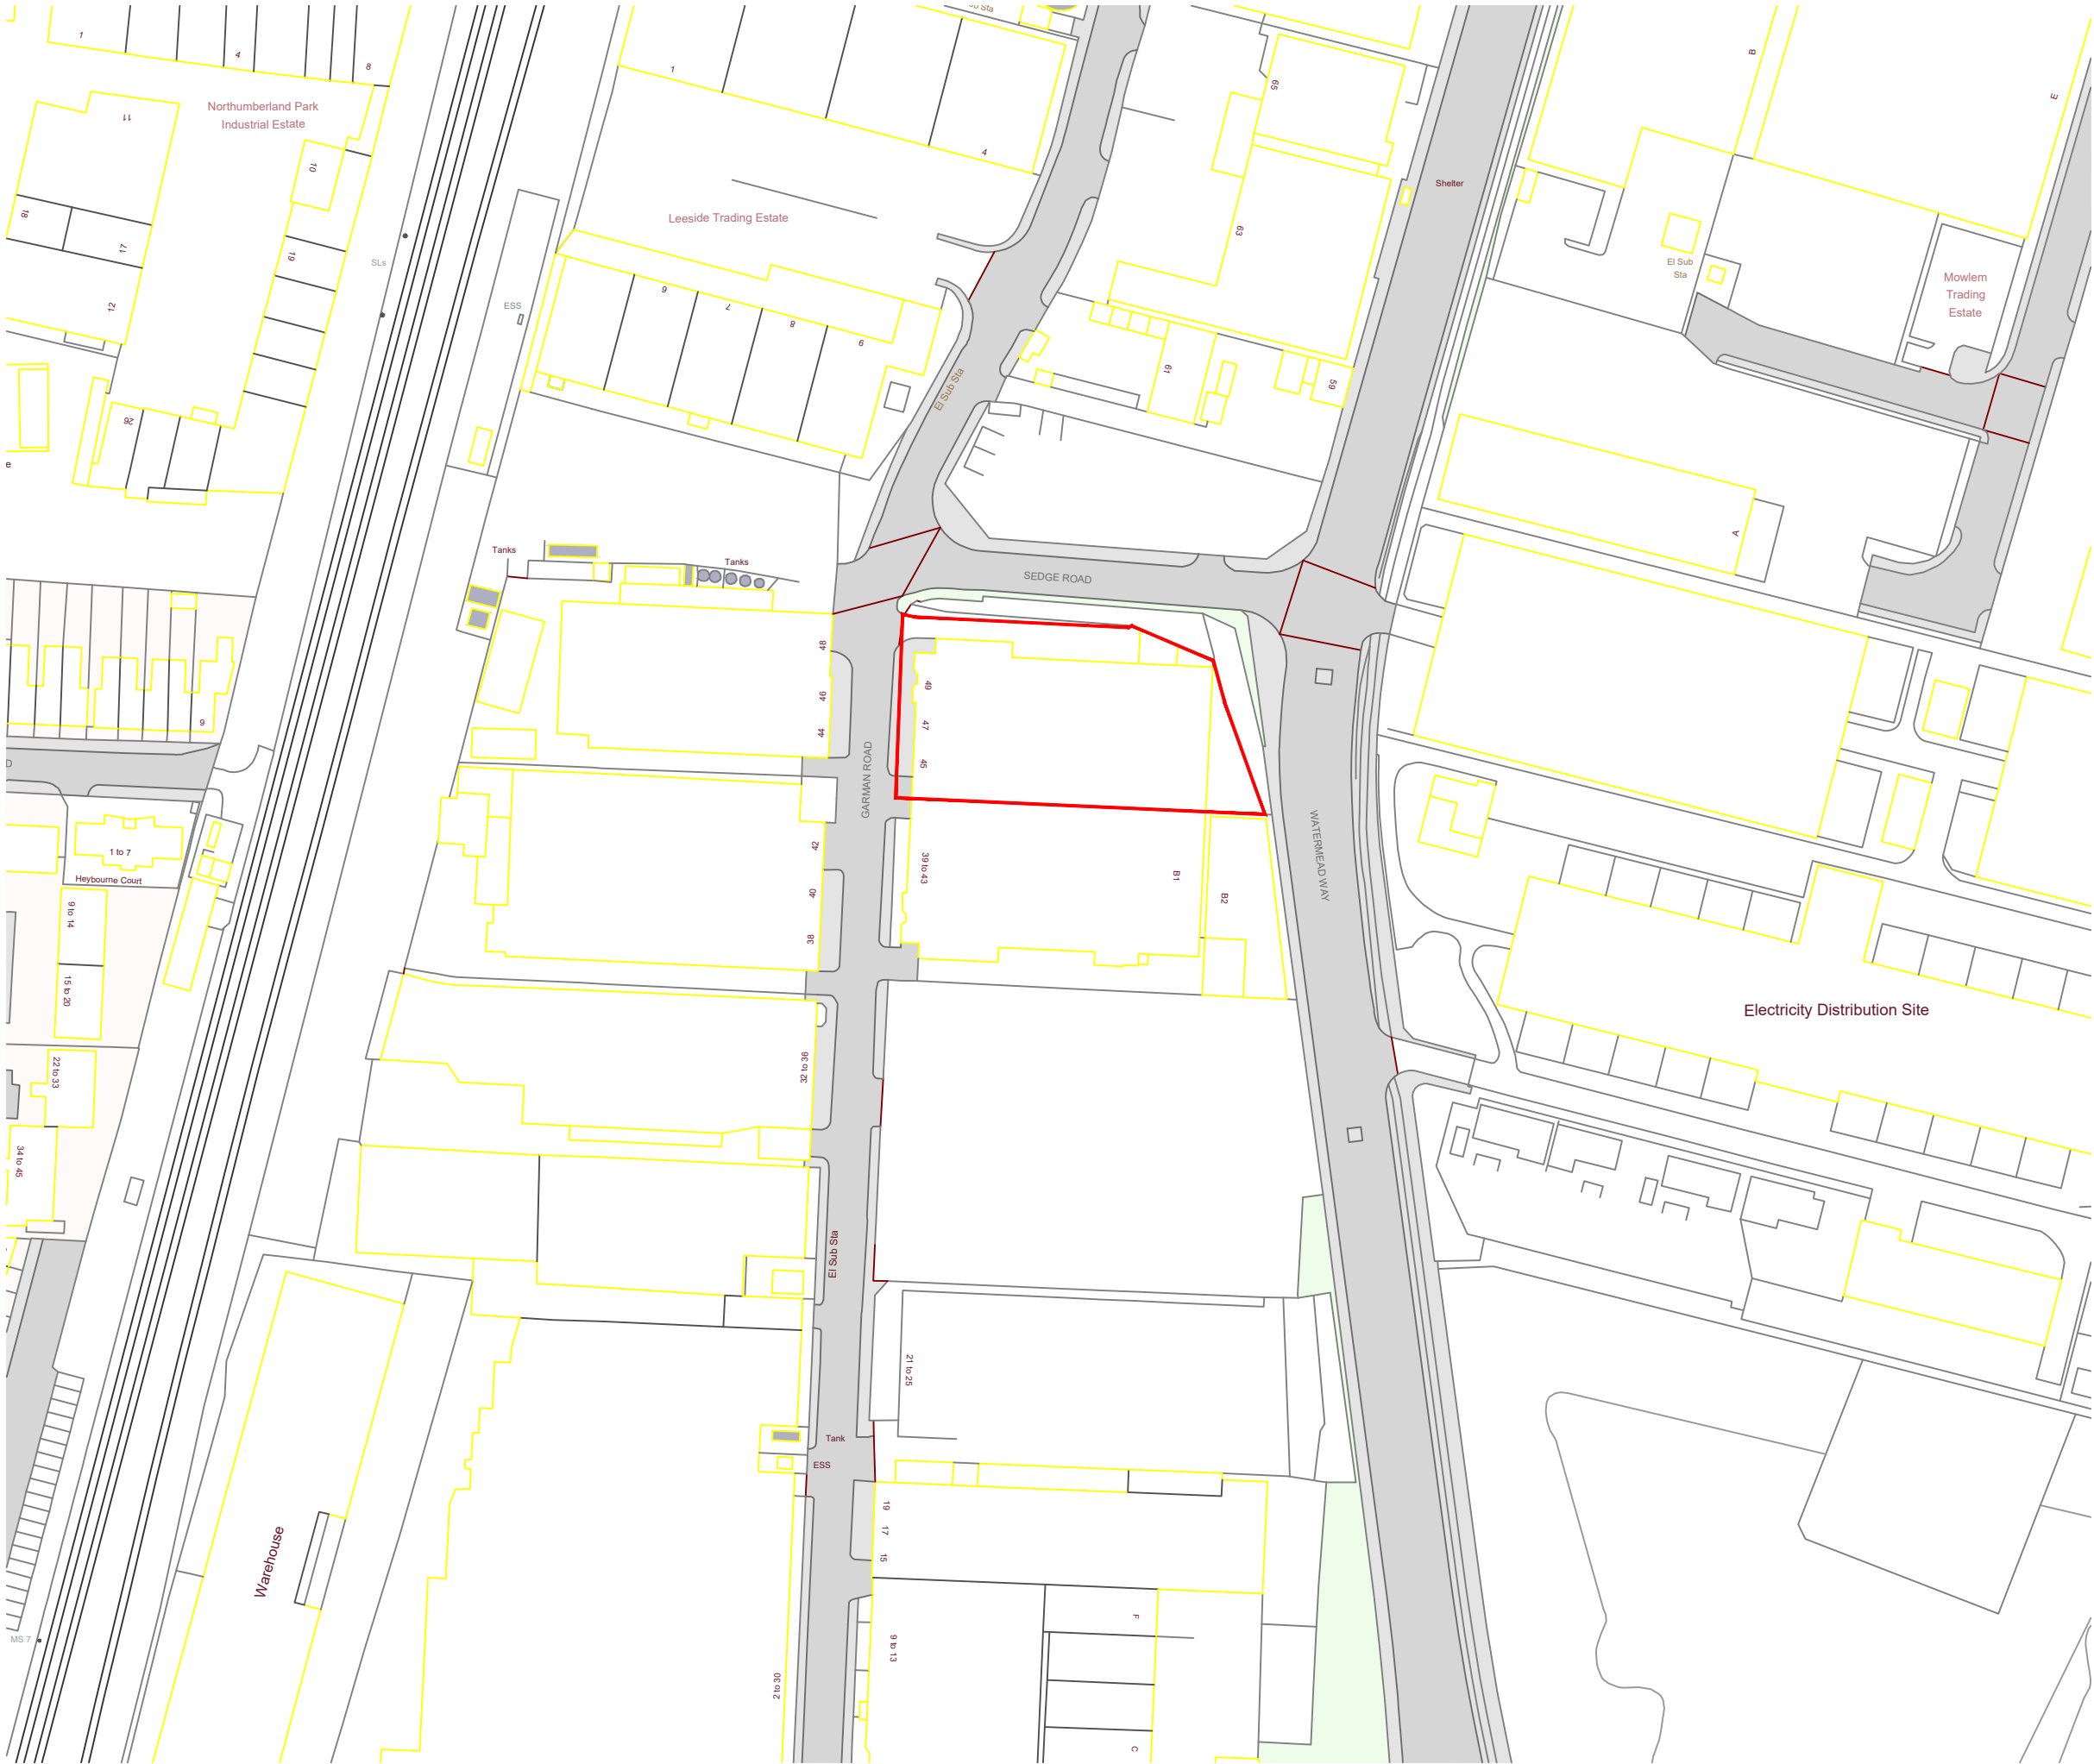

All levels and dimensions to be checked on site prior to construction / fabrication; report discrepancies immediately. Do not scale dimensions from this drawings. This drawing is copyright protected.

REVISION

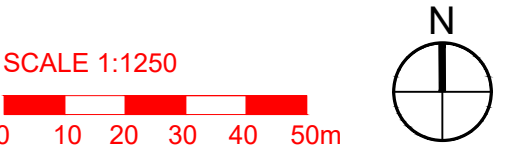

SCALE	DATE	DRAWN	CHECKED
1:1250	Feb'22	AF	DA

PROJECT

SHURGARD UK

45-47 GARMAN ROAD

TOTTENHAM: N17 0UR

DRAWING

LOCATION PLAN

As Exisitng

Threesixty
Architecture

10 MONTROSE STREET
GLASGOW
G1 1RE

0141 229 7575
www.360architecture.com

DRAWING No.

22007GA_10_001