

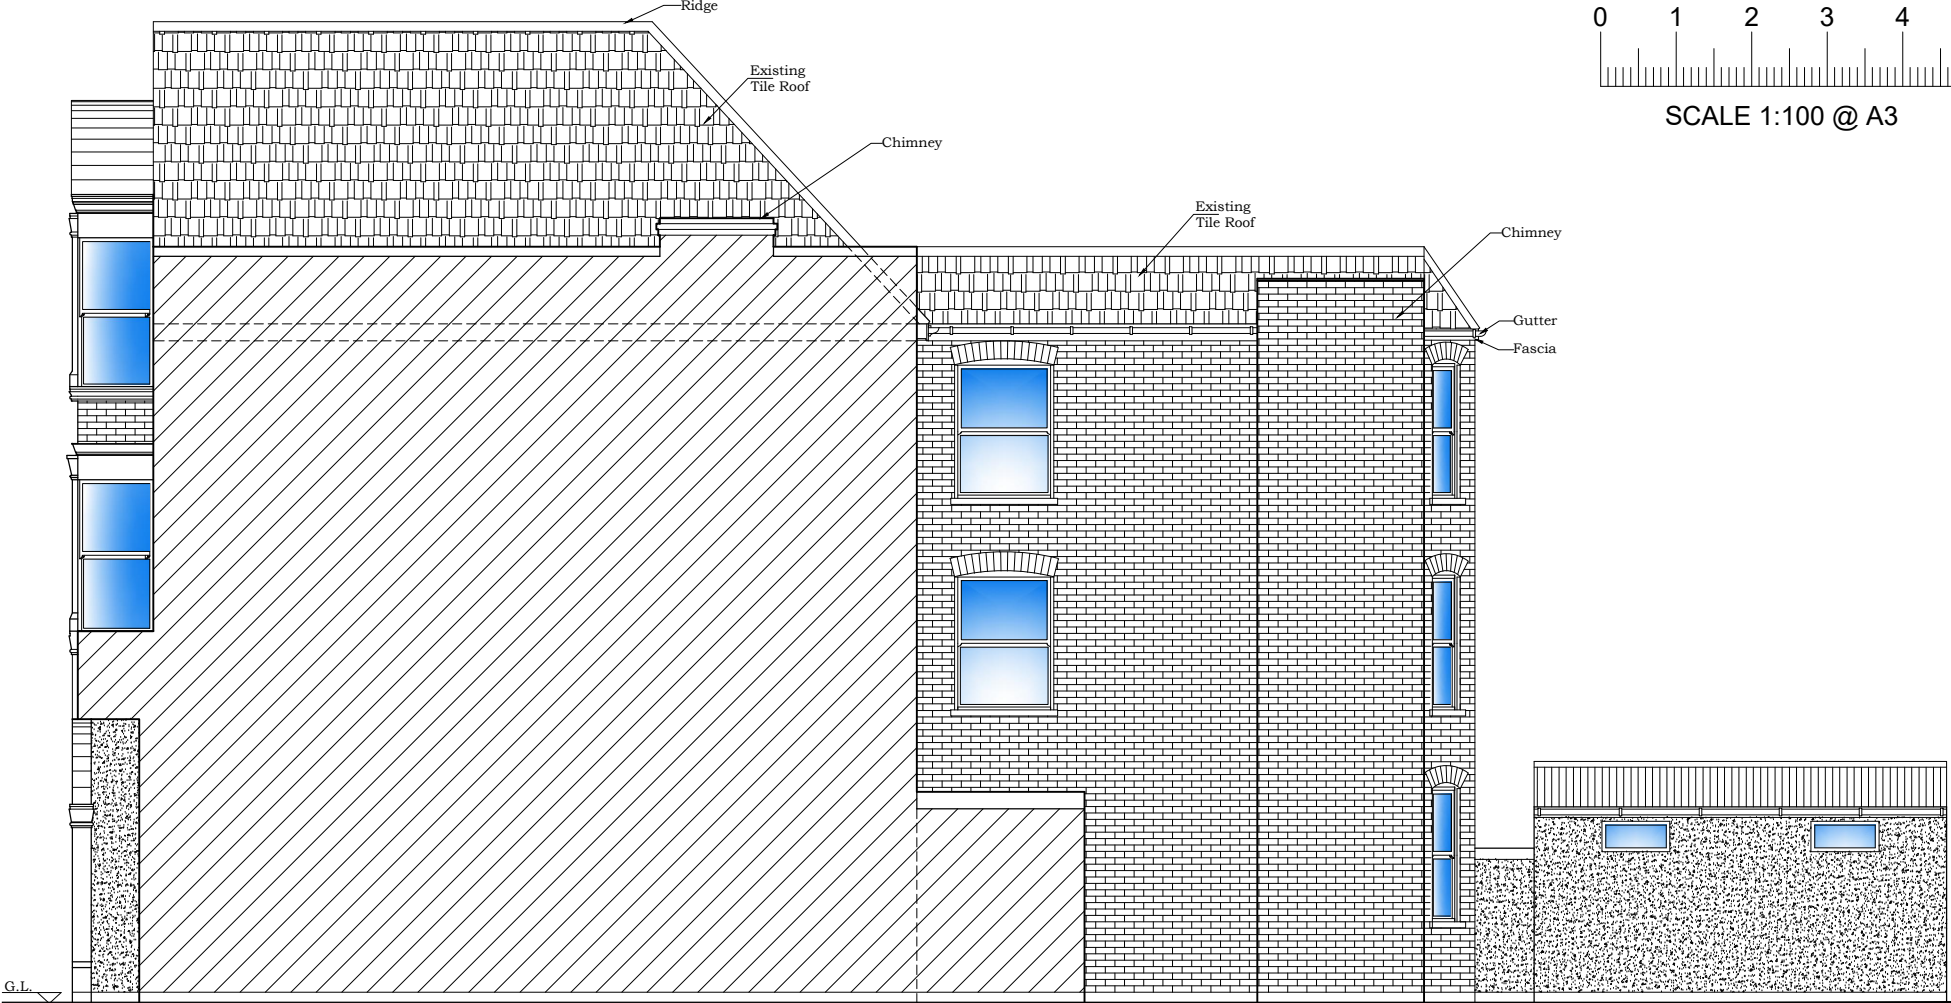


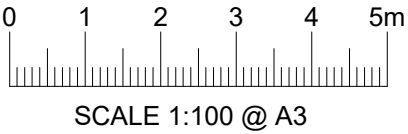

EXISTING SIDE ELEVATION (A)

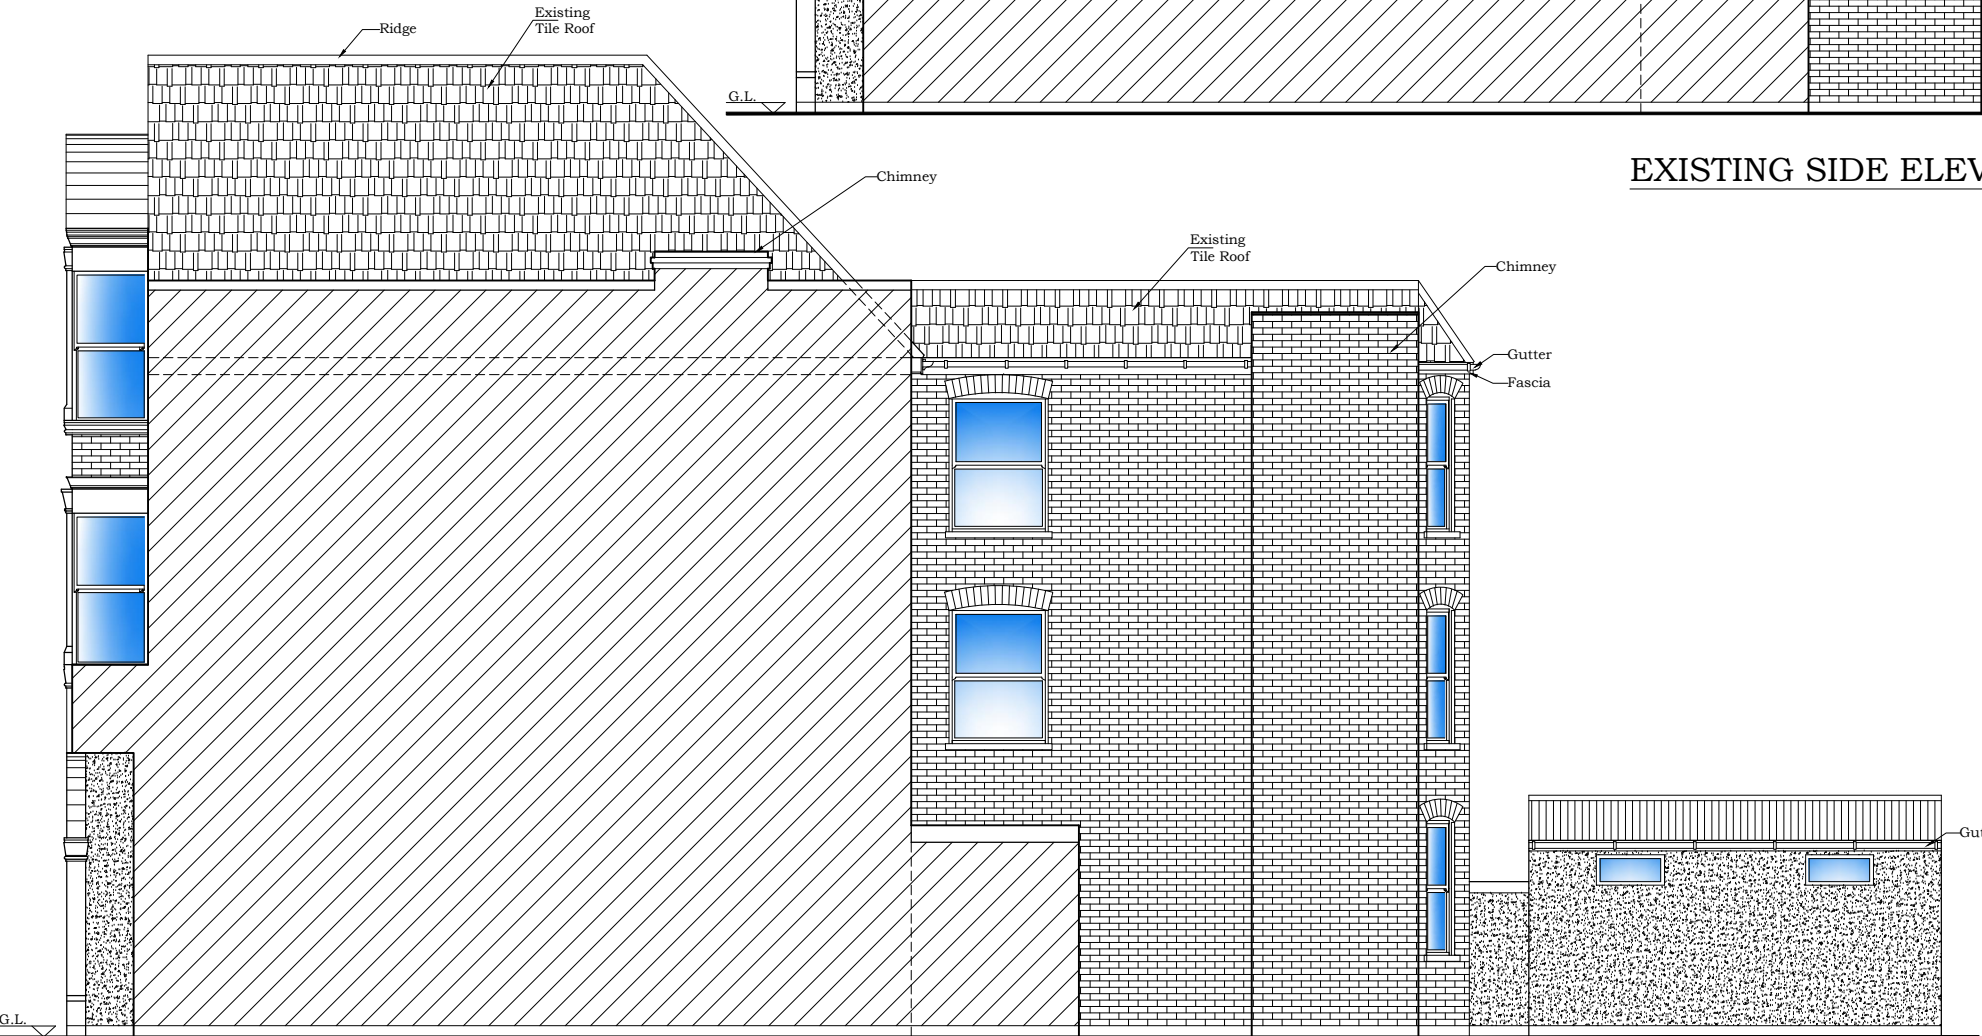

PROPOSED SIDE ELEVATION (A)
(With No Change).

PROJECT	120, FORTIS GREEN ROAD, LONDON, N10 3HN.	TITLE	STRAIGHT ARCH LTD.	NOTE:
			ARCHITECTURAL AND STRUCTURAL SERVICES TEL: 0788 797 3354 straightarch@yahoo.com	ALL DIMENSIONS AND DETAILS TO BE CHECKED BY CONTRACTOR ON SITE BEFORE WORK COMMENCES PARTY WALL NOTICE SHOULD BE SERVED BY OWNER.
Date: MAY. 2023				
Scale: 1 : 100@A3				
Sheet No. F1-04				
File No.				