

GENERAL NOTES

This drawing is © 2014 PTE architects

Use figured dimensions only. DO NOT SCALE.

All dimensions are in millimetres unless noted otherwise

All levels are in metres above ordnance datum unless noted otherwise

This drawing must be read in conjunction with all other relevant drawings and specifications from the Architect and other consultants

If in doubt, ask

Materials Key and Notes:

Brick:

- 1 - Brickwork type 1.
- 2 - Brickwork type 2.
- 3 - Brickwork type 3.
- 4 - Recessed horizontal brick banding
- 5 - Perforated brickwork screen wall to provide natural ventilation.
- 6 - Soldier course brickwork.

Windows / Doors:

- 7 - Windows and doors: PPC Aluminium/timber composite windows set within brickwork.
- 8 - Sliding doors: PPC Aluminium/timber composite.
- 9 - PPC Shopfront aluminium door and window joinery.
- 10 - PPC Vertical aluminium entrance signage panel / Intercom.
- 11 - PPC Aluminium/timber composite windows.
- 12 - Painted solid core entrance door with glazed side light.

Cladding:

- 13 - Lightweight metal cladding

Balconies / Terraces:

- 14 - Light steel railing balustrade.
- 15 - Glass balustrade.
- 16 - Cantilevered balconies to flats to have timber decking.
- 17 - Folded aluminium surround to window.
- 18 - Roof terraces to have smooth ground concrete paving.
- 19 - Boundary light steel railing.

Gates:

- 20 - Metal gate.

Roof / Parapets / Soffits:


- 21 - Metal parapet capping.
- 22 - Canopy.

Mews:

- 23 - Pleached trees and timbers frames.
- 24 - Metal handrail to landscaped steps.

Energy Centre

- 25 - Brickwork type 4. Typical Flemish bond
- 26 - Brickwork type 5. Flemish bond with projecting brickwork

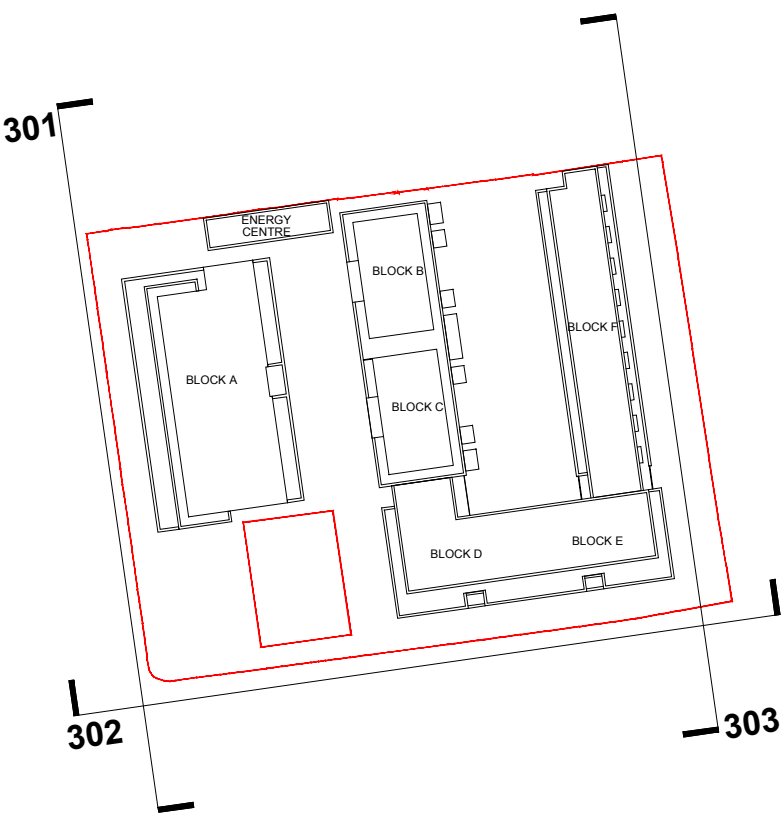

ELEVATION KEY
SCALE 1:1250

rev	date	description	drawn	audited
1	09.06.2016	Issued for planning	DH	DPD

PLANNING

Diespiker Wharf
38 Graham Street
London N1 8JX
020 7336 7777
forename.surname@pte.co.uk
@ptearchitects
www.pollardthomasedwards.co.uk

Pollard
Thomas
Edwards

project	590-598 Green Lanes Haringey, London	job no.	16-028	drawn	DH	audited	DPD	scale	1:200@A1	date	Jun'16
drawing title	General Arrangement Proposed Elevations 1	drawing number	028_PL_015	revision	/						

\\PTFILES\SERVER\PROJECTS\16-028 590-598 GREEN LANES\CAD\3016-04-03-PLANNING\02 PL_015 PROPOSED ELEVATIONS 1.DWG

