

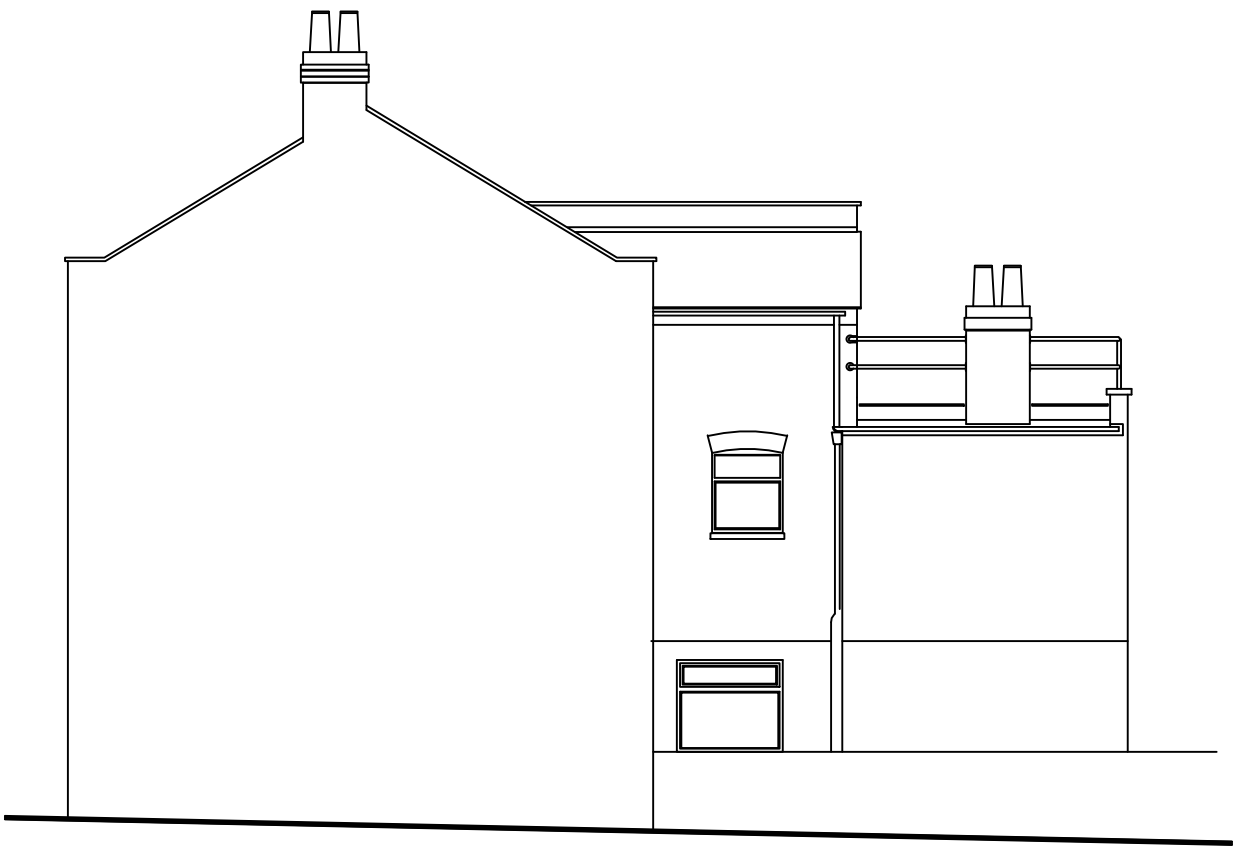
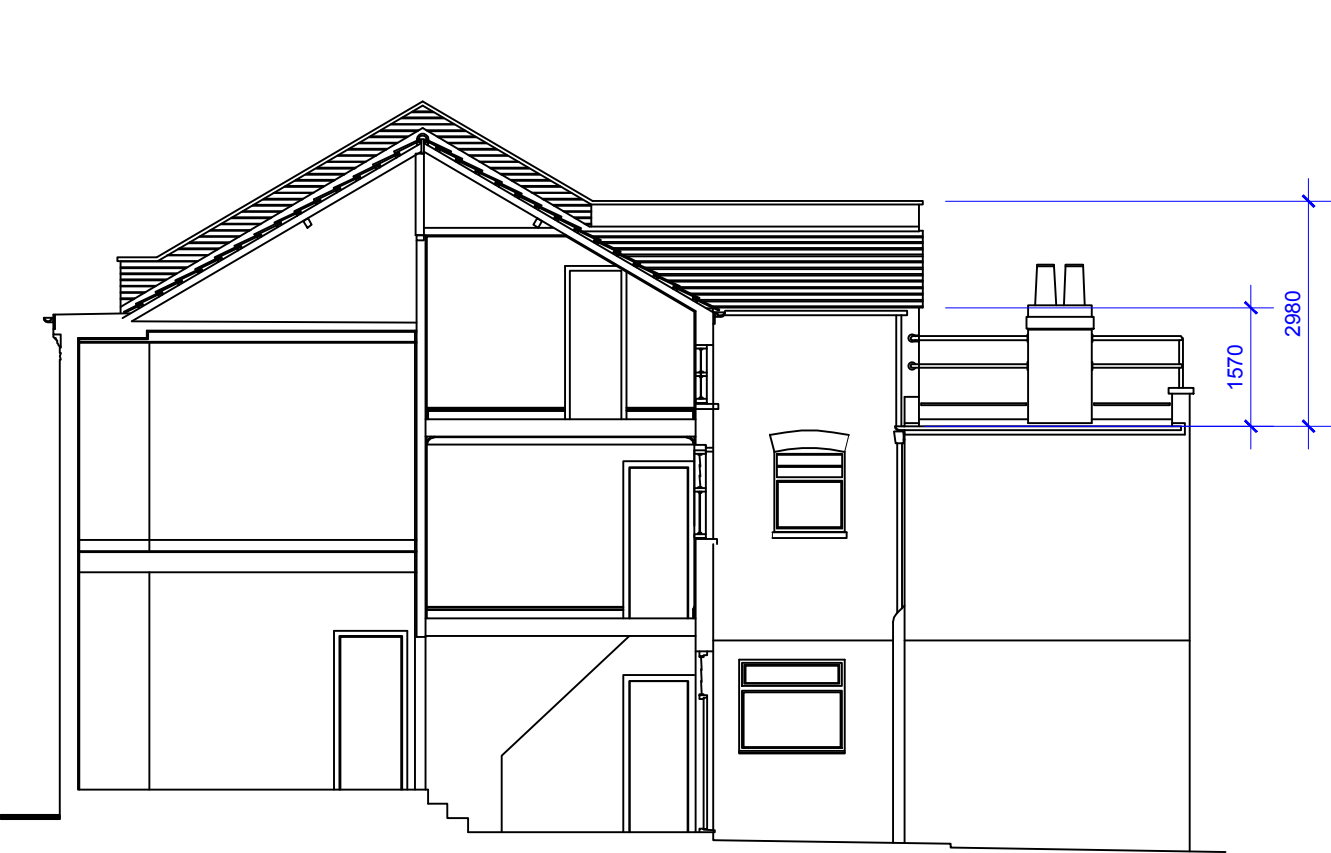
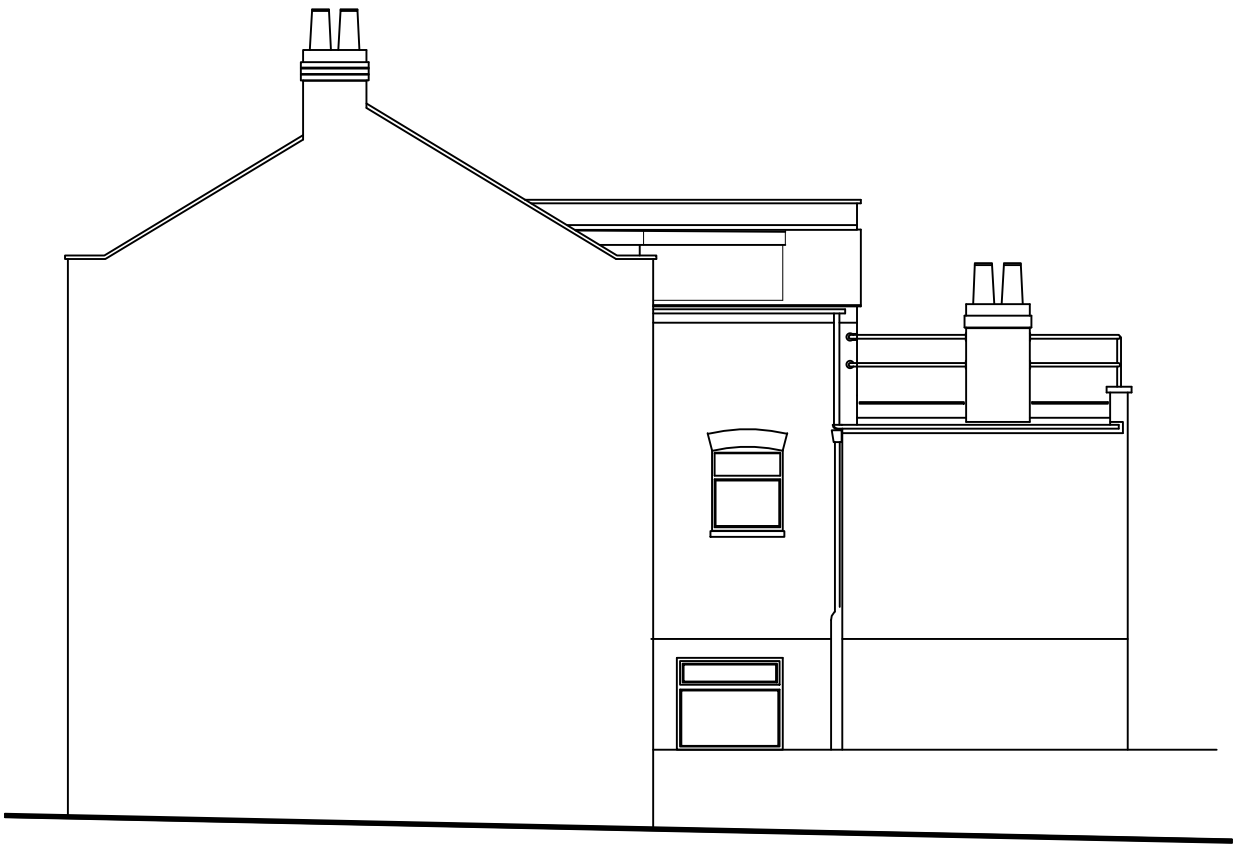


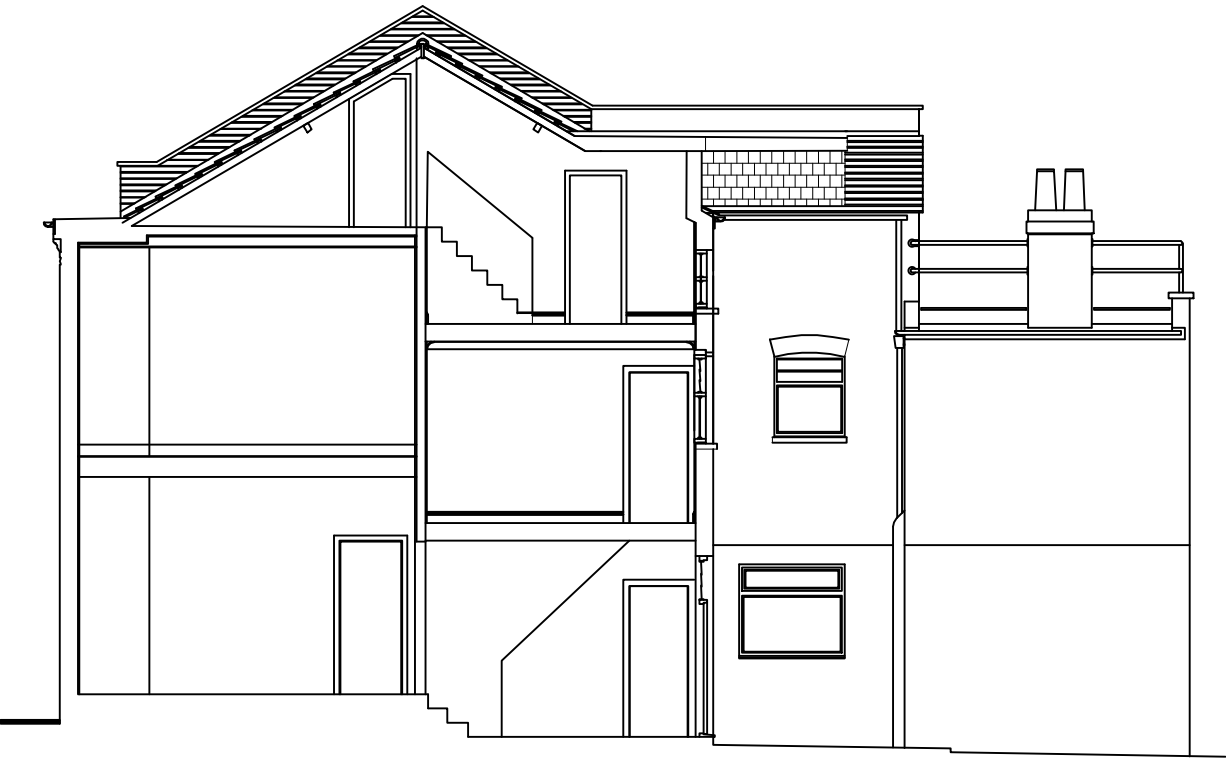

EXISTING
SECTION B-B

EXISTING
SIDE ELEVATION

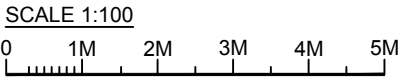

PROPOSED
SECTION B-B

PROPOSED
SIDE ELEVATION

REV	DESCRIPTION	DRAWN	DATE
Client: AIDAN O'BRIEN			
Job Title: UPPER FLAT, 15 EADE ROAD N4 1DJ			
Drawing Title: EXISTING & PROPOSED SIDE ELEVATION & SECTION			
Issue Status: PLANNING			
Drawn By: SC			
Date Drawn: 4/3/23			
Drawing Scale: 1:100			
Paper Size: A3			
Drawing No: 15-EADE-02			
Sheet No:			
Revision: V1			