

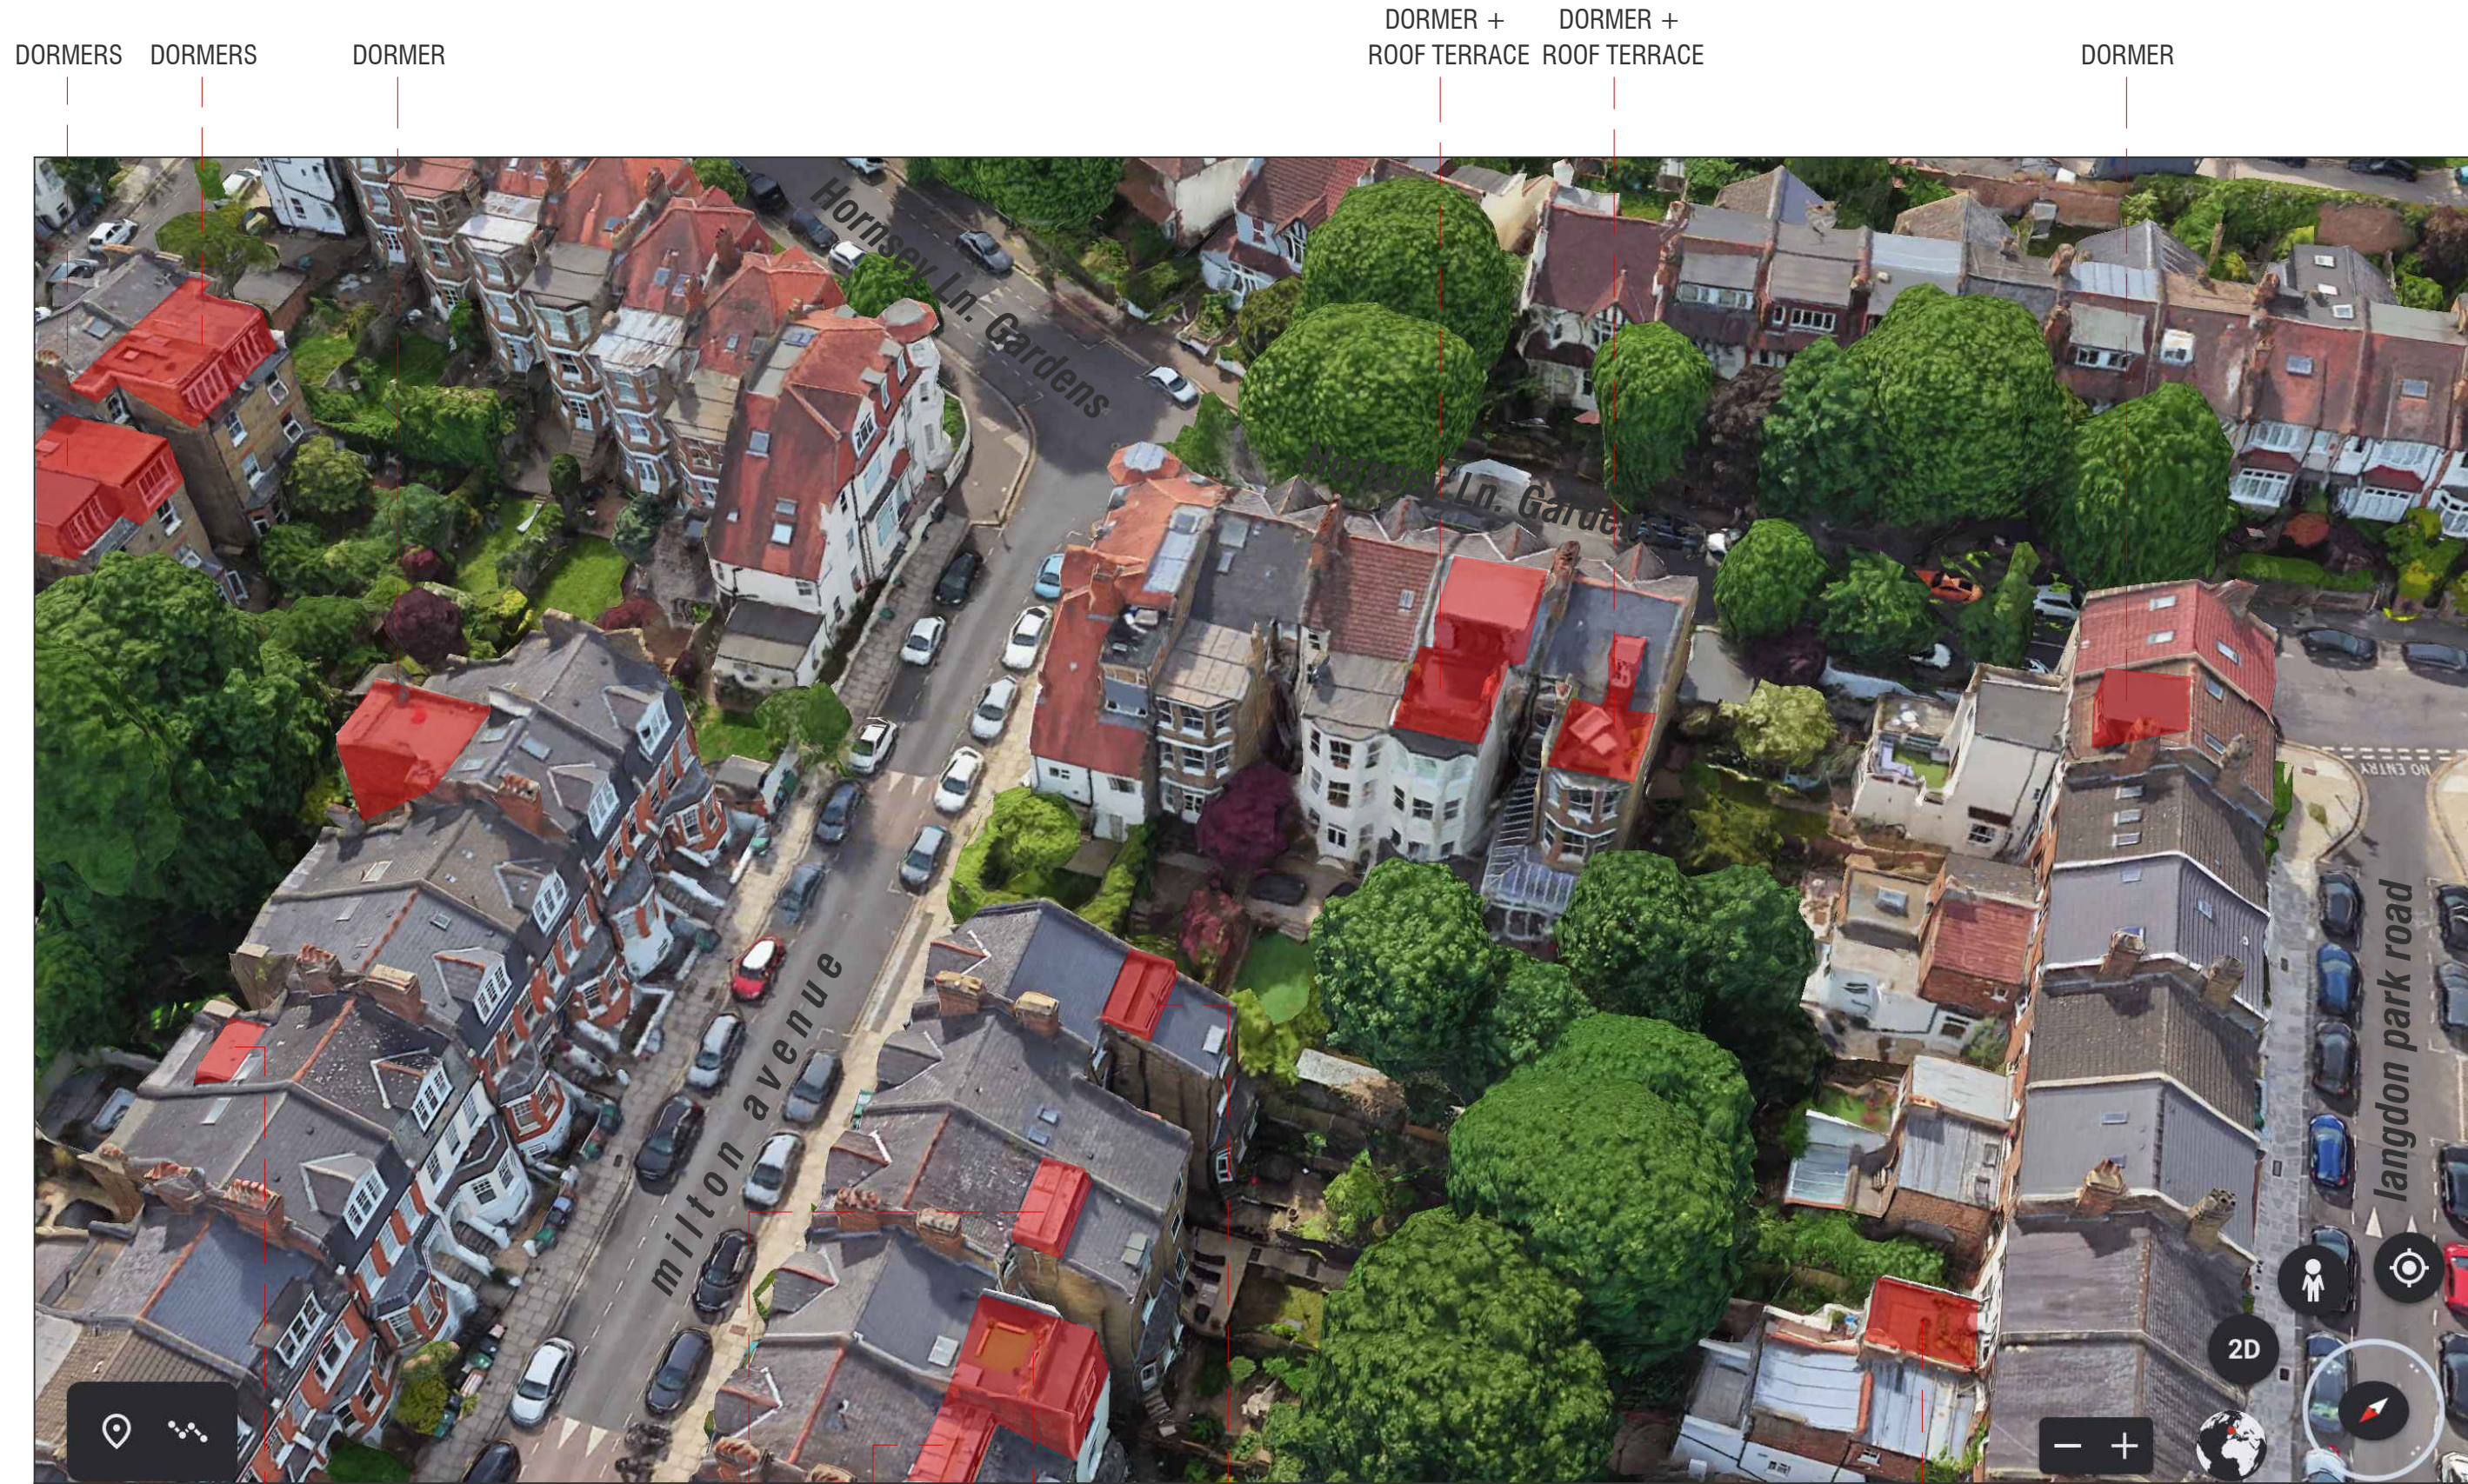


FIG. 1


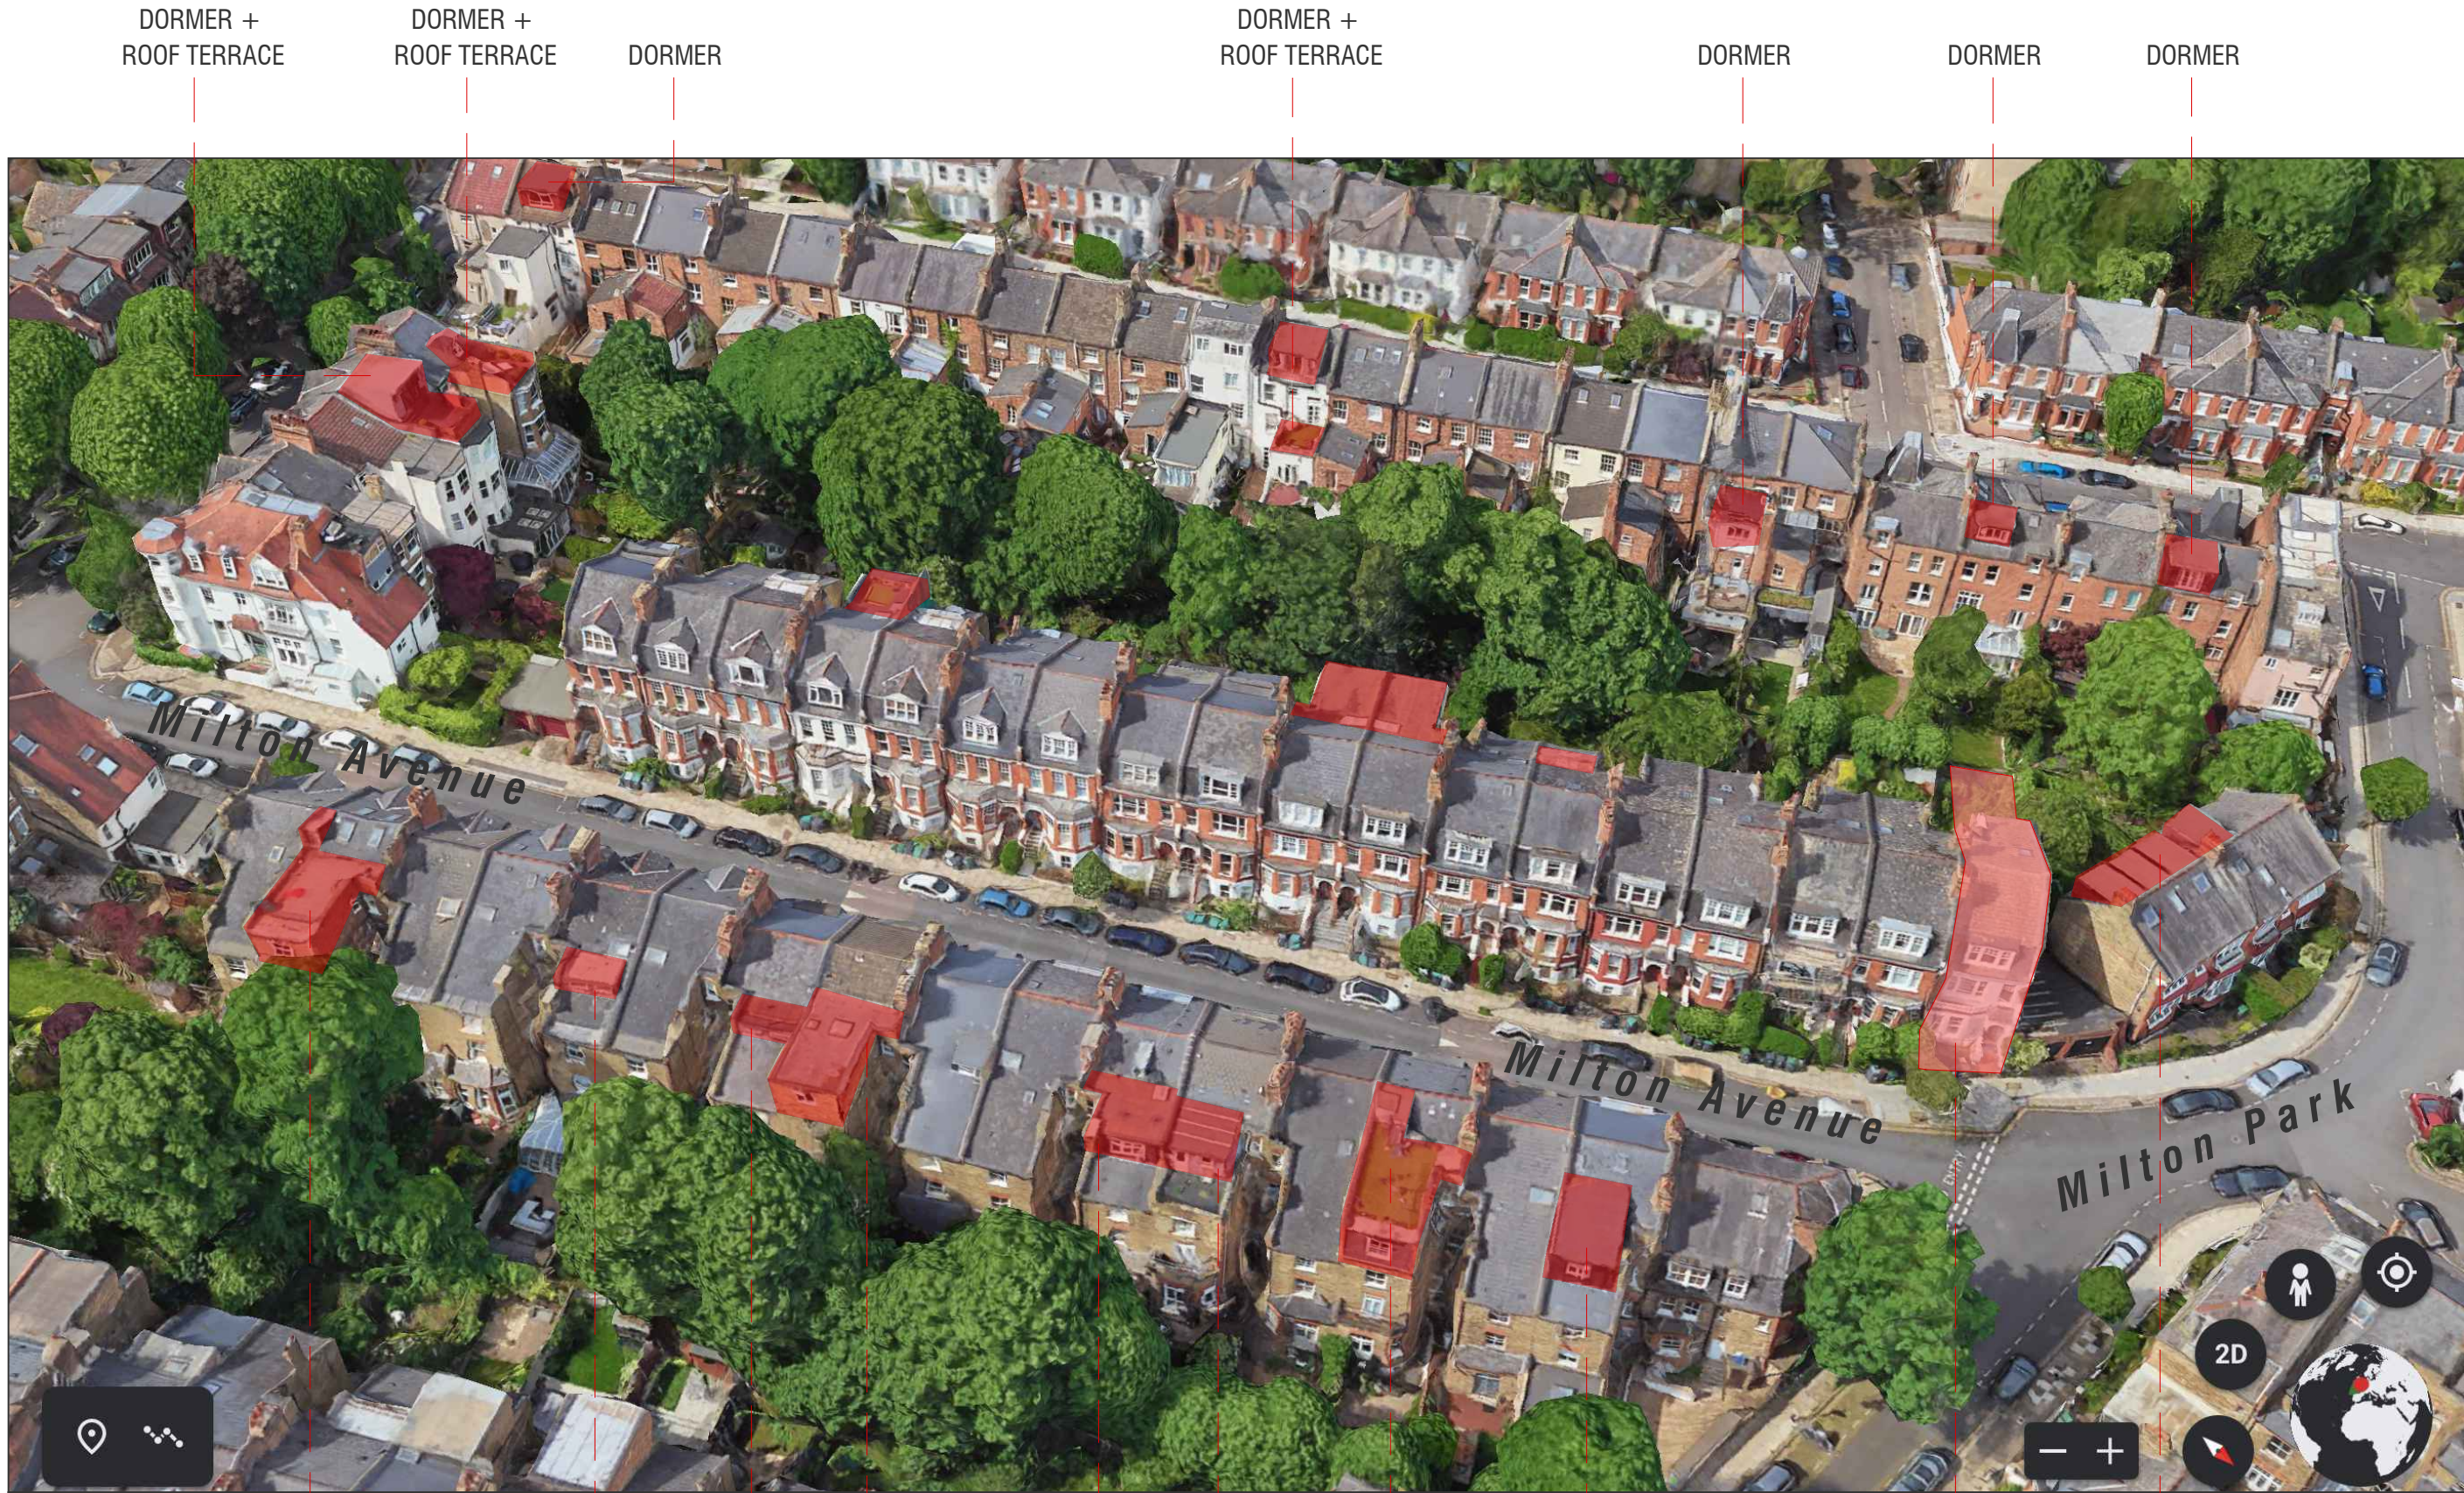


FIG. 2



FIG. 3

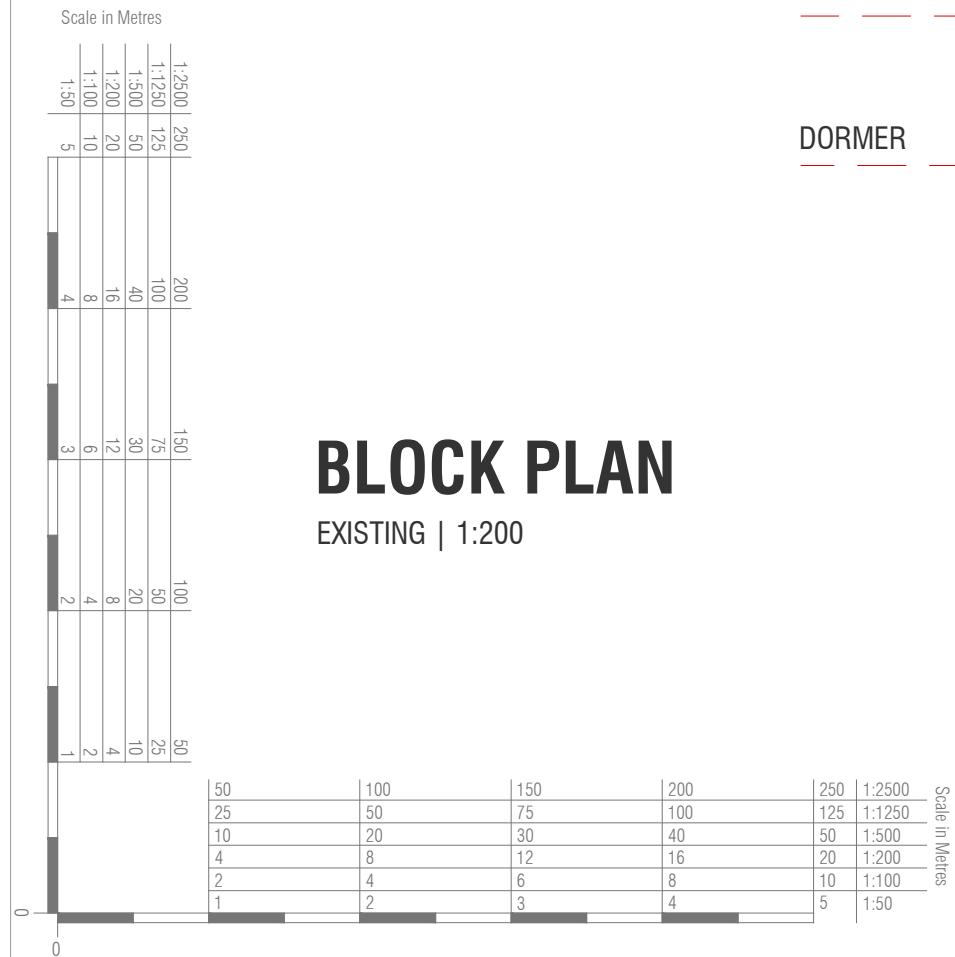

DORMERS

4No. DORMERS

APPLICATION SITE

Amendments:

Drawing type:

PLANNING

Client:

Project:

35 MILTON AVENUE

N6 5QF

Title:

SURROUNDING ROOFSCAPE STUDY
EXAMPLES OF EXISTING ROOF ADDITIONS

Scale: N.T.S @ A1 Date: MARCH 2023

Drawn: CPH Checked:

Orig.no: 2301.004

Rev: