


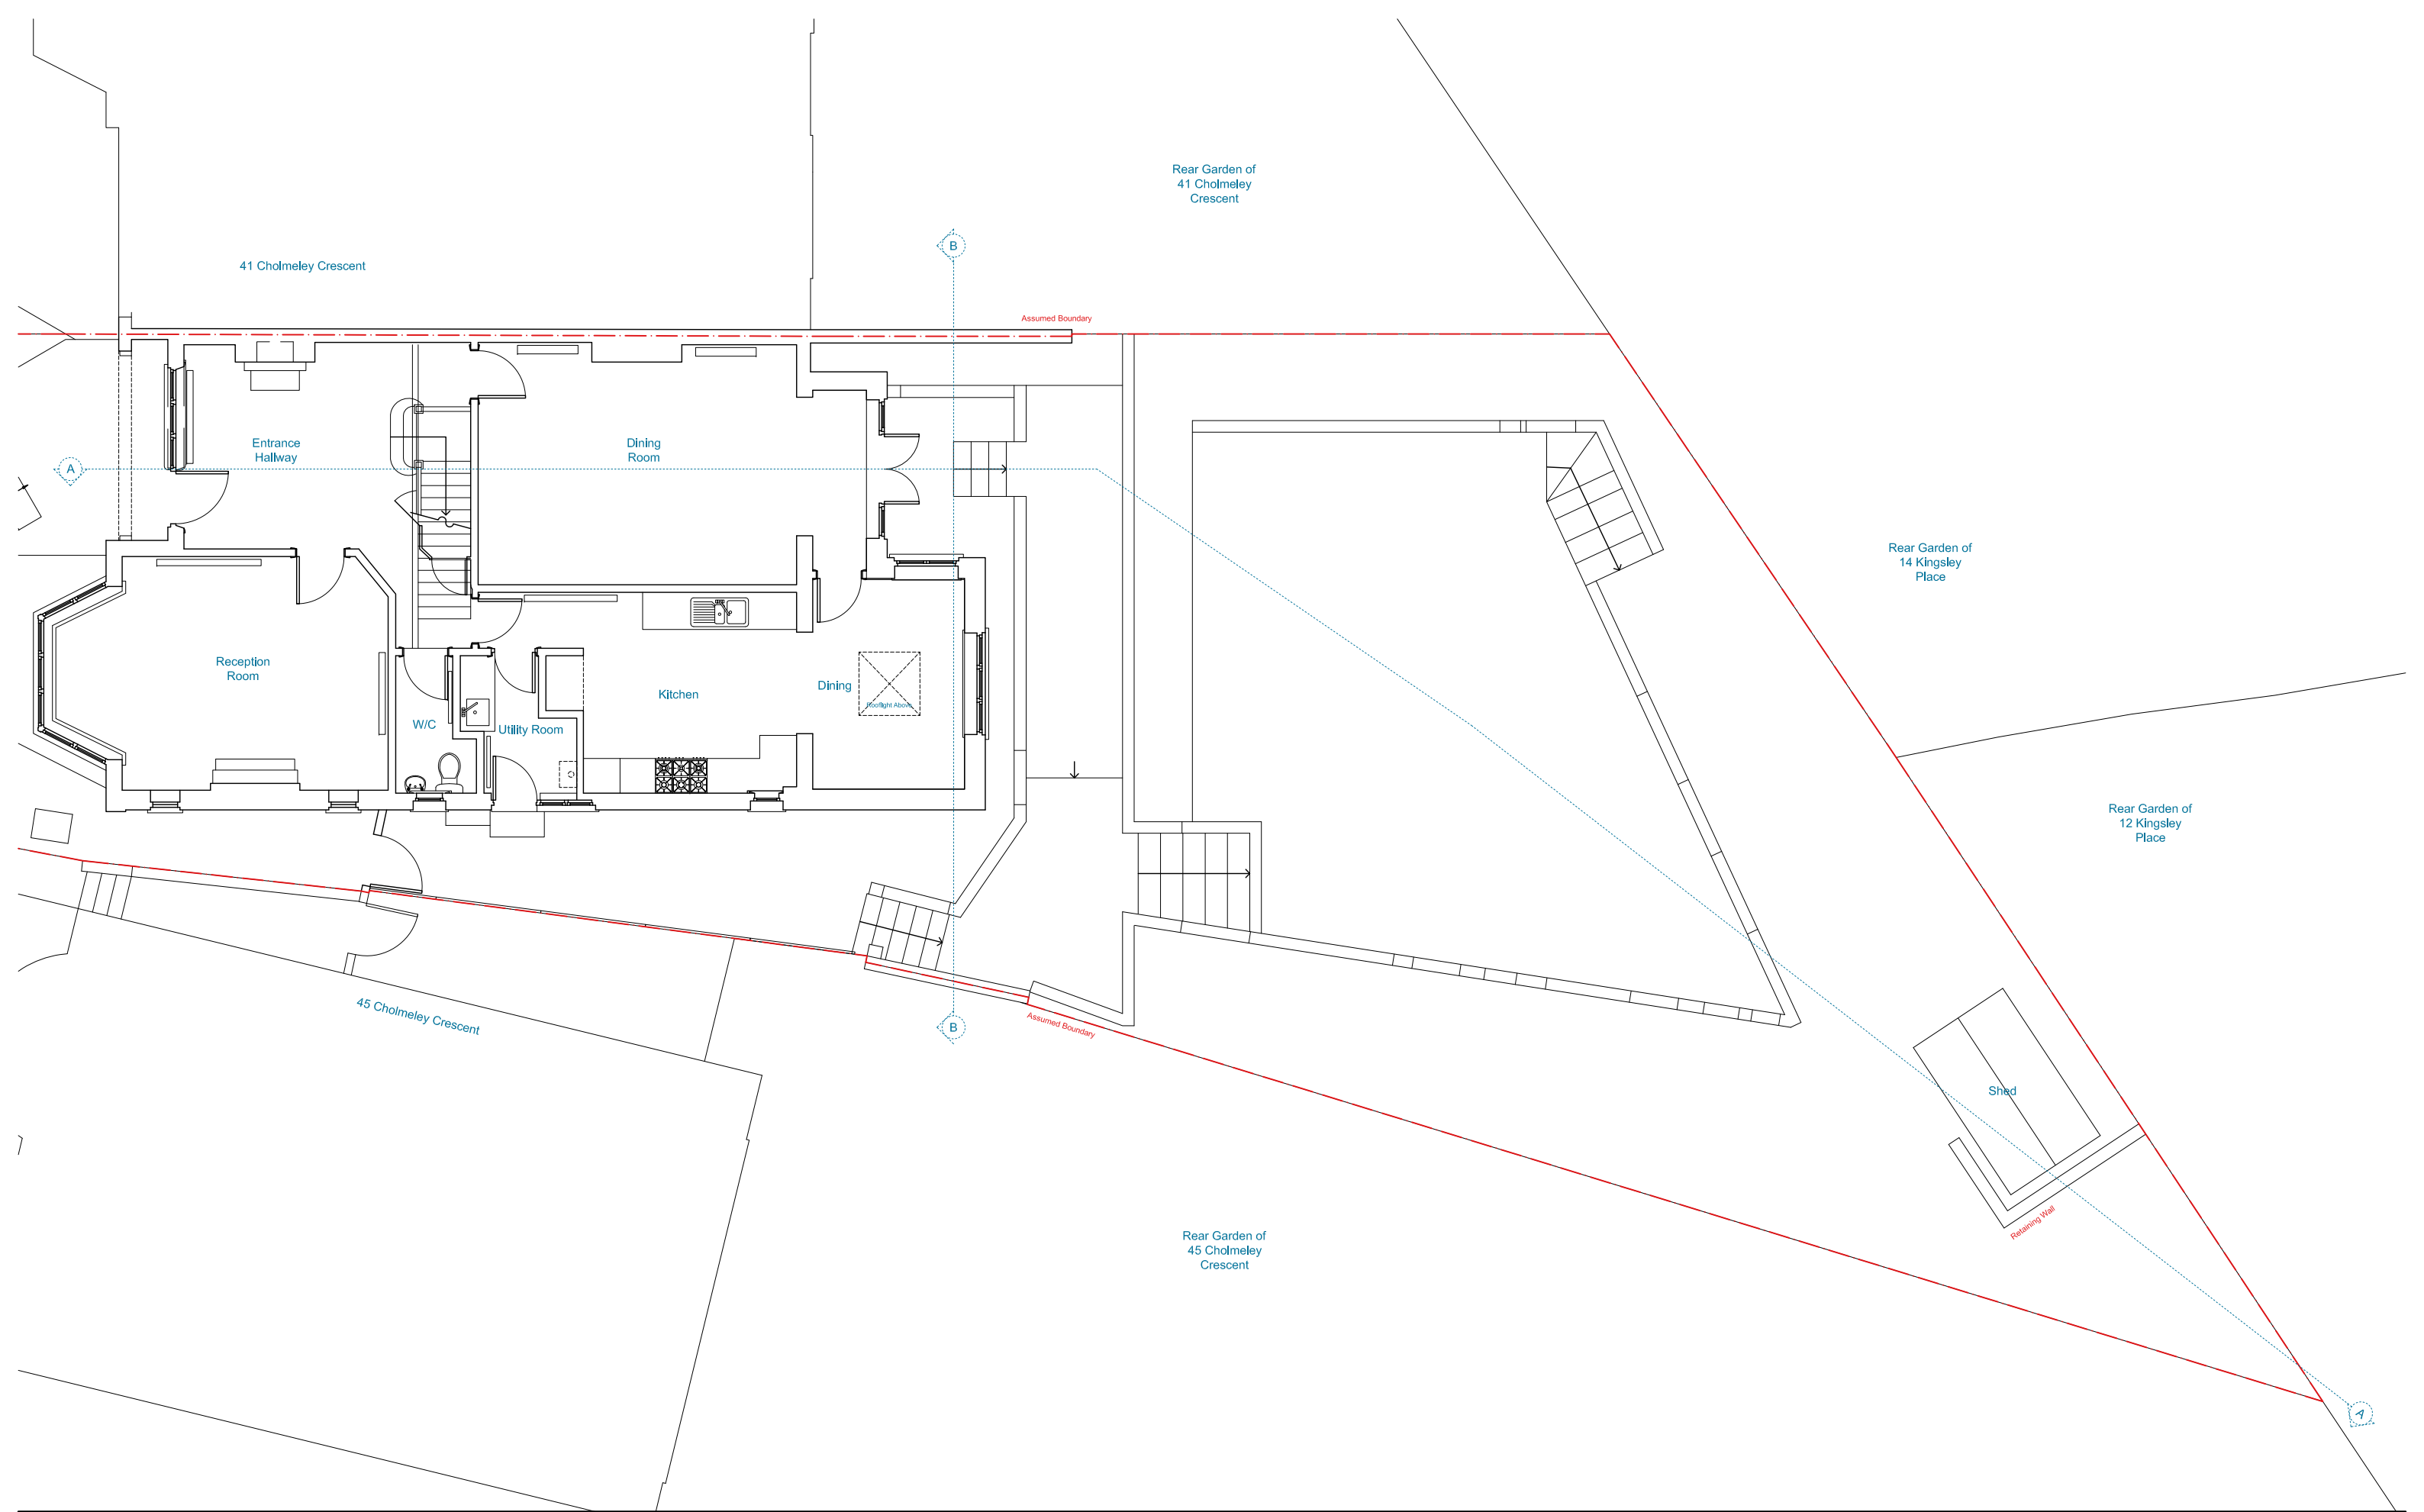
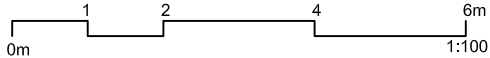


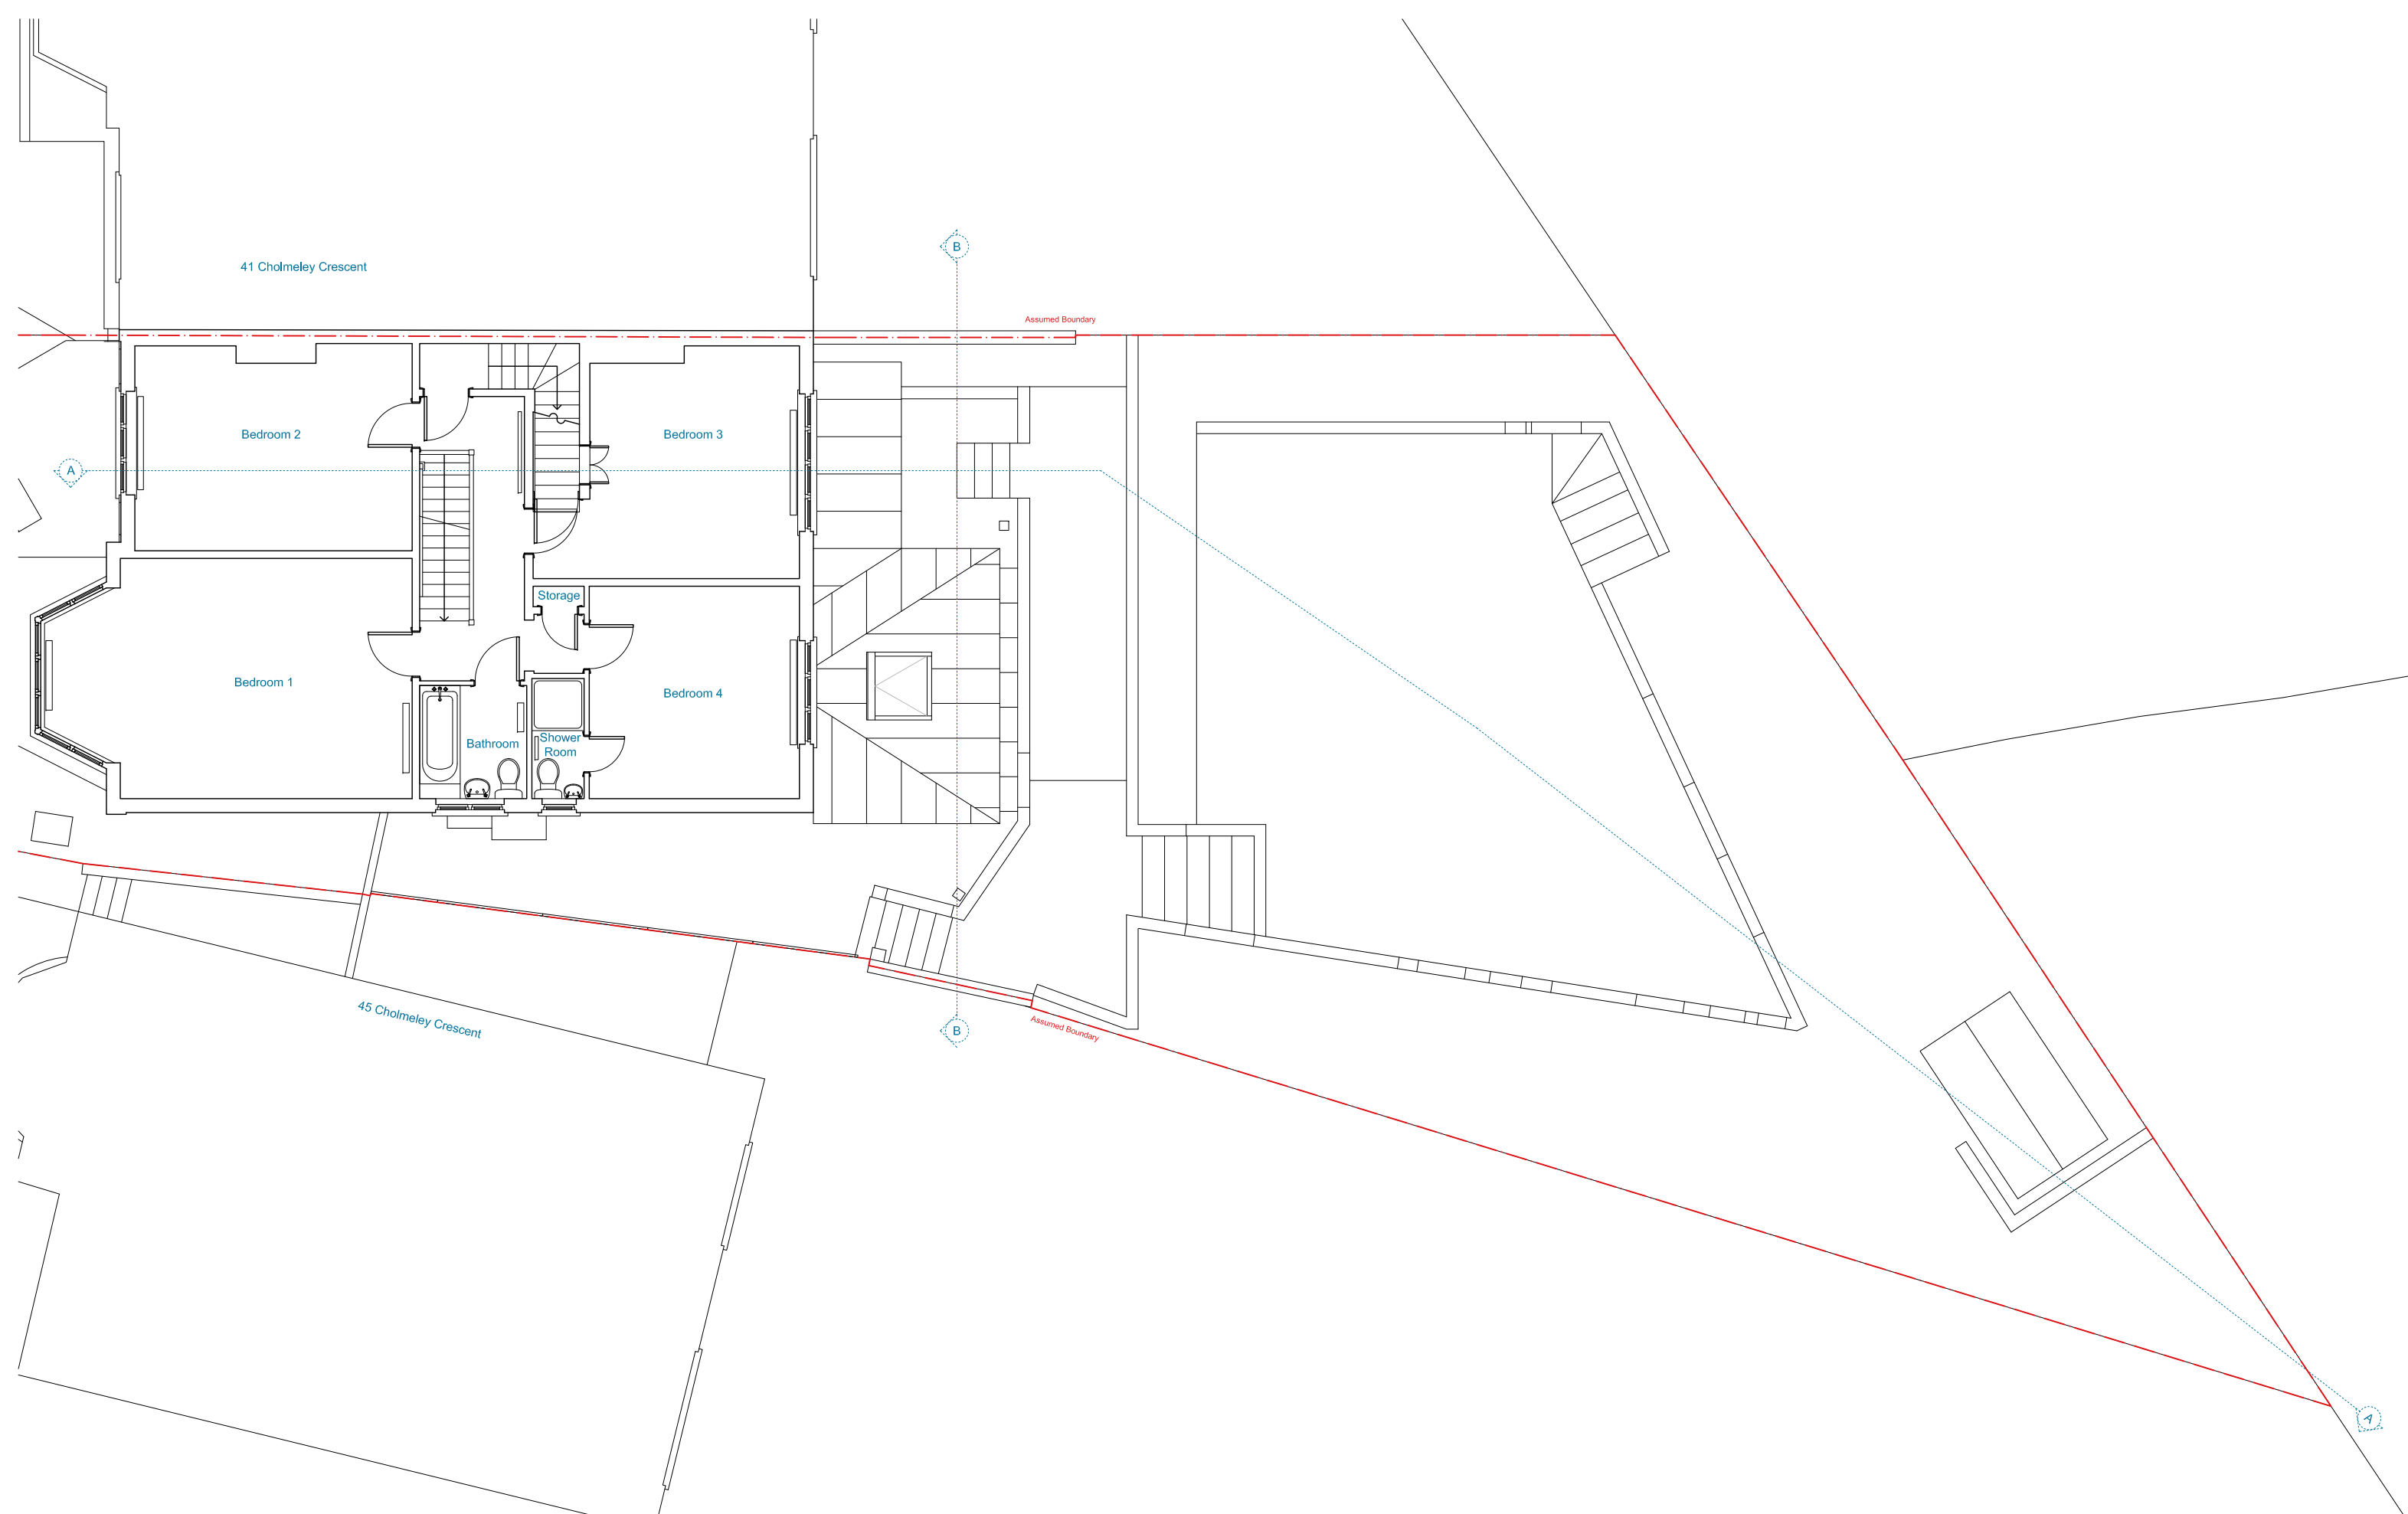

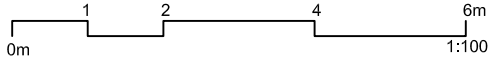



PLANNING


Title:	Existing FF Plan	Dwg No.:	2247-101
Project:	43 Cholmeley Crescent	Scale:	1:100 @ A3
Date:	26.06.23	Rev:	P00

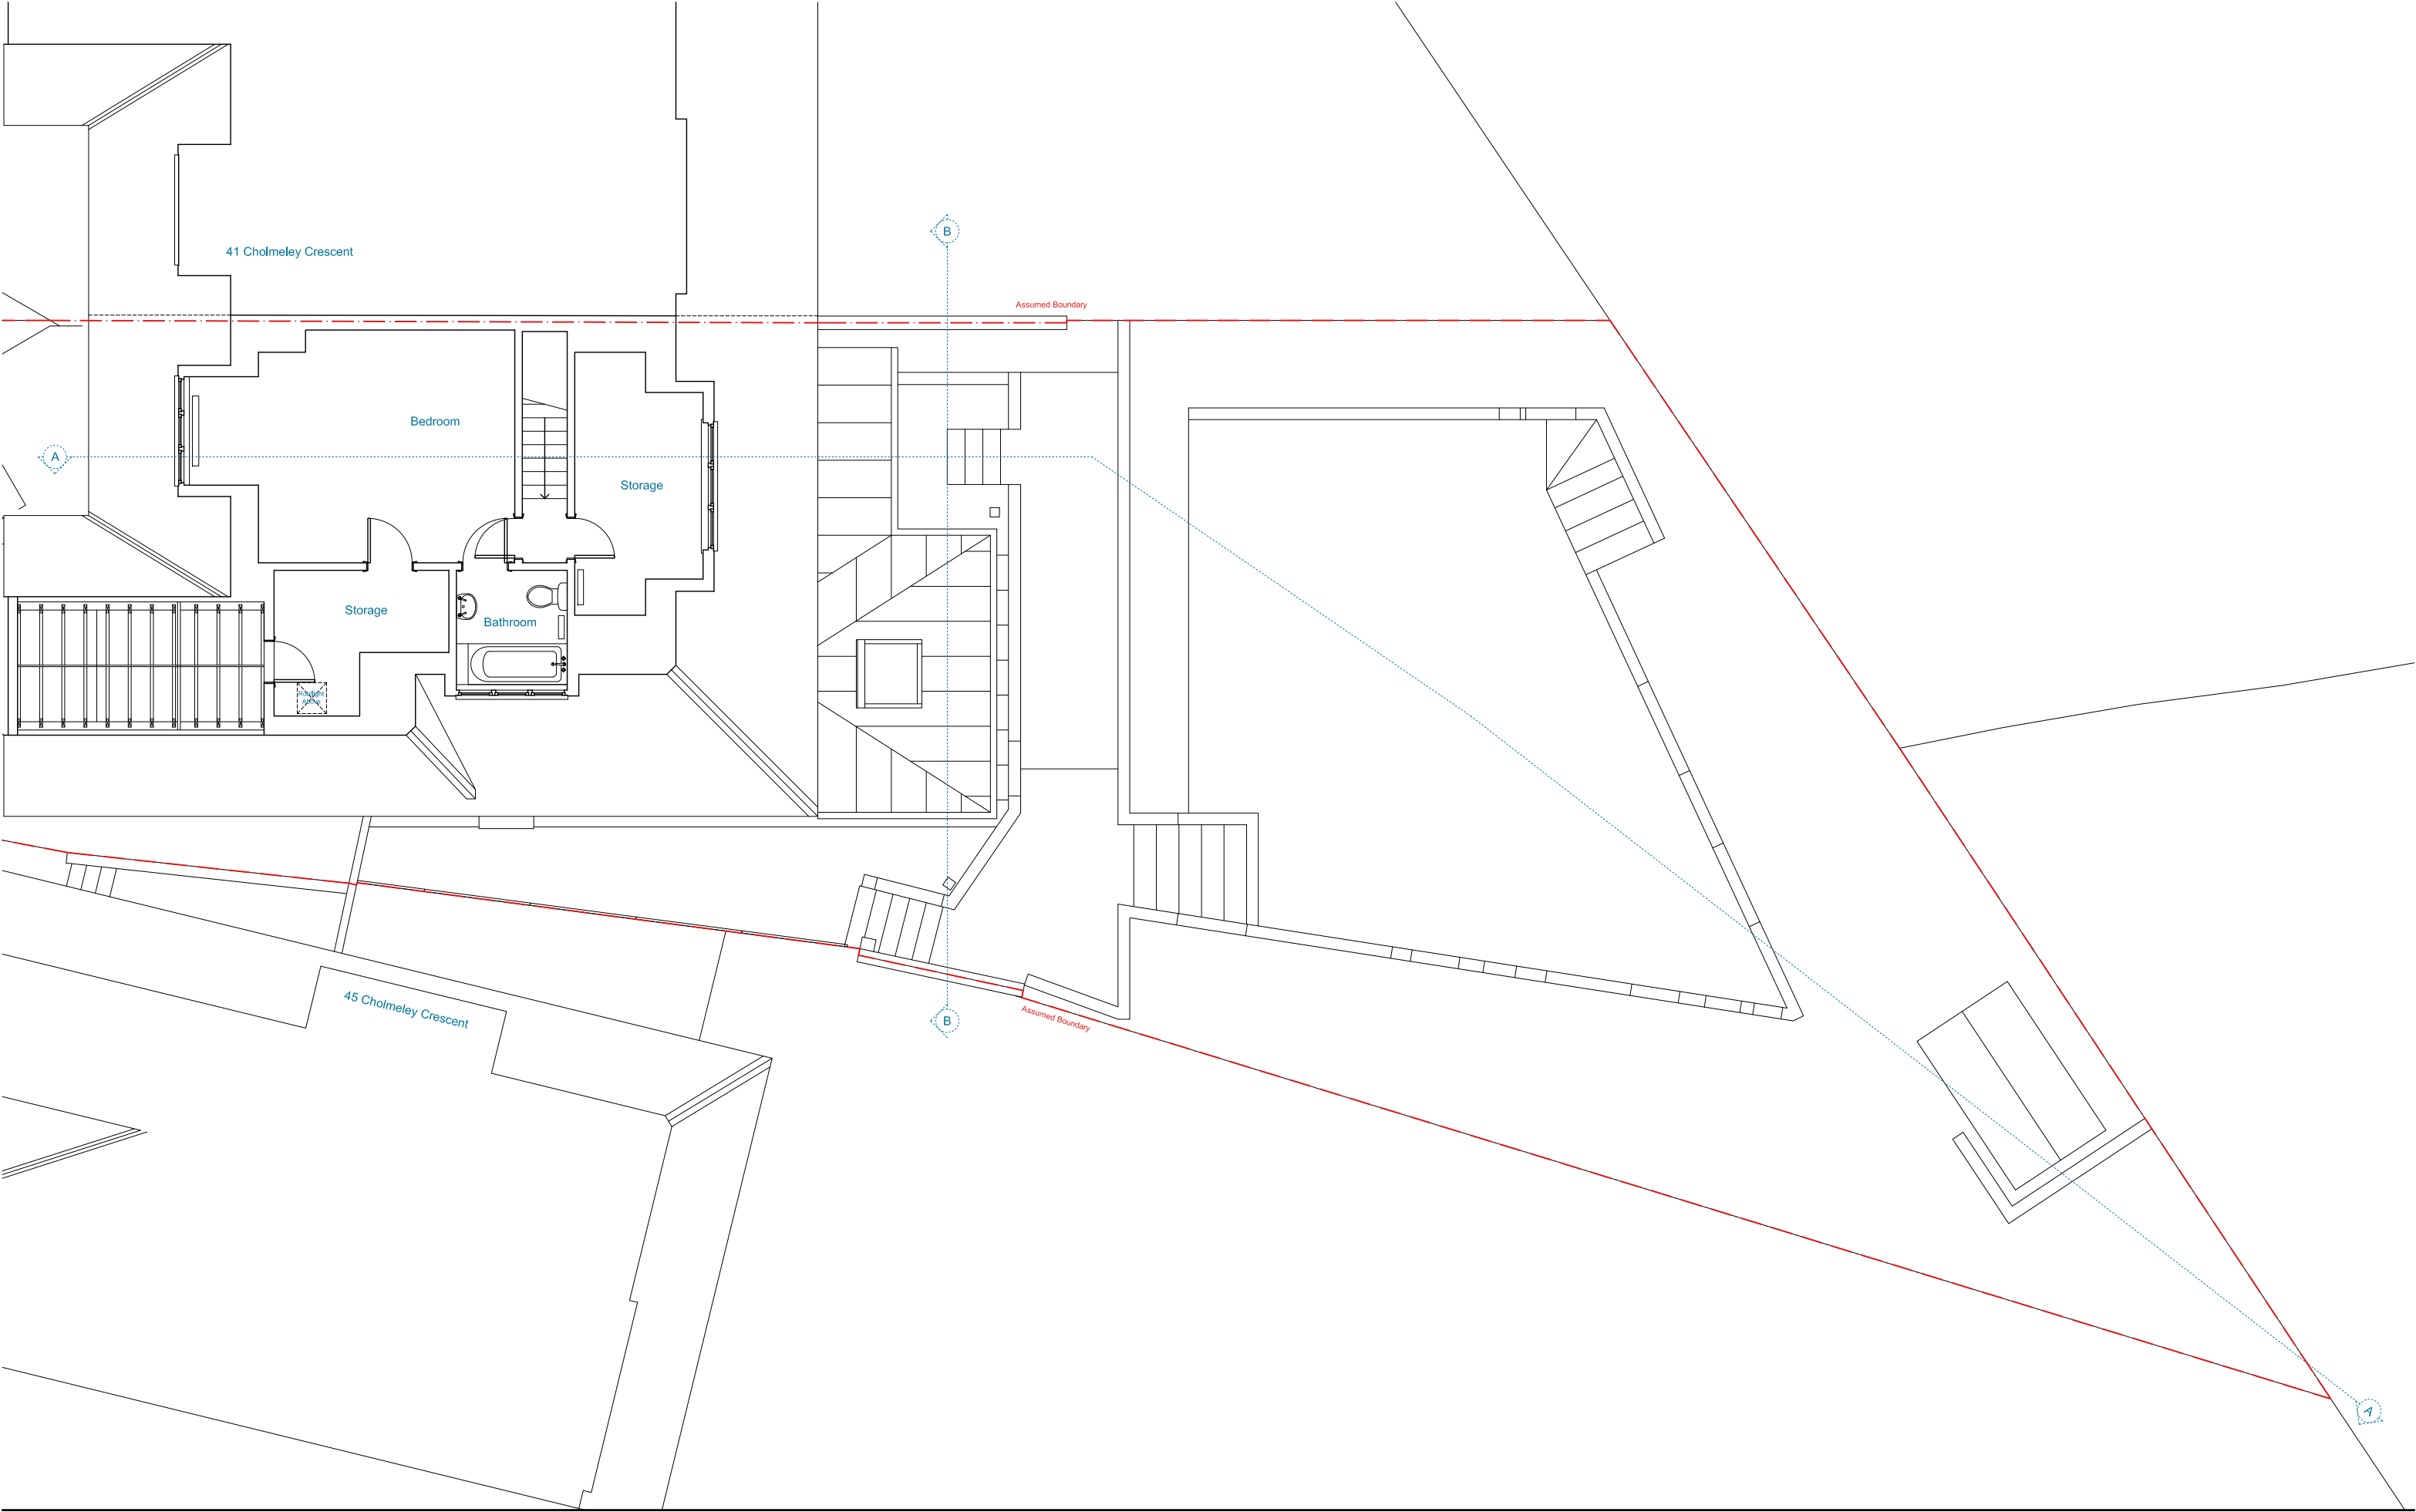

PLANNING

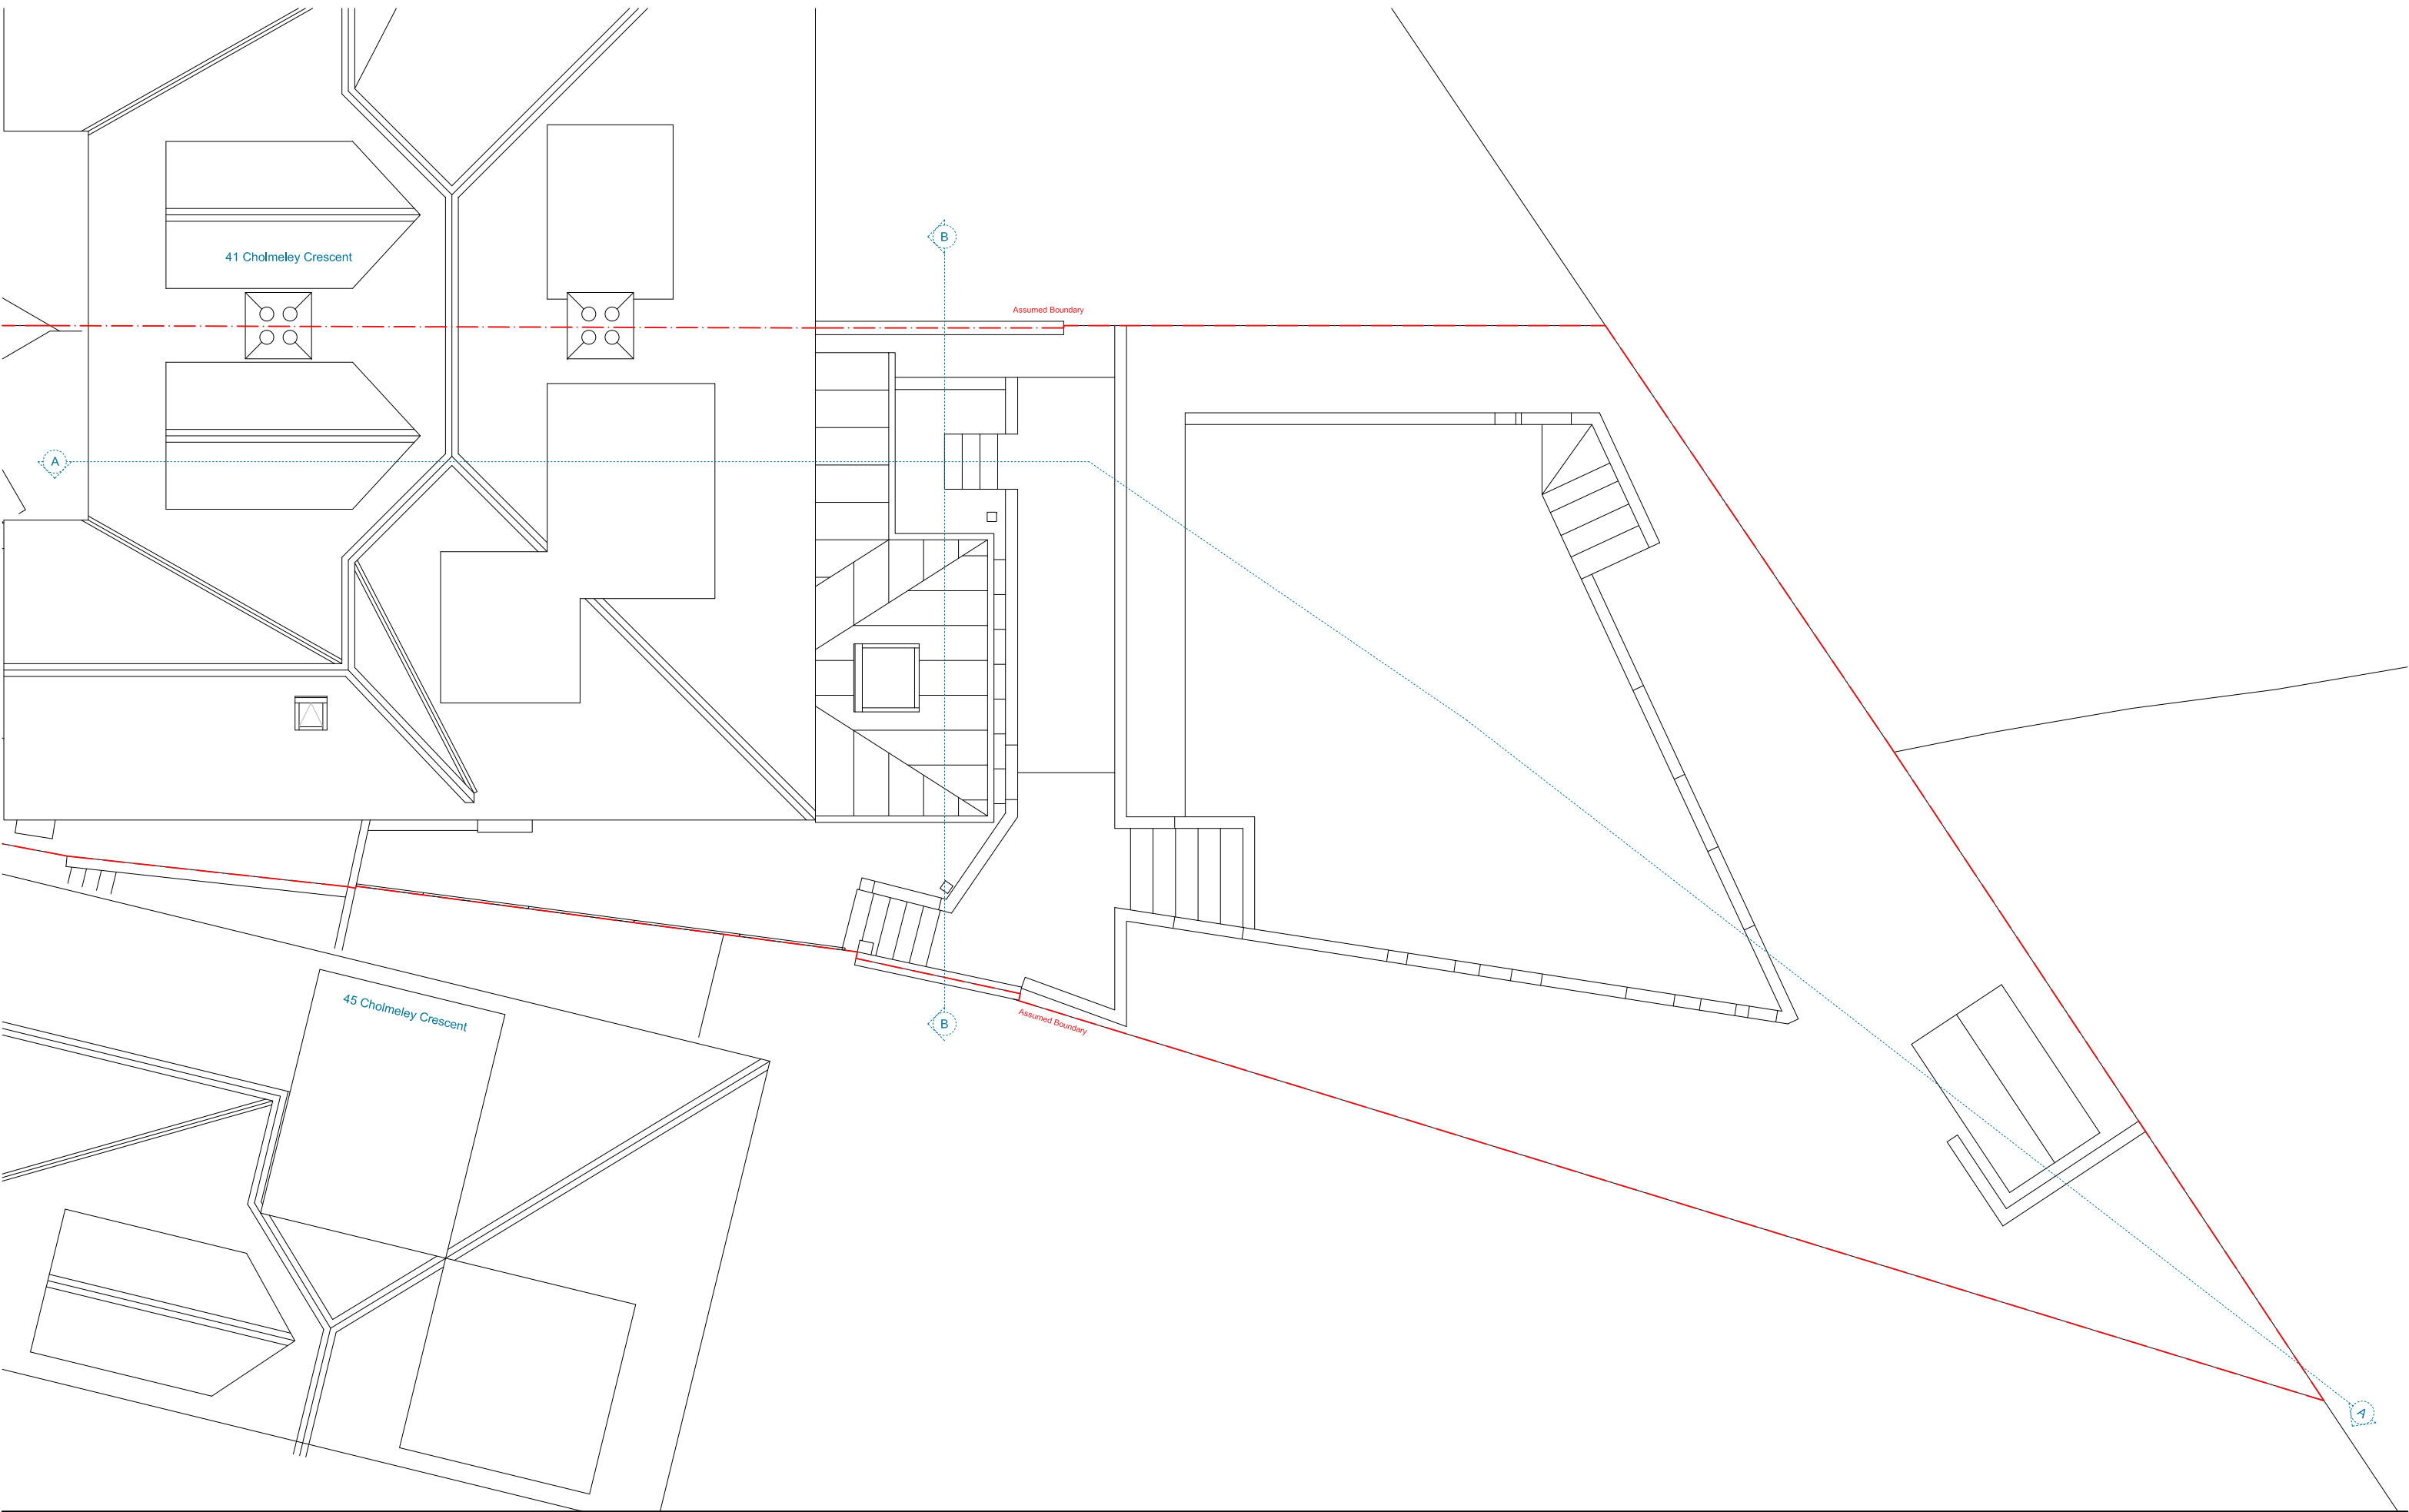

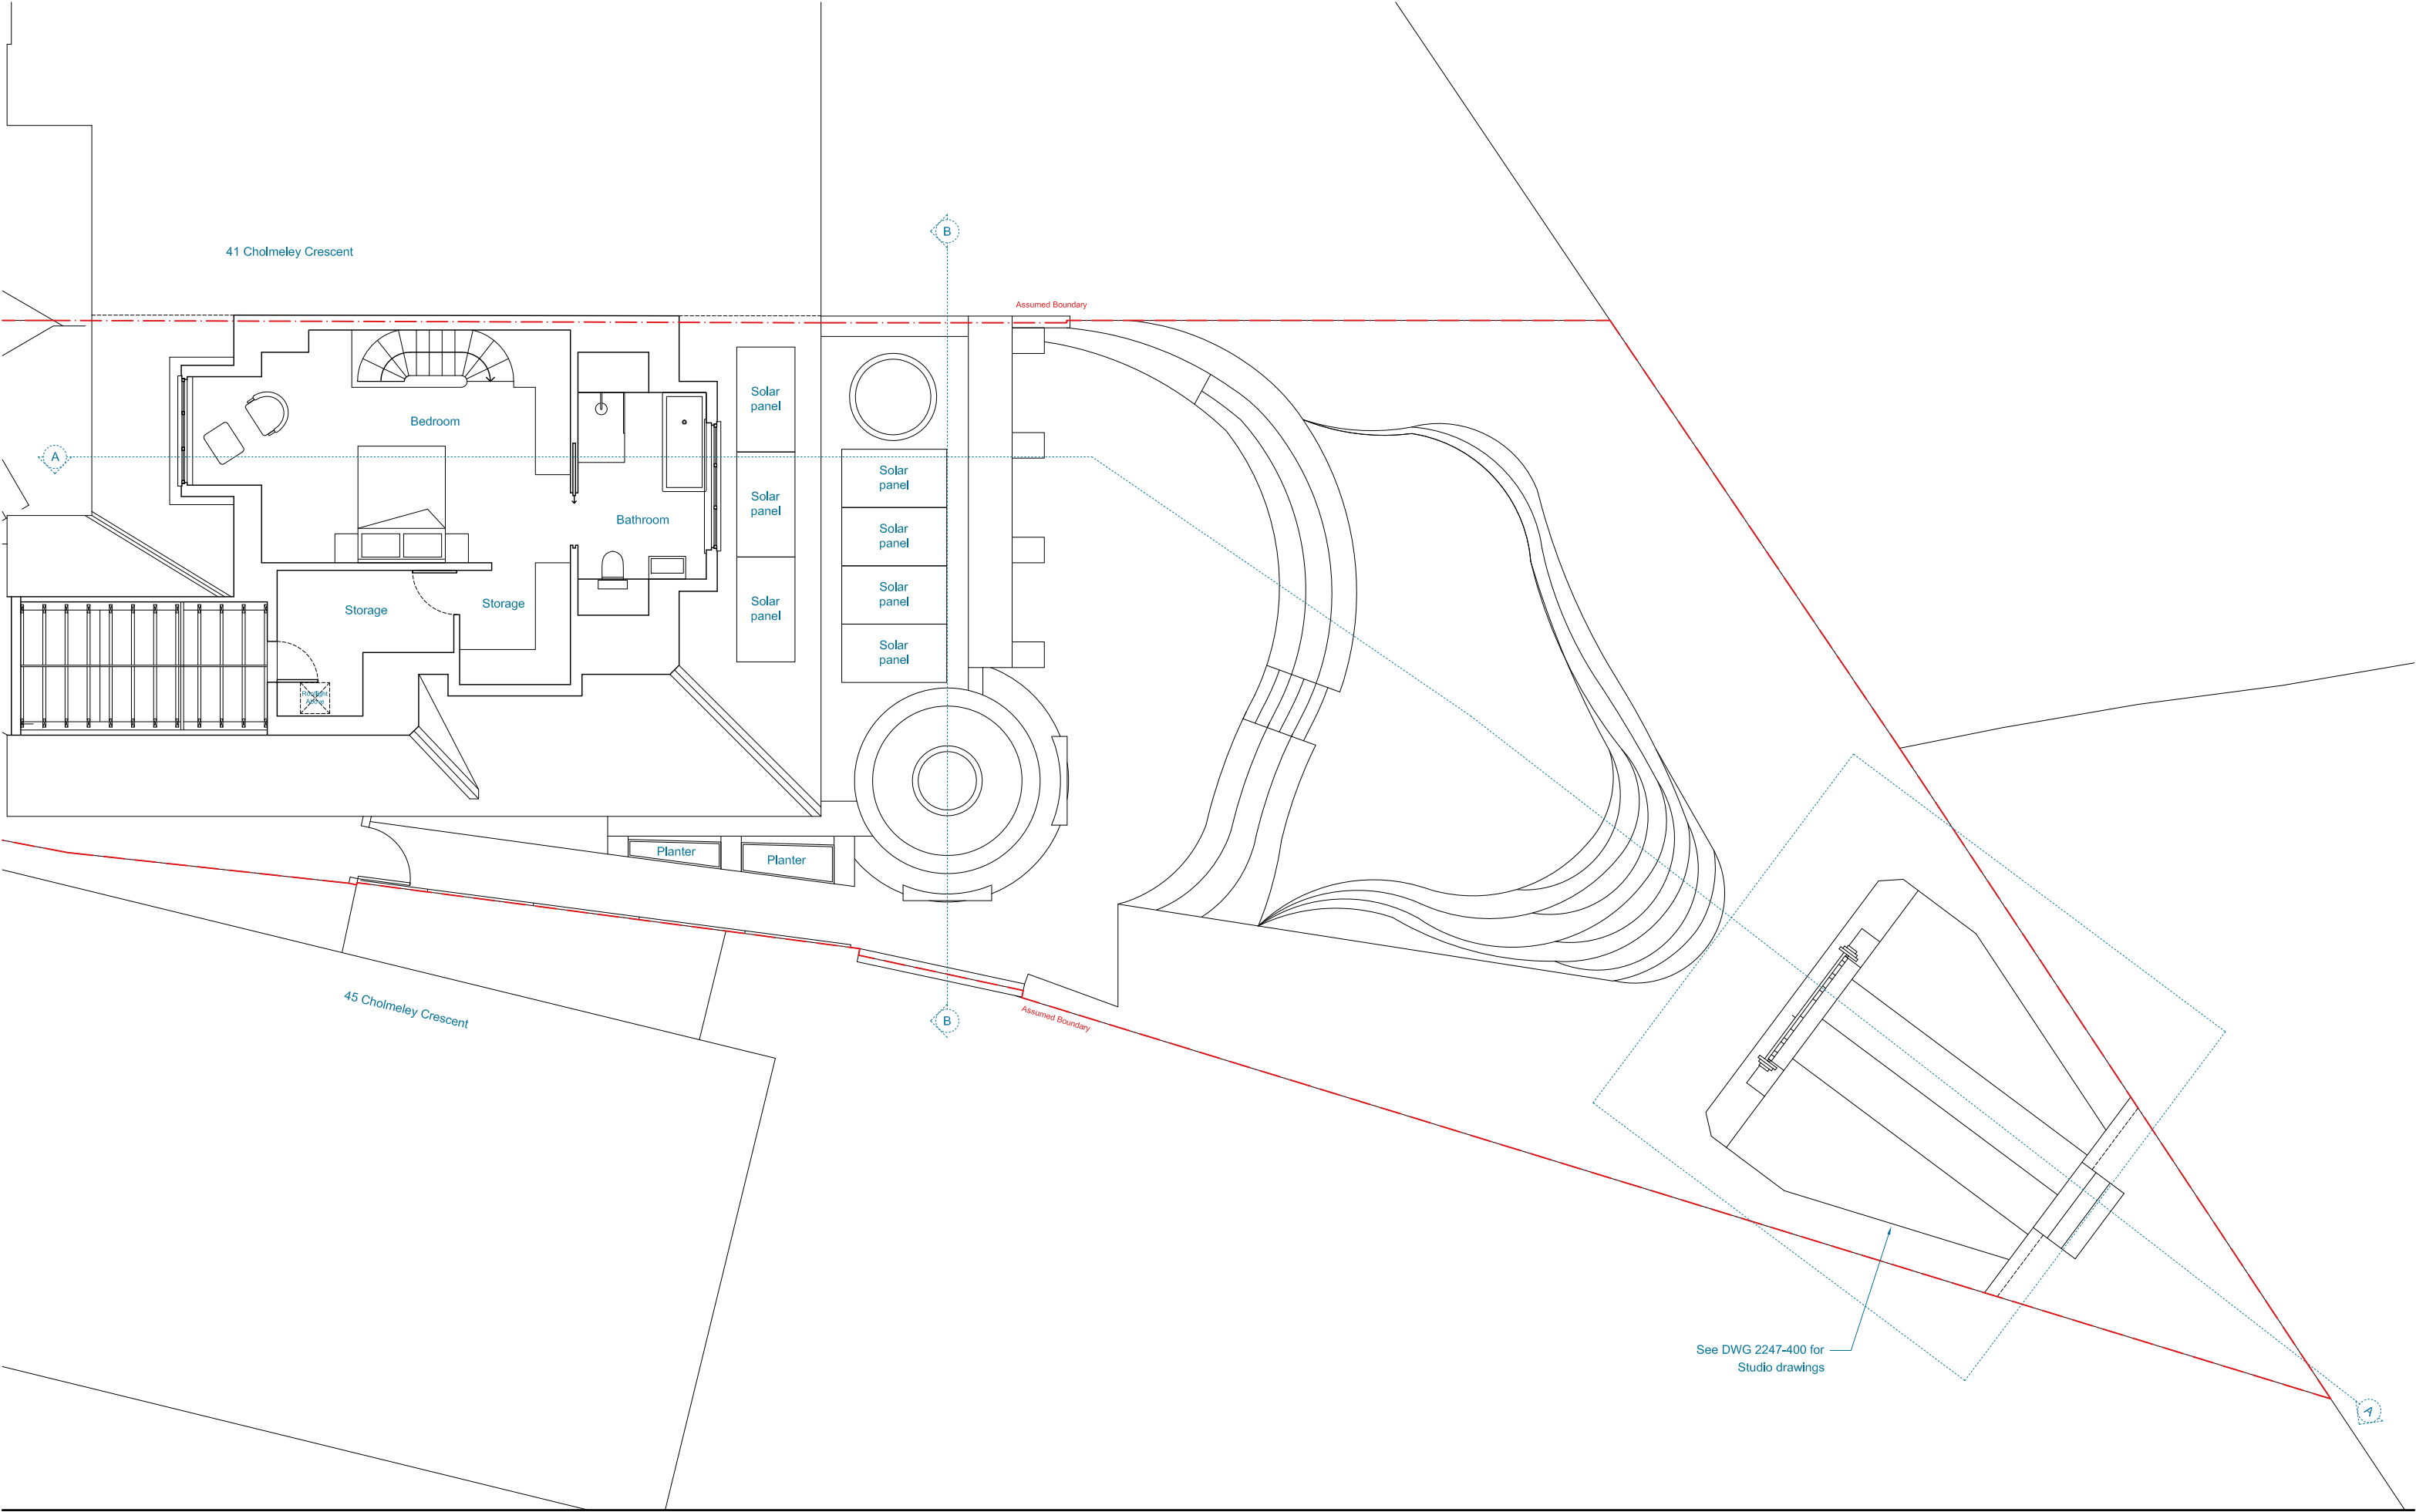

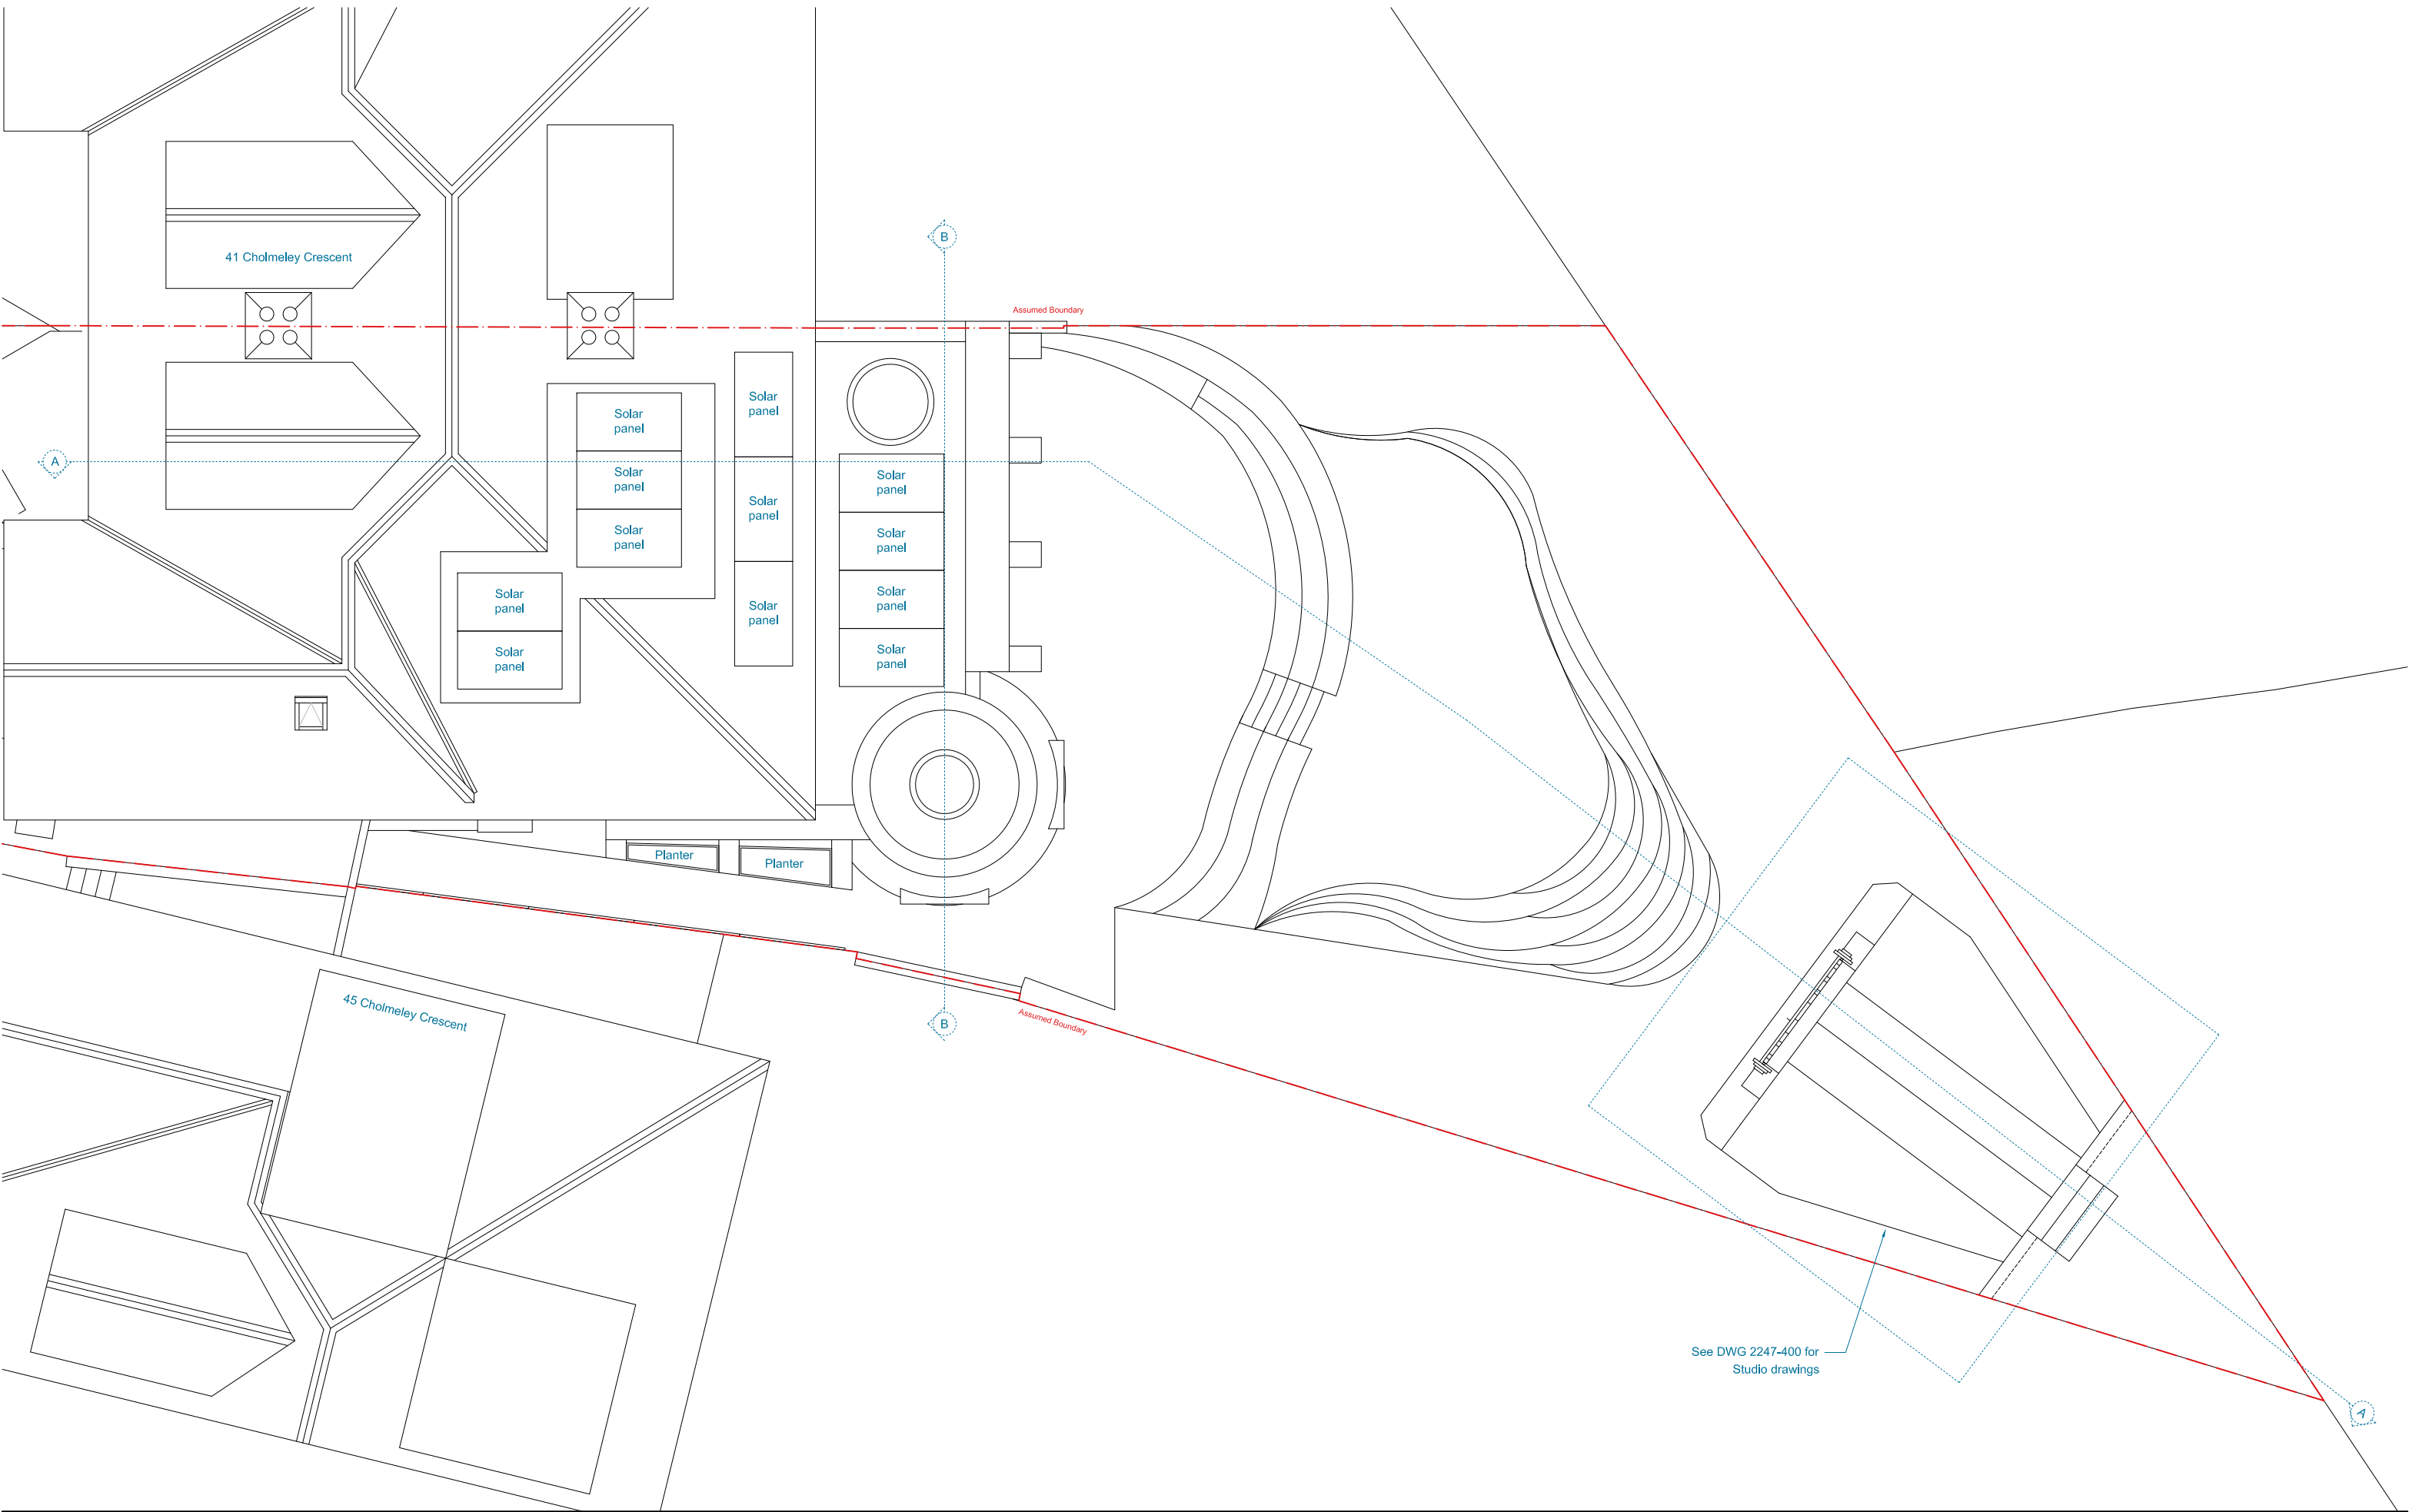




Front




Rear

Existing Materials Key	
01	Rough White Render
02	Painted Timber Windows/Doors
03	Velux Rooflight
04	Zinc Standing Seam
05	Terracotta Tiles
06	Timber Fence
07	Red Brick

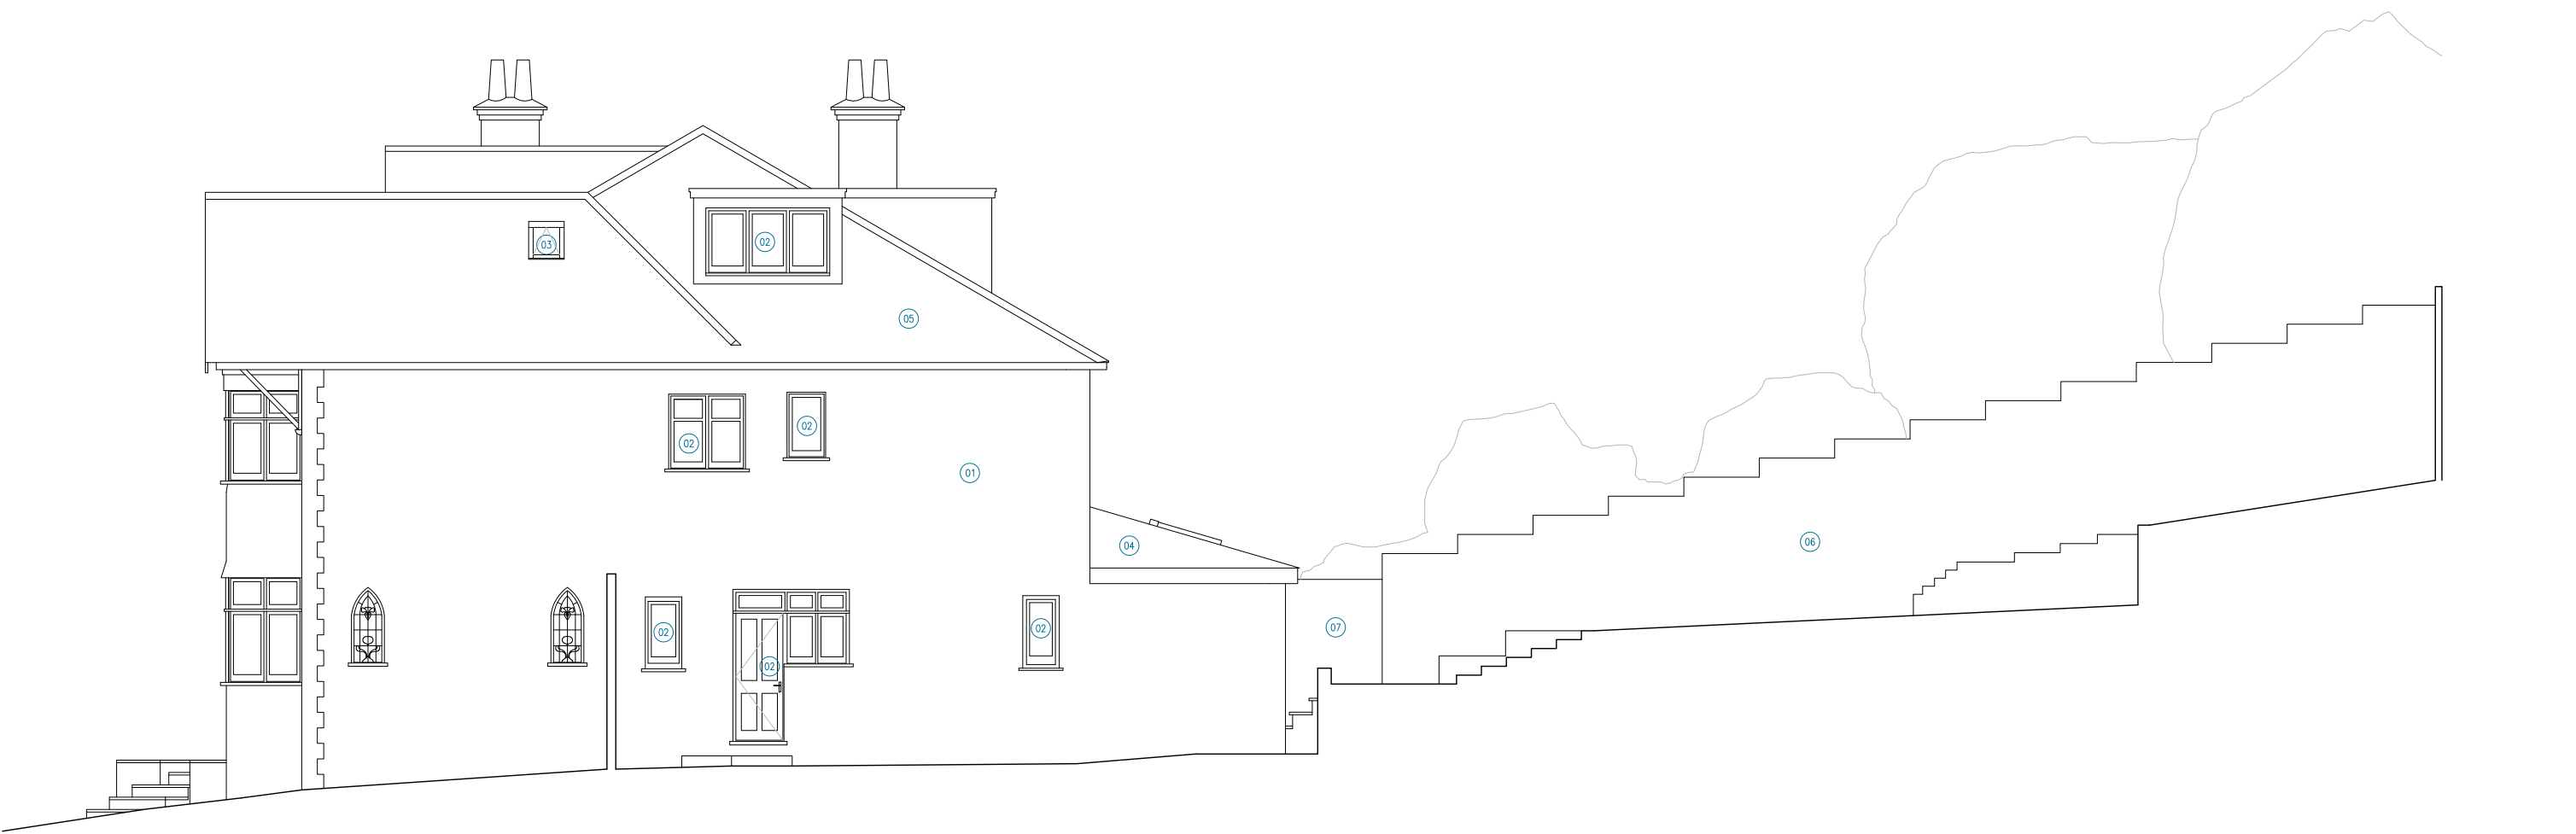

Existing Materials Key	
01	Rough White Render
02	Painted Timber Windows/Doors
03	Velux Rooflight
04	Zinc Standing Seam
05	Terracotta Tiles
06	Timber Fence
07	Red Brick

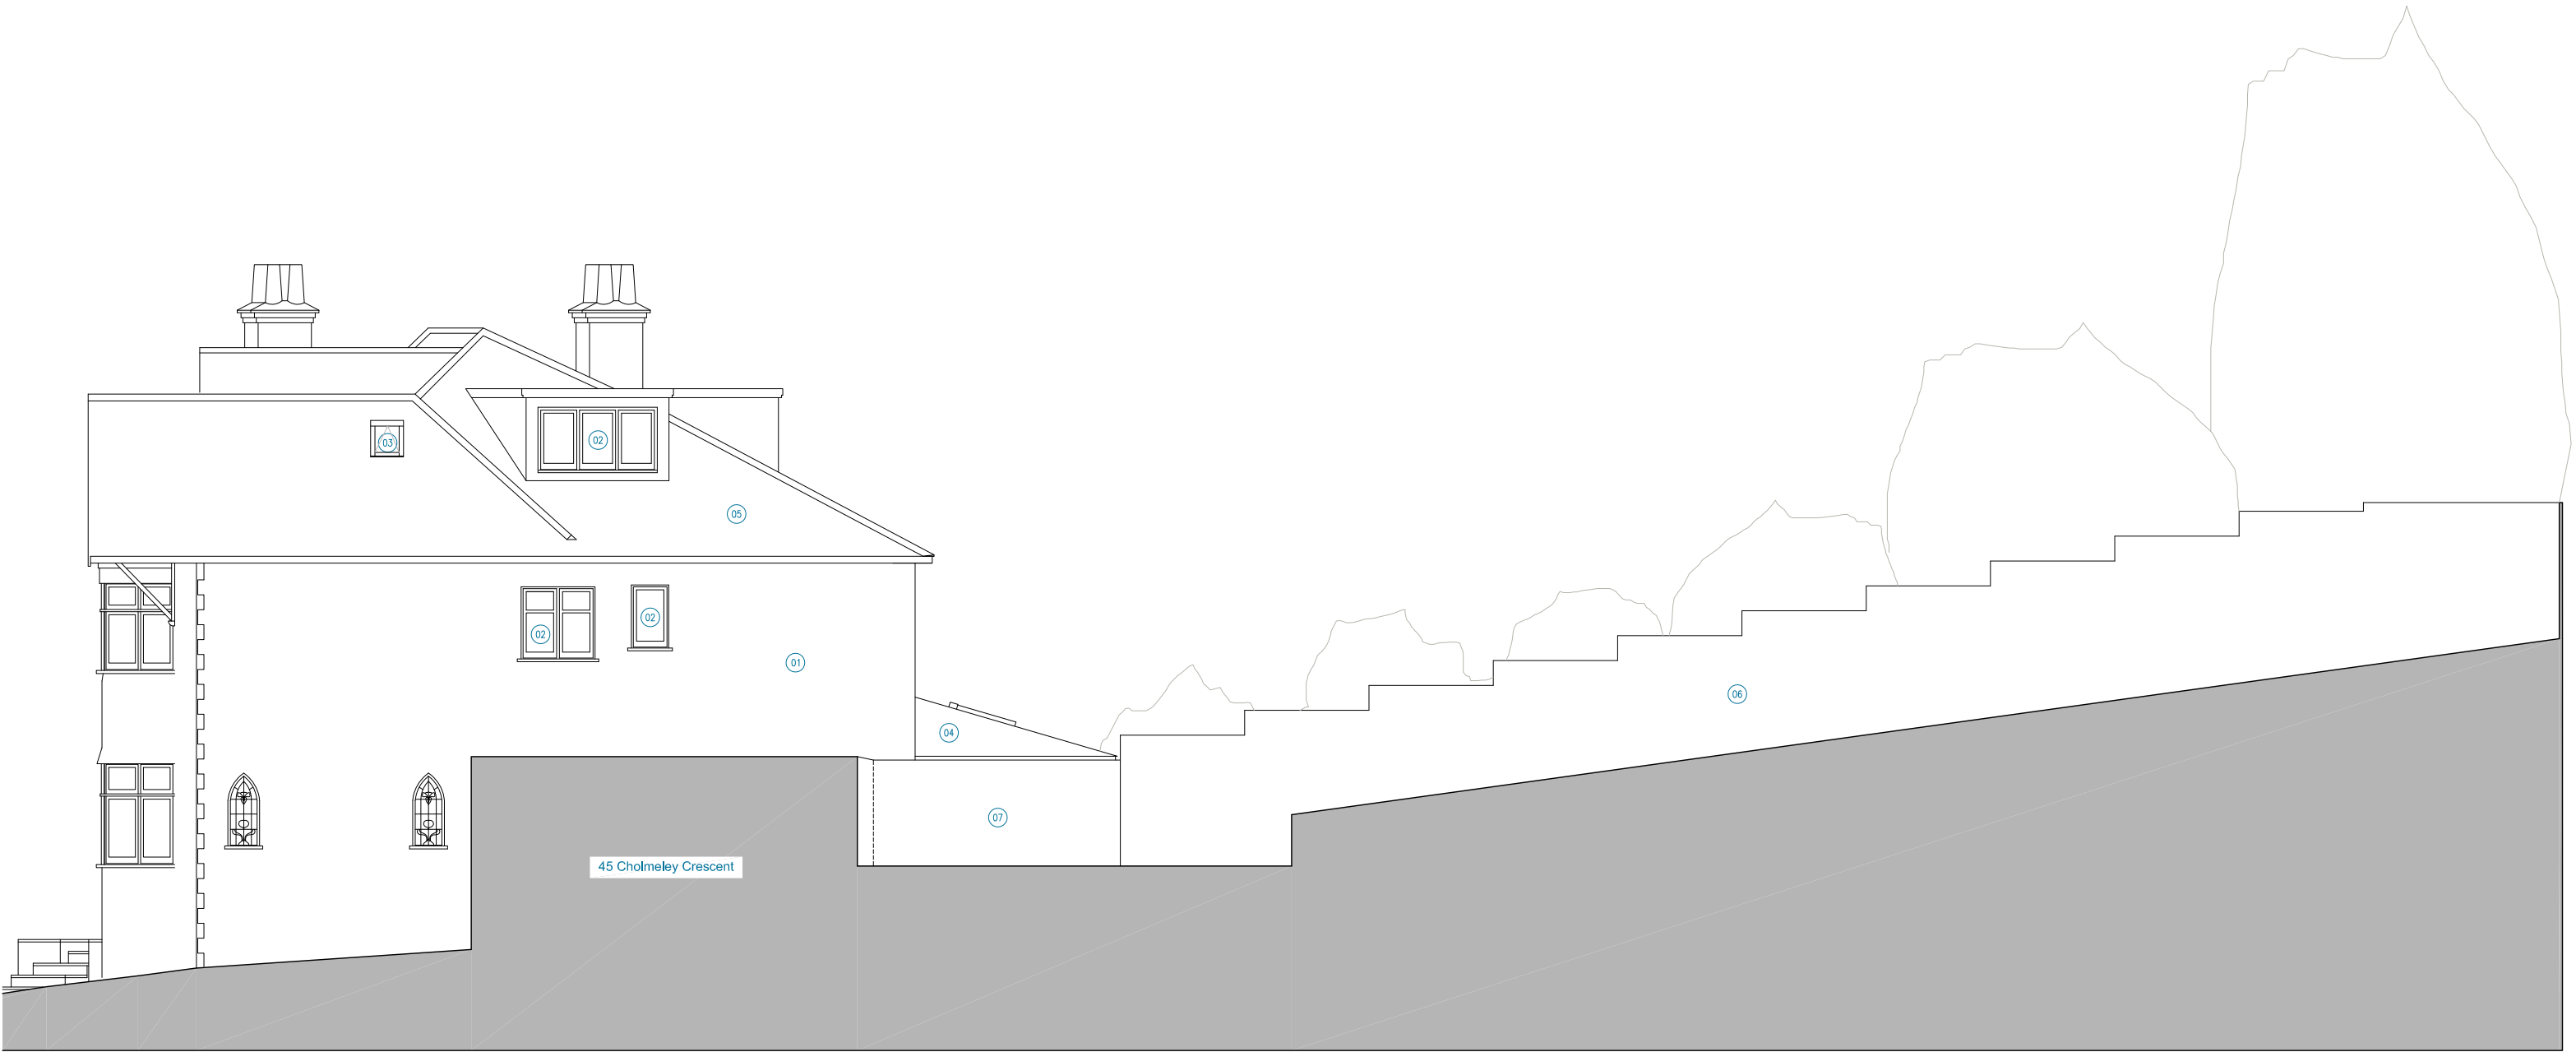

Existing Materials Key

- 01 Rough White Render
- 02 Painted Timber Windows/Doors
- 03 Velux Rooflight
- 04 Zinc Standing Seam
- 05 Terracotta Tiles
- 06 Timber Fence
- 07 Red Brick



Existing Materials Key

- 01 Rough White Render
- 02 Painted Timber Windows/Doors
- 03 Velux Rooflight
- 04 Zinc Standing Seam
- 05 Terracotta Tiles
- 06 Timber Fence
- 07 Red Brick




Front



Rear

**Proposed Materials Key-
See D&A Statement for more info**

- 08 Red Brick
- 09 Rough Cut Structural Stone
- 10 Rough White Render
- 11 Aluminium Framed Window
- 12 Aluminium Framed Window with Steel Window Box
- 13 Aluminium Framed Door
- 14 Solar Panel

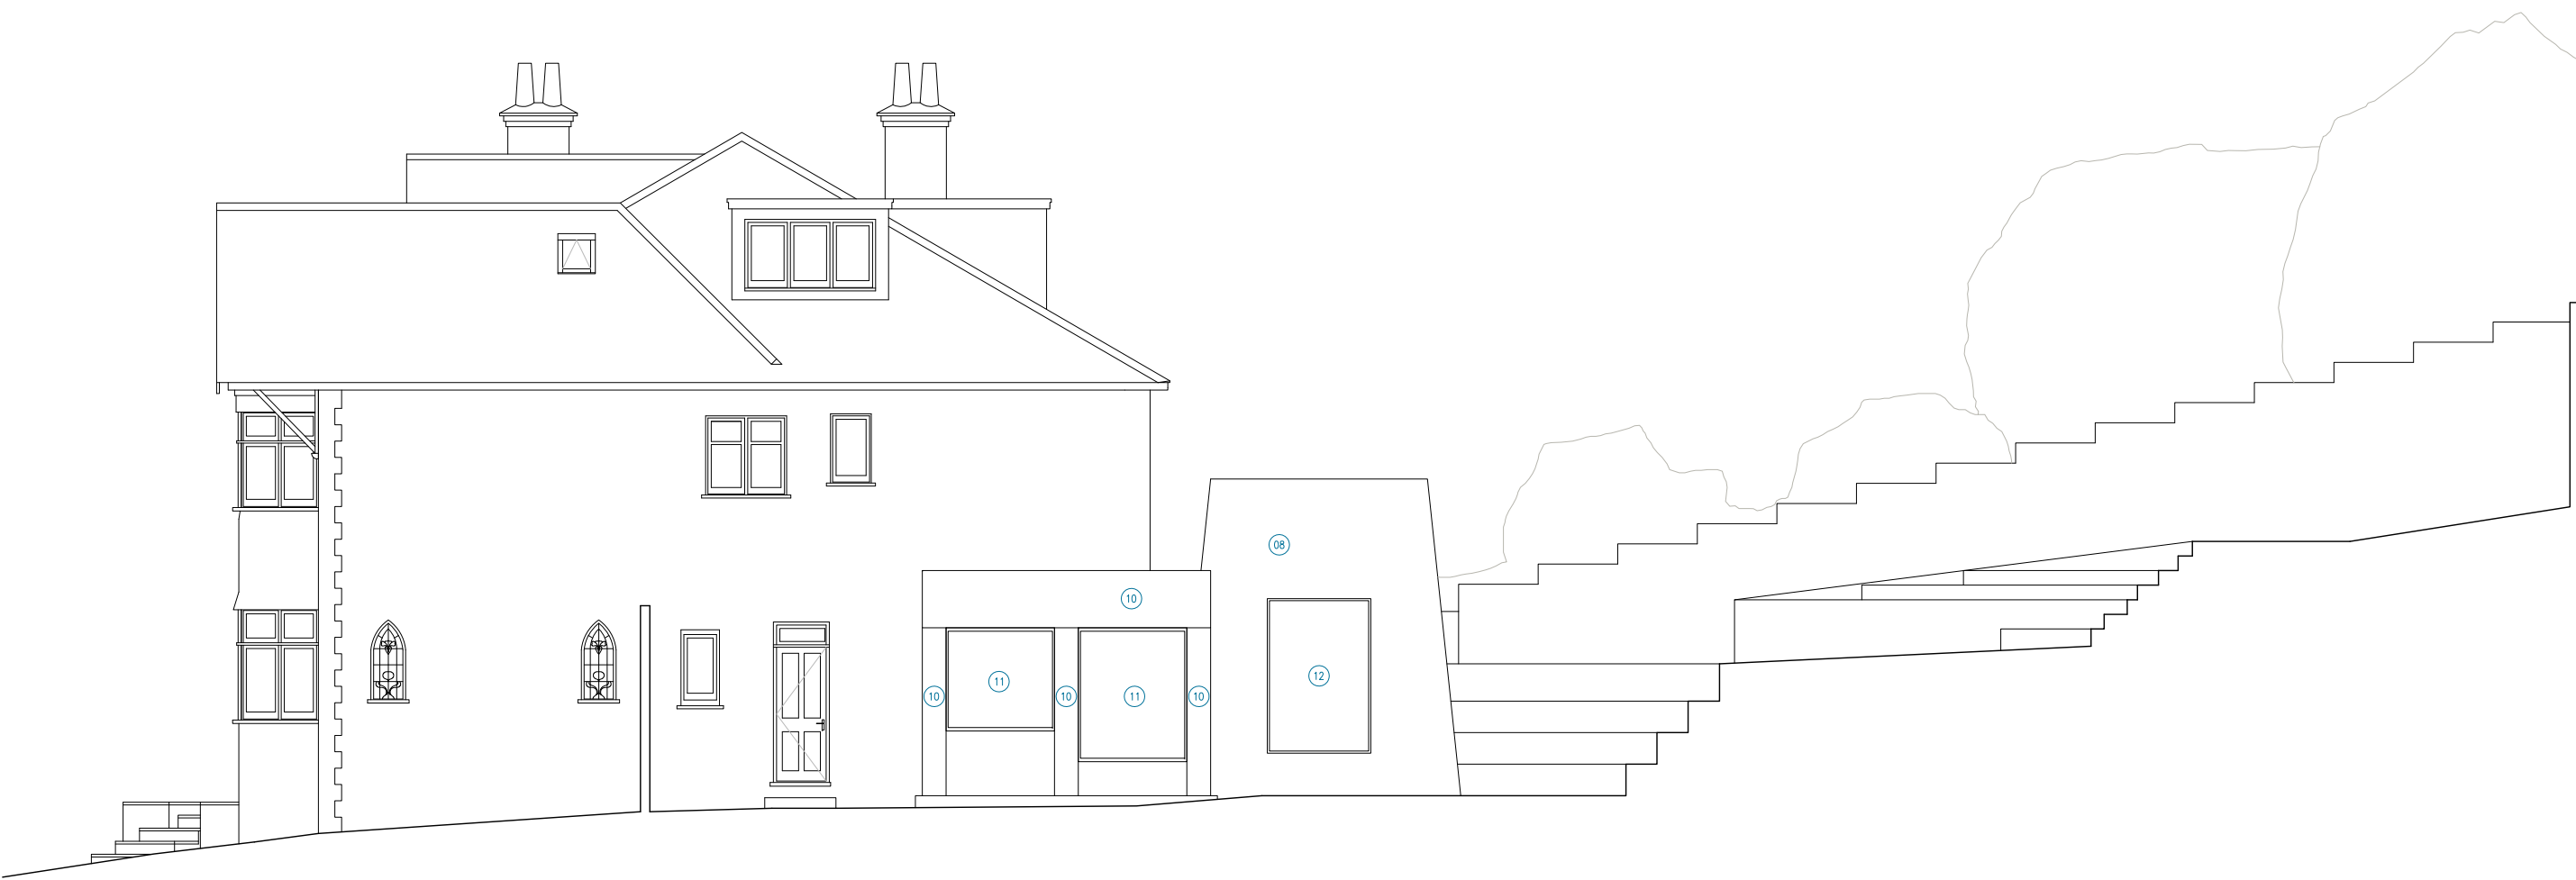


Proposed Materials Key- See D&A Statement for more info	
08	Red Brick
09	Rough Cut Structural Stone
10	Rough White Render
11	Aluminium Framed Window
12	Aluminium Framed Window with Steel Window Box
13	Aluminium Framed Door
14	Solar Panel




Existing Materials Key	
01	Rough White Render
02	Painted Timber Windows/Doors
03	Velux Rooflight
04	Zinc Standing Seam
05	Terracotta Tiles
06	Timber Fence
07	Red Brick

Proposed Materials Key- See D&A Statement for more info	
08	Red Brick
09	Rough Cut Structural Stone
10	Rough White Render
11	Aluminium Framed Window
12	Aluminium Framed Window with Steel Window Box
13	Aluminium Framed Door
14	Solar Panel

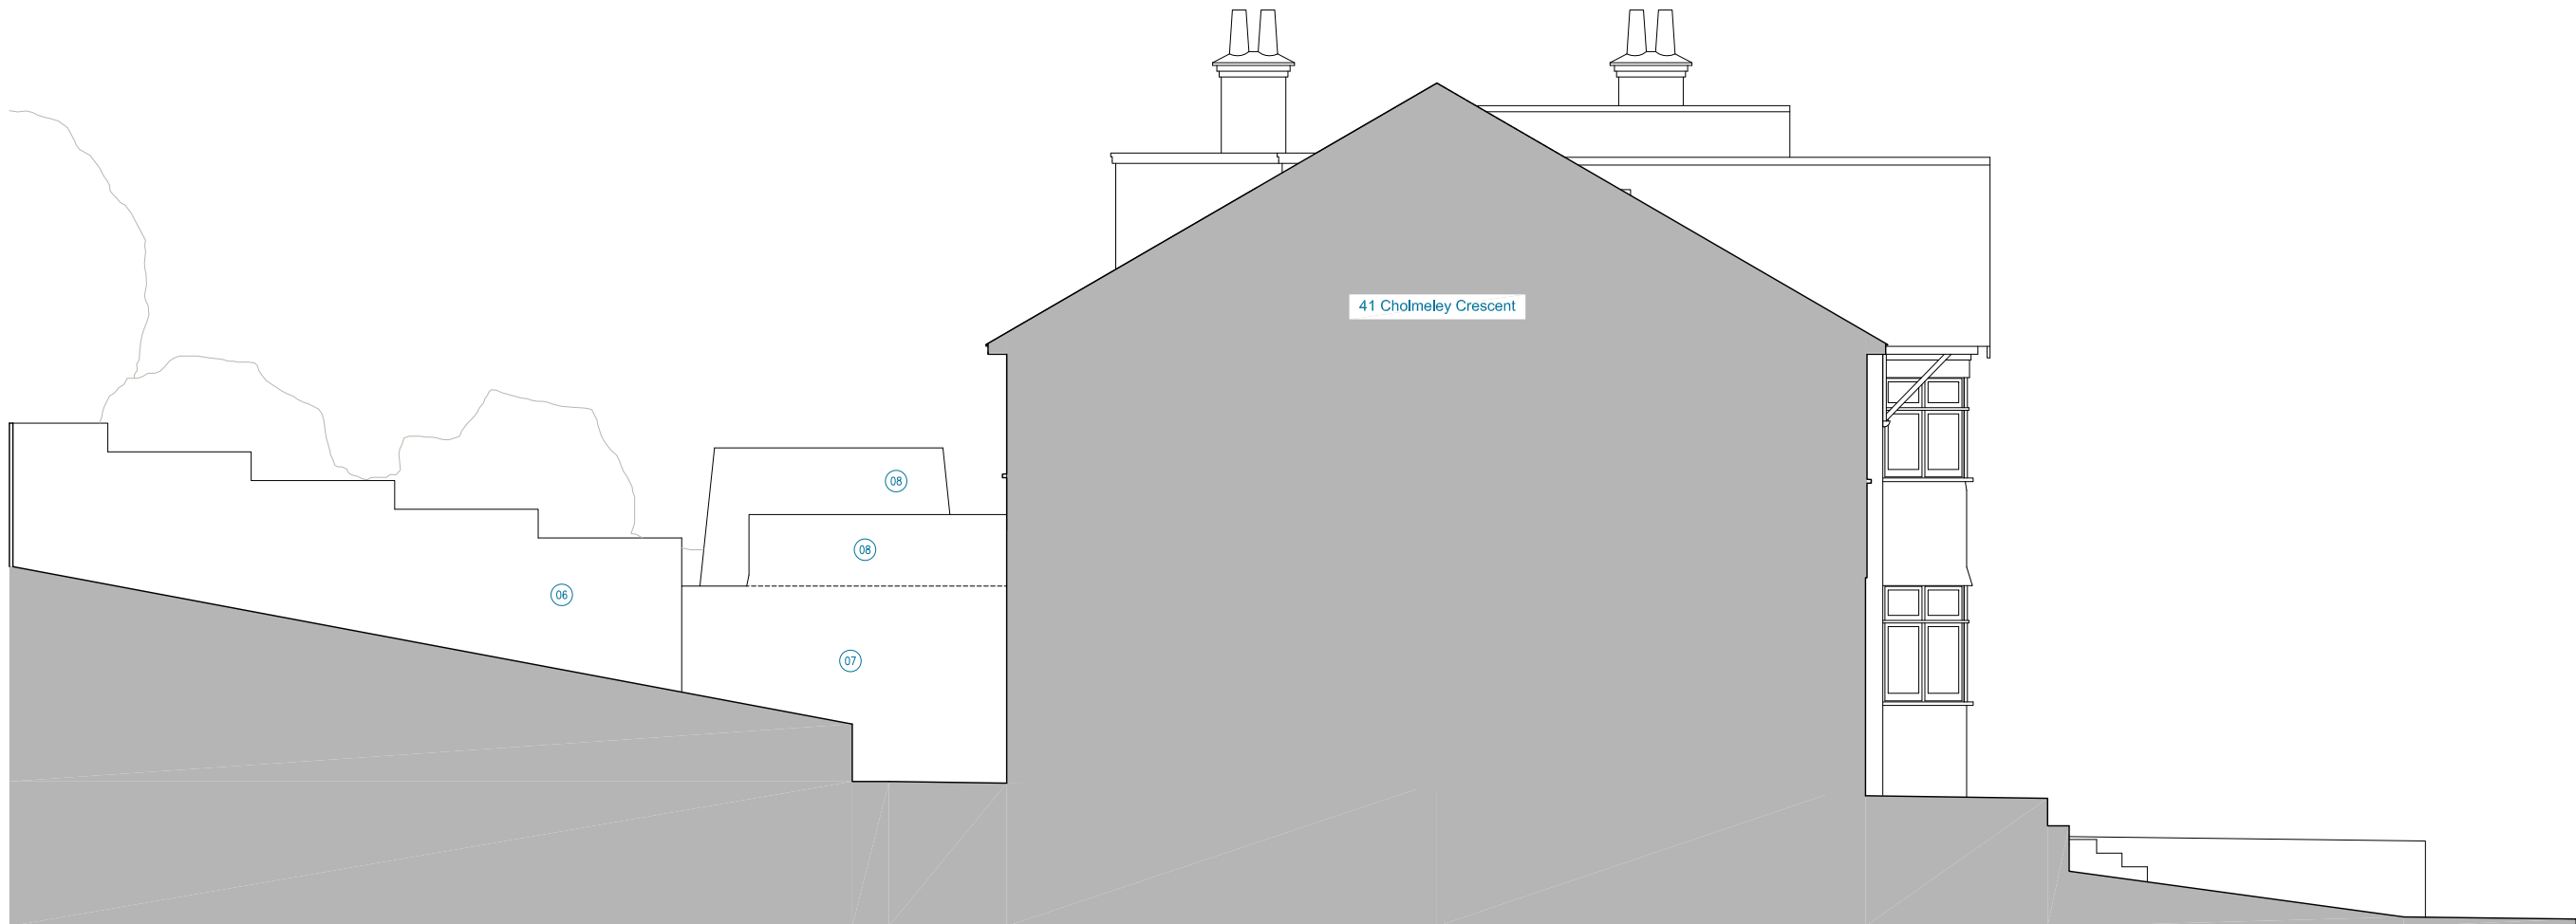



Existing Materials Key	
01	Rough White Render
02	Painted Timber Windows/Doors
03	Velux Rooflight
04	Zinc Standing Seam
05	Terracotta Tiles
06	Timber Fence
07	Red Brick



Proposed Materials Key- See D&A Statement for more info	
08	Red Brick
09	Rough Cut Structural Stone
10	Rough White Render
11	Aluminium Framed Window
12	Aluminium Framed Window with Steel Window Box
13	Aluminium Framed Door
14	Solar Panel

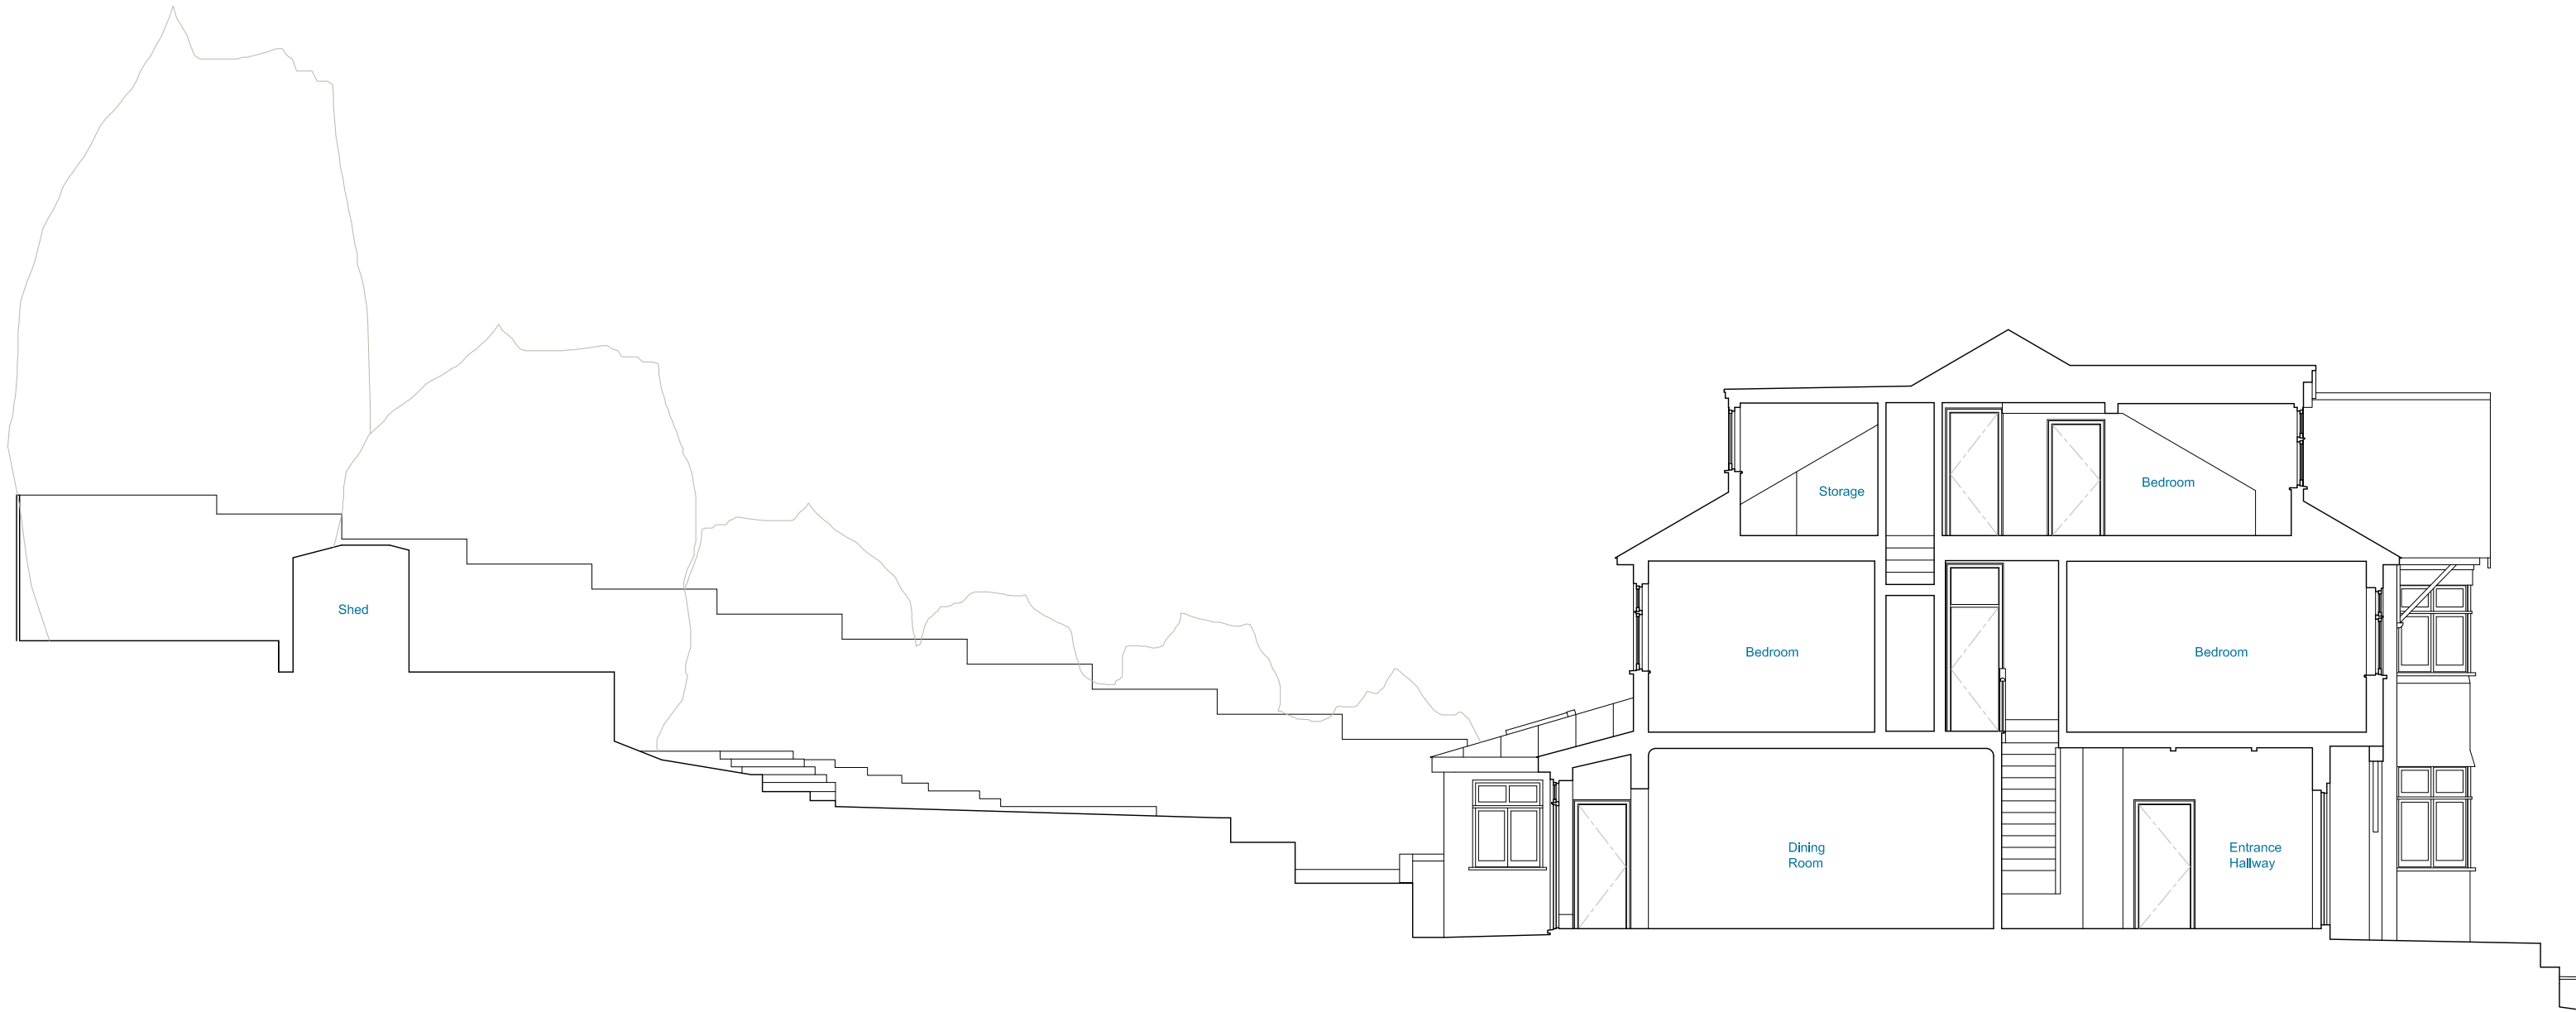




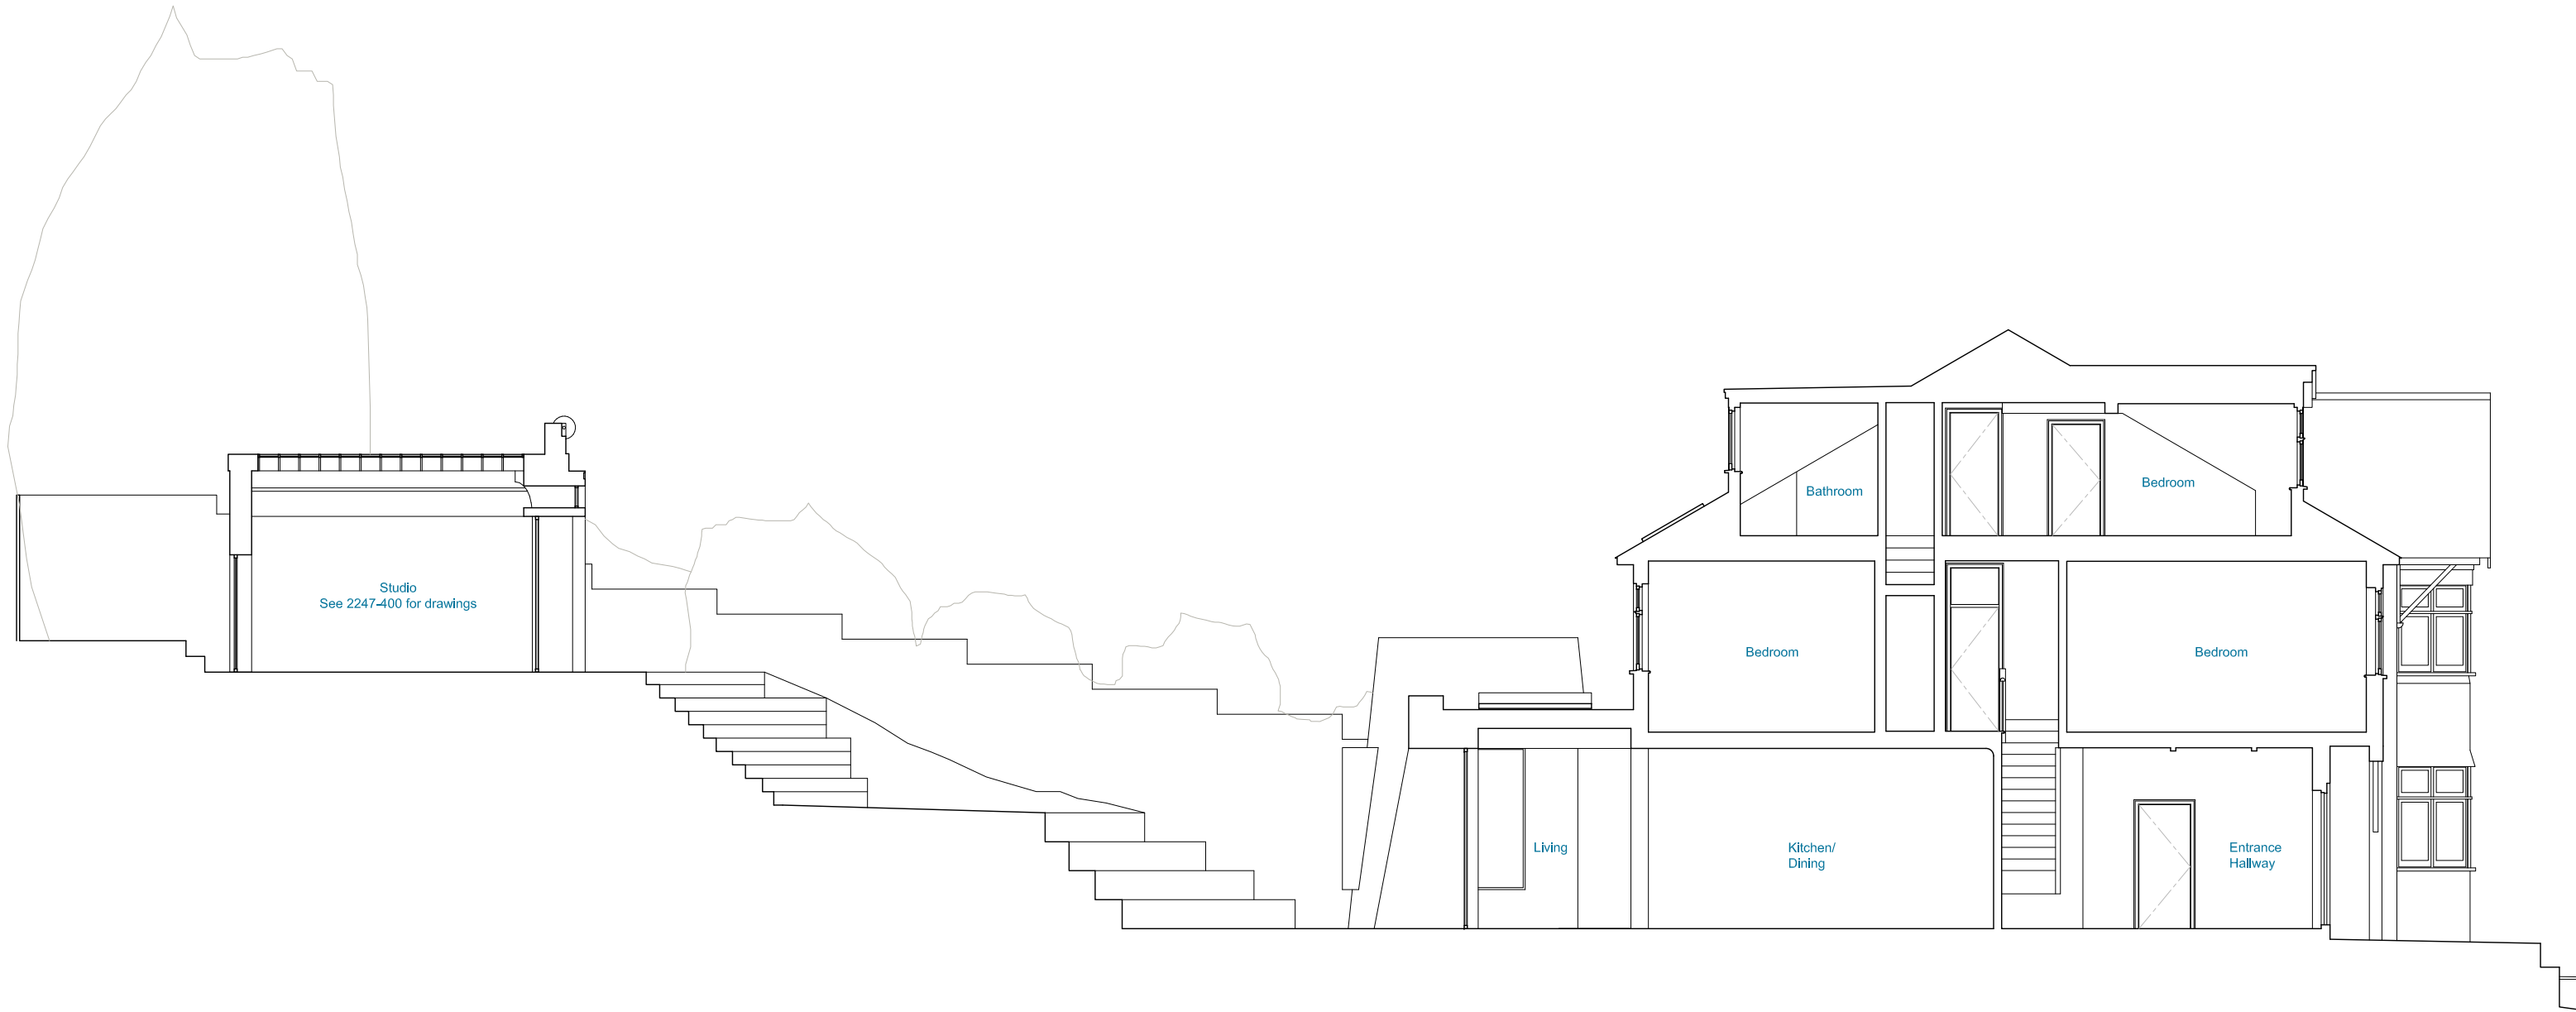

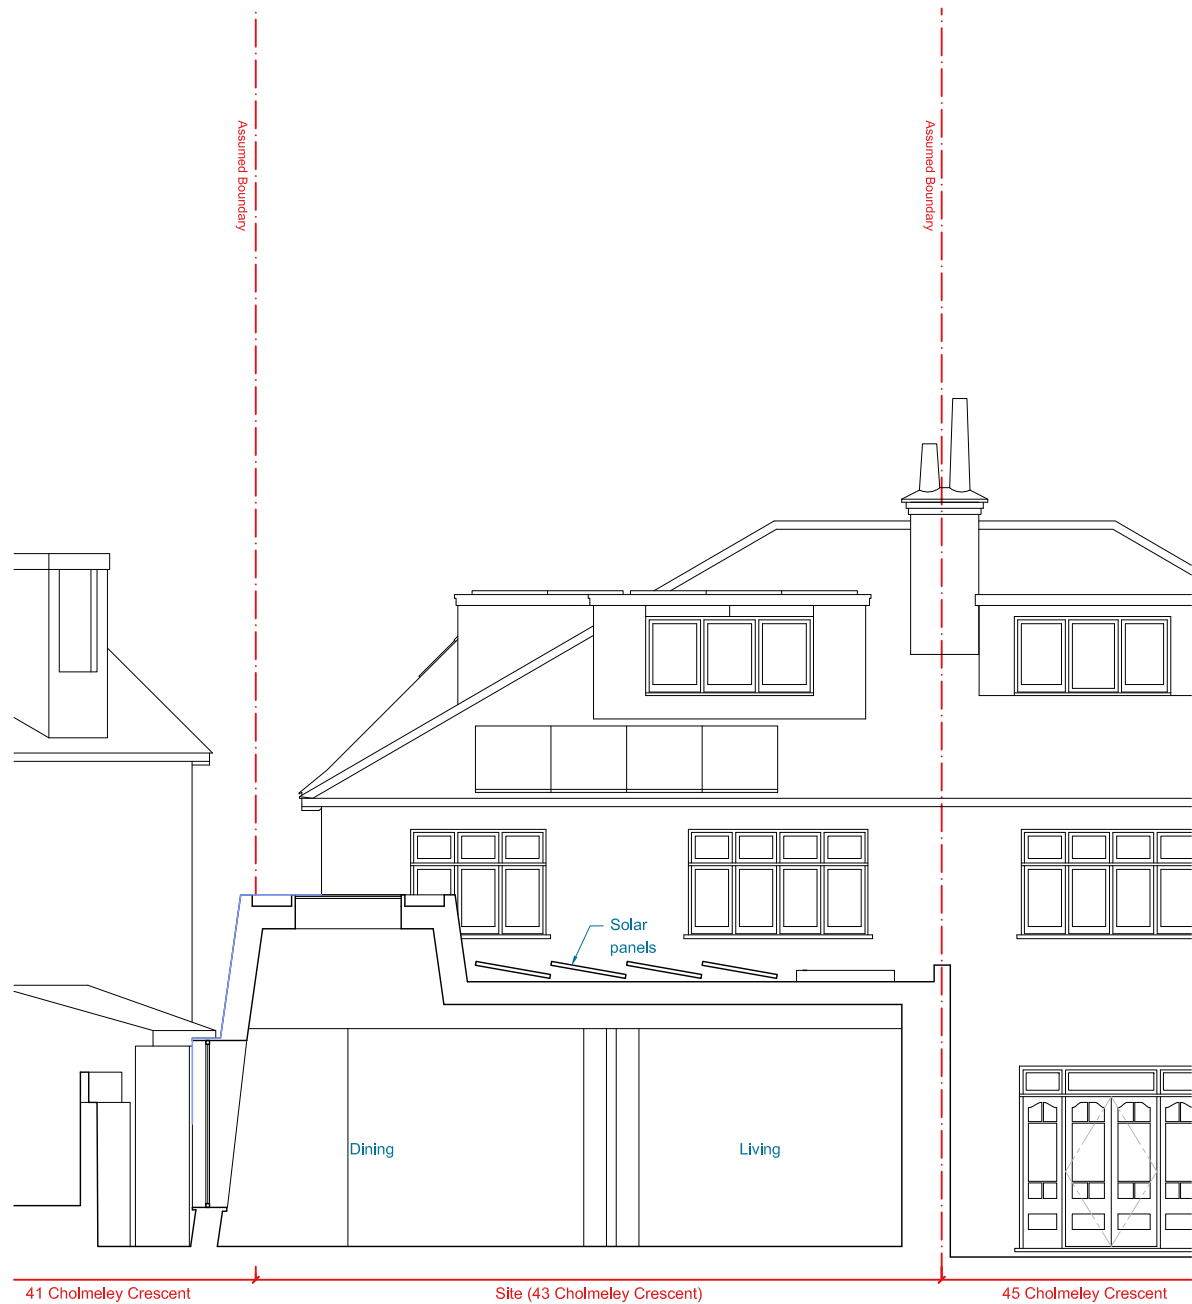


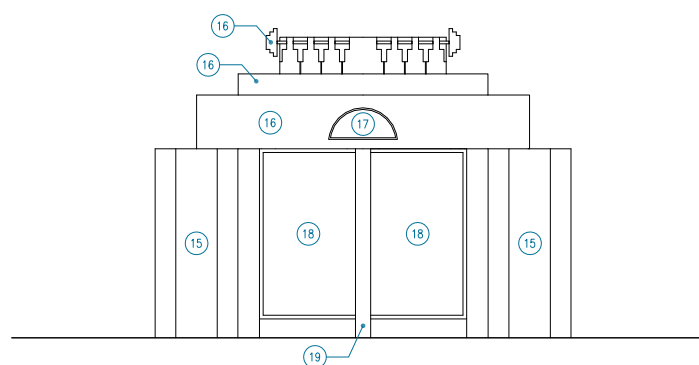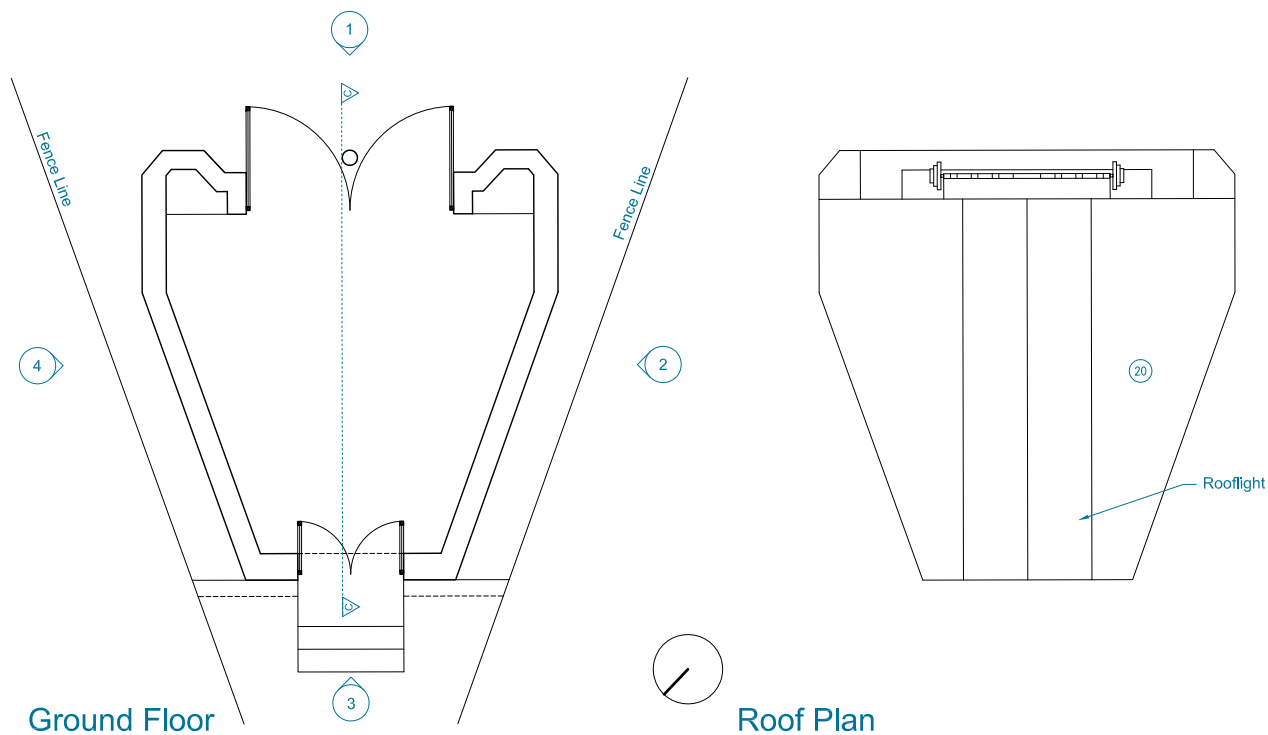


Elevation 1

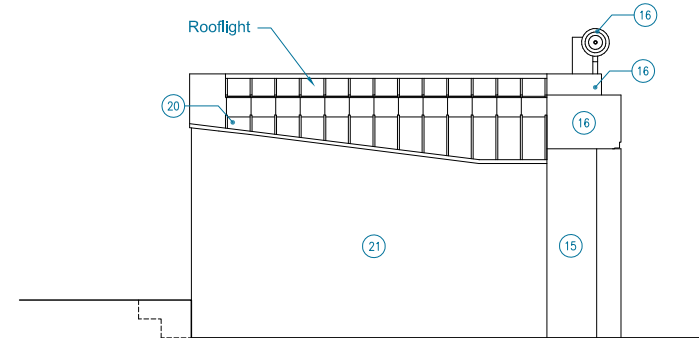


Elevation 2

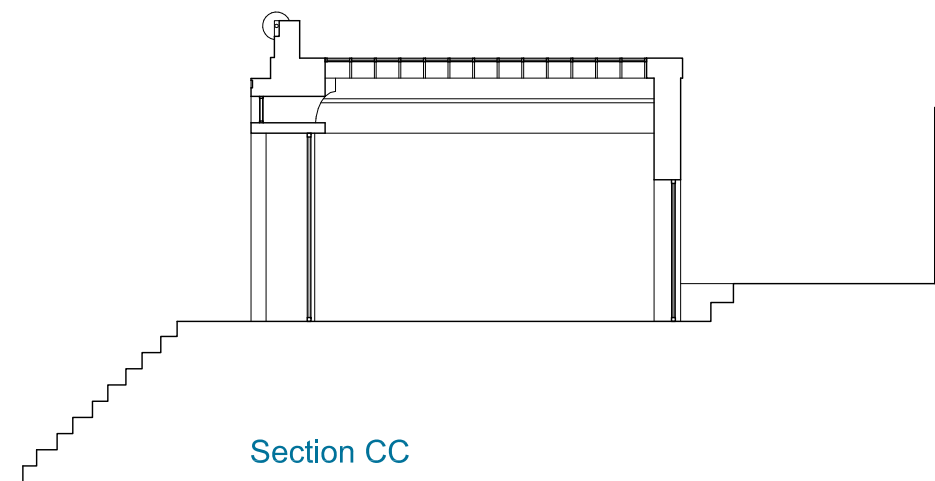

Section CC

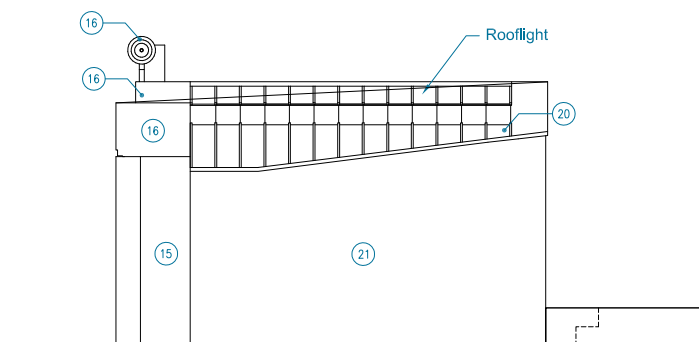

Elevation 3

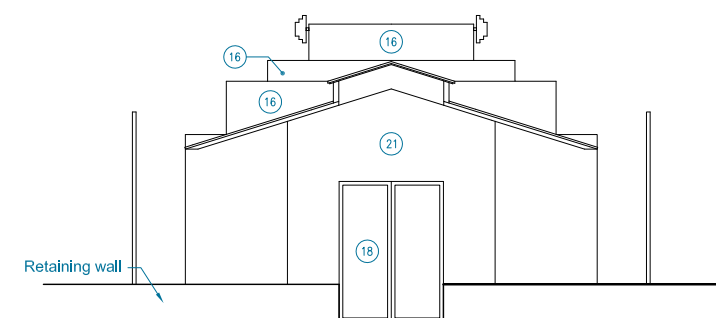

Elevation 4

Proposed Materials Key- See D&A Statement for more info	
(15) Tiles	(19) Painted Steel Column
(16) Pre-cast Concrete	(20) Green Copper Standing Seam Roof
(17) Aluminium Framed Window	(21) Green Painted Timber
(18) Aluminium Framed Door	