



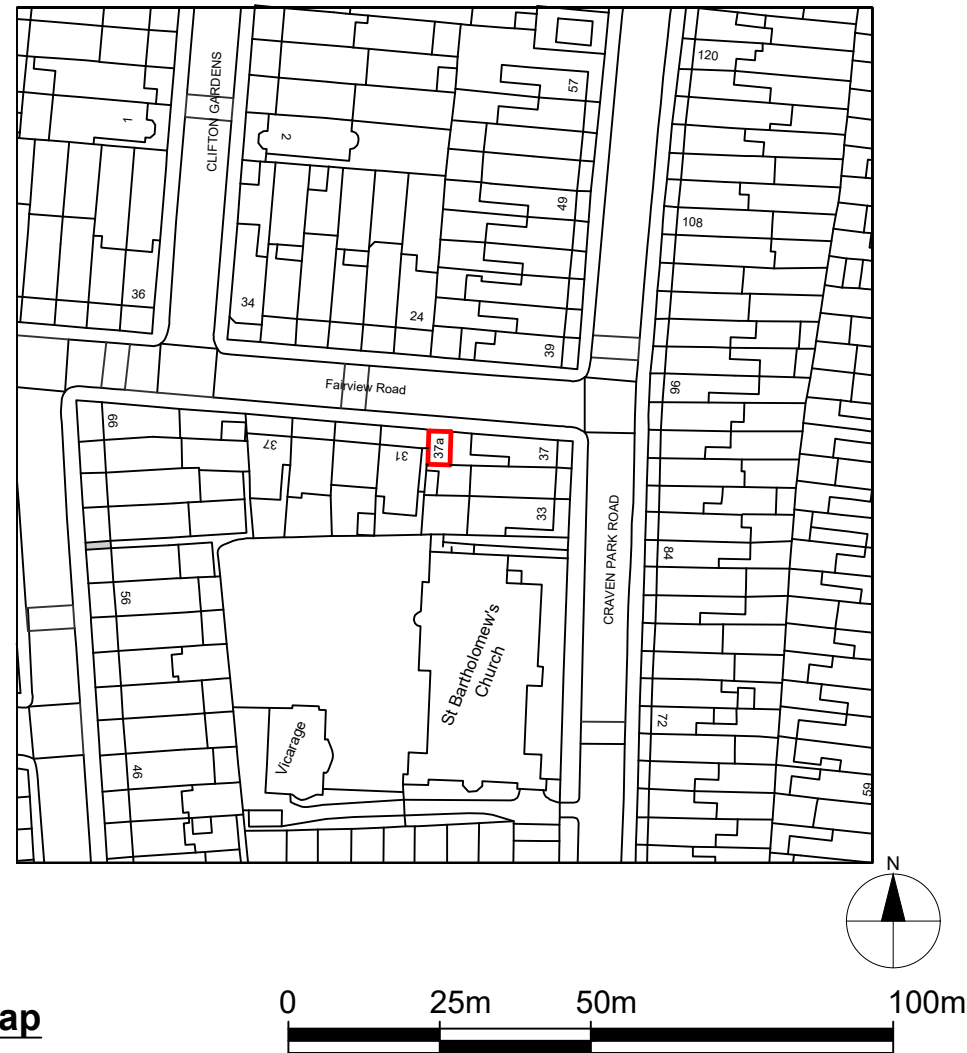

OS Map

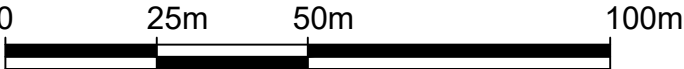

SCALE 1:1250


 Property Boundary

Notes.
Contractors must verify all dimensions at the site before comencing any work.
No construction work before Building Control approval and structural engineer confirmation.
Any discrepancies to be reported to Gridline. All drawings are to be read in conjunction with all relevant drawings and specifications.

Project No.S				
REV	DATE	DESCRIPTION	BY	CH

PROJECT TITLE	
37a, Craven Park Road, London N15 6AA	
DATE	Project No.
November 2022	x

DRAWING TITLE		
Existing - OS Map		
CLIENT		
Mr Lok		
DRAWING No.	SCALE @ A3	Drawn by:
Ex-L001	1:1250 / 1:200	JVF

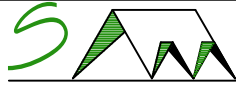

PLANNING SERVICES
Unit 9b, The High Cross
Centre, Fountayne Rd,
N15 4BE
TEL: 020 8802 3480
www.samplanning.co.uk