

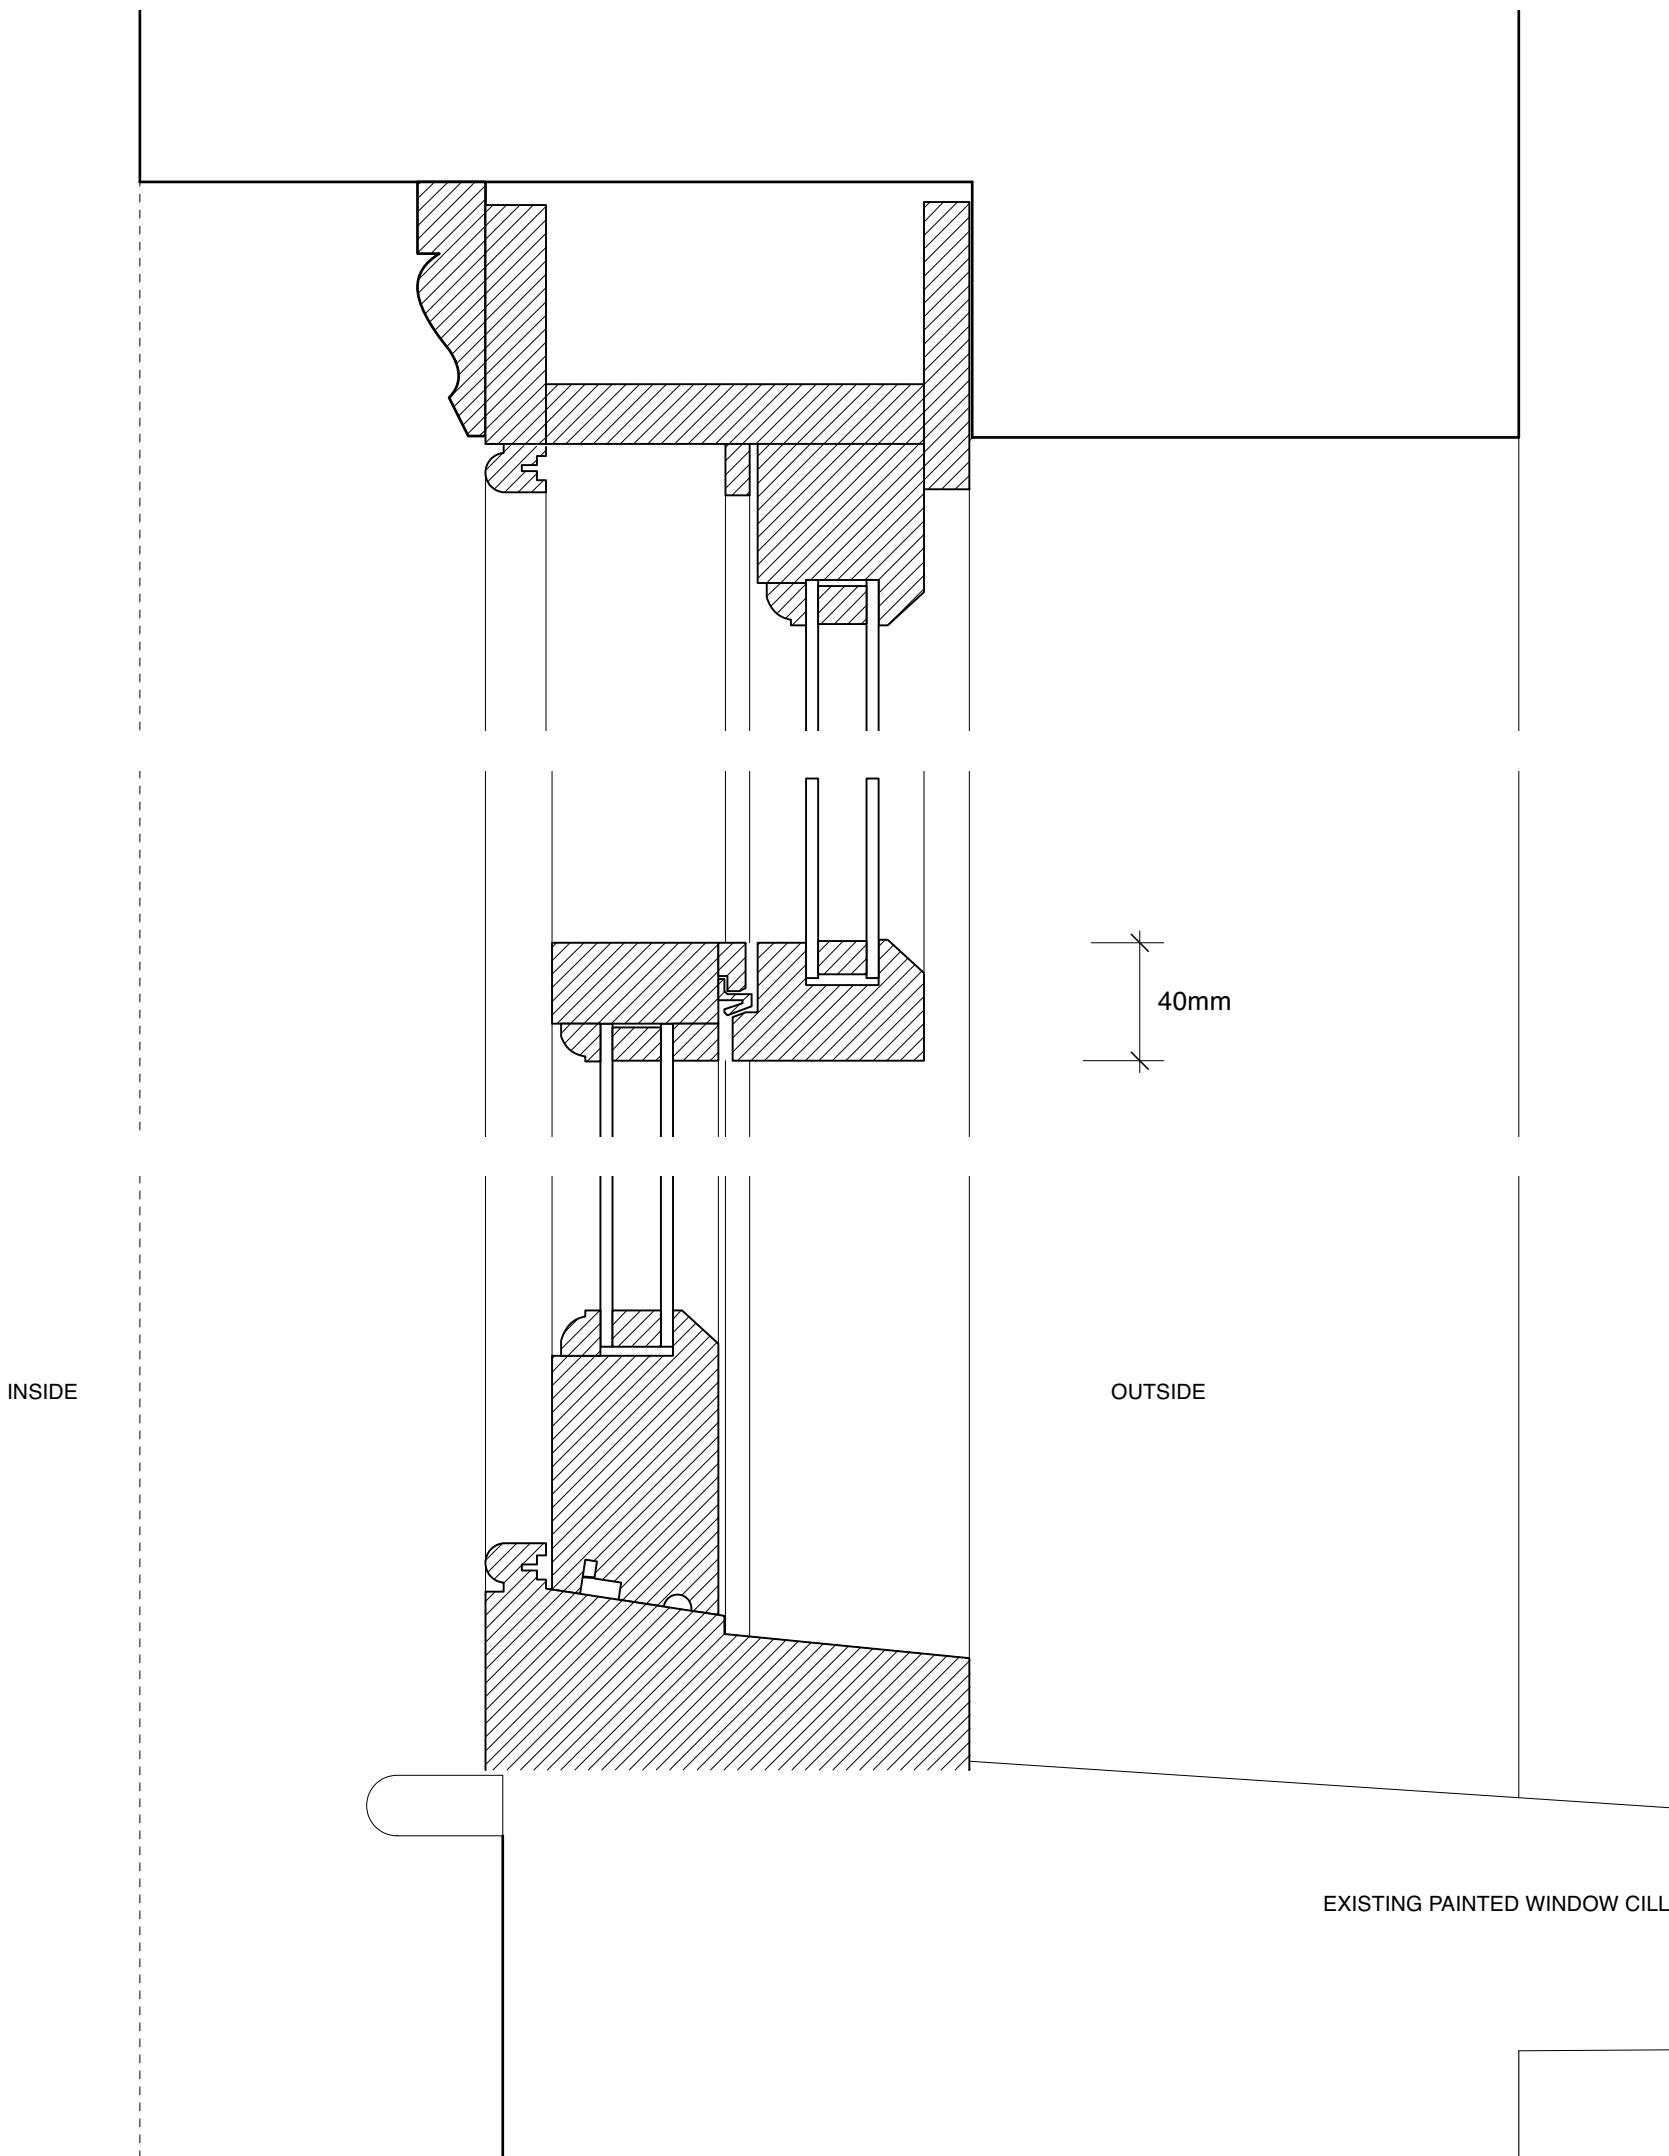
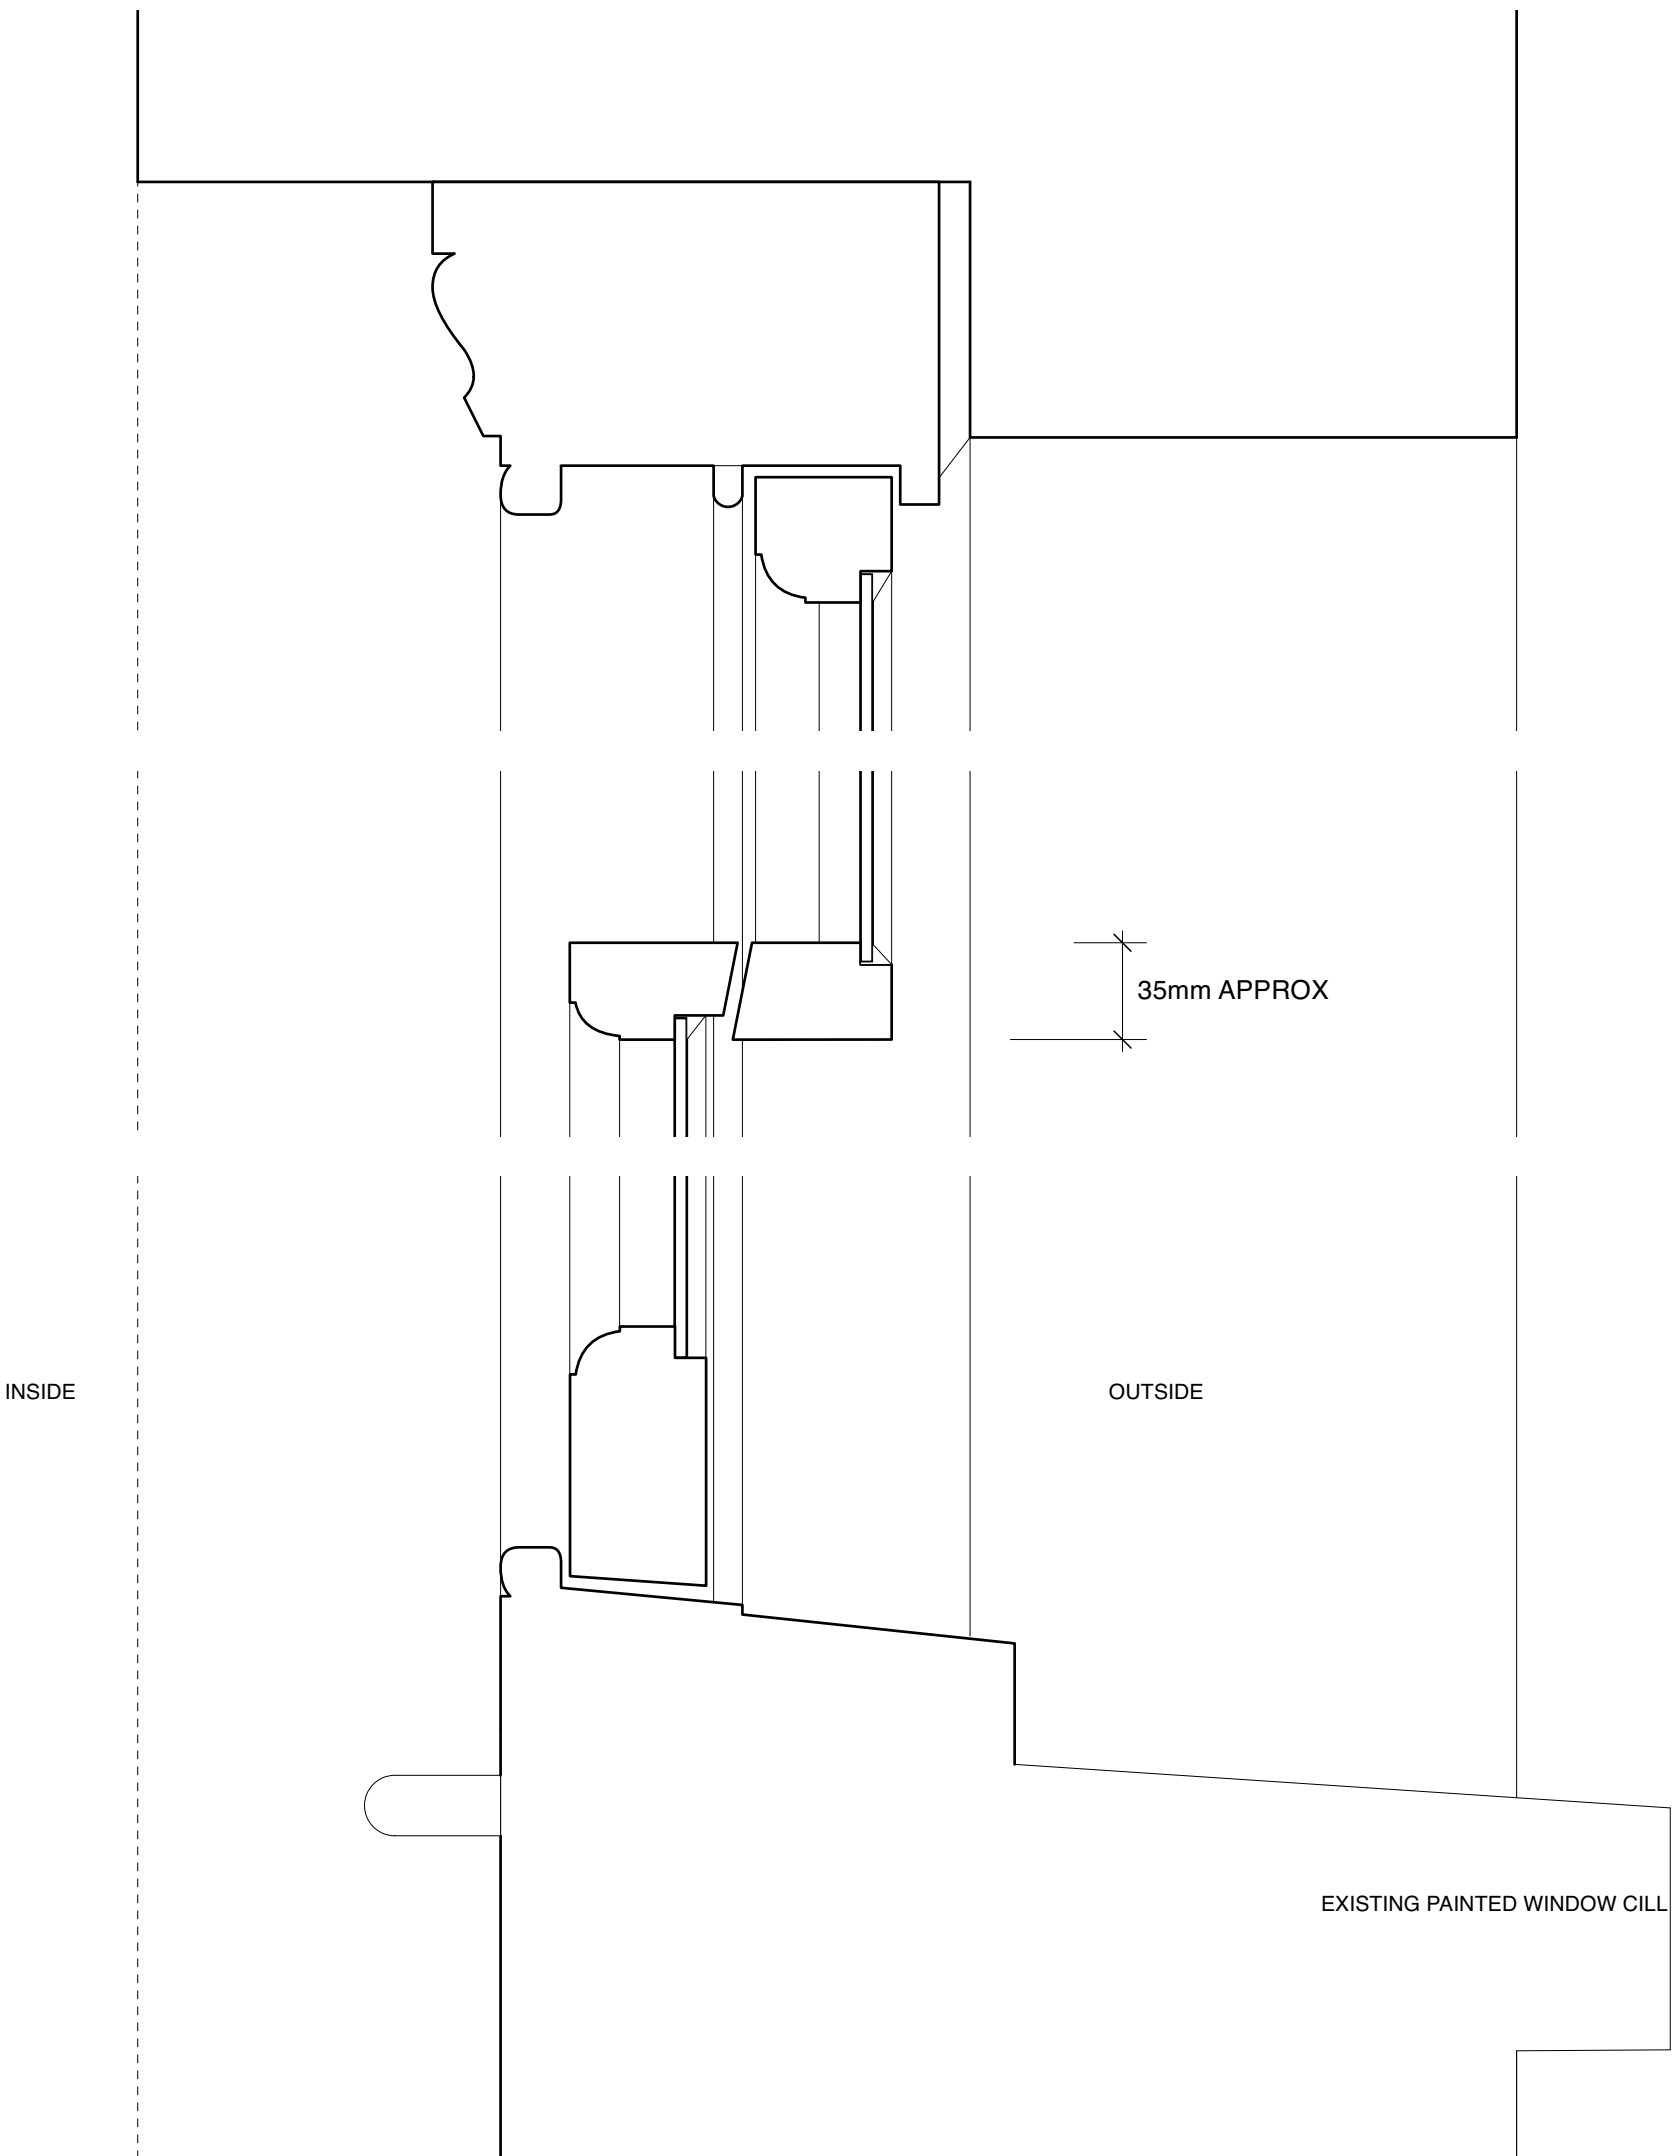
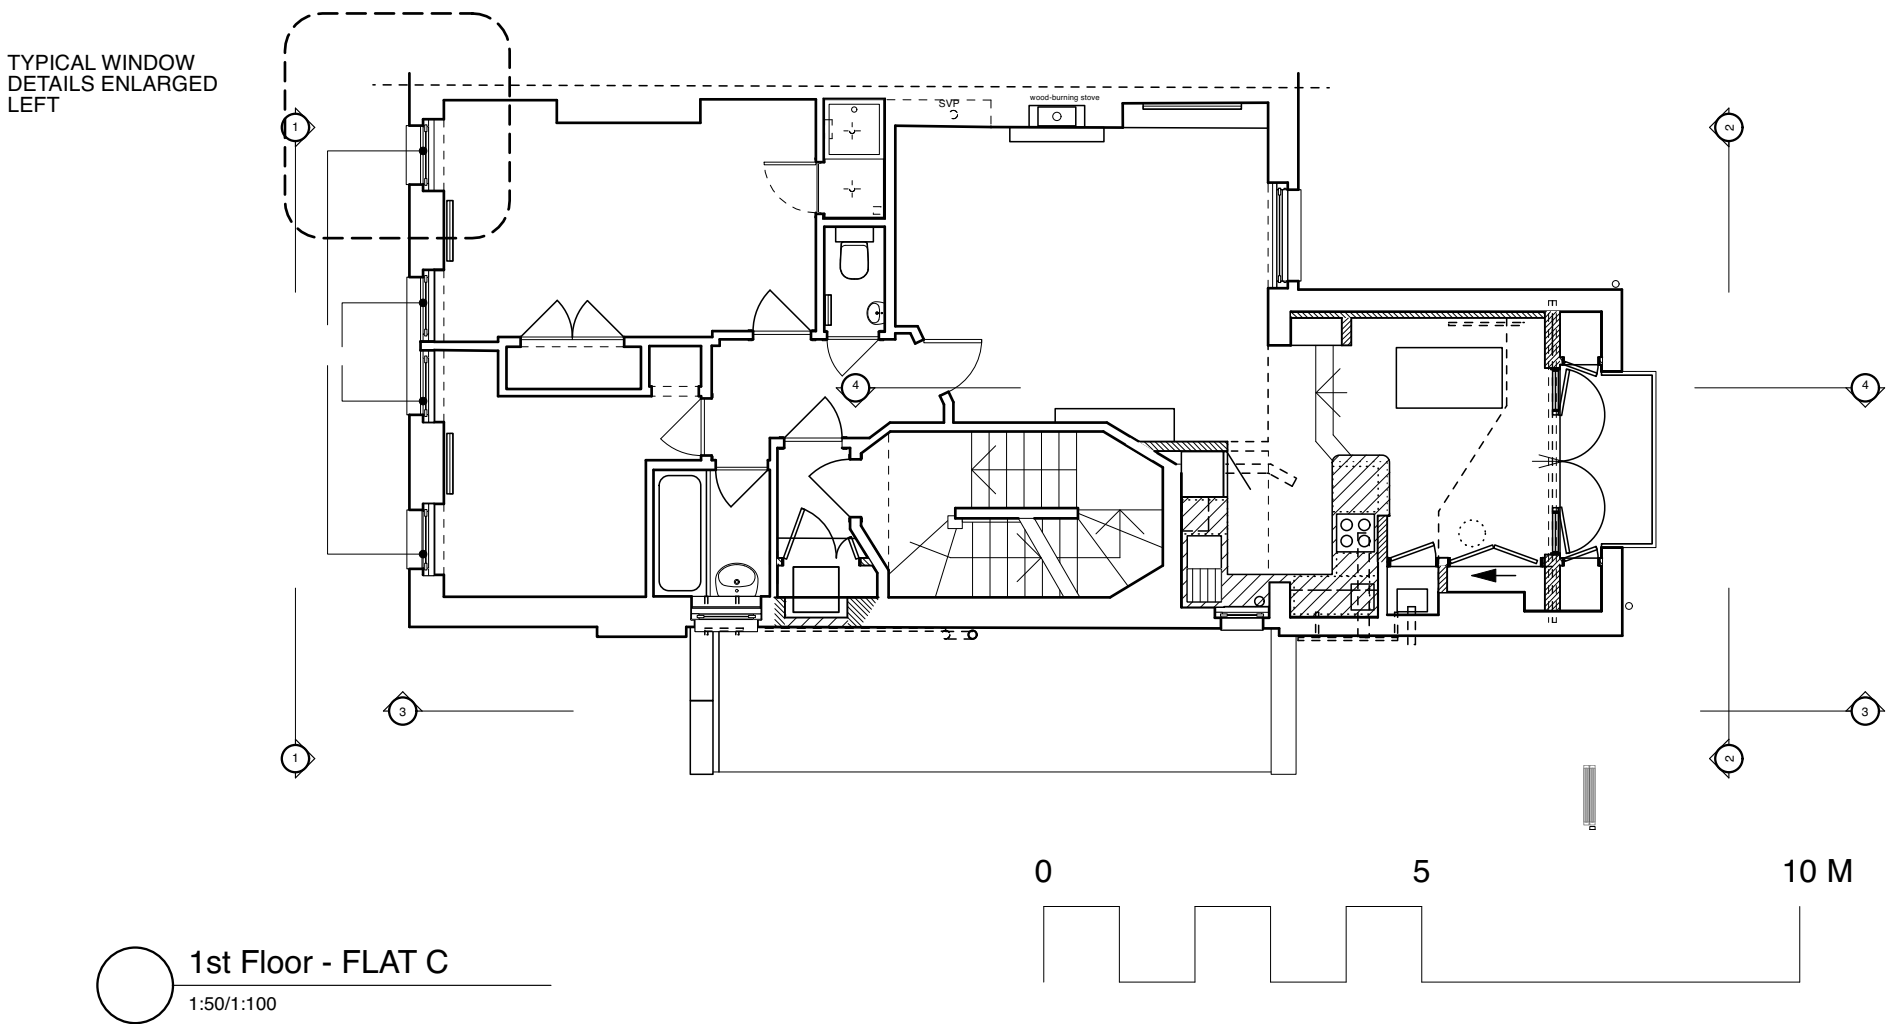


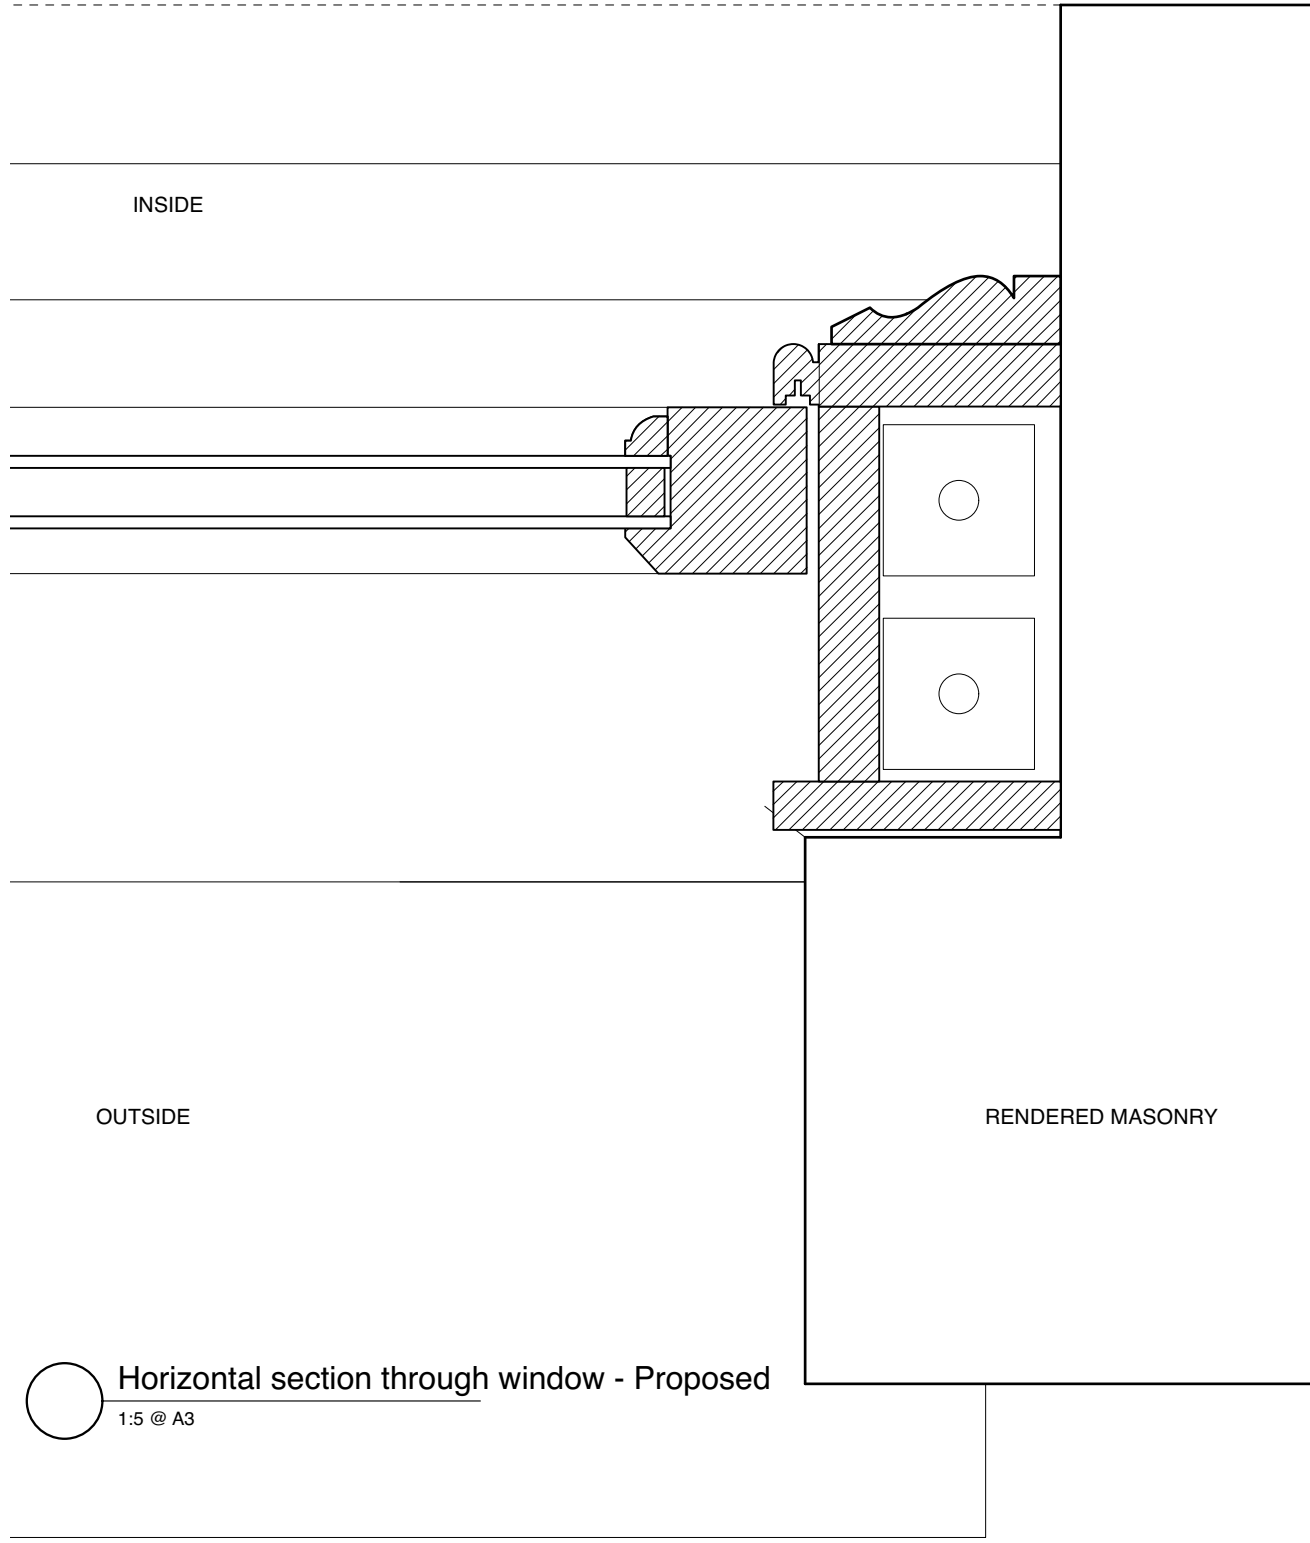

HATCHED AREAS INDICATE NEW TIMBER REPLACEMENT SECTIONS

SPECIFICATION:
- WHITE PAINTED HARDWOOD
- 24mm GLAZING UNITS: 4mm LOW E GLASS / 16MM WHITE CAVITY ARGON FILLED / 4MM CLEAR TOUGHENED GLASS
- BRUSH DRAUGHT EXCLUDERS INTEGRATED
- HORNS TO BE RECREATED AS EXISTING - EXISTING SHOWN BELOW

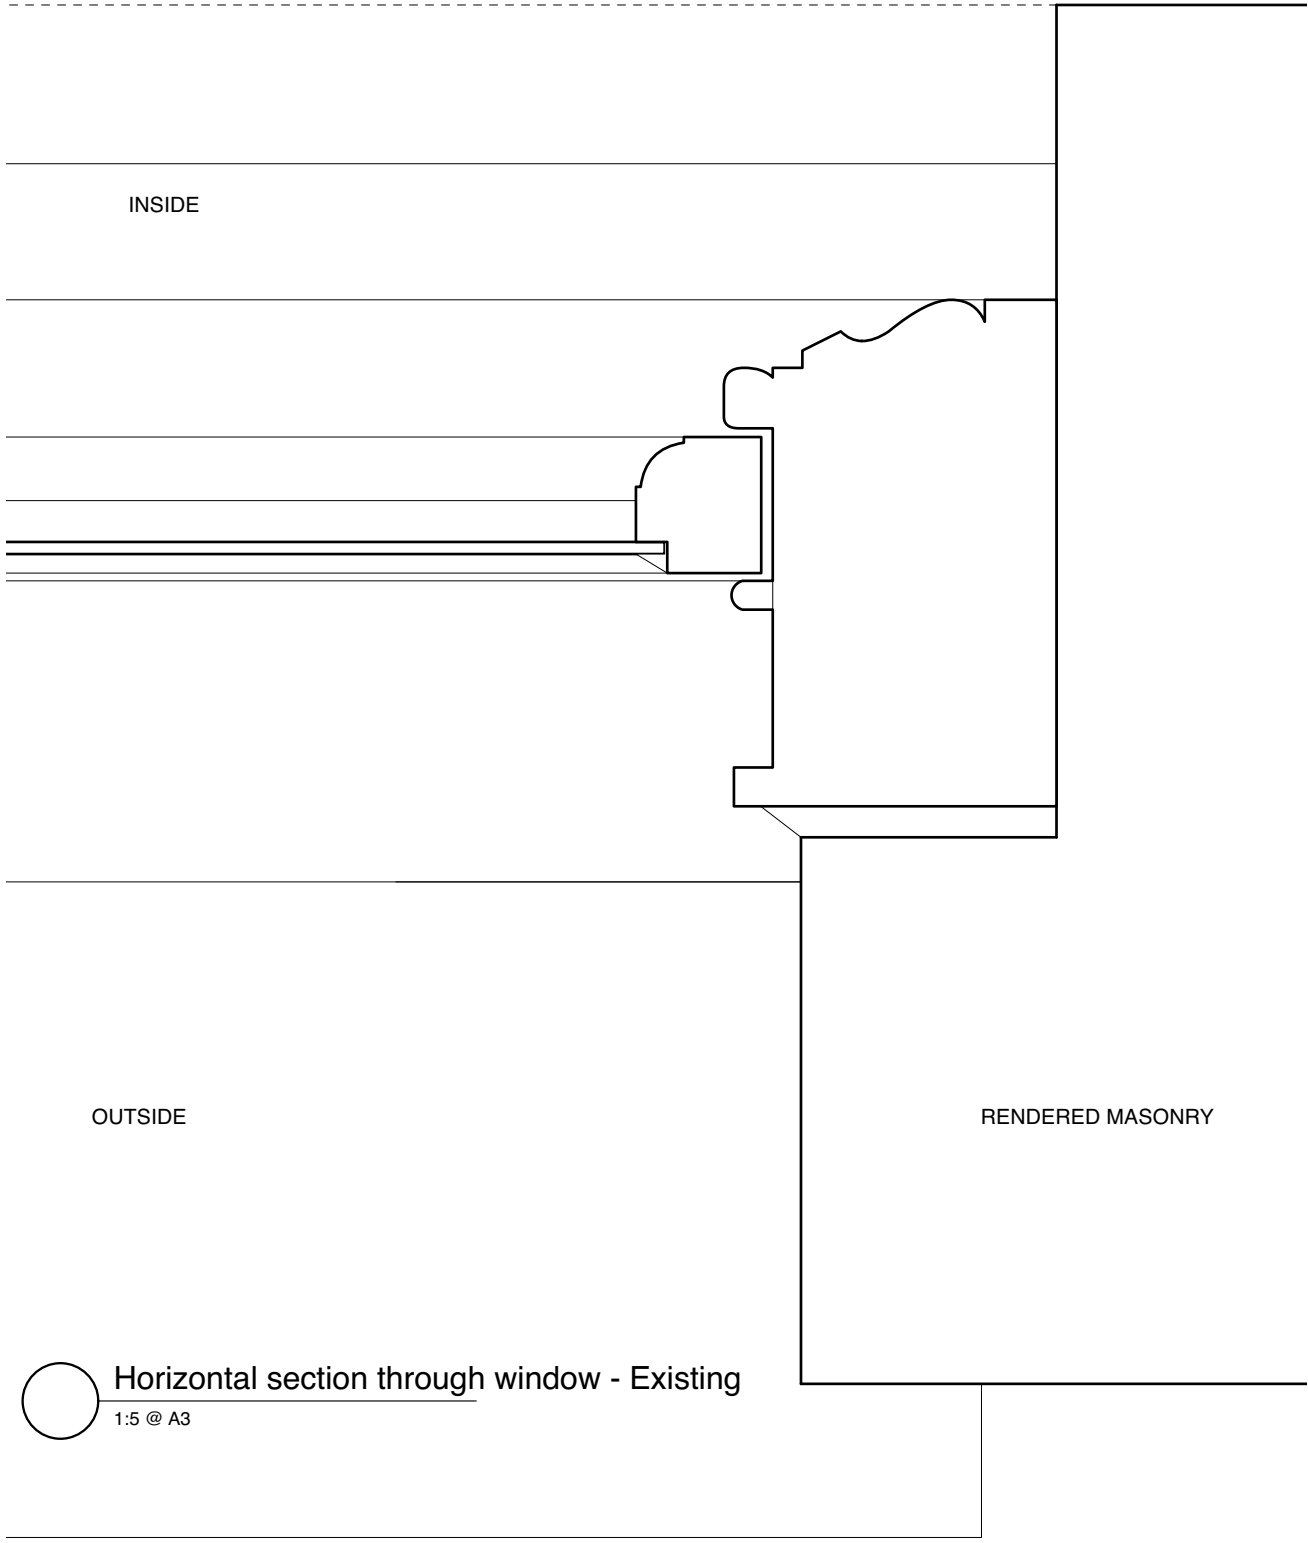

REVISION	DATE	REVISION NOTE
*	20/06/2023	Issued for planning

NOTES
All copyrights retained, all information remains the property of The Architects: London Ltd and may not be reproduced through any medium without written consent. No responsibility is accepted through unauthorised use. All information is subject to statutory consents, assessments and survey. Except for planning purposes, do not scale from drawings but use figured dimensions only and verify on site. Please report any discrepancies. Use latest revision.

PROJECT
Extension & Alterations

ADDRESS
22C Coolhurst Road, London N8 8EL

DRAWING
Existing and proposed windows

The Architects
020 7923 1559
mail@thearchitects.co.uk
www.thearchitects.co.uk

PROJECT #

DWG DATE 20/06/2023

SCALE @ A1/A3 DRAWING NO. REVISION

1:5 @ A3 COO 25

