



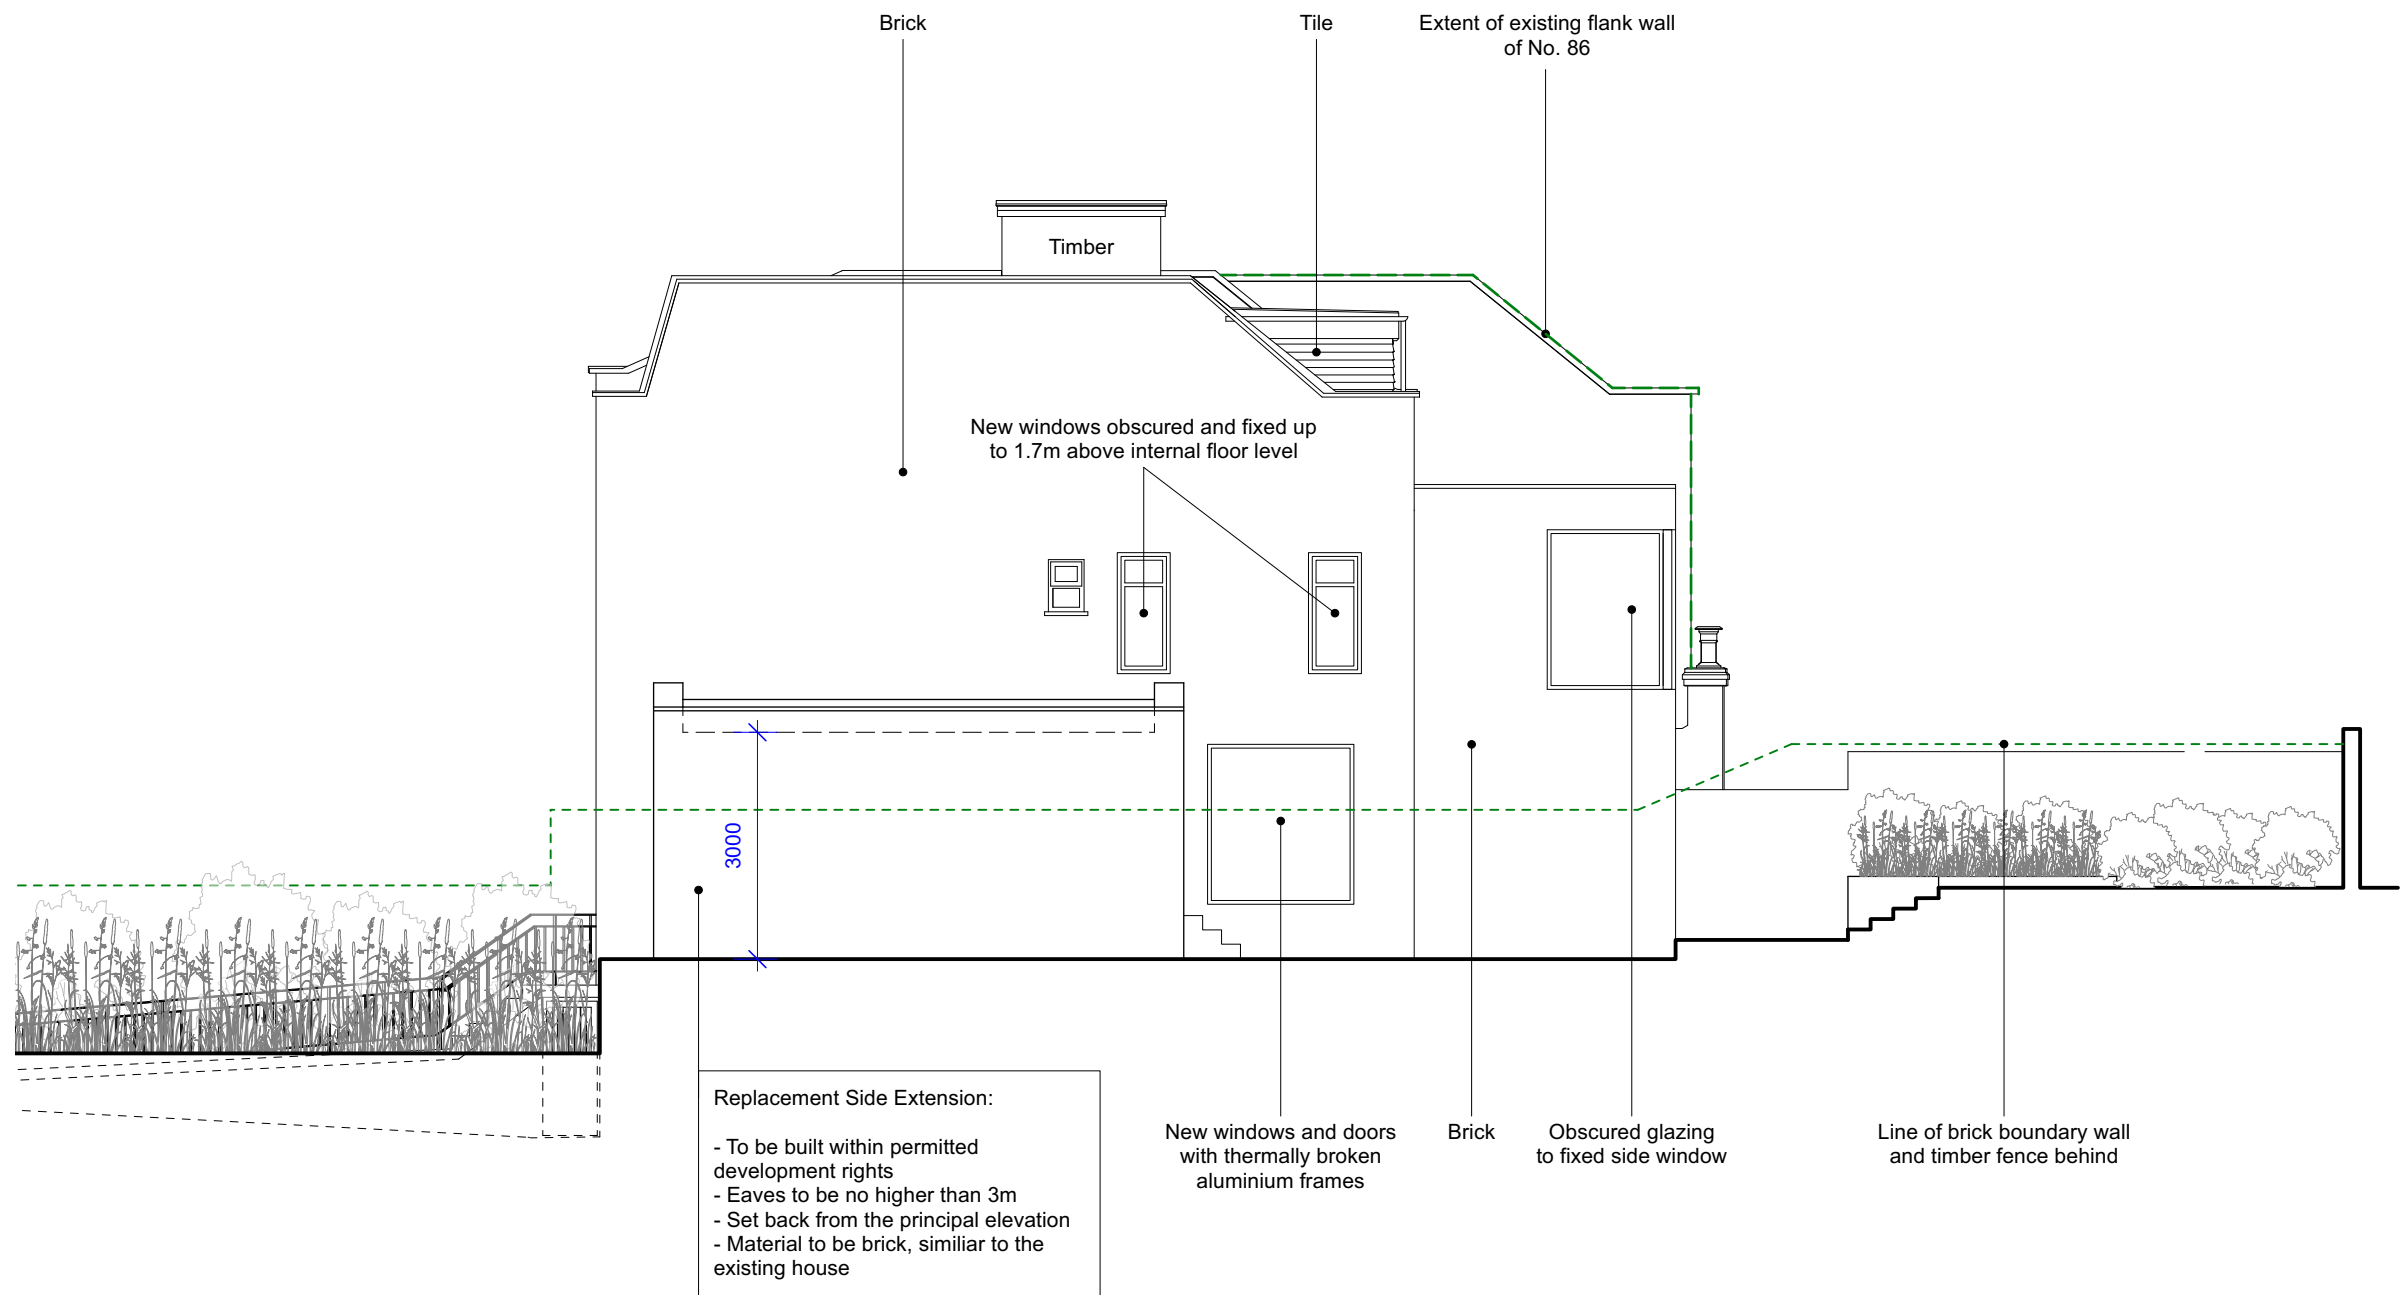

NOTE

All new and replacement doors and windows, thermally broken aluminium frames

revisions
P1

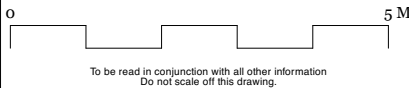

Mulroy

020 7267 5123
www.mulroyarchitects.com

project 82 Woodside Avenue, London N10 3HY
for Marina and Lambros Kilaniotis
title Side Elevation - Proposed

status RIBA Stage 3

scale
1:100

size
A3

drawing number
22081-3-131

P1