



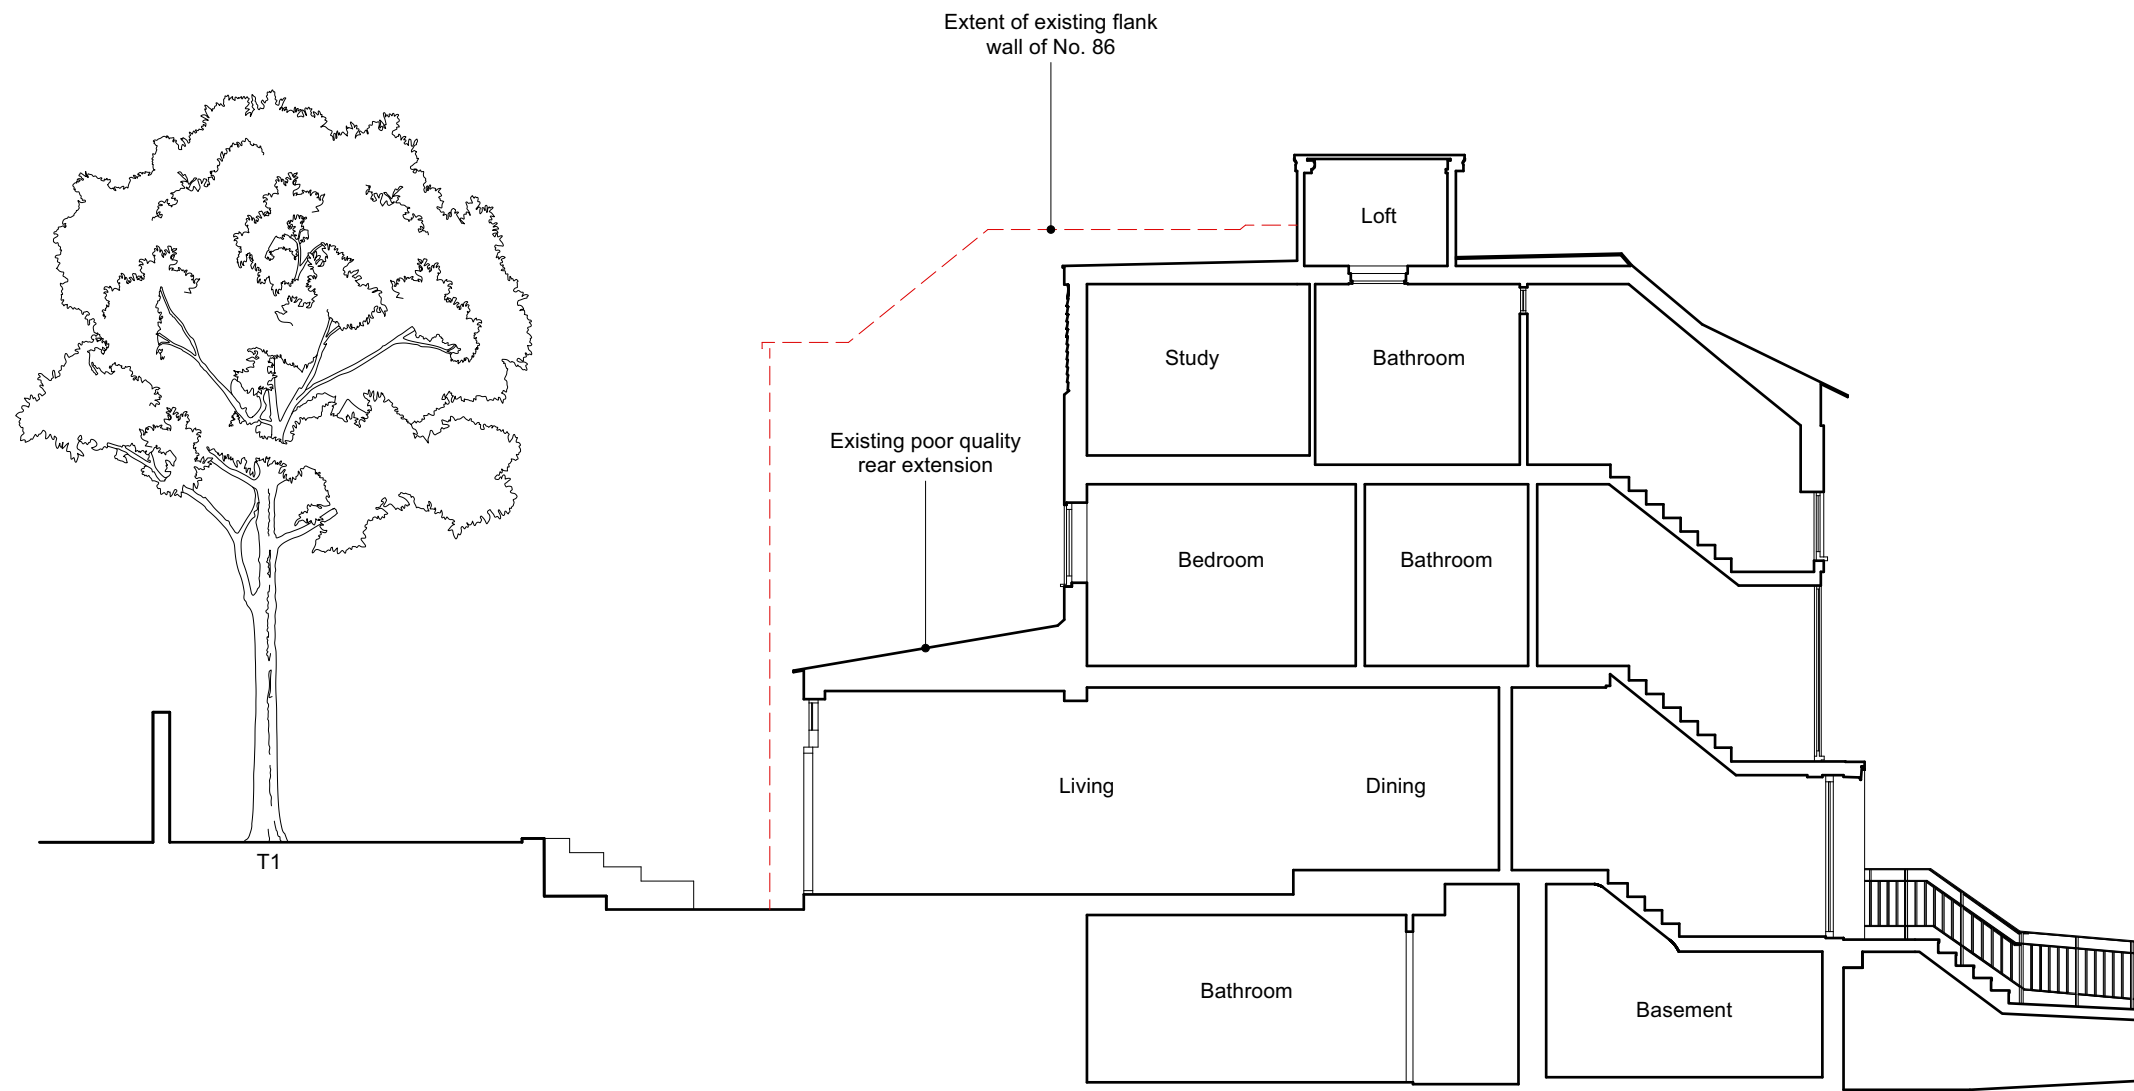

revisions
P1

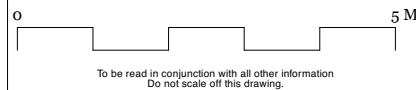

Mulroy

020 7267 5123
www.mulroyarchitects.com

project 82 Woodside Avenue, London N10 3HY
for Marina and Lambros Kilaniotis
title Section AA - Existing

status RIBA Stage 3

scale
1:100

size
A3

drawing number
22081-3-020

P1