

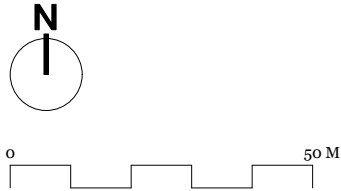


Location of property at 82
Woodside Avenue, N10 3HY

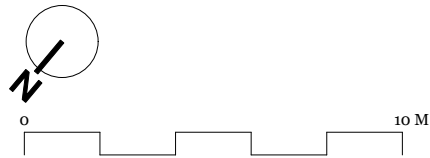

Site Location Plan - 1:1250

revisions
P1

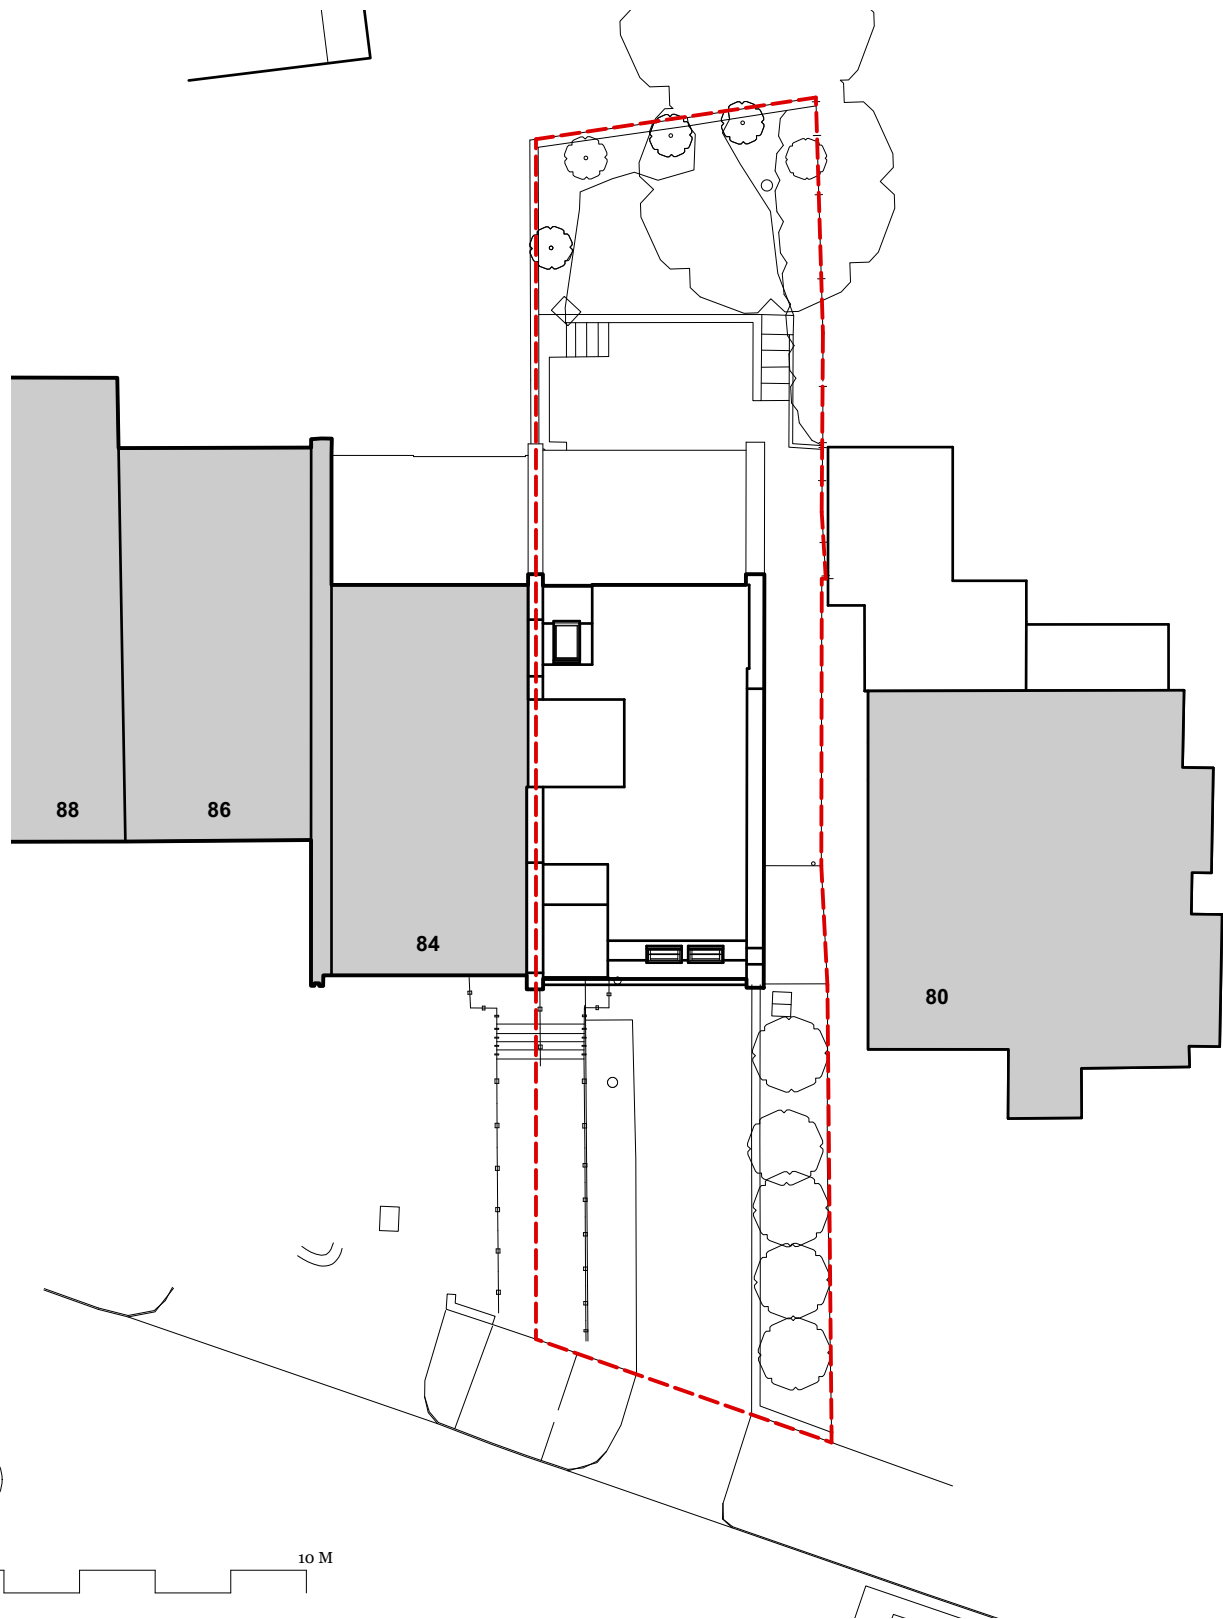

Existing Block Plan - 1:200

To be read in conjunction with all other information
Do not scale off this drawing.

Mulroy

020 7267 5123
www.mulroyarchitects.com

project 82 Woodside Avenue, London N10 3HY
for Marina and Lambros Kilaniotis
title Site Location & Block Plan

status RIBA Stage 3

scale
As Noted

size
A3

drawing number
22081-3-001

P1