




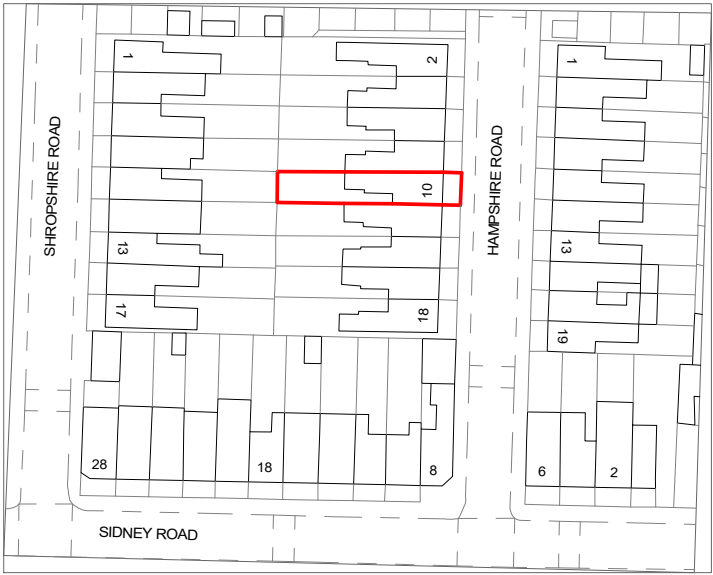

1:1250 Location Plan
1 : 1250

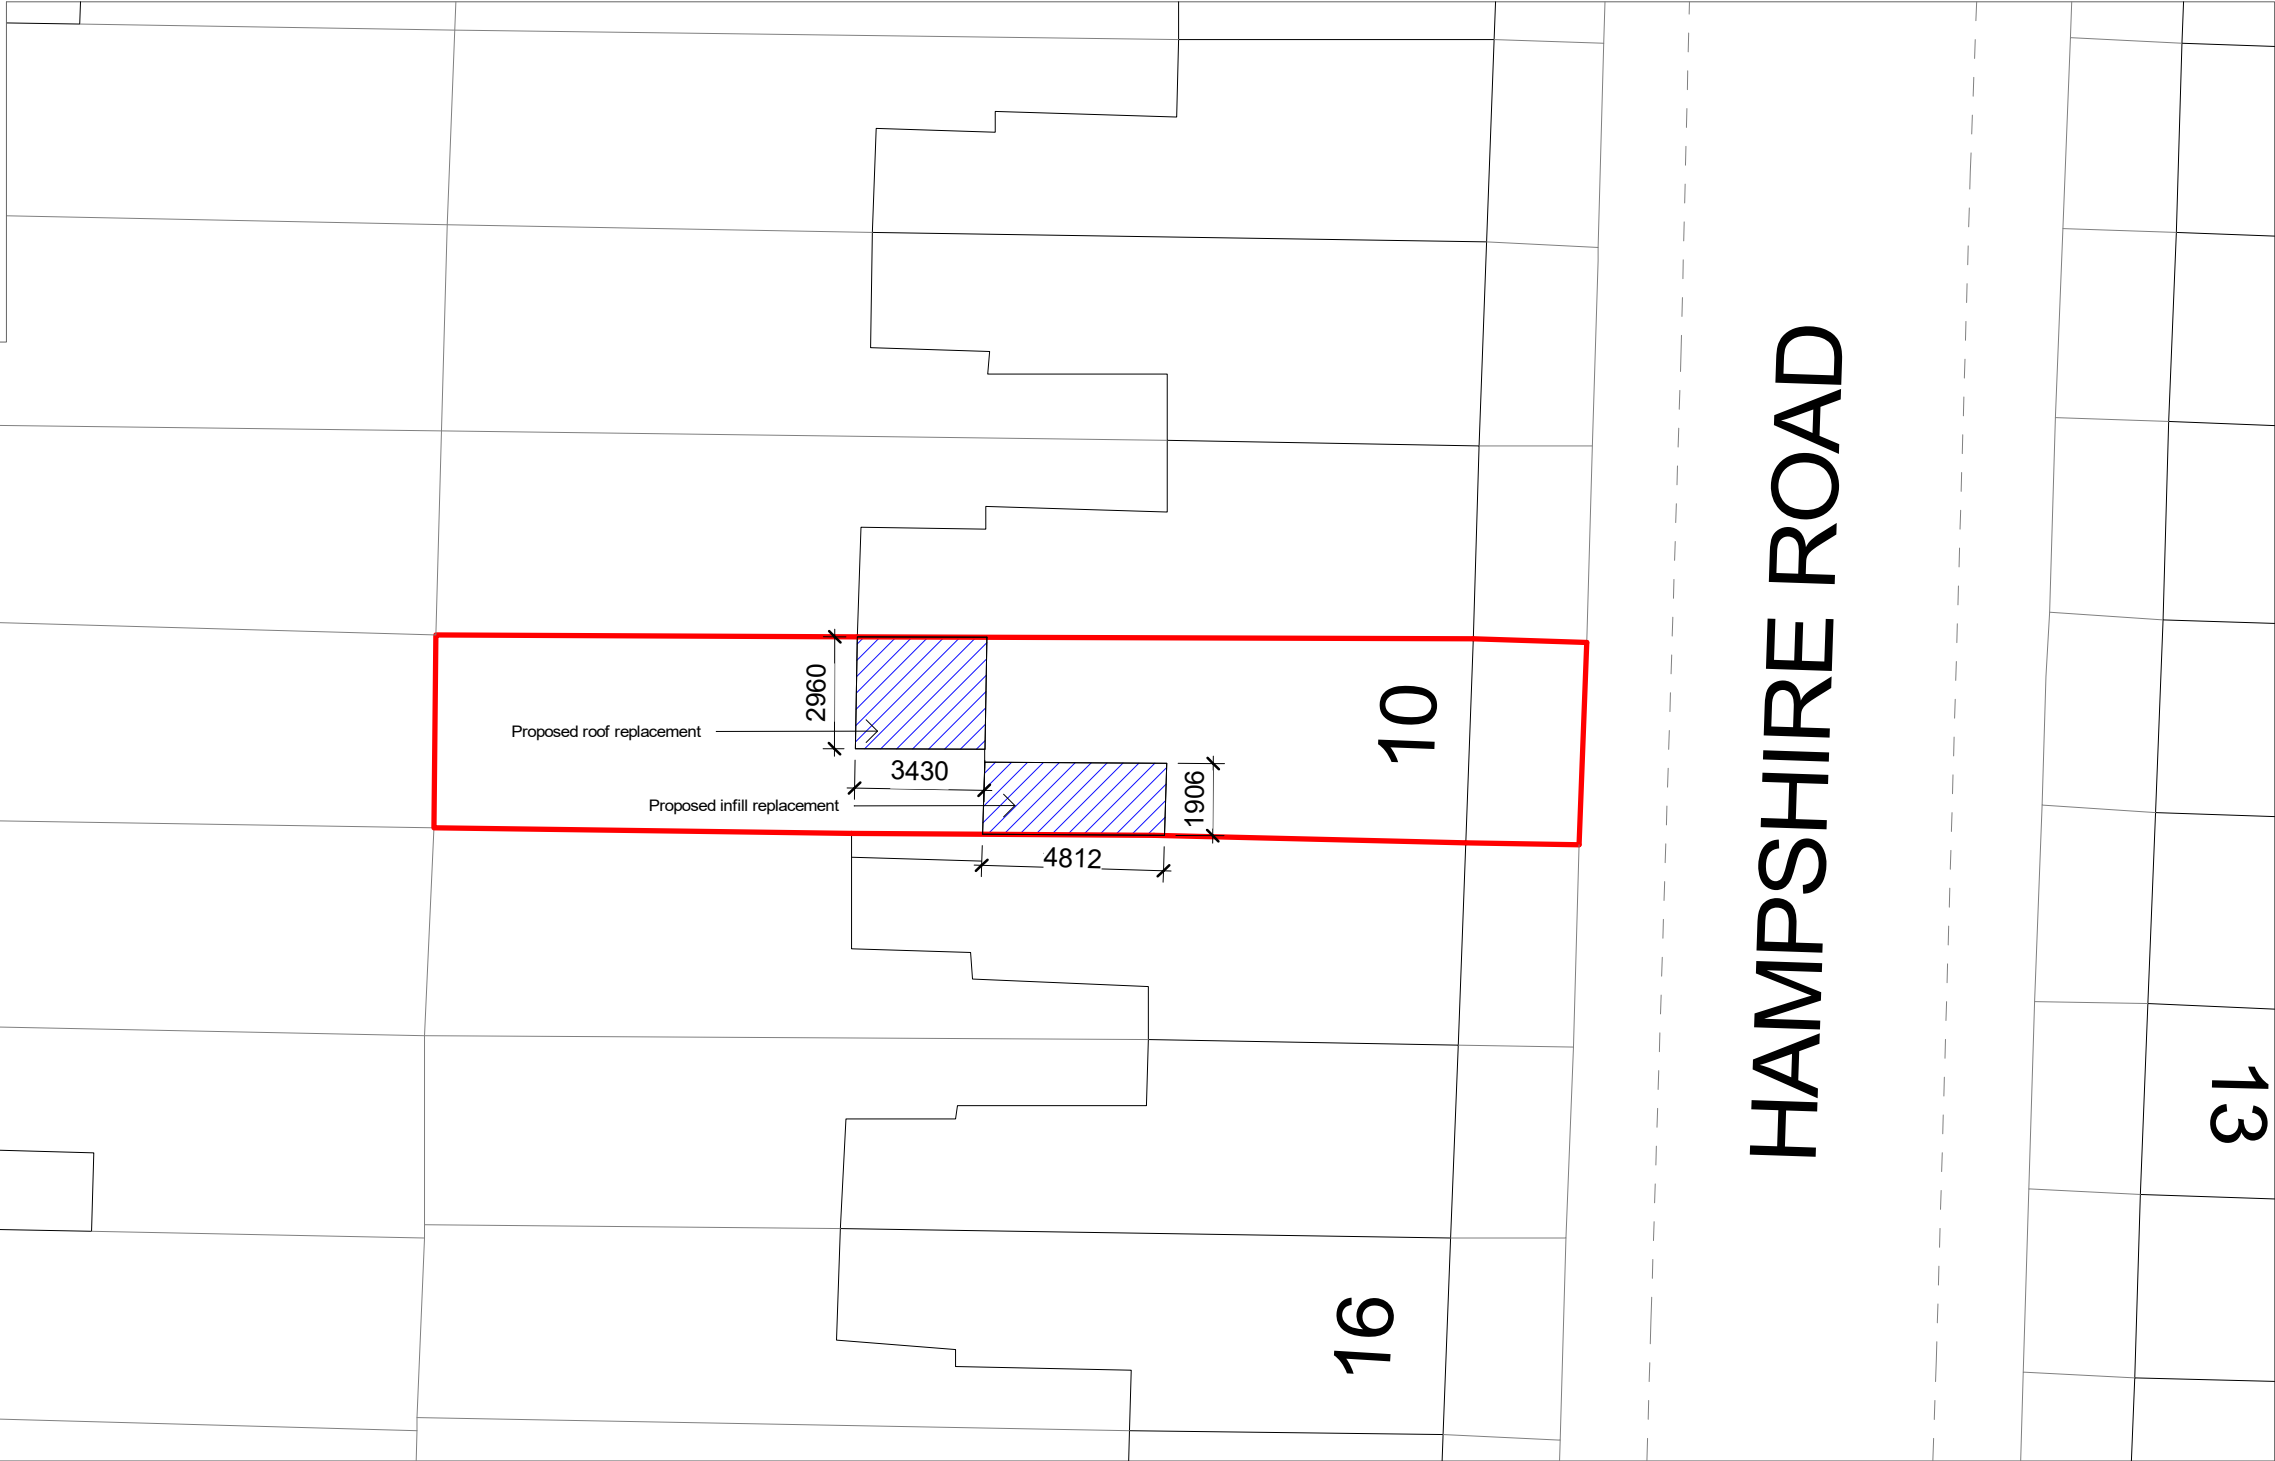

1:200 Block Plan

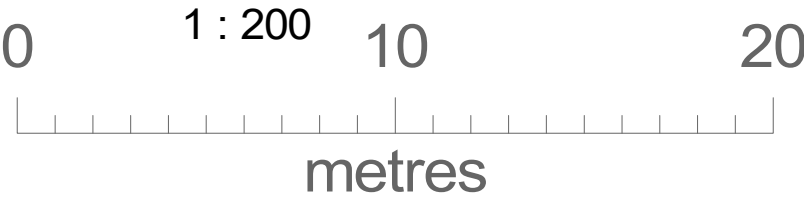

© Crown copyright 2023 Ordnance Survey 100053143

Party Wall Act 1996: Party wall agreements are the responsibility of the client. Drawings are for planning purposes only, not construction. Check that this drawing is the latest/final revision. Any dimensions shown are subject to site surveys and all measurements are to be checked on site prior to any construction or manufacture.

All dimensions are in millimetres unless stated otherwise. This drawing is subject to copyright. Drawings can only be used for the purpose they were commissioned & single licence granted, with the express permission of PlanningWorld. Refer any discrepancy to PlanningWorld immediately. THIS PLAN HAS BEEN PREPARED FROM INFORMATION PROVIDED BY THE CLIENT & FROM ORDNANCE SURVEY PLANS AS SUCH SHOULD NOT BE RELIED UPON FOR ACCURACY OF SITE DIMENSIONS. The client is responsible for defining the correct boundaries & site ownership, PlanningWorld cannot be held responsible for subsequent Land disputes or any material loss when obtaining information from this plan. It is the responsibility of the client to wait for planning & building regulations approval before commissioning any works.

PlanningWorld Nationwide Architectural Services Planningworld.co.uk 0 2 4 6 8m 1:200 PROJECT 10 Hampshire Road, London , N22 8LR CLIENT Amy Loveng				Date Project number Scale (@ A3) As indicated		
SHEET Site Location Plans				Drawn by Author Checked by Checker DRAWING NUMBER A3-05 REV		
CODE	STATUS	SUITABILITY DESCRIPTION	PURPOSE OF ISSUE			