








PROPOSED SIGNAGE
(SHUTTER UP)

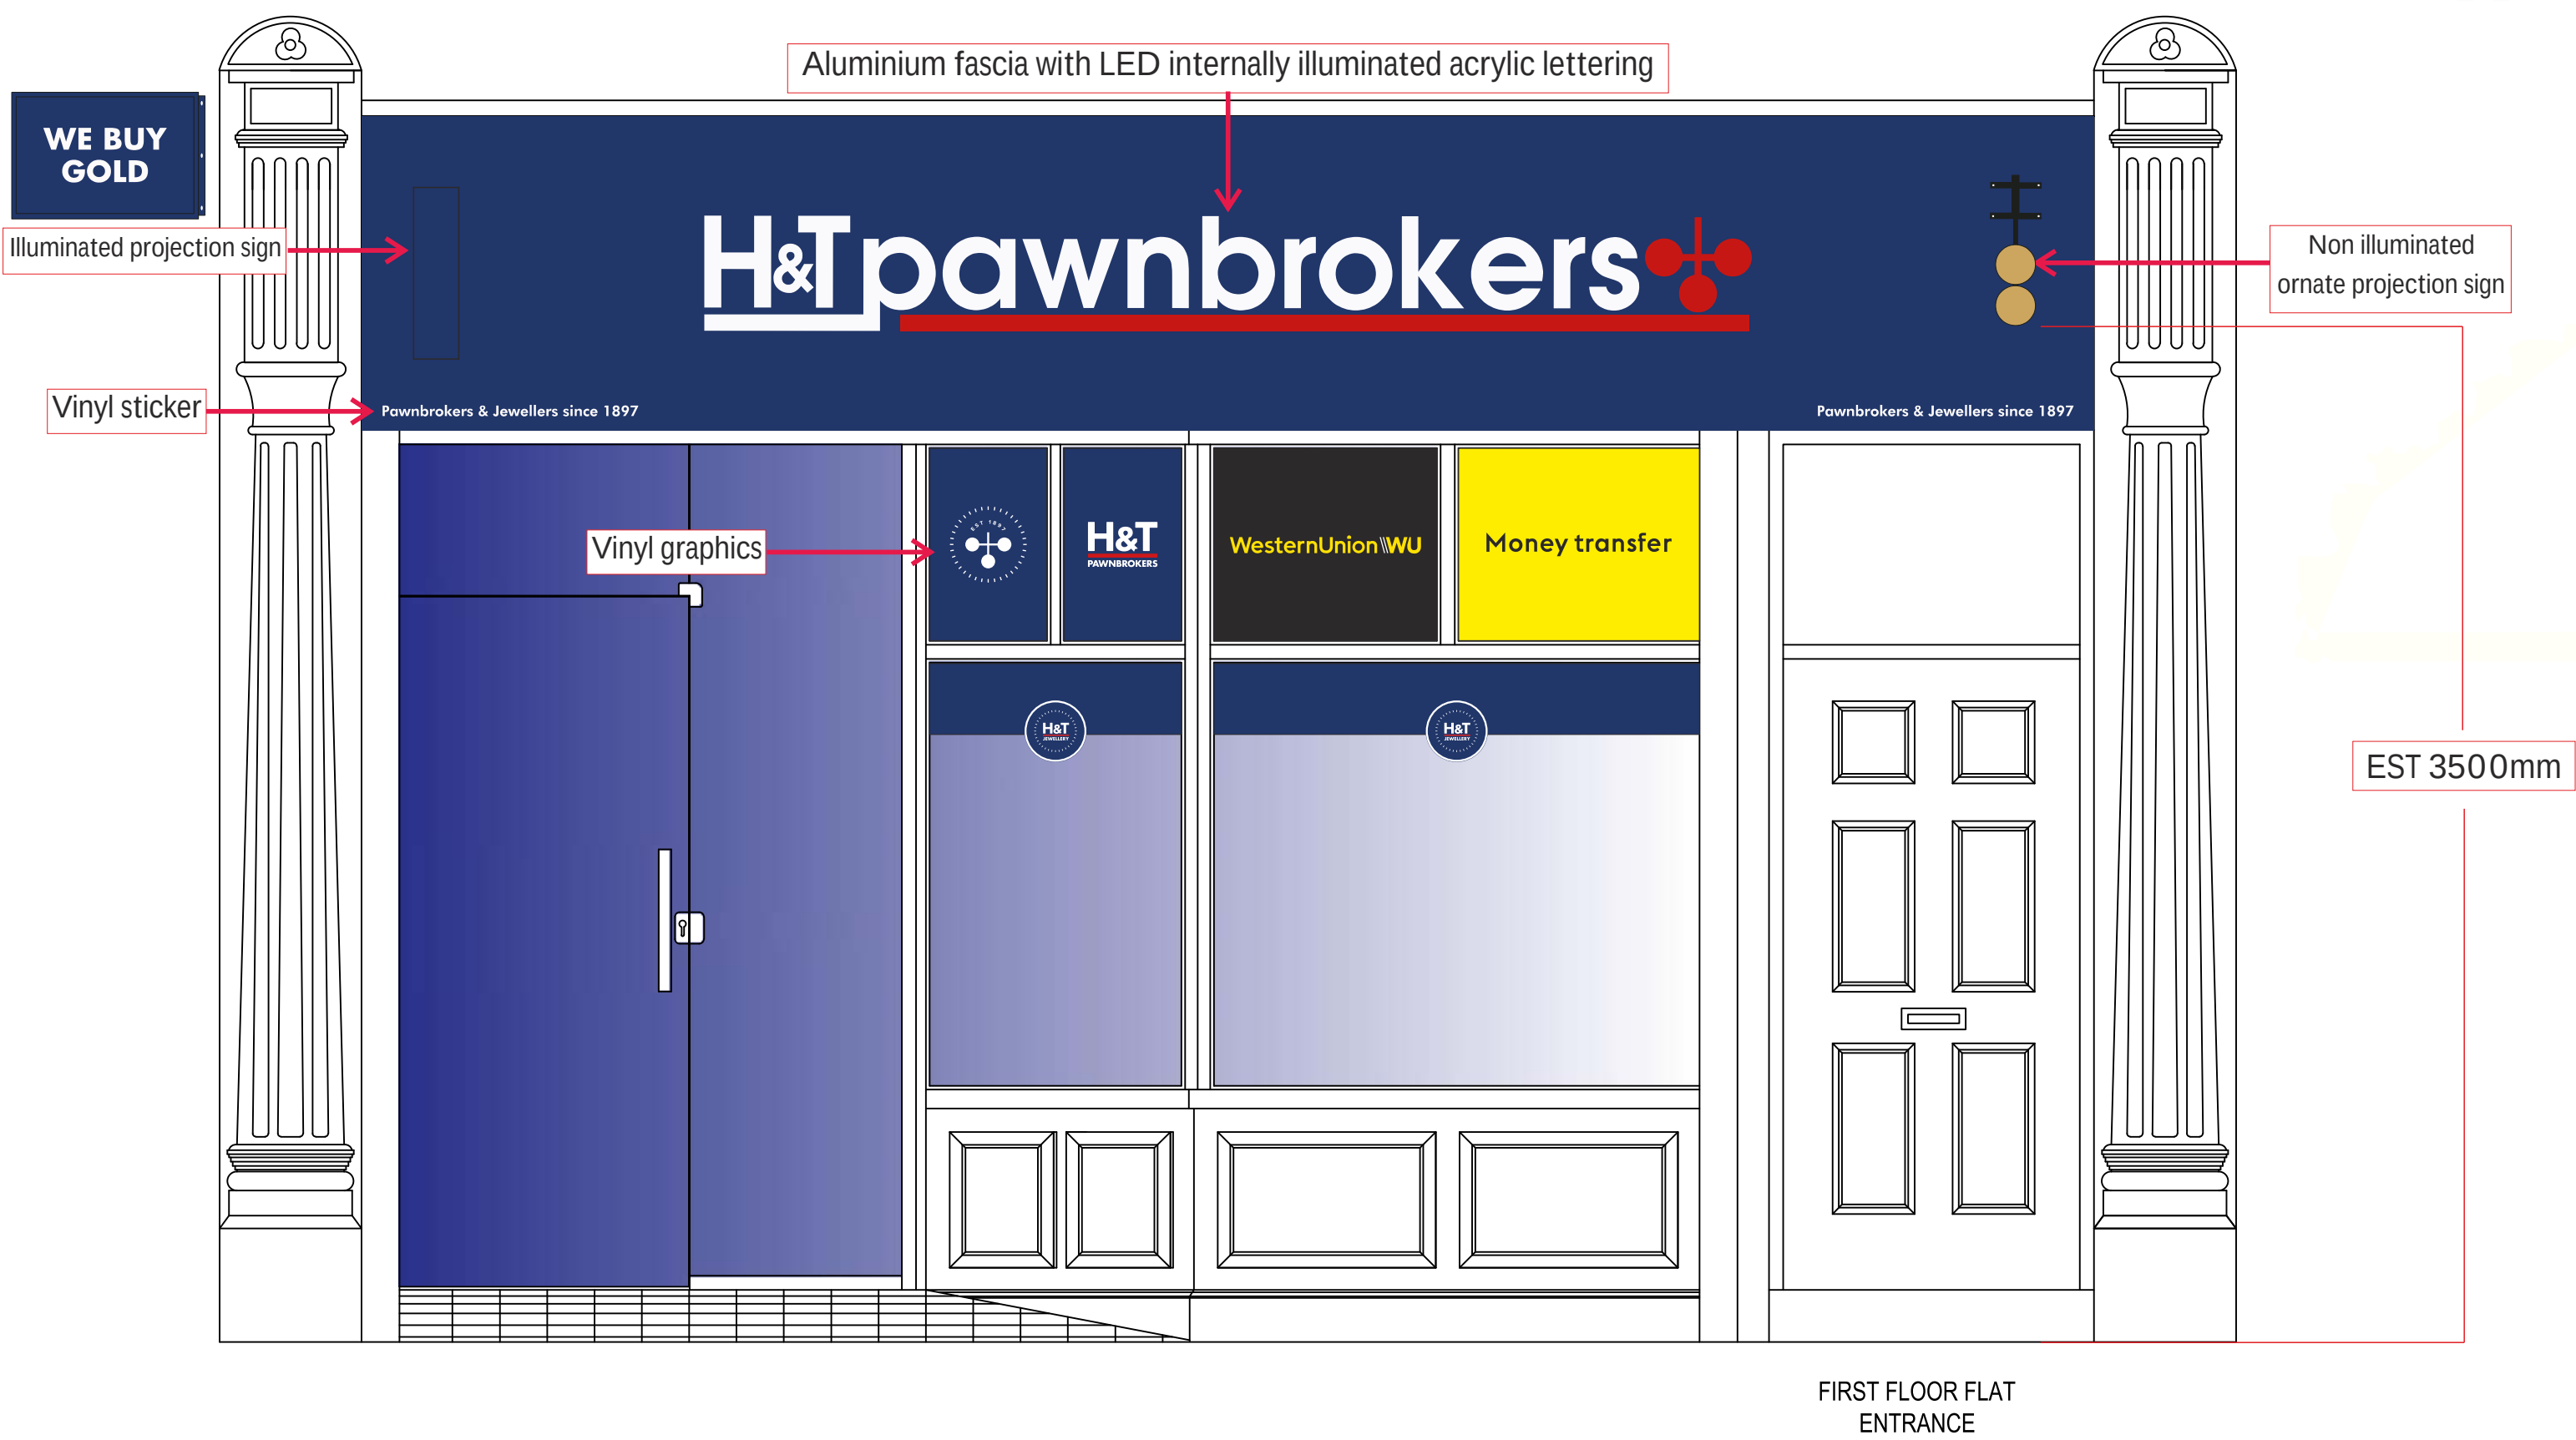

PROPOSED
PORCH RETURN SIGNAGE

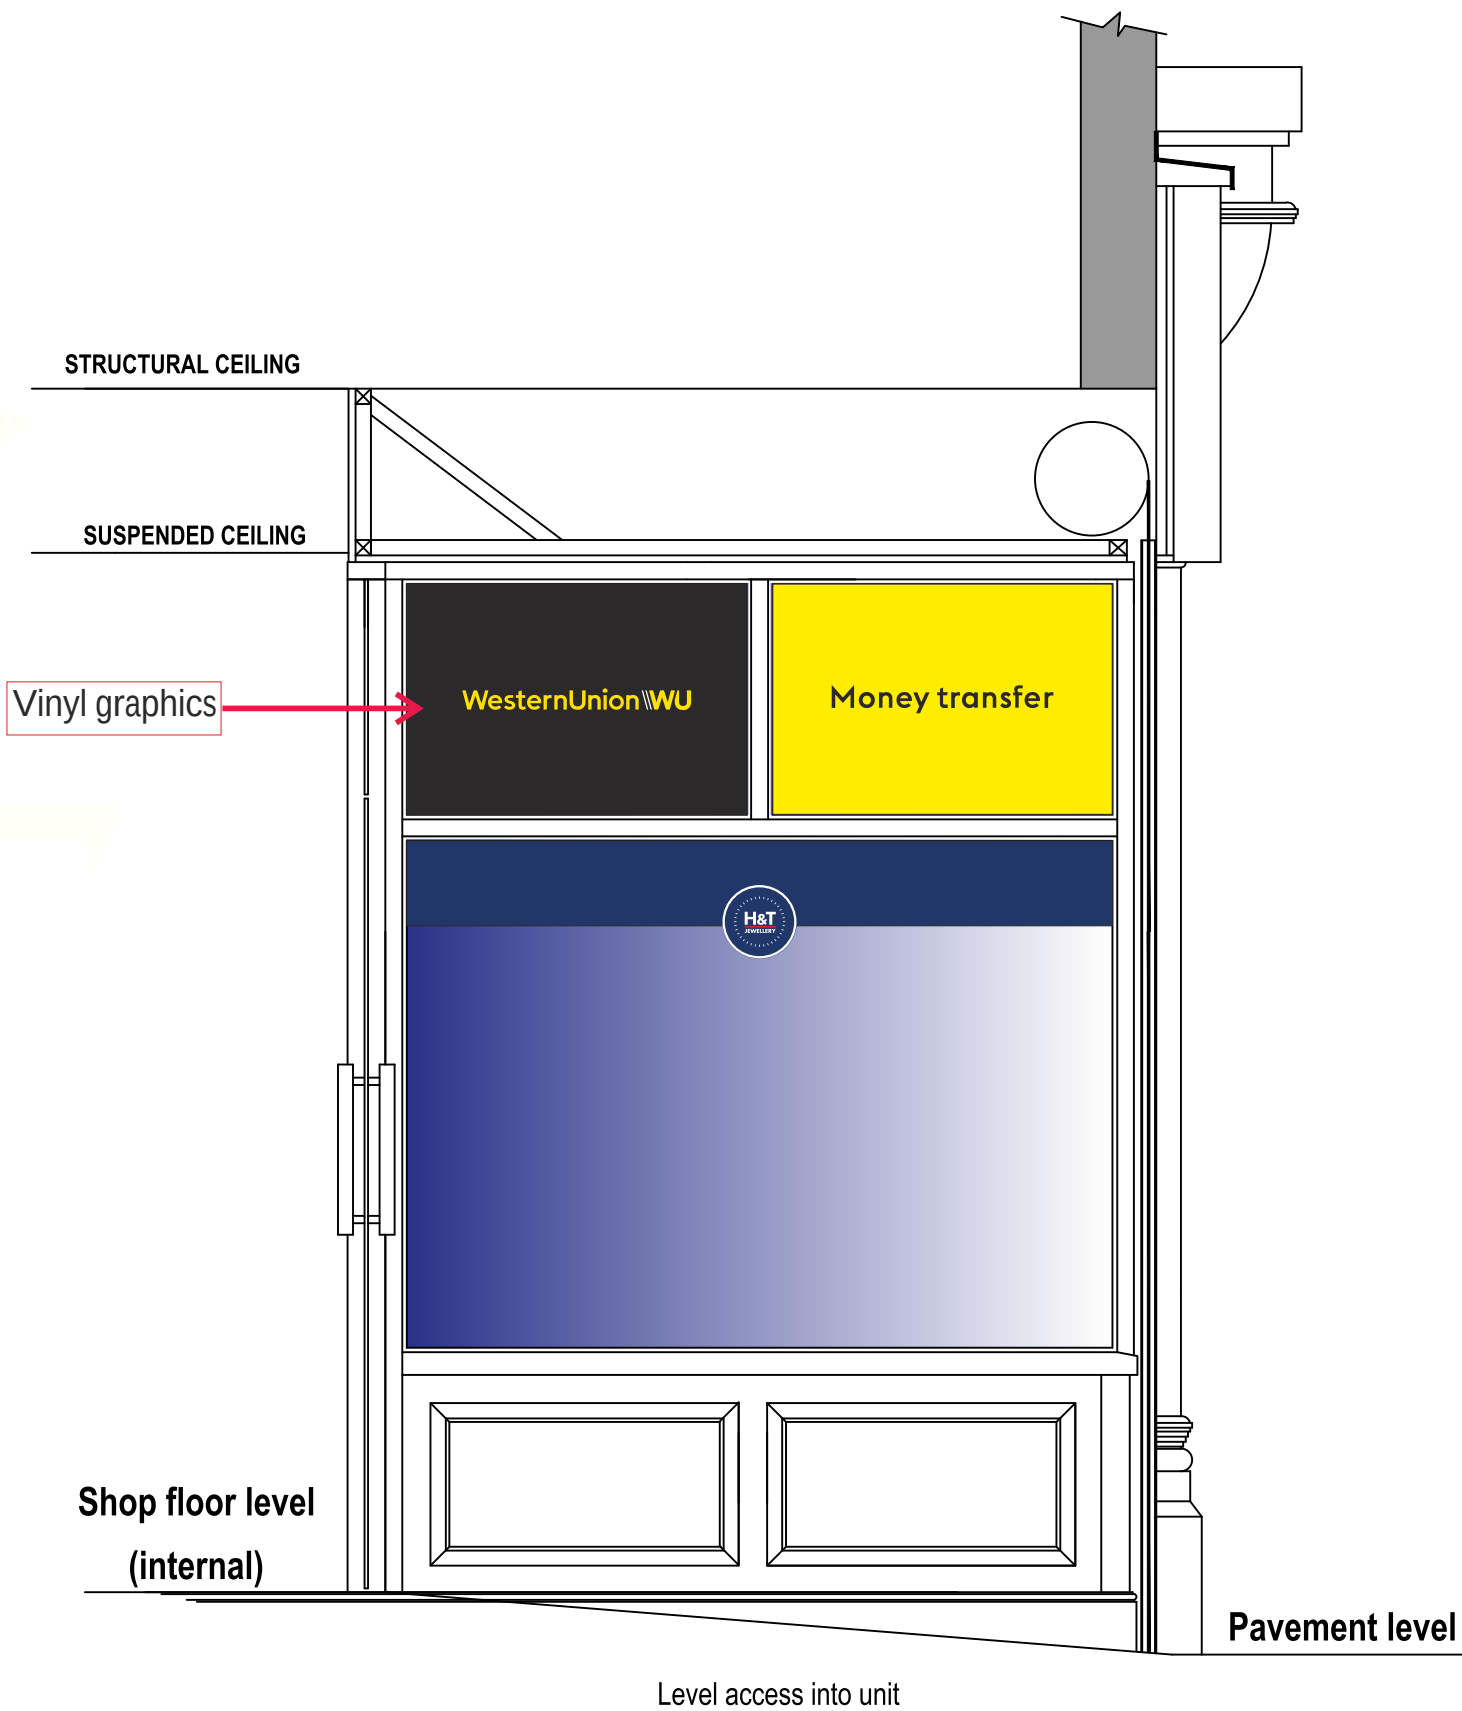

PROPOSED SIGNAGE
(SHUTTER DOWN)

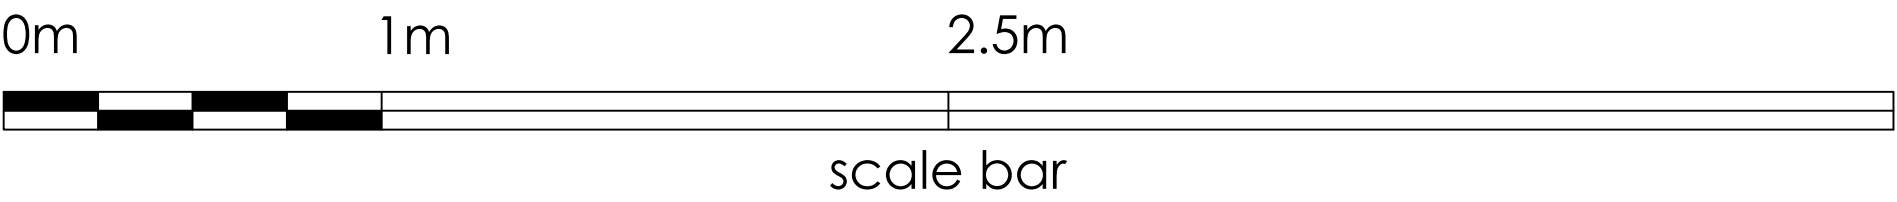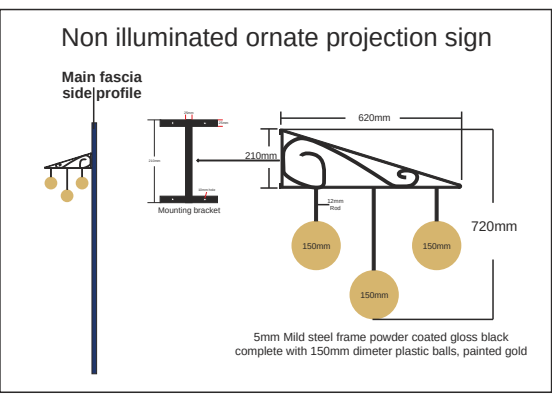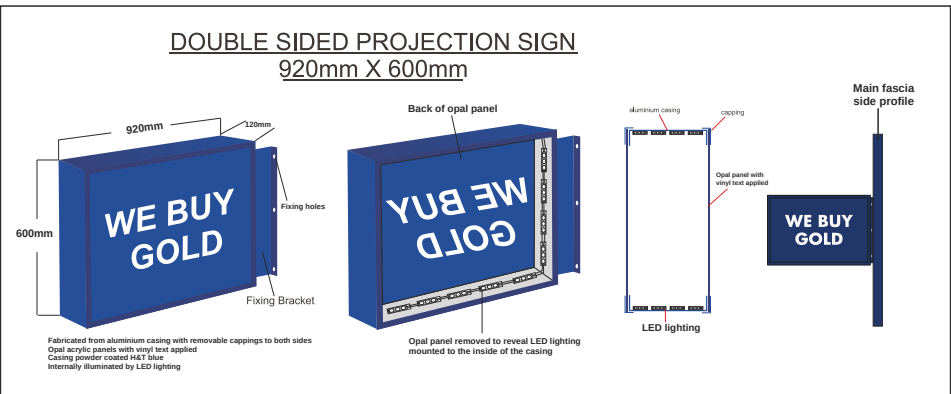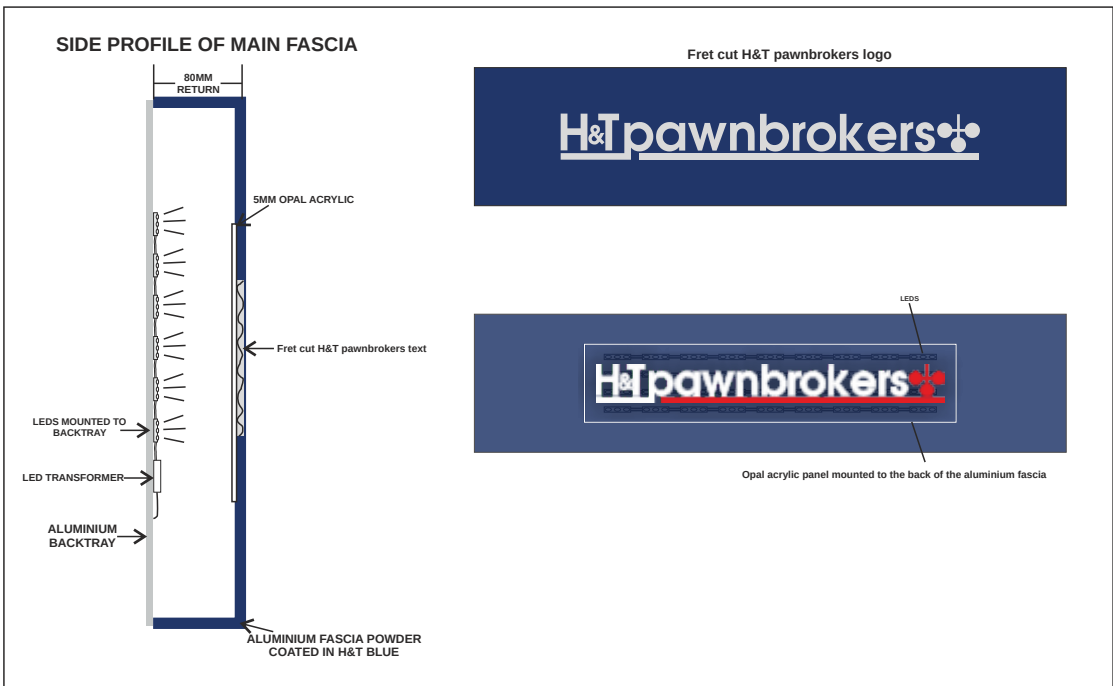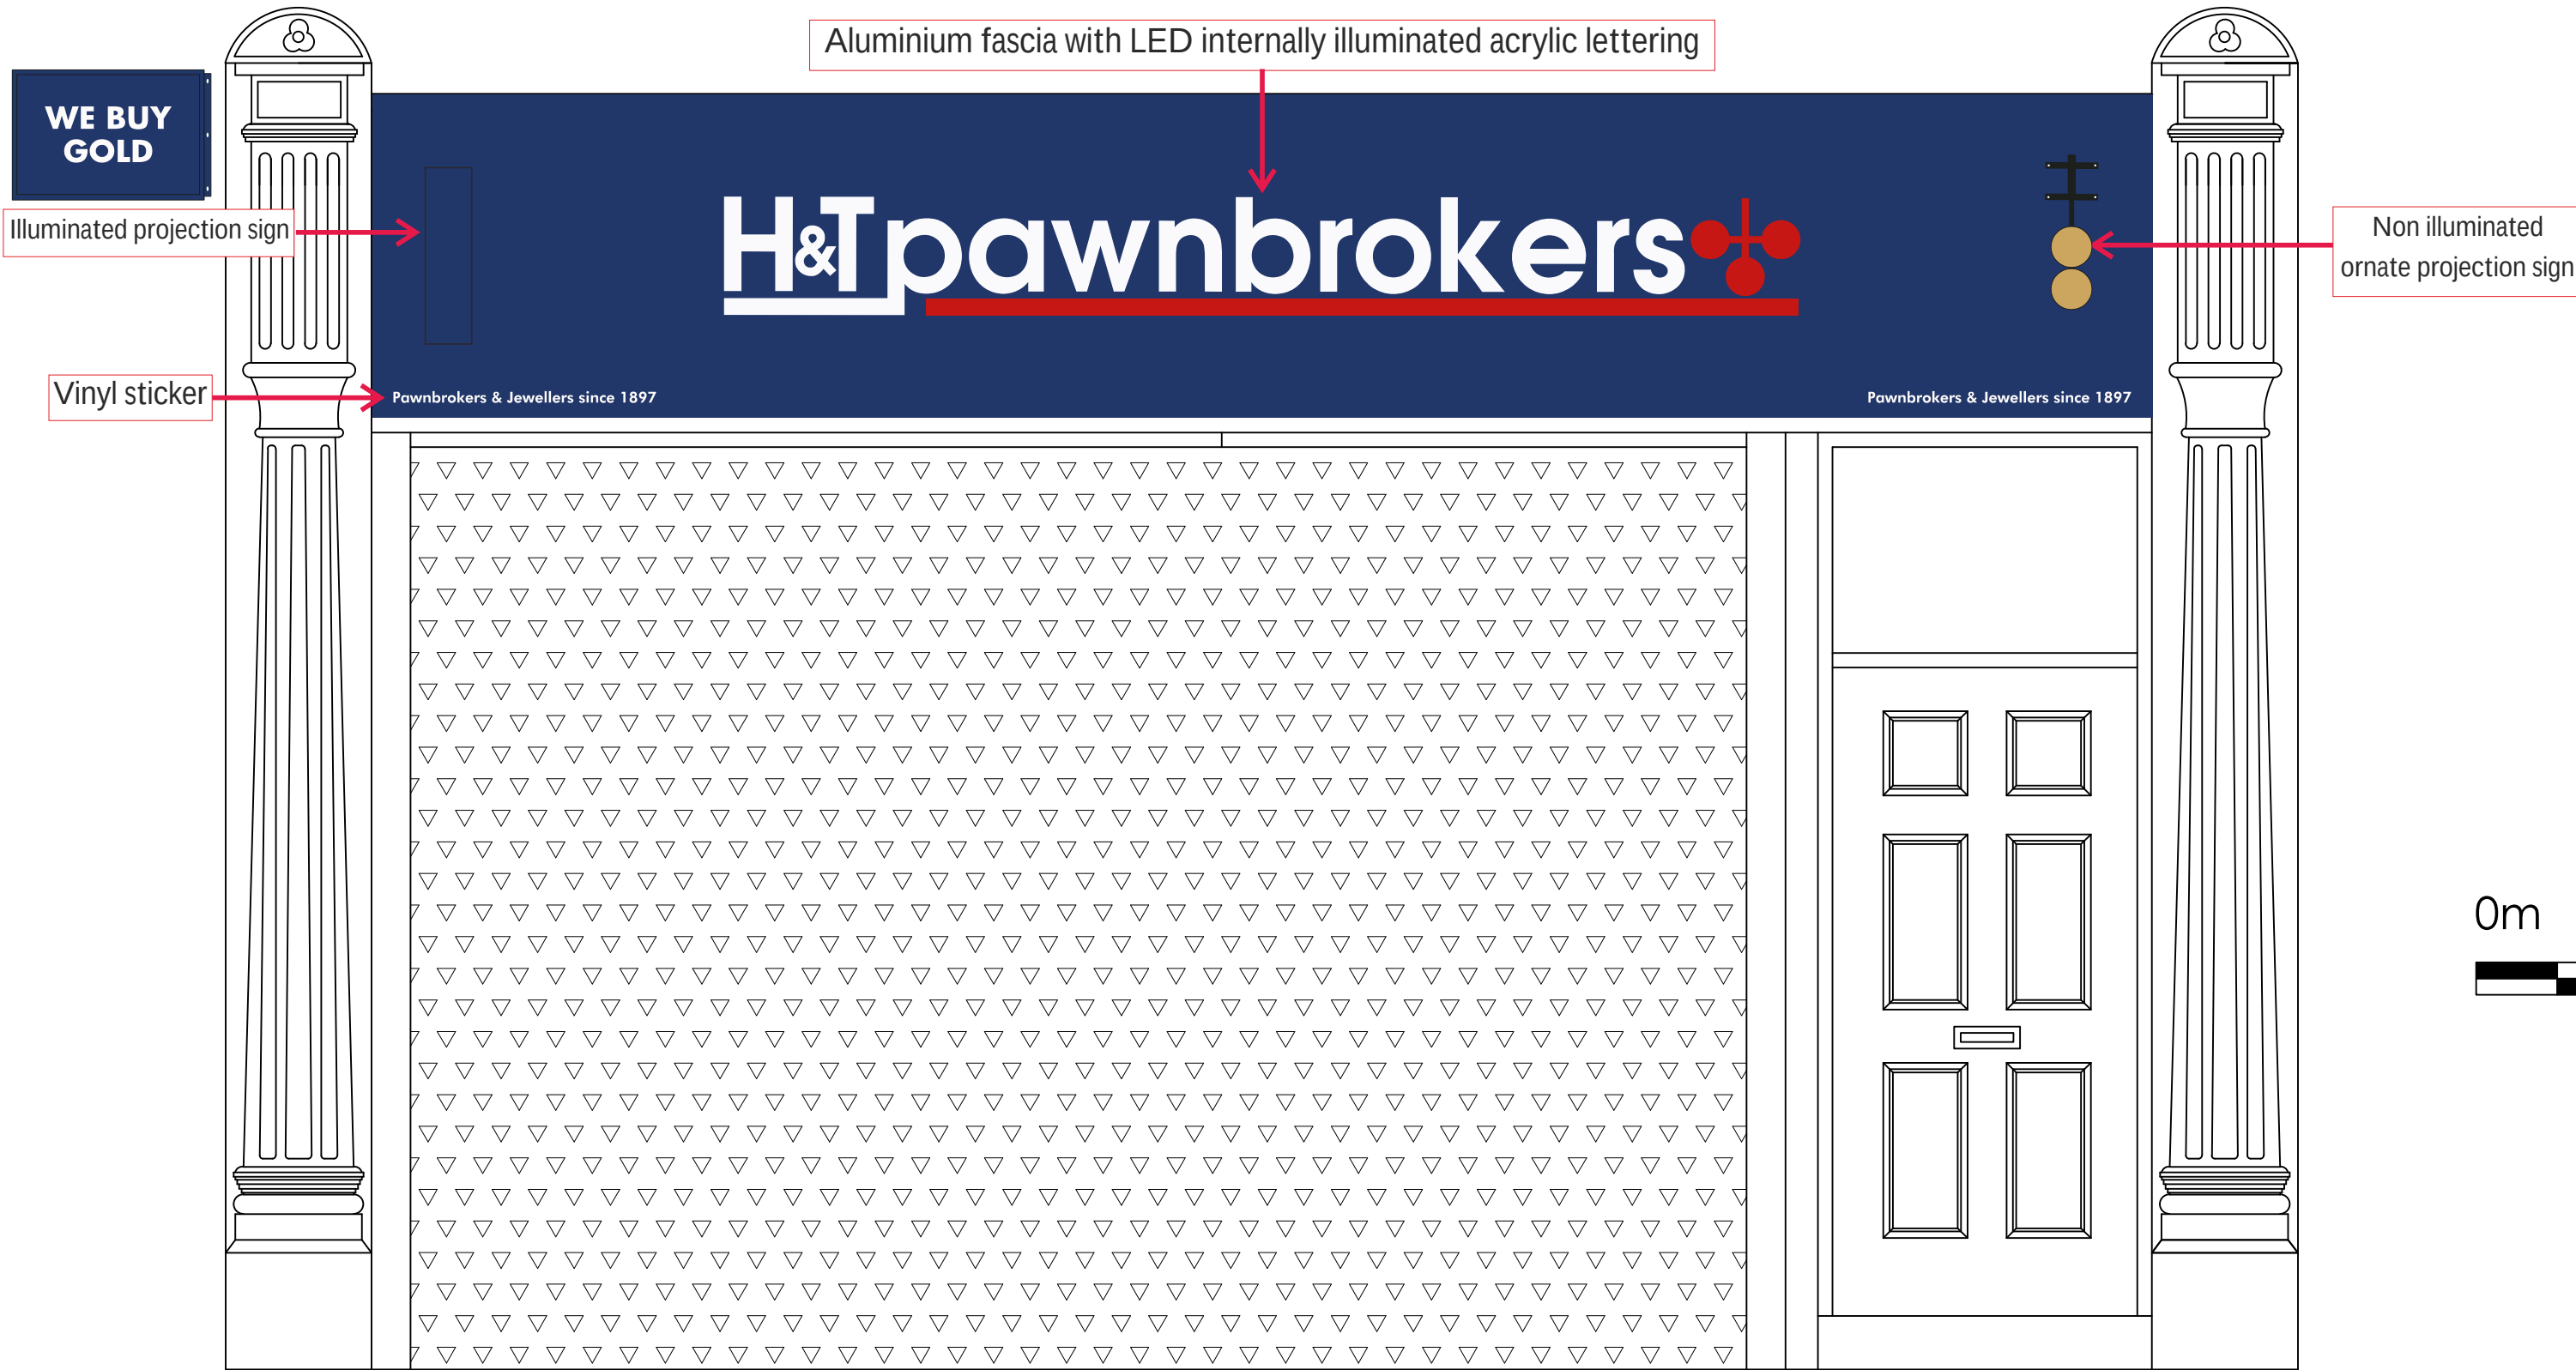

Amendments:		
Int.	Date.	Description.
a	24/06/23	Vinyls amended due to re-design of shop front

Project:
HARVEY & THOMPSON
457 GREEN LANES
HARINGEY
N4 1HE



HARVEY & THOMPSON
Times House
Throwley Way
Sutton
Surrey
SM1 4AF

SIGNAGE

Amended By: G. Bee	Scale: 1 : 20 @ A1	Date: June'23
-----------------------	-----------------------	------------------

Drawing Number: GB/005a(Signage)	Rev:
-------------------------------------	------

Do not scale from this drawing. Dimensions to be checked on site.