


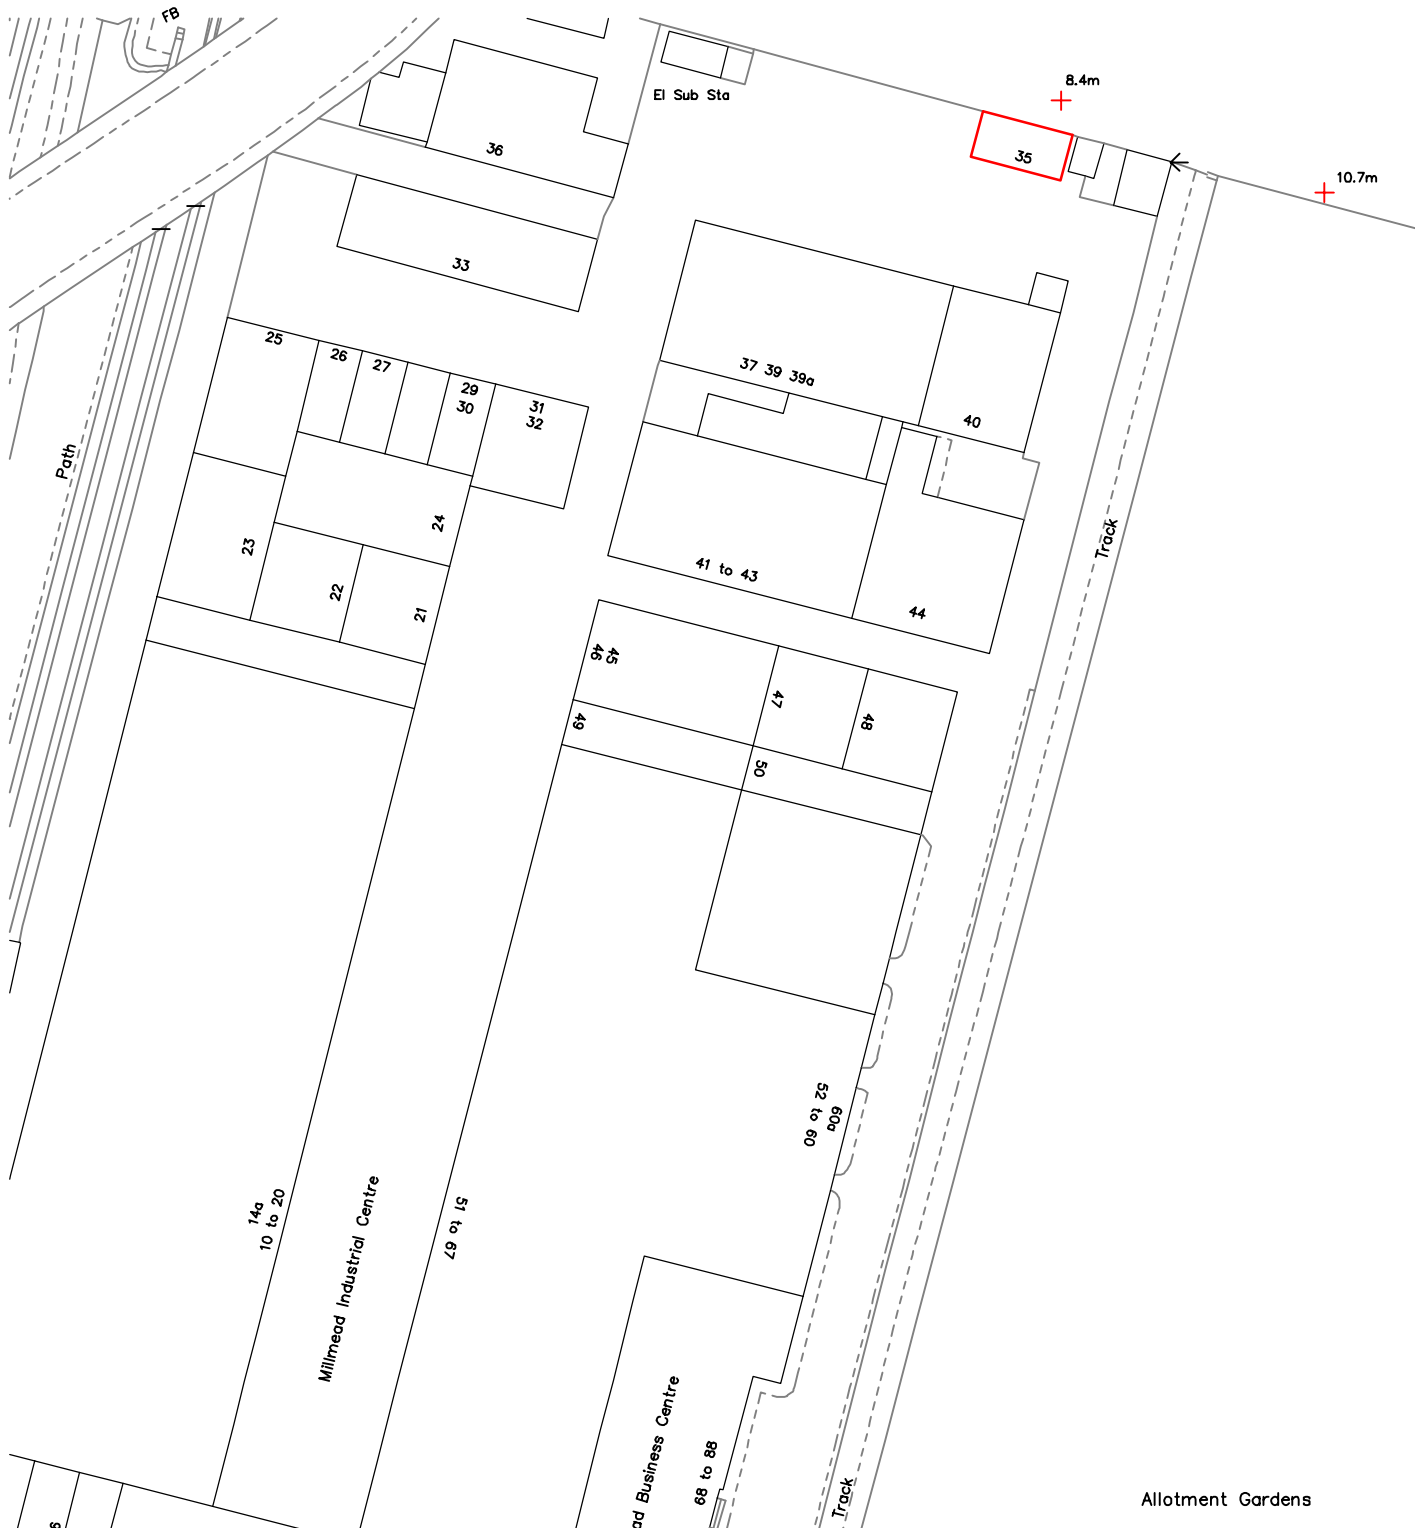

Allotment Gardens



Tel: 020 8216 9815 Email: info@gradica.co.uk

PROJECT	35 Millmead Ind. Centre London, N17 9QU	
CLIENT/EMPLOYER	Gradica Properties	
DRAWING TITLE	Location Map	
SCALE	DATE	DWG NO
1:1250 @ A4	14.11.2014	CBC 1721/02