



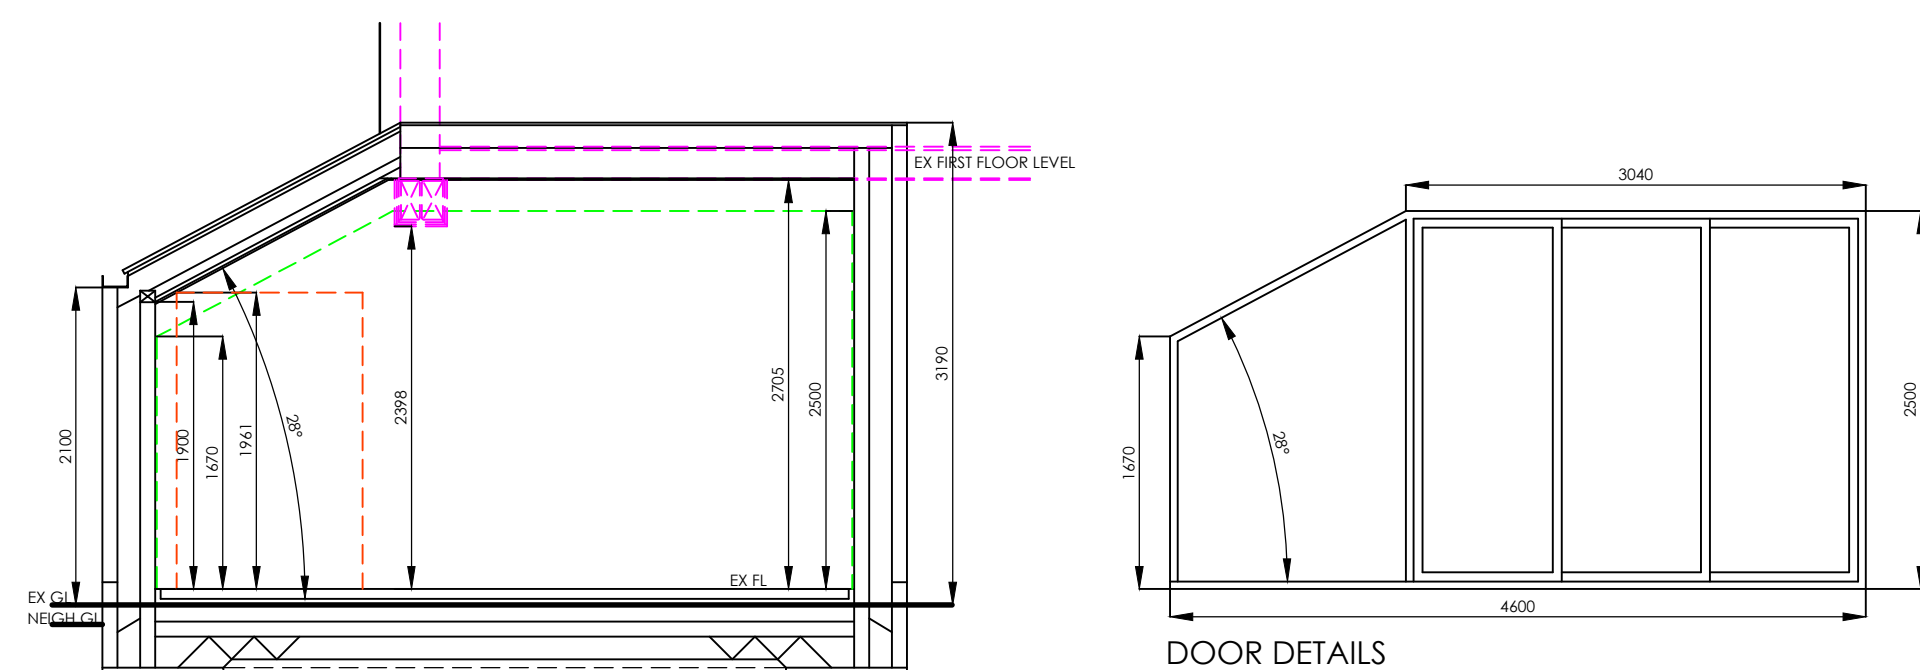

PROPOSED SECTION 1:50

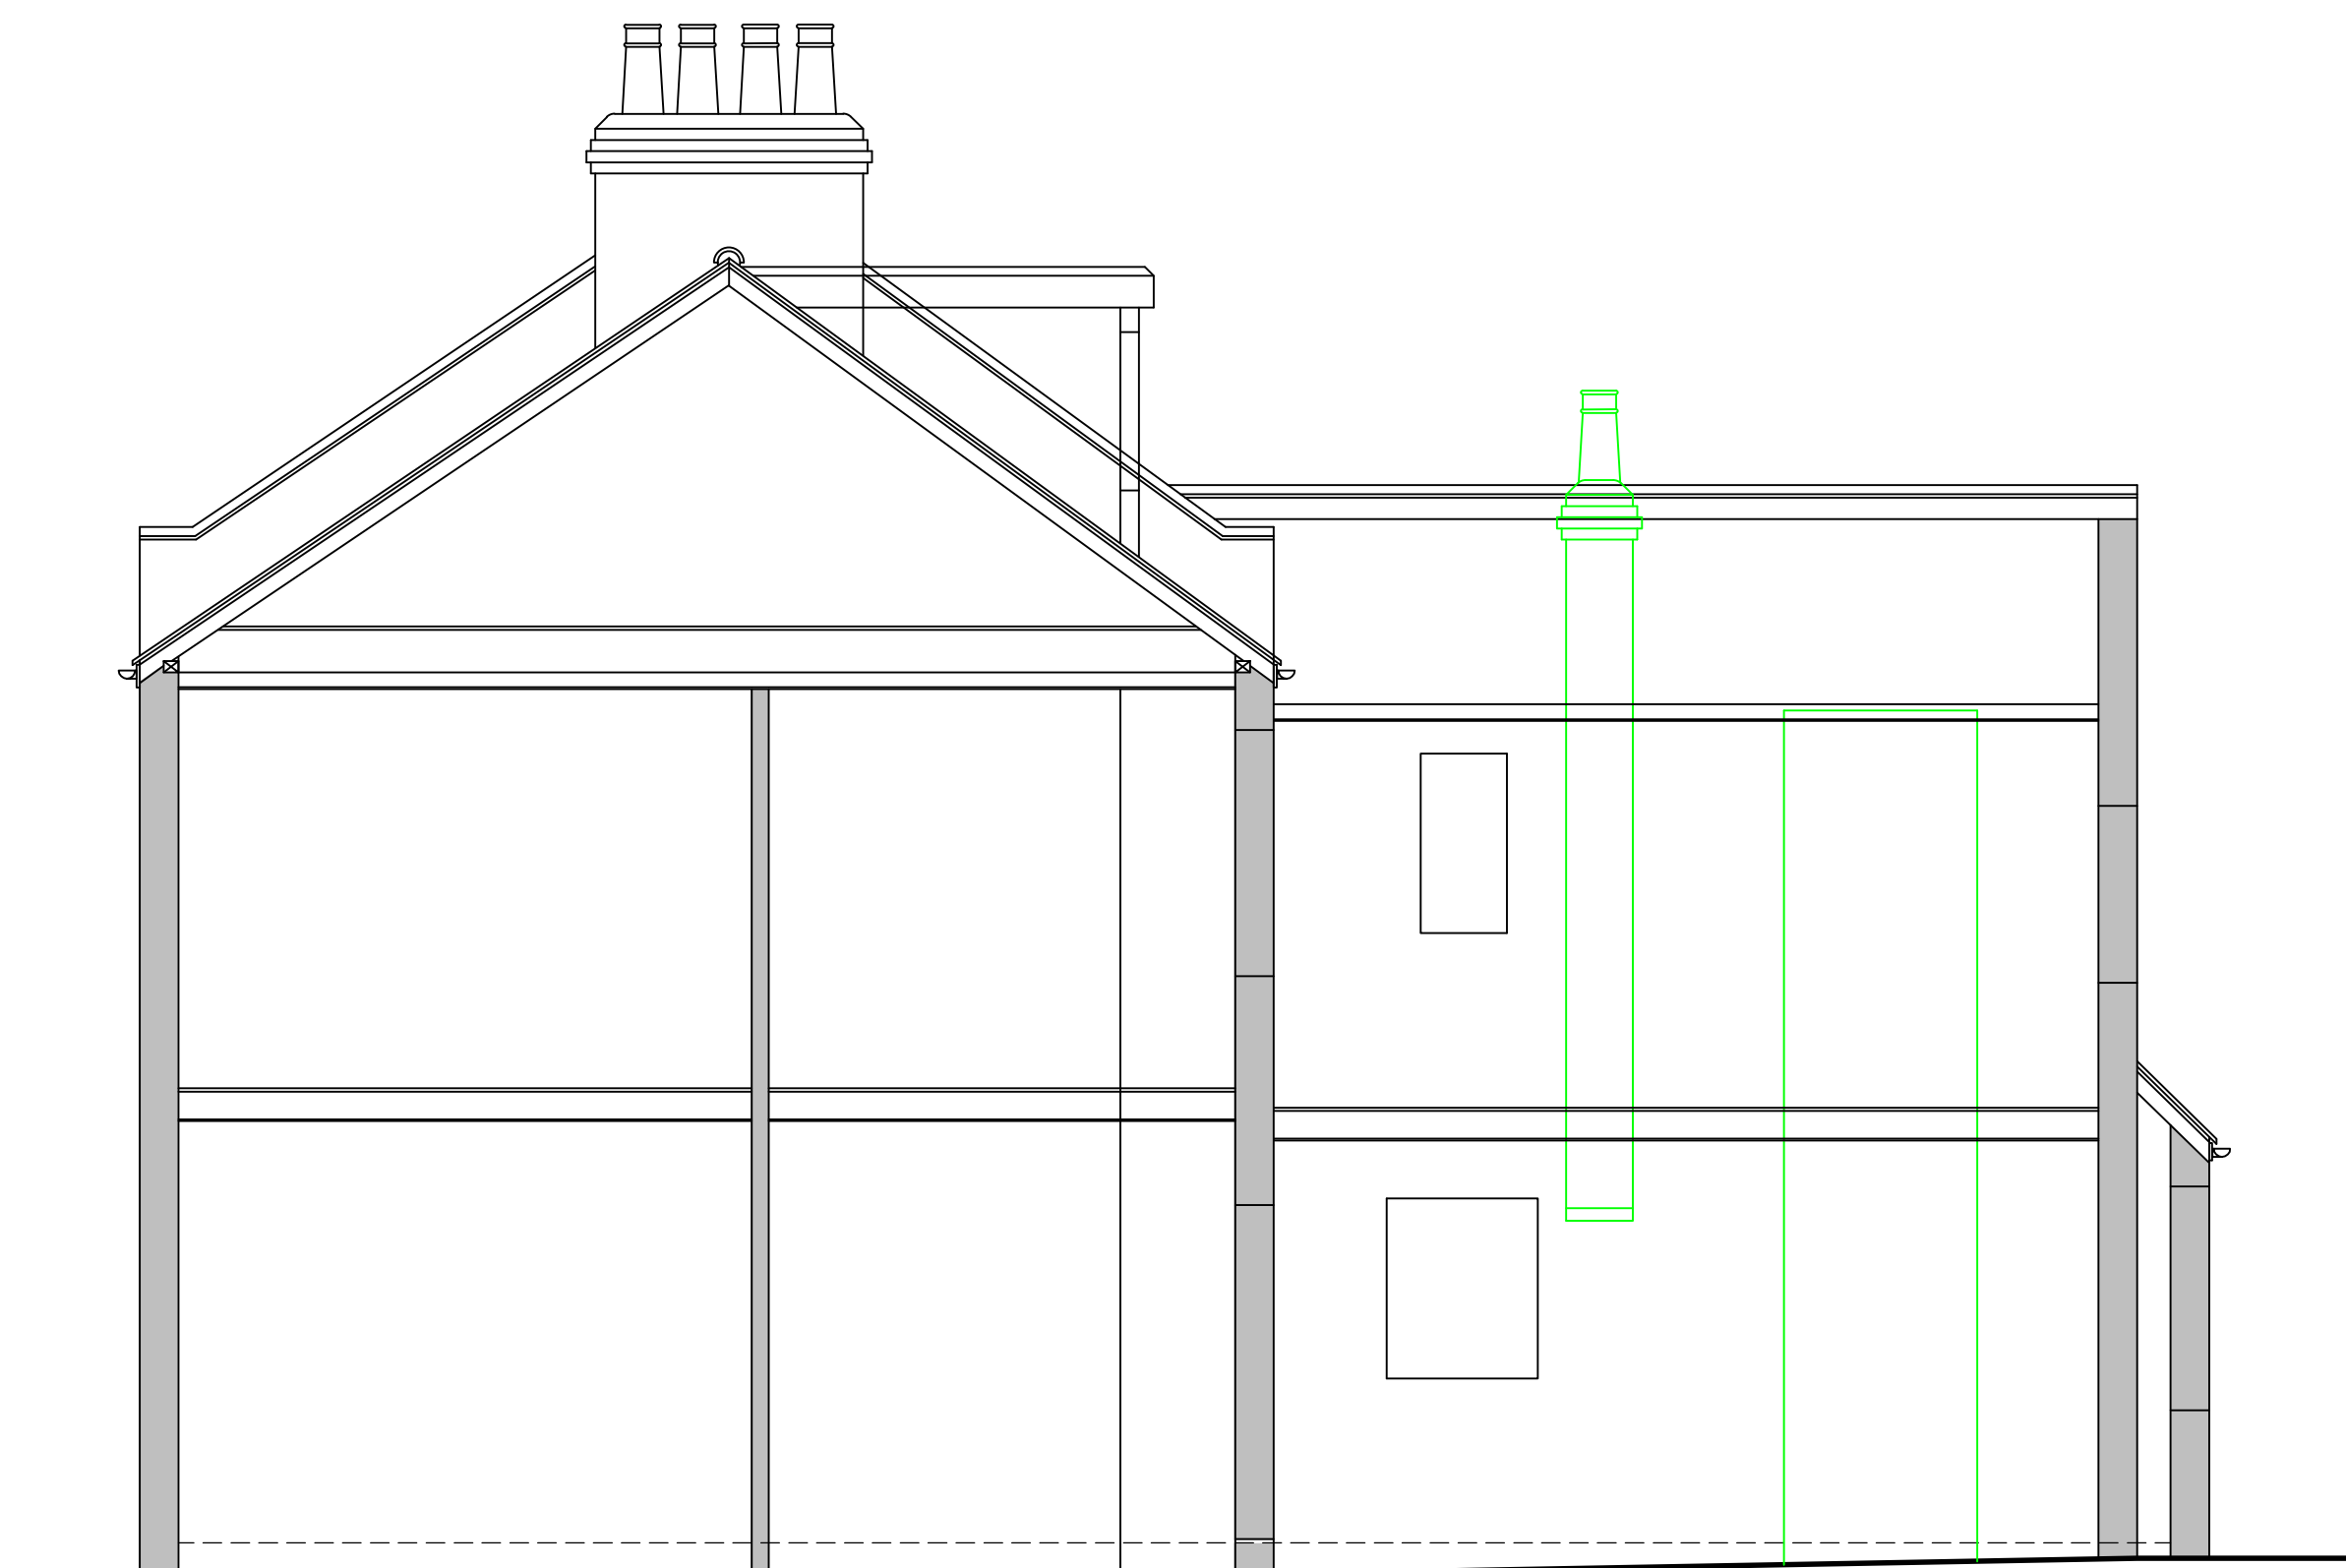

EXISTING SECTION 1:50

SCALE 1:1000

SCALE 1:500

- KITCHEN EXTENSIONS
- LOFT CONVERSIONS
- REFURBISHMENTS

REVISION :

REV A – PLANNING SUBMISSION - /27/06/23

DRAWING :

EXISTING AND PROPOSED SECTIONS

DATE :	MAY 23	PROJECT :	PROPOSED SINGLE STOREY REAR EXTENSION
SCALE @ A1:	1:50	CLIENT :	NOEL KEYNE
DRAWING No.	P23-46.2	CLIENT ADDRESS :	23 BOURNE ROAD LONDON N8 9HJ

ALL PLANS TO BE CHECKED BY CONTRACTORS FOR ACCURACY AND OMISSIONS BEFORE WORK ON SITE. ANY QUERIES MUST BE REPLIED TO IMMEDIATELY.
 THE DRAWING IS FOR INFORMATION ONLY. IT IS NOT TO BE USED FOR ANY OTHER PURPOSES. THE CLIENT IS RESPONSIBLE FOR THE ACCURACY OF THE INFORMATION PROVIDED.
KITCHEN EXTENSIONS >

LOFT CONVERSIONS >

REFURBISHMENTS >

PLUS ROOMS ALDERMORE ALDERMORE house, 7, oaklands gate, Northwood, HA4 3AA | T: 0800 917 7127

The Rooms is a trading name of plusrooms.com | Company Registration No. 7806798

Registered Office: Broad House, 41 Lutter Road, Barnet, Herts, EN4 8JF | Directors James and Robert Barnard