


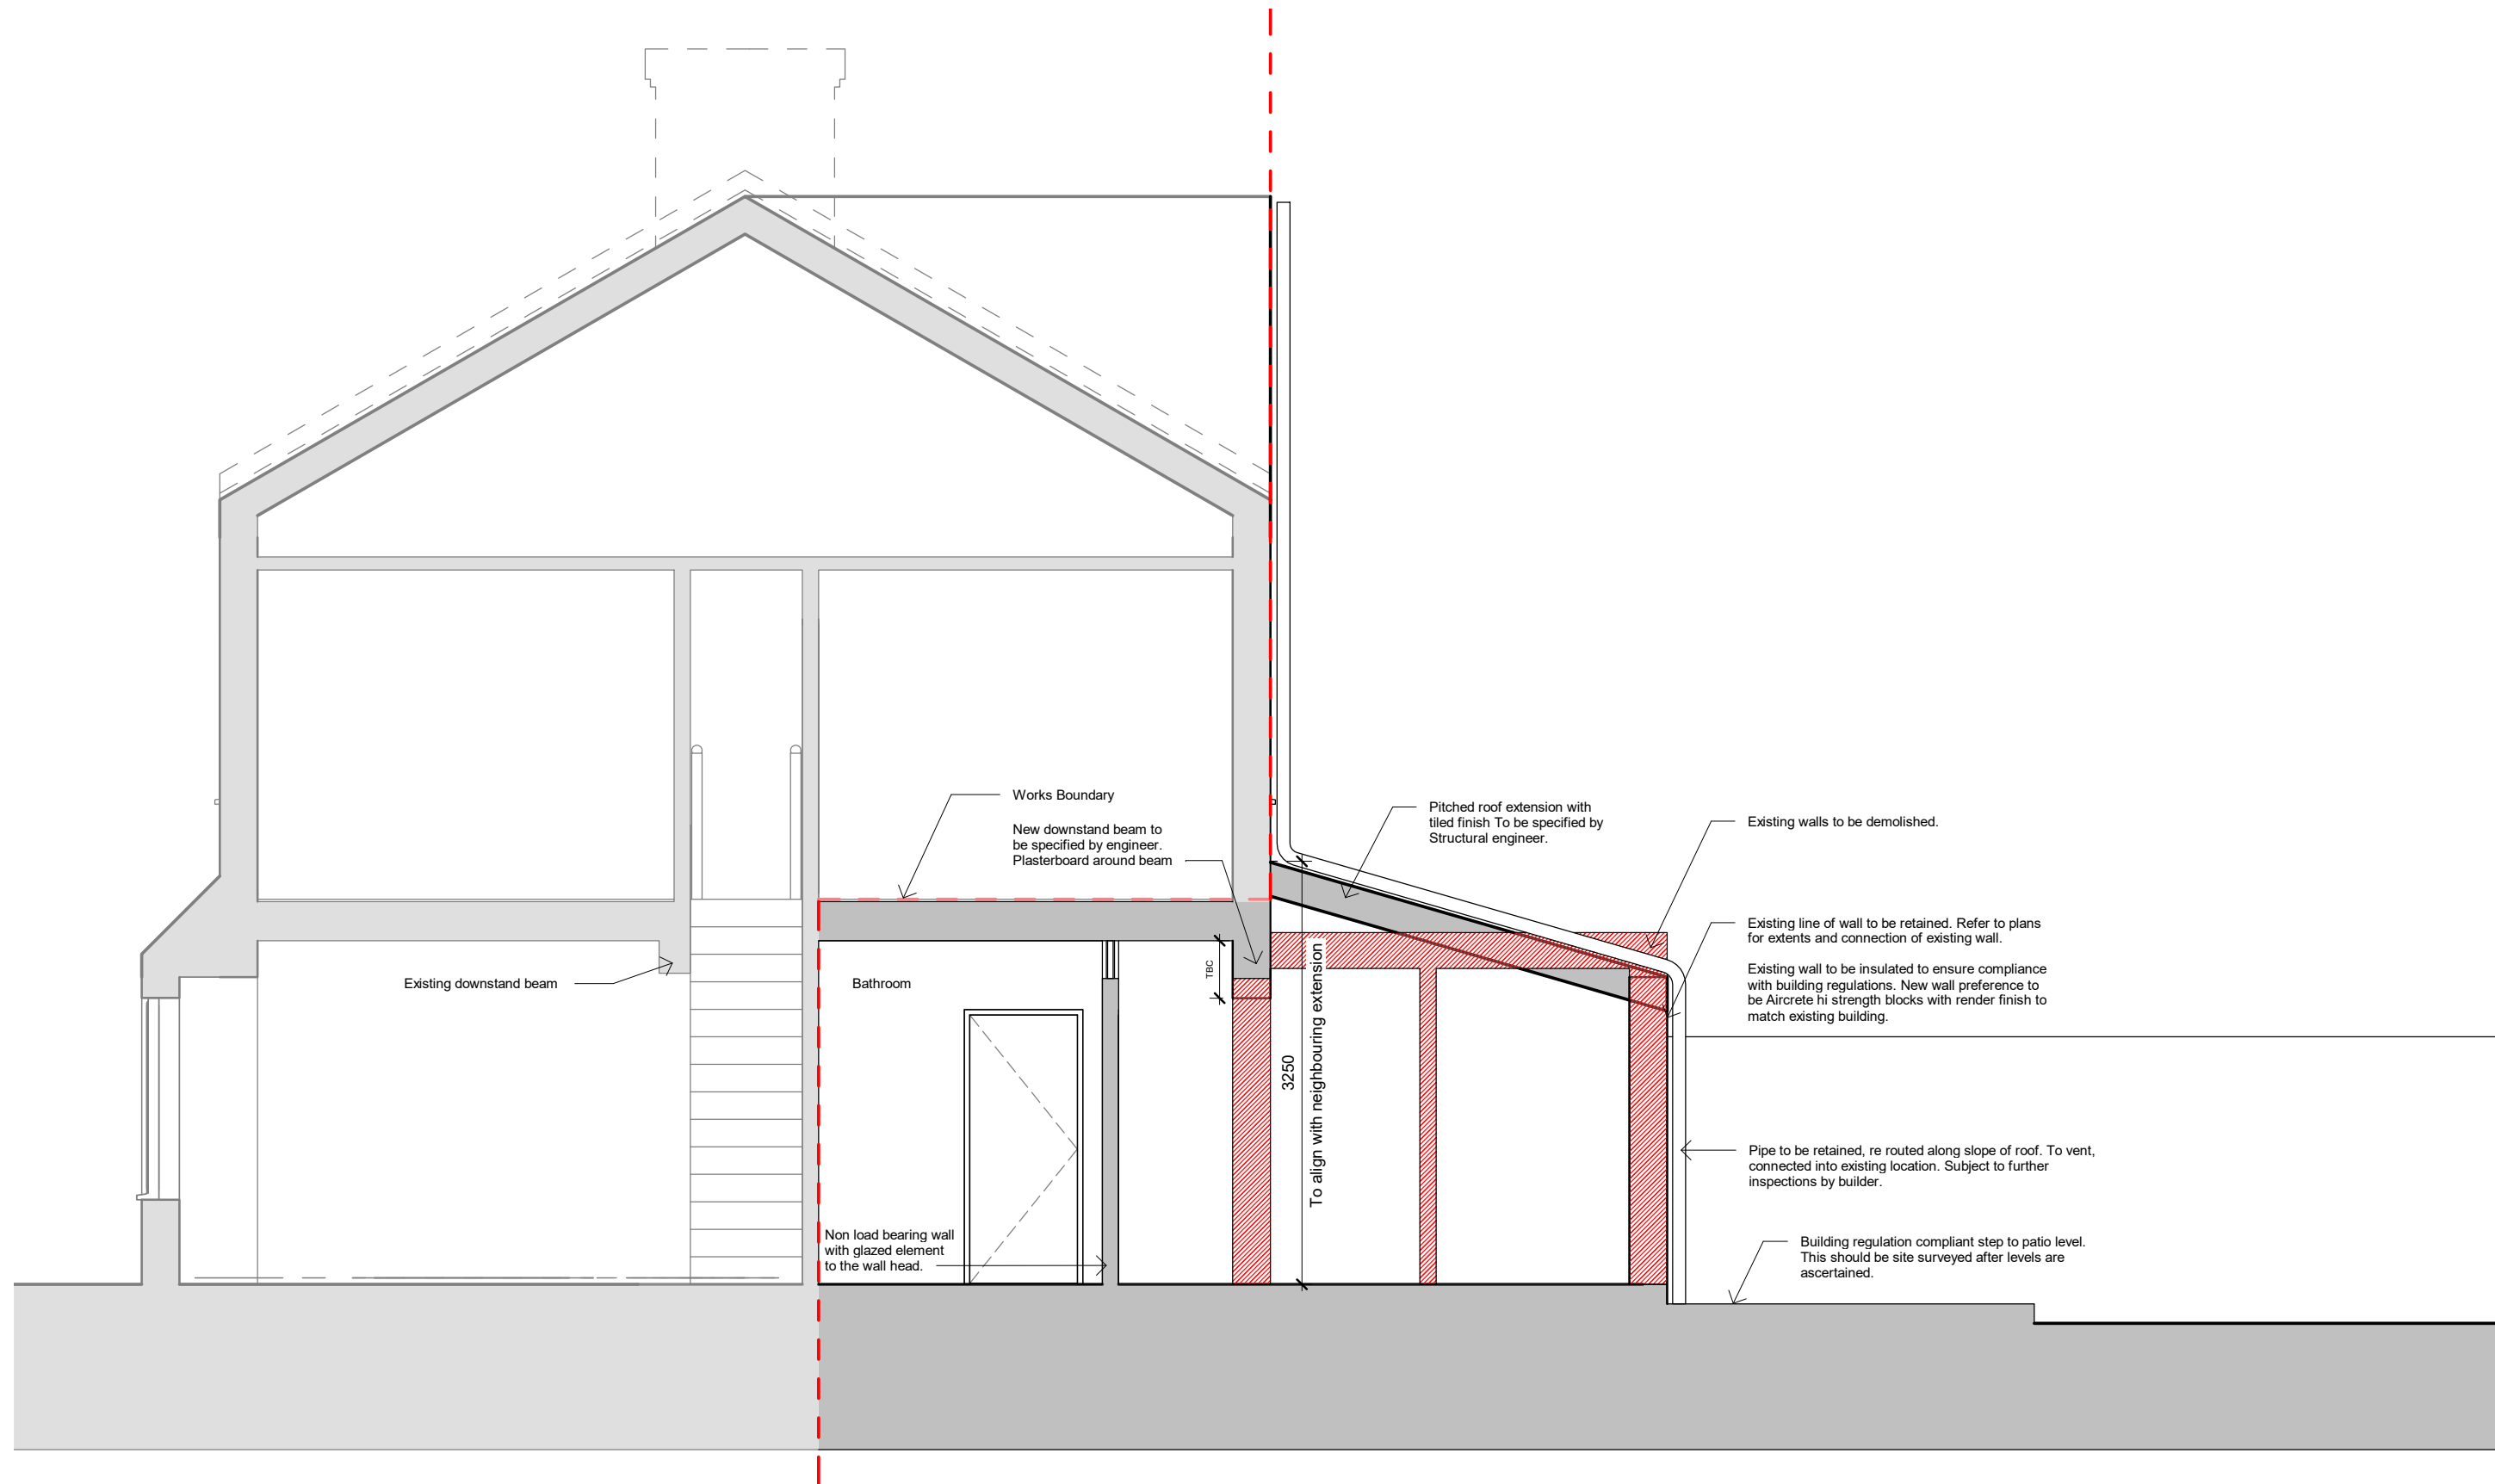

ROB-RR-DR-A-6000 Revision P01
Building Section

Scale 1:50 @A3
10m

