



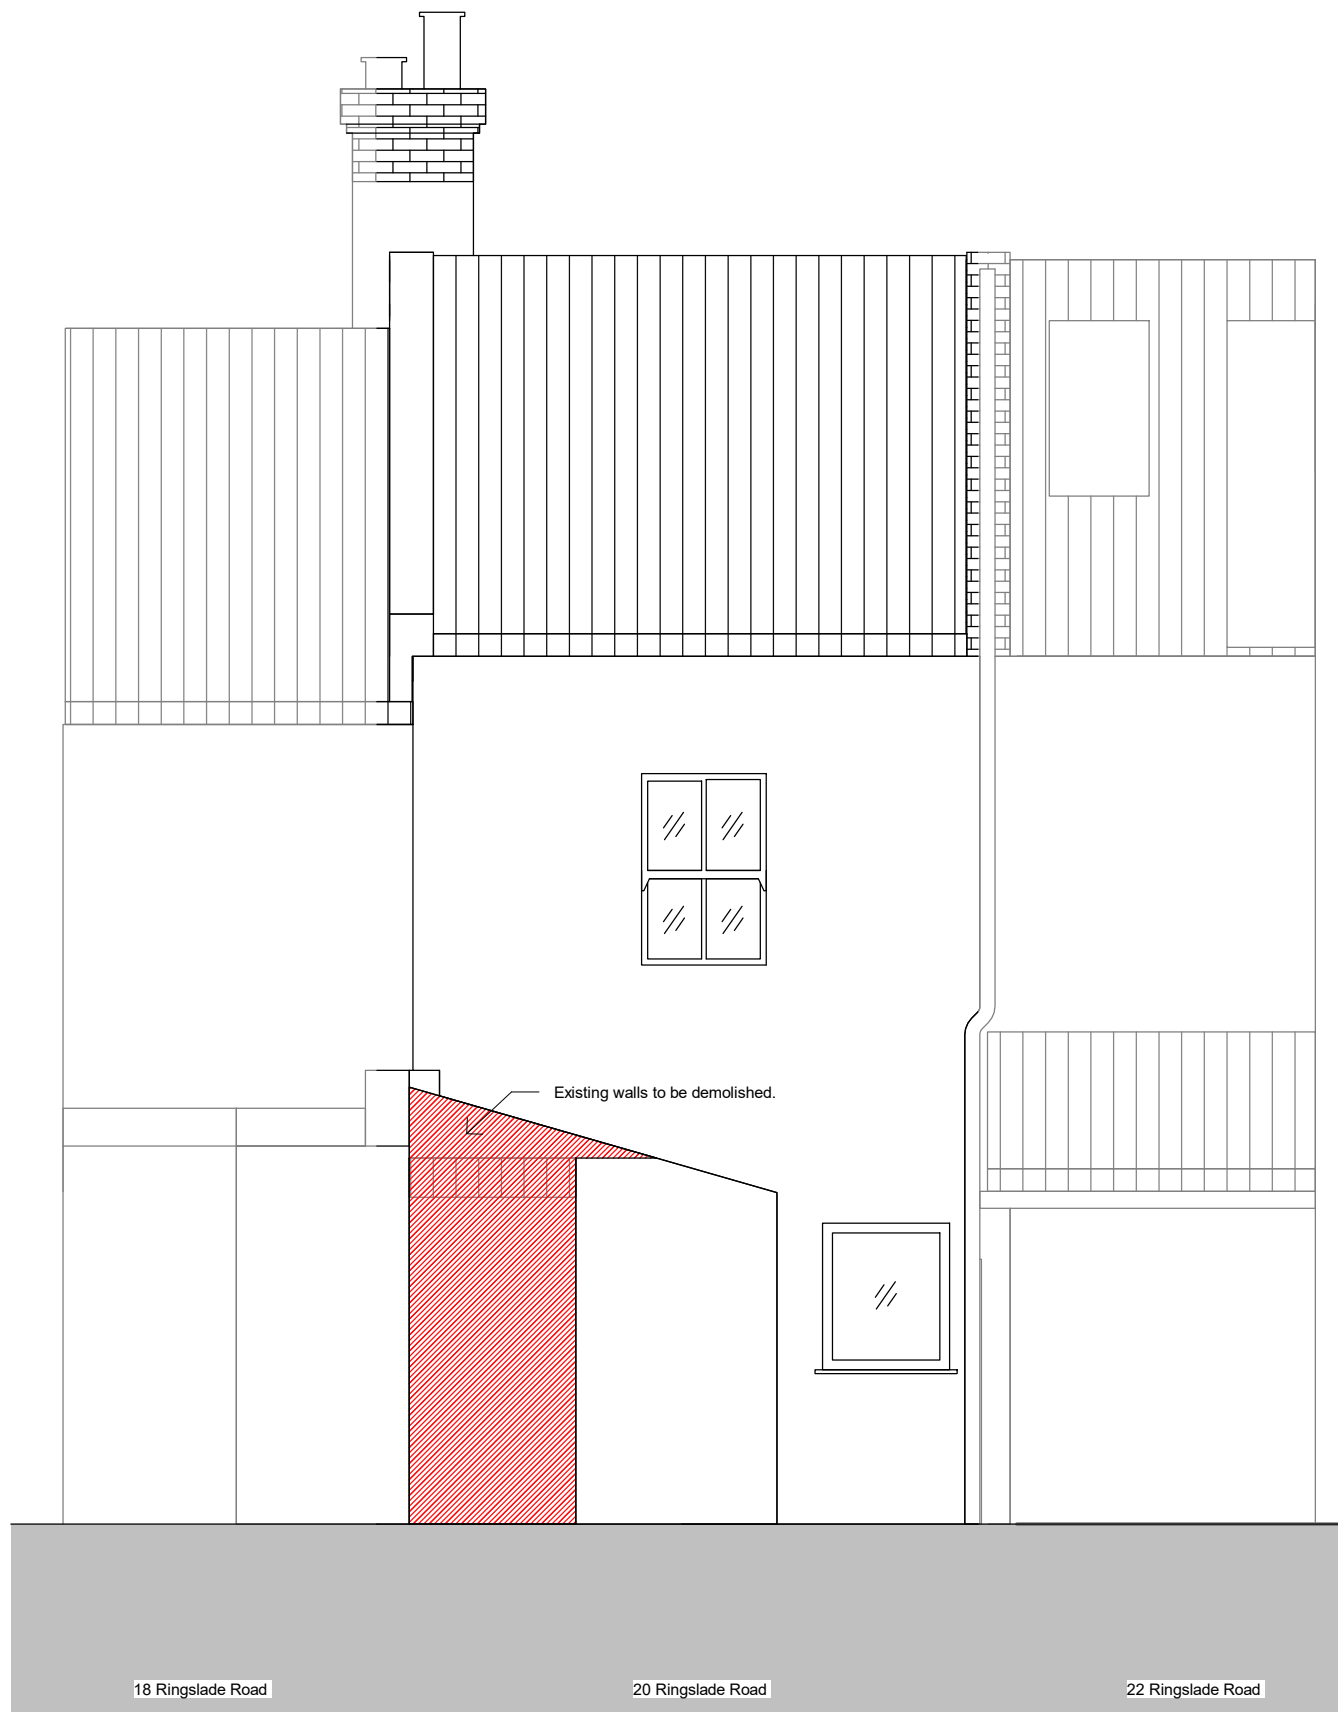

Existing Elevation

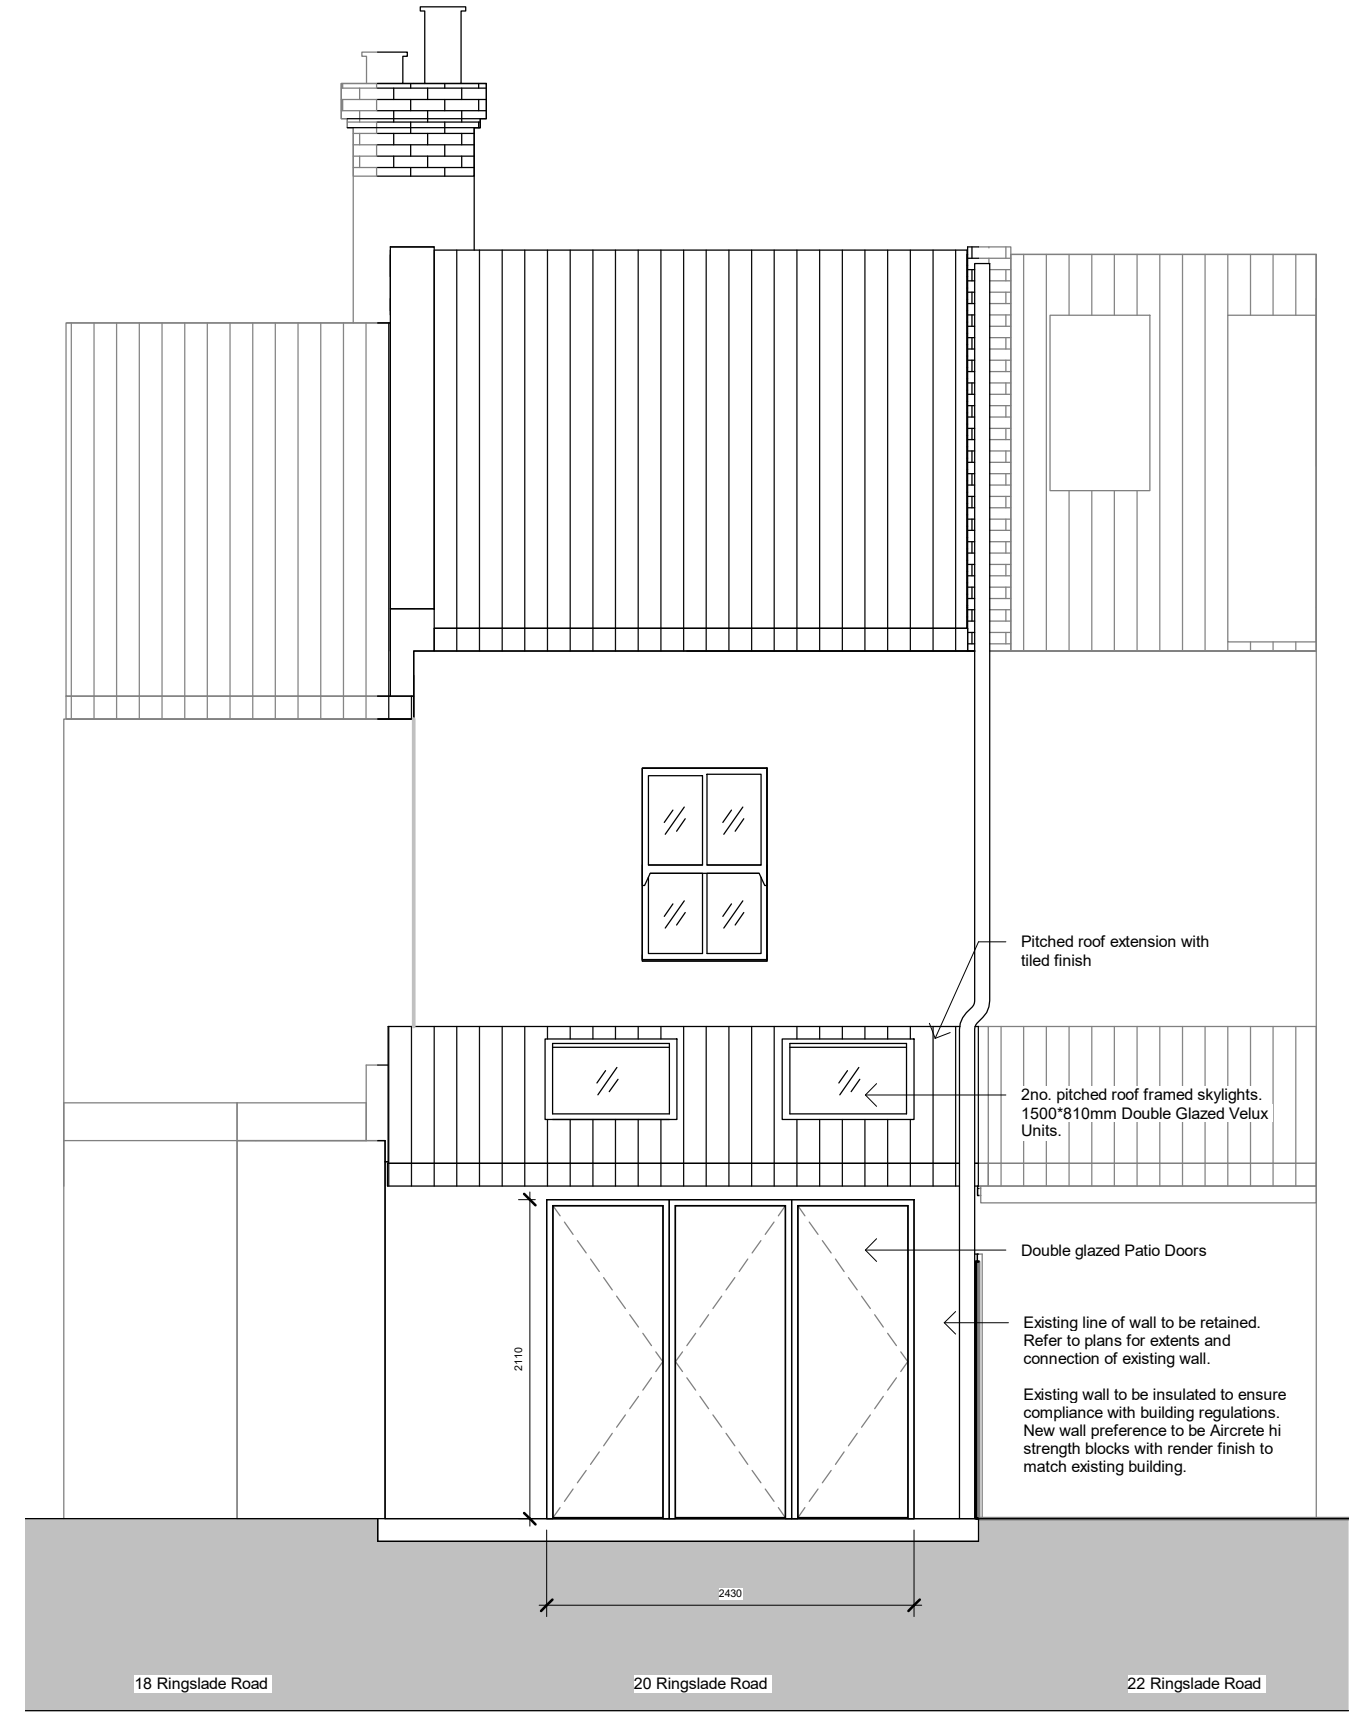

Proposed Elevation

ROB-RR-DR-A-7000 Revision P02
Elevations - Existing and Proposed

Scale 1:50 @A3