

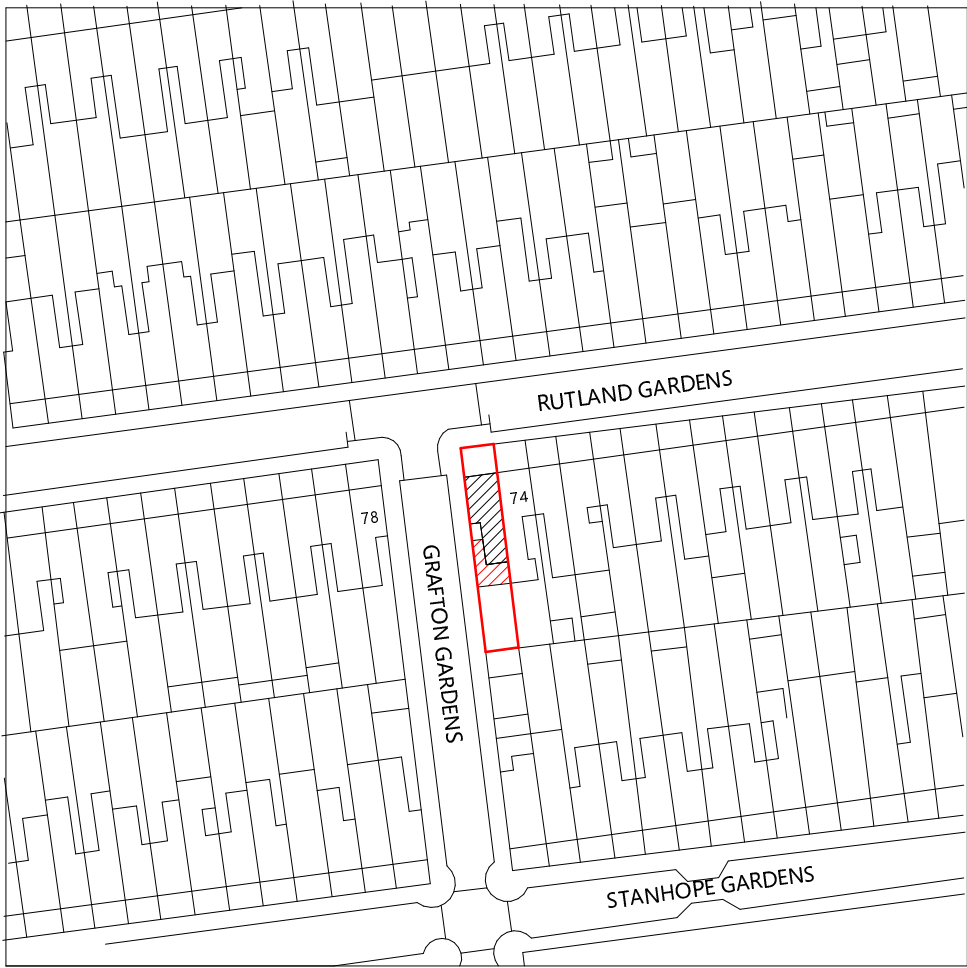


LOCATION PLAN SCALE 1:1250


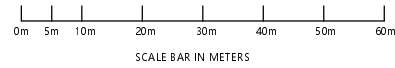


LOCATION PLAN

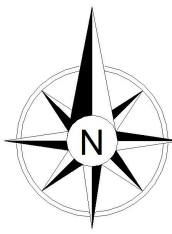


- Site
- Existing Building Footprint
- Proposed Building Footprint

BLOCK PLAN SCALE 1:200

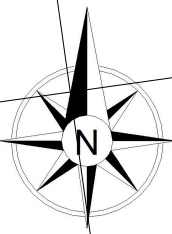 

EXISTING BLOCK PLAN

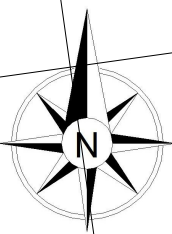

PROPOSED BLOCK PLAN

Copyright (c)
Virtue Architecture
This drawing which is the property of Virtue
Architecture is the subject of Intellectual Property
Rights including copyright and design right and shall
not be reproduced, copied, loaned or submitted to
any other party without the consent of the Architect.

All drawing must be drawn to scale. Only figured
dimensions to be taken. Any discrepancies to be
reported to the Virtue Architecture prior to setting
out or ordering of any materials.



Project			
76 Rutland Gardens, Tottenham N4 1JR			
Client			
76 Rutland Gardens, Tottenham N4 1JR			
Drawing Title			
Location and Block Plans			

Scale	Drawn	Checked	Authorised
1:1250 @ A1	RKA		
1:200 @ A1	04/27/21		
Drawing Number			Rev
76RG_PA_00			