
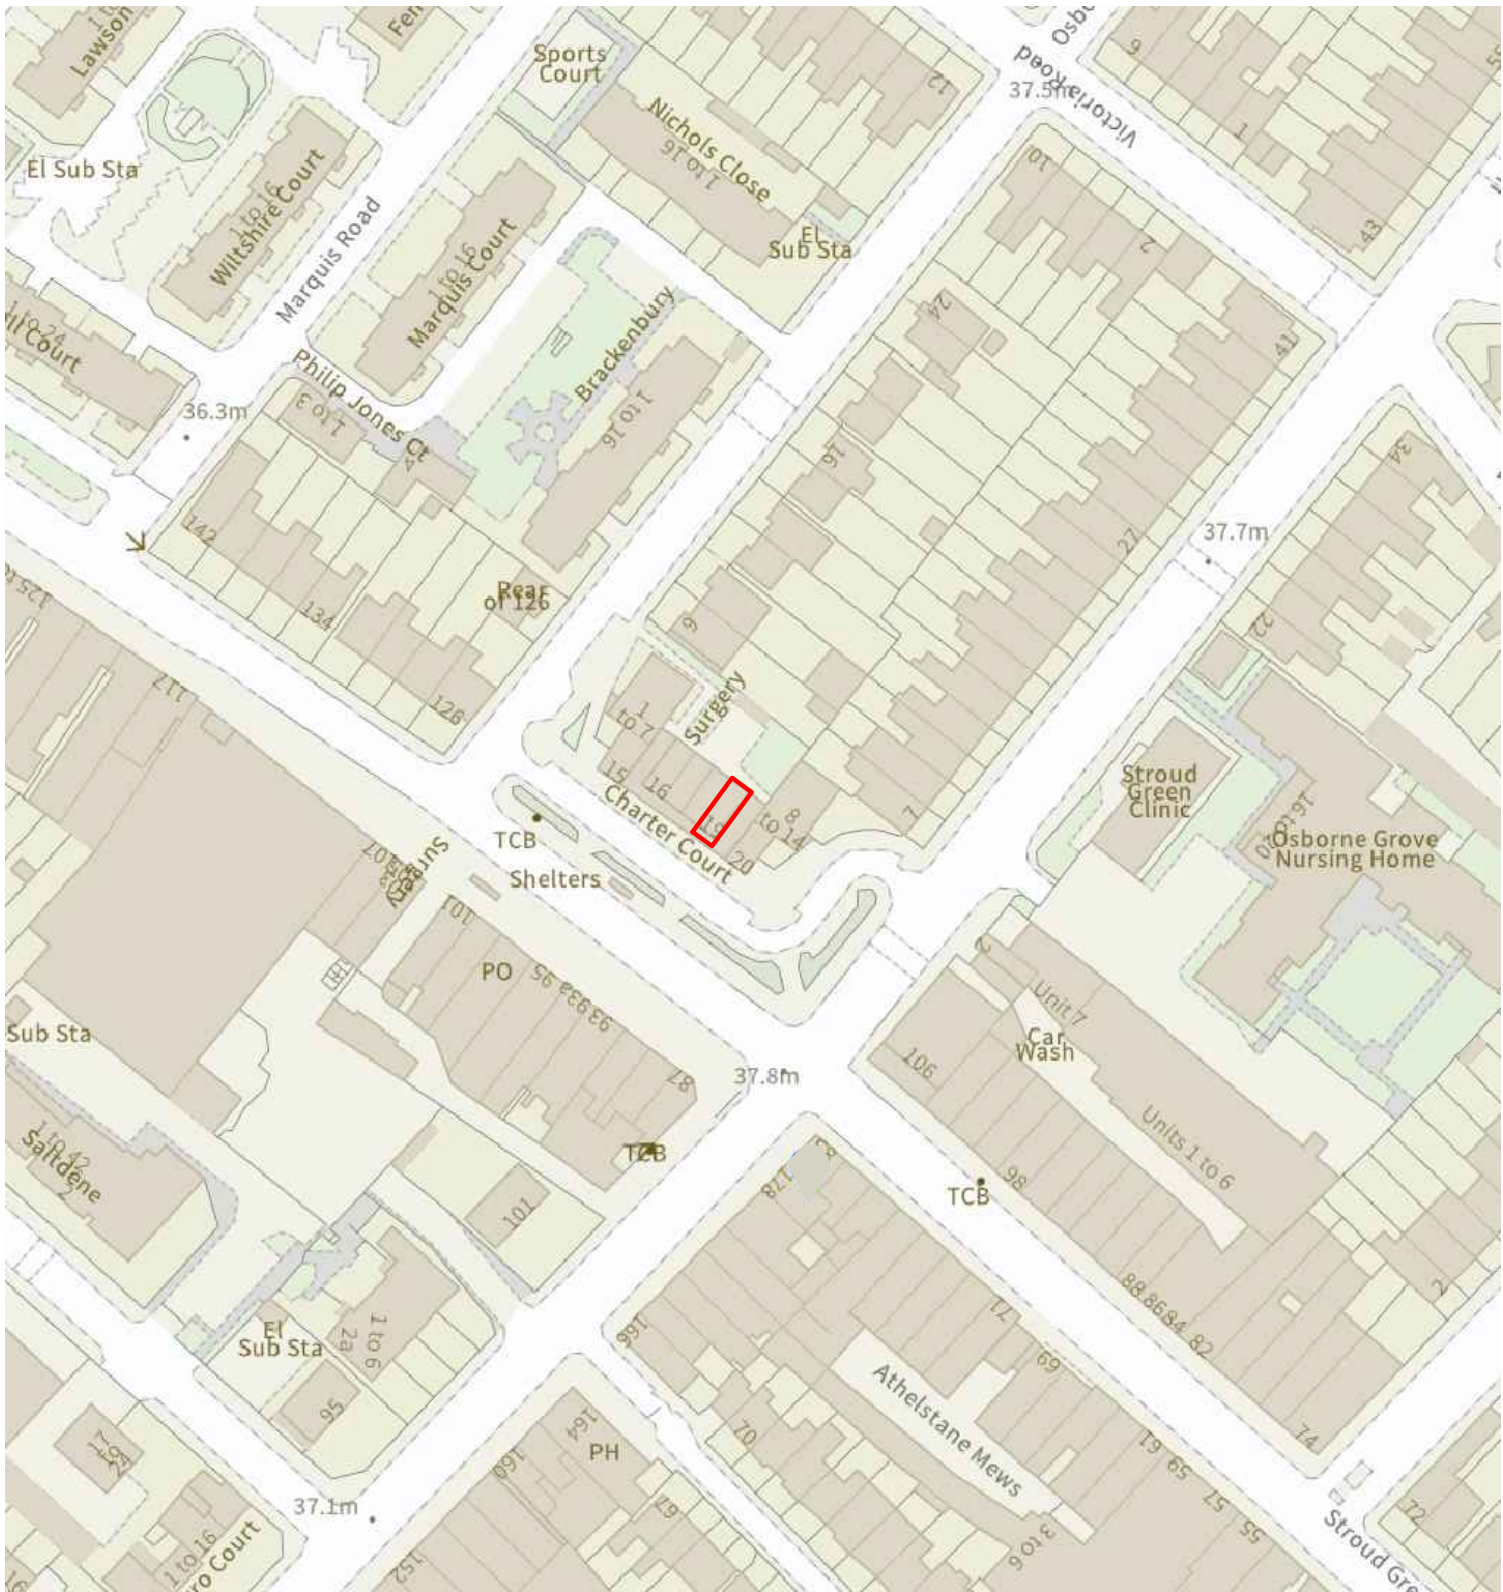


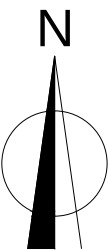

0 50m

NOTES: ALL FIGURED DIMENSIONS TO BE CHECKED ON SITE PRIOR TO CONSTRUCTION.
ALL COPYRIGHT RESERVED.

Atlas Licencing
453 West Green Road
London, N15 3PW
Email: admin@atlaslicensing.co.uk

Project
19 Charter Court, Stroud Green Road,
London, N4 3SG

Drawing
INSTALLATION OF ESP KITCHEN
EXTRACTION SYSTEM

Title
Location Plan

Drawing Status PLANNING APPLICATION

Scale 1:1250 @ A3	Drawn VG	Checked	Date 10-06-23
----------------------	-------------	---------	------------------

Drawing/Job No JUN/EF/23-001	Revision
---------------------------------	----------