




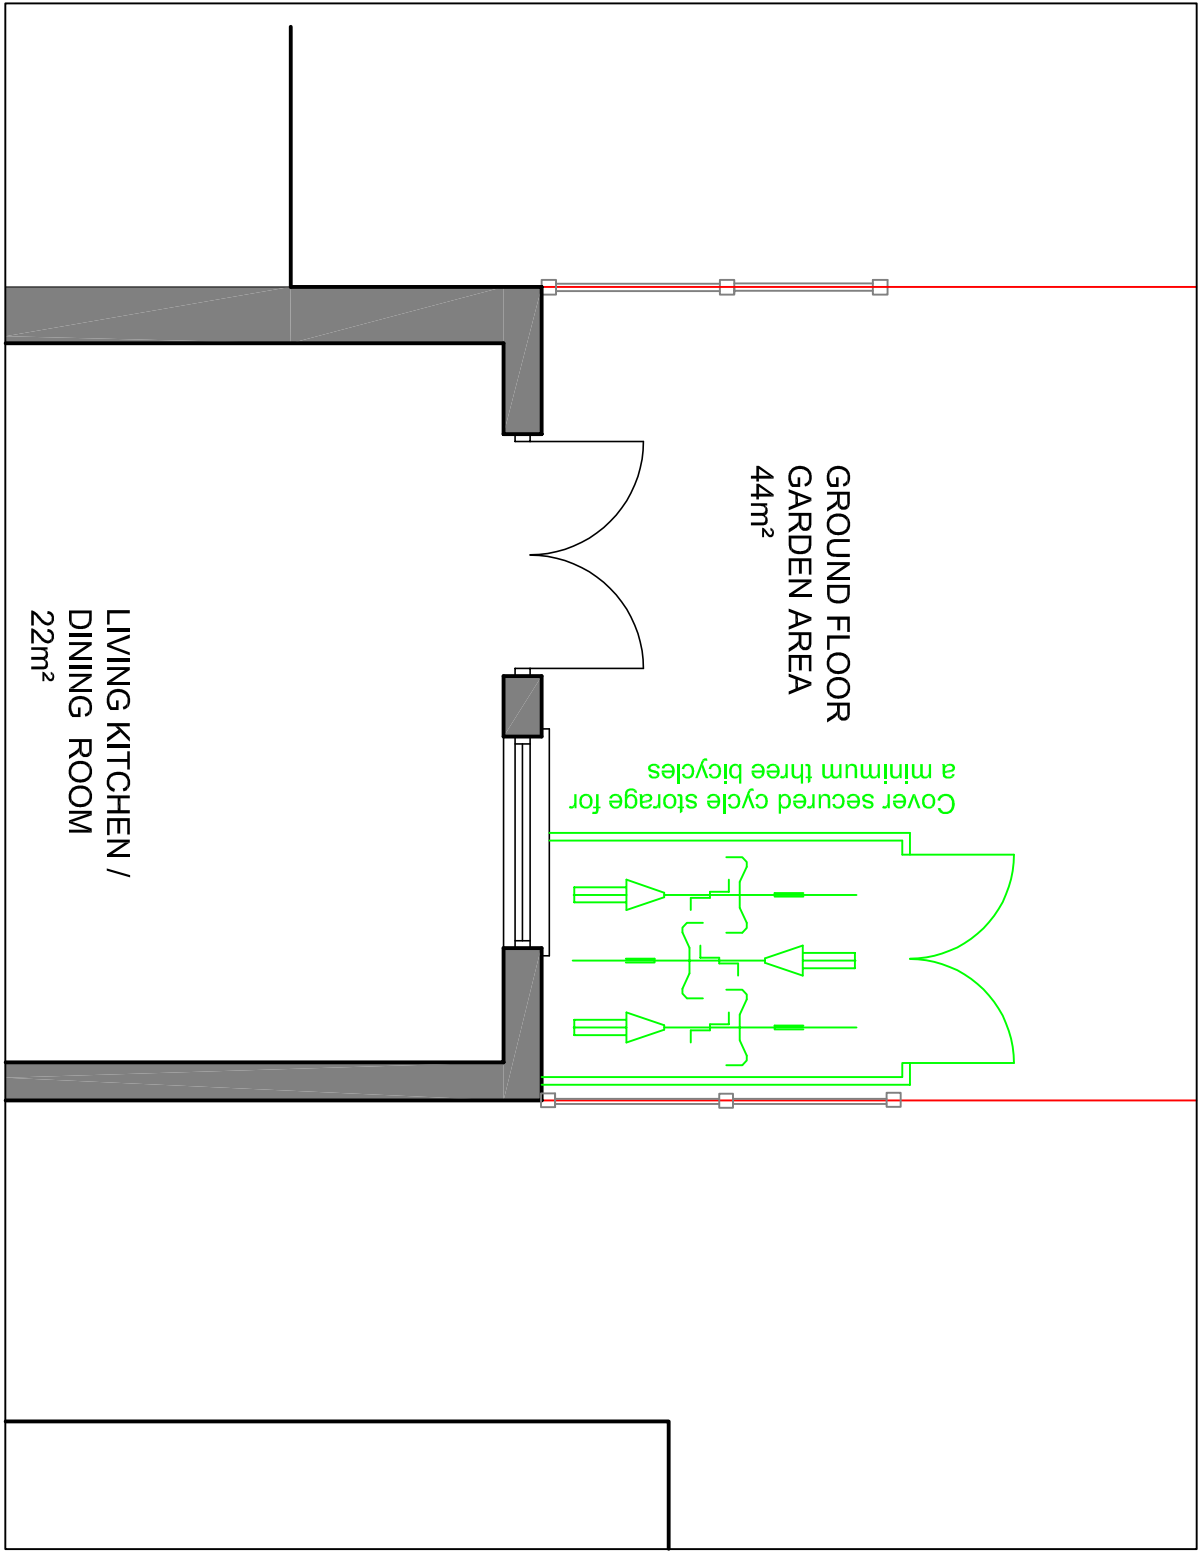

GROUND FLOOR REAR GARDEN CYCLE STORAGE

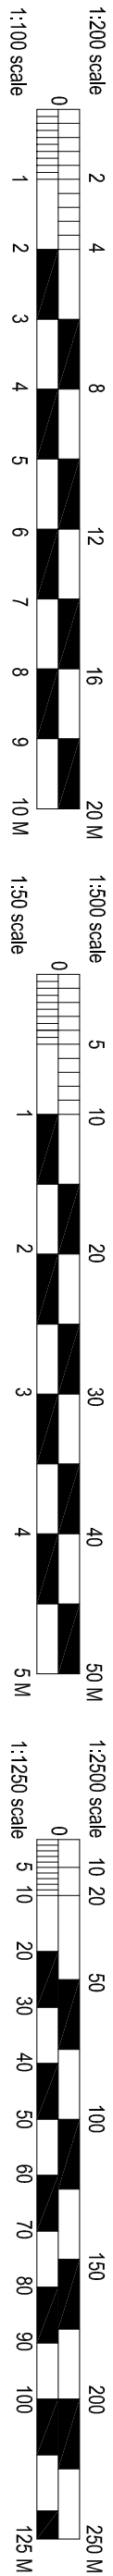

GROUND FLOOR REFUSE AND WASTE STORAGE AREA

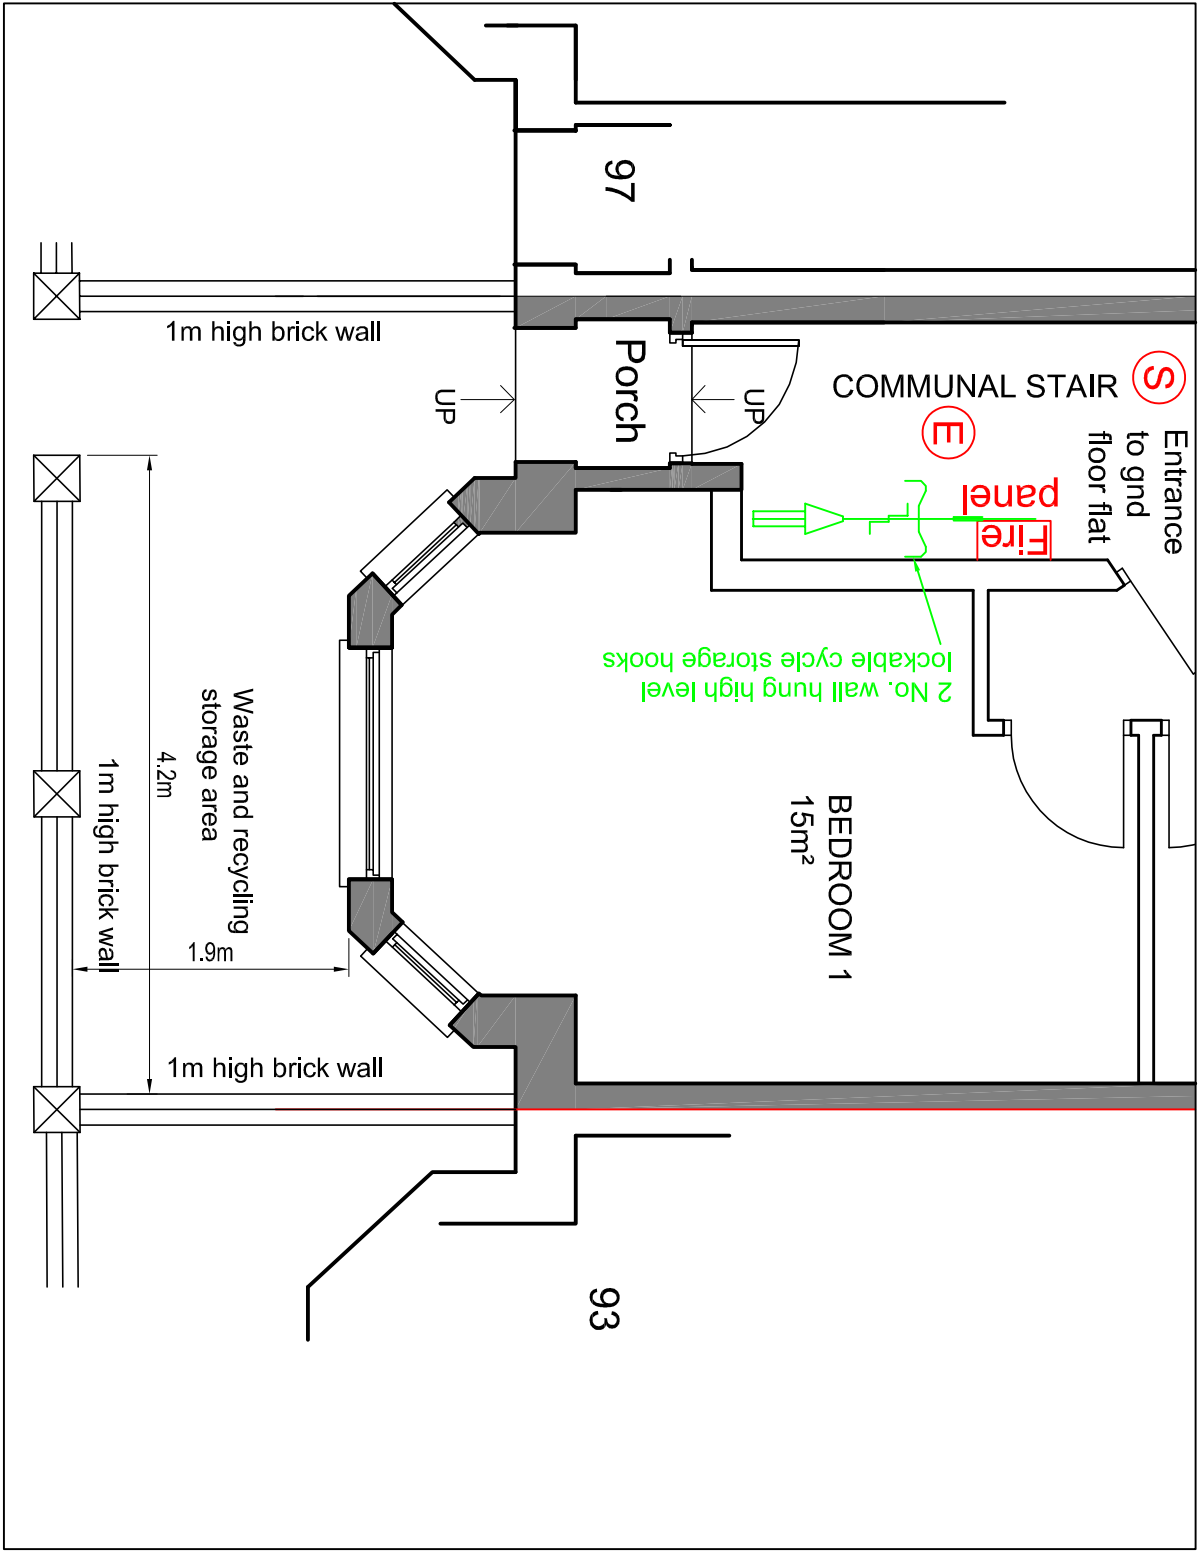

TEL - 0203 623 2400 - MOB - 07917 865 403 EMAIL - MARC@CAPITALARCHITECTURALDESIGN.COM 1 89 CAT HILL, COCKFOSTERS EN4 8HS			
PROJECT PROPOSED CONVERSION TO 3 FLATS AT 95 BURGUYNE ROAD, LONDON N4 1AB			
CLIENT ADAM LAMBROU		CLIENT REF	
DRAWING DISCHARGE OF CONDITIONS DRAWING PROPOSED REFUSE & WASTE STORAGE AND SECURE CYCLE STORAGE LAYOUTS			
SCALE 1:50 1:1250	DATE JUNE 2023	DRAWING NO. 2023-971 / 400	REV
All dimensions must be checked on site, errors and omissions must be reported. This drawing is subject to Copyright ©			

CAPITAL ARCHITECTURAL DESIGN

PLANNING ● PROJECT MANAGEMENT ● CONSERVATION ● SUSTAINABLE ENERGY SOLUTIONS ● LISTED BUILDING ● ARCHITECTURAL DESIGN SOLUTIONS ● SURVEYING ● LANDSCAPING ● BUILDING REGULATIONS