


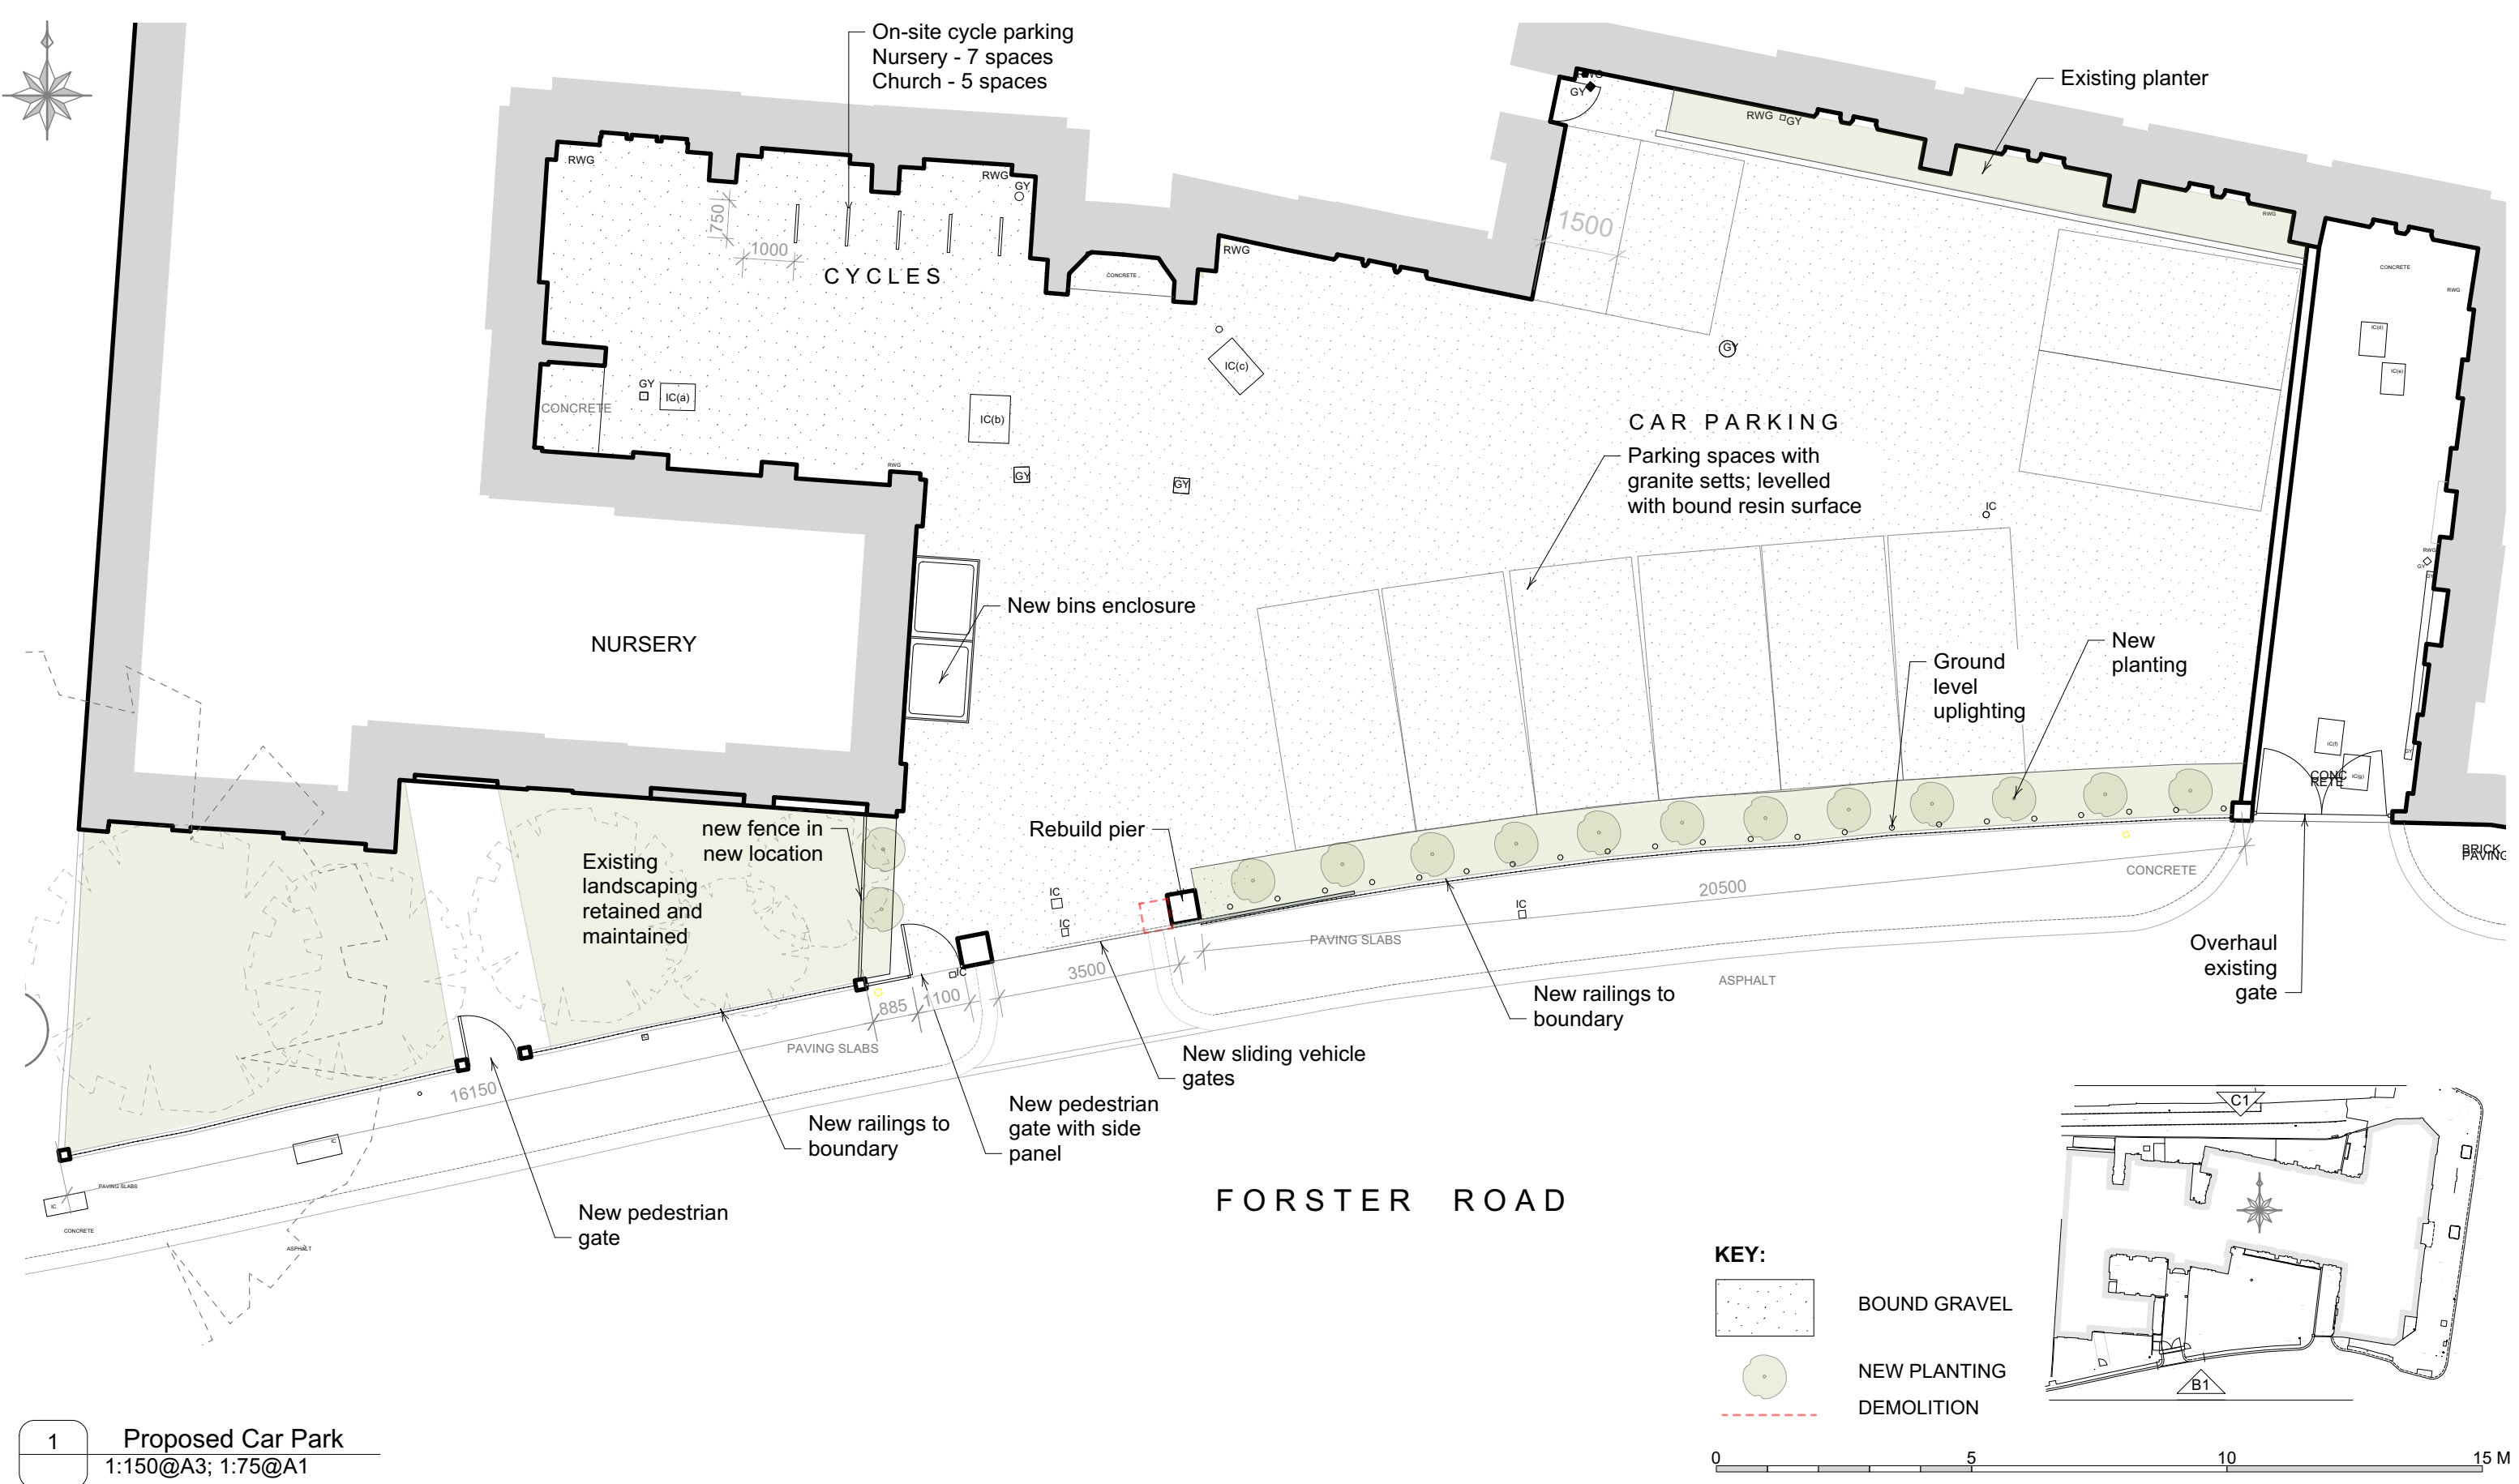

Proposed Car Park
1:150@A3; 1:75@A1

Revisions		
A	19/12/2022	Drawing updated and notes revised
B	08/02/2023	Revised parking spaces
C	22/05/2023	Cycle parking added
D	06/06/2023	Notes amended

Proposed Car Park &
South boundary

© Roger Mears Architects LLP 2022

Date	Scale	Job No.	Dwg No.	Rev.
June 2023	1:100@A3 1:50@A1	2146	L(00)200 D	