


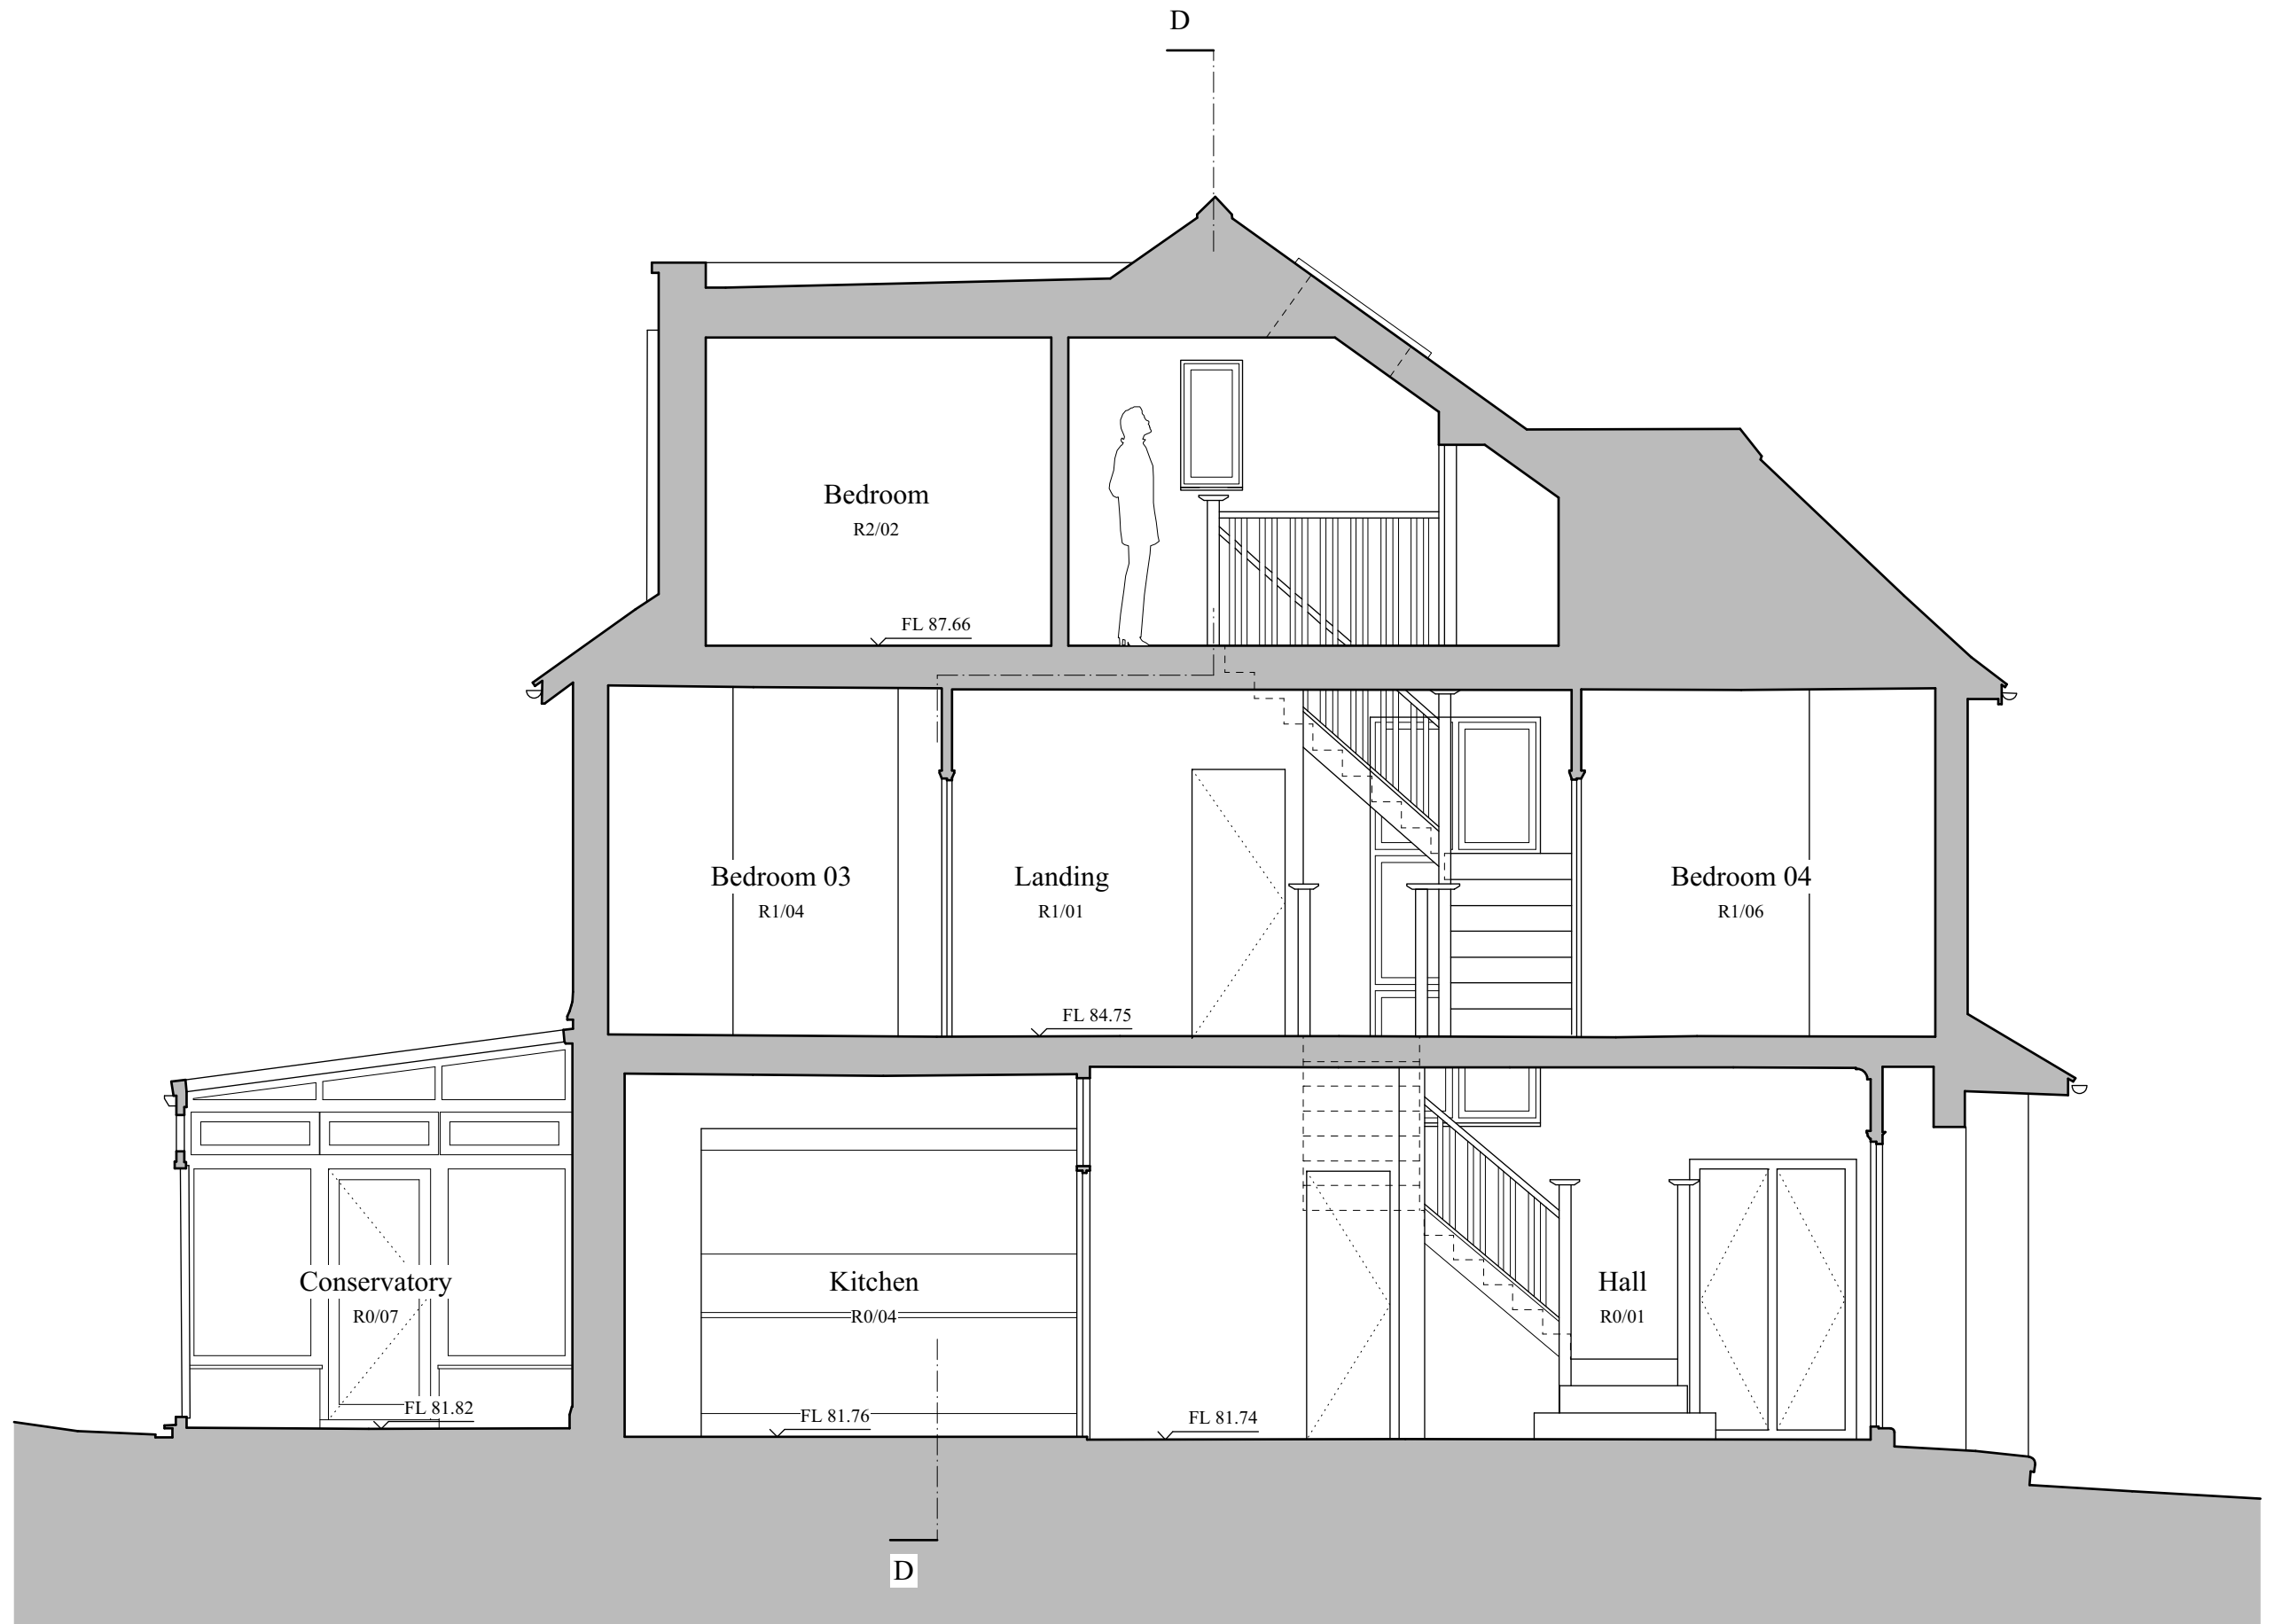

Notes:
All contents copyright.
Do not scale.
Contractor to verify all dimensions on site.
Read in conjunction with all relevant
architect's and consultant's information.
Report any discrepancies to the architect.

Scale: 1/50
1 2

Key:

Revisions:

Project: 57 Fordington Road
London
N6 4TH
Drawing: Section BB
As Proposed

Number: P2202_A006
Scale: 1/50 @ A3
Date: 27/06/23
Status: Information
Drawn: JNM
Checked: JNM

MXN ARCHITECTURE

mxnarchitecture.com