

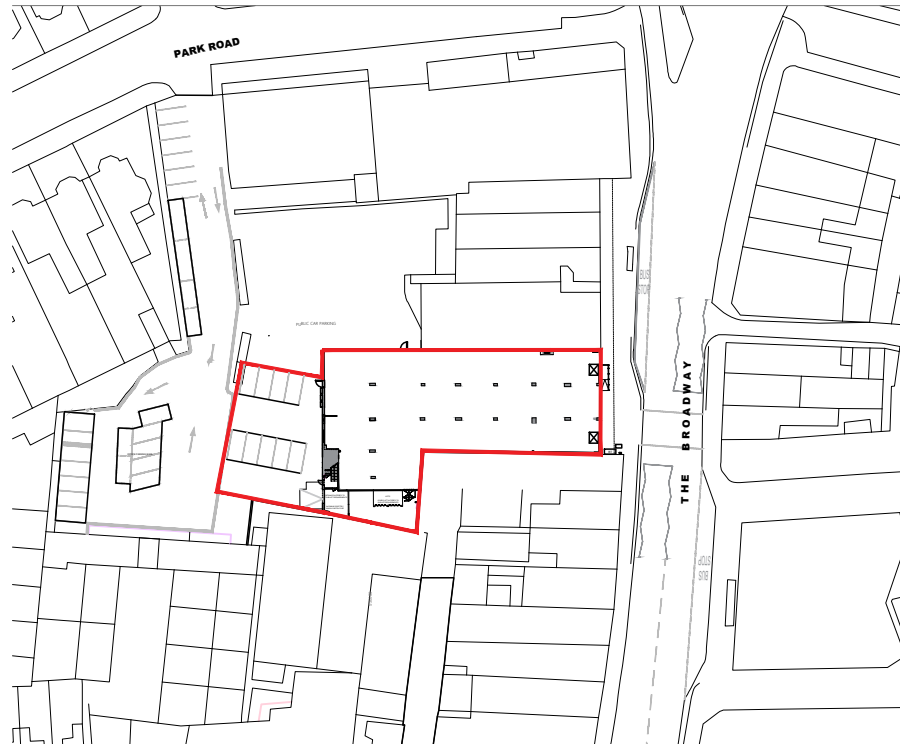


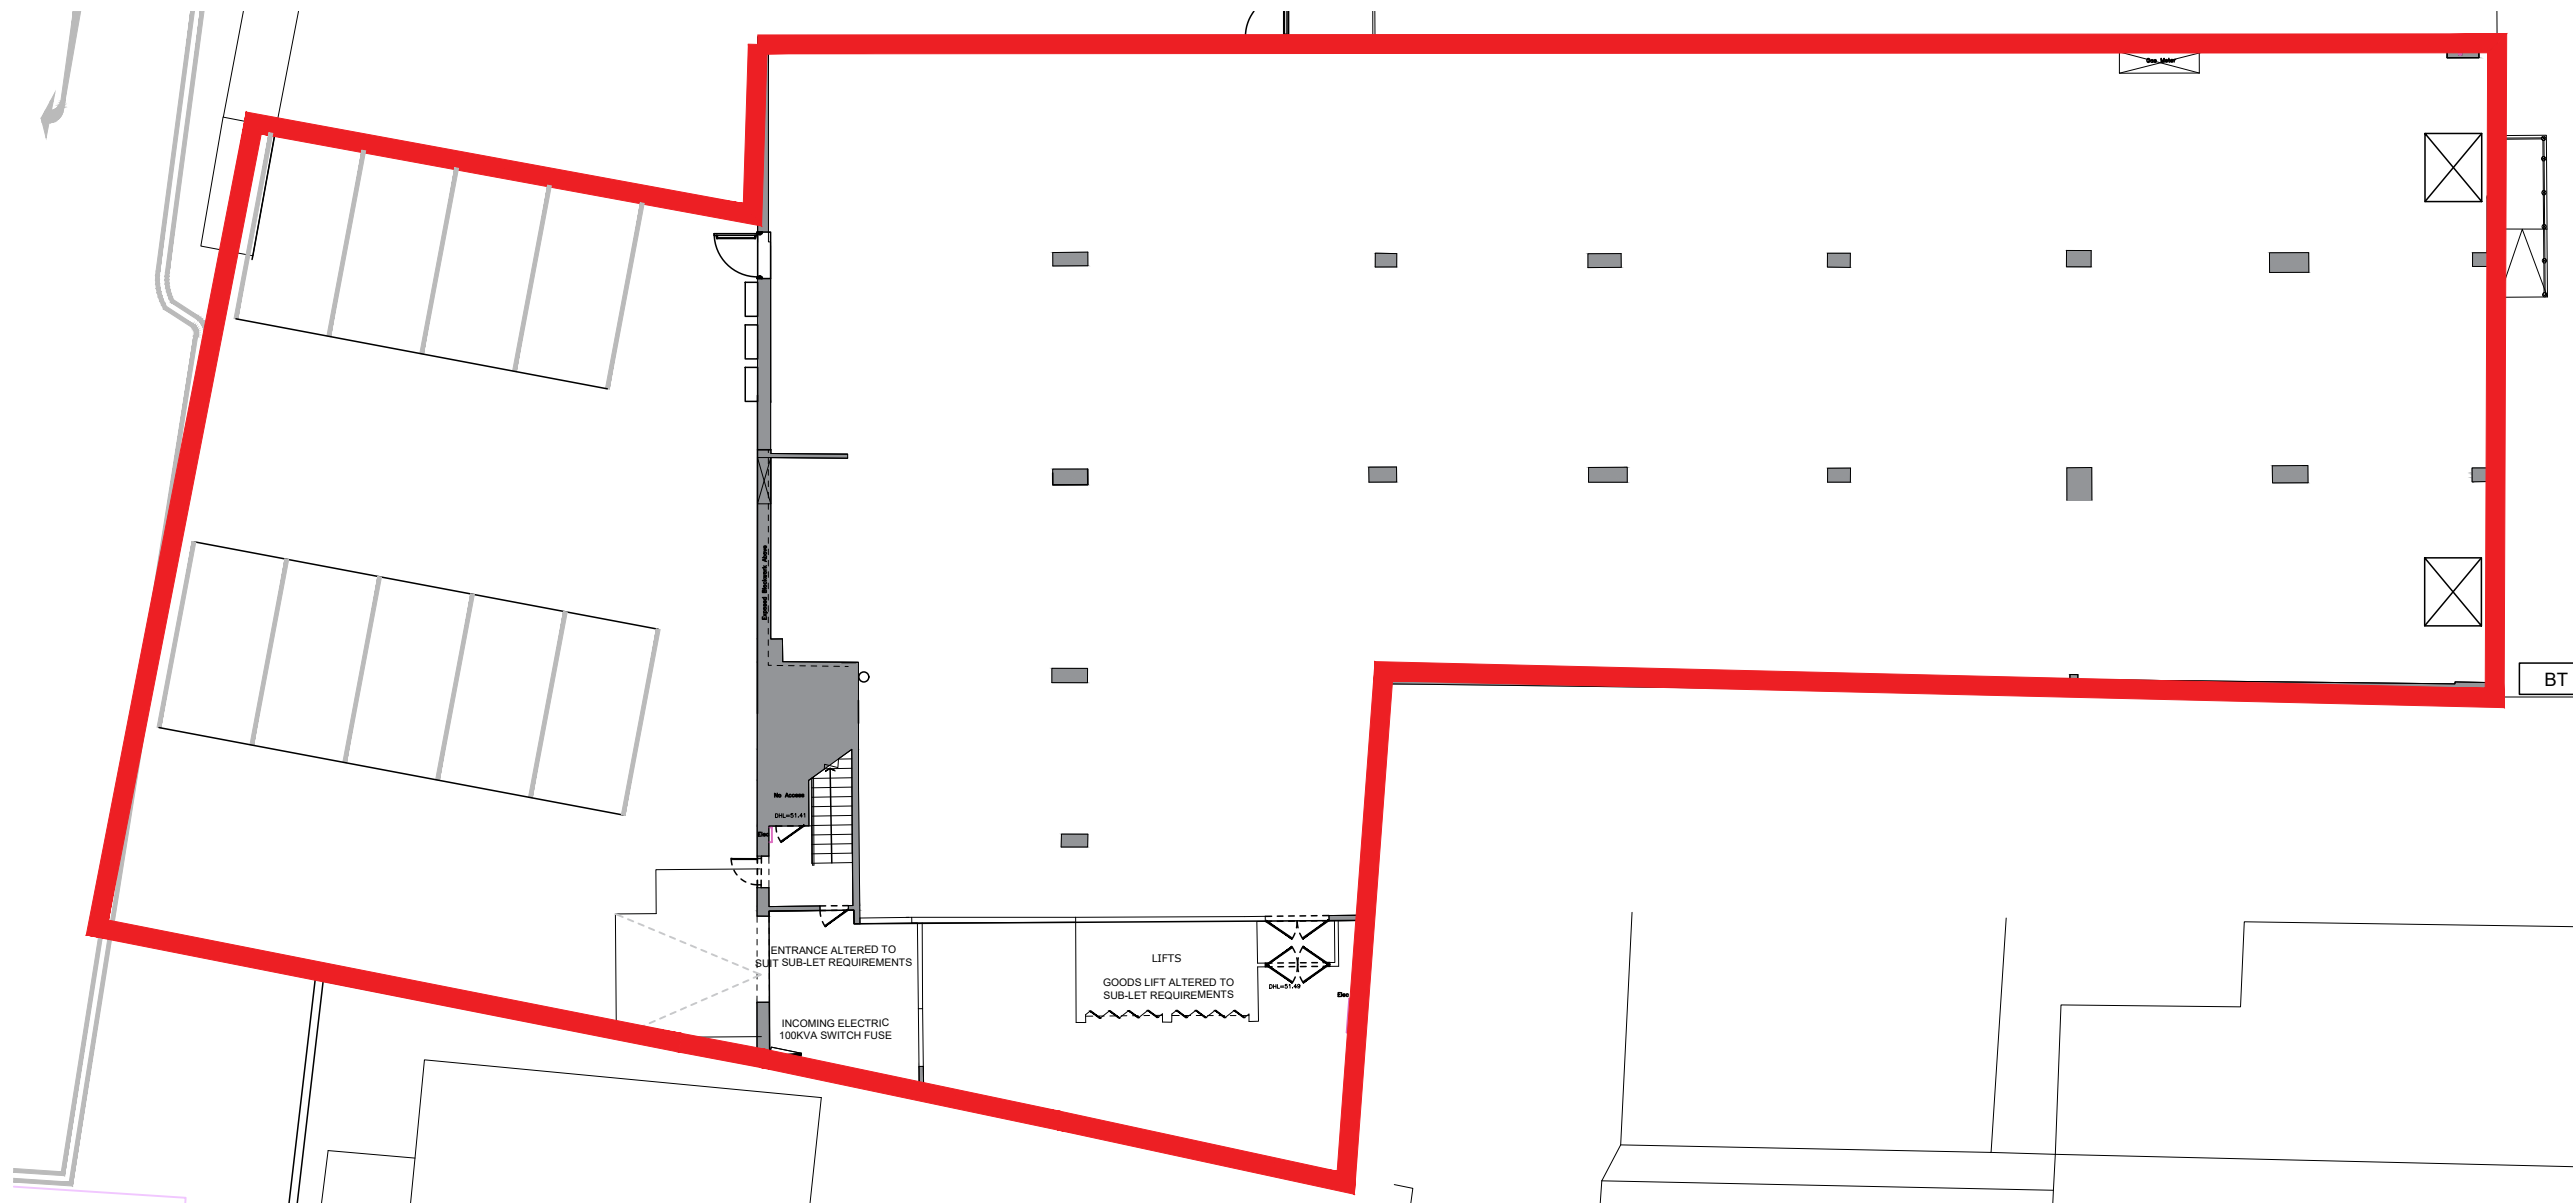


01 SITE LOCATION PLAN
P94621 100 1:1250@A3

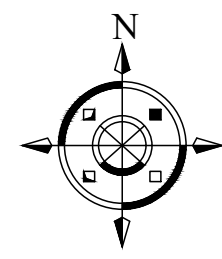

02 BLOCK PLAN
P94621 100 1:200@A3

DEMISE LINE
SITE AREA: 1133 Sqm

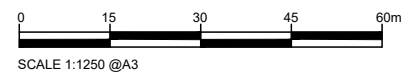

B	05.06.23	General Amendments	JN
A	09.05.23	General Amendments	JN
-	24.04.23	First Issue	GA
Rev.	Date	Description	
architects project managers cost consultants 2nd Floor 13 Swan Yard Islington, London N1 1SD tel: 0203 627 8880 jla			
Status		PLANNING	
Client		SAINSBURY'S	
Project Title		SAINSBURY'S LOCAL CROUCH END, CROUCH END BROADWAY, N8 8DU	
Drawing Title		SITE LOCATION PLAN	
Project Number P-94621		Drawing Number P-94621-100	Revision B
Drawn GA	Checked VA	Scale 1:1250/ 1:200 @A3	Date 24.04.23
JLA Architects is a trading name of Company Ref: OC315406 registered in England and Wales Registered Office: Euro House, 1394 High Road, London, N20 7YZ. Any reproduction of all or any part of this drawing without formal consent of the copyright owner, Company Ref: OC315606, is prohibited. The content of this drawing is the property of the Company Ref OC315606.			