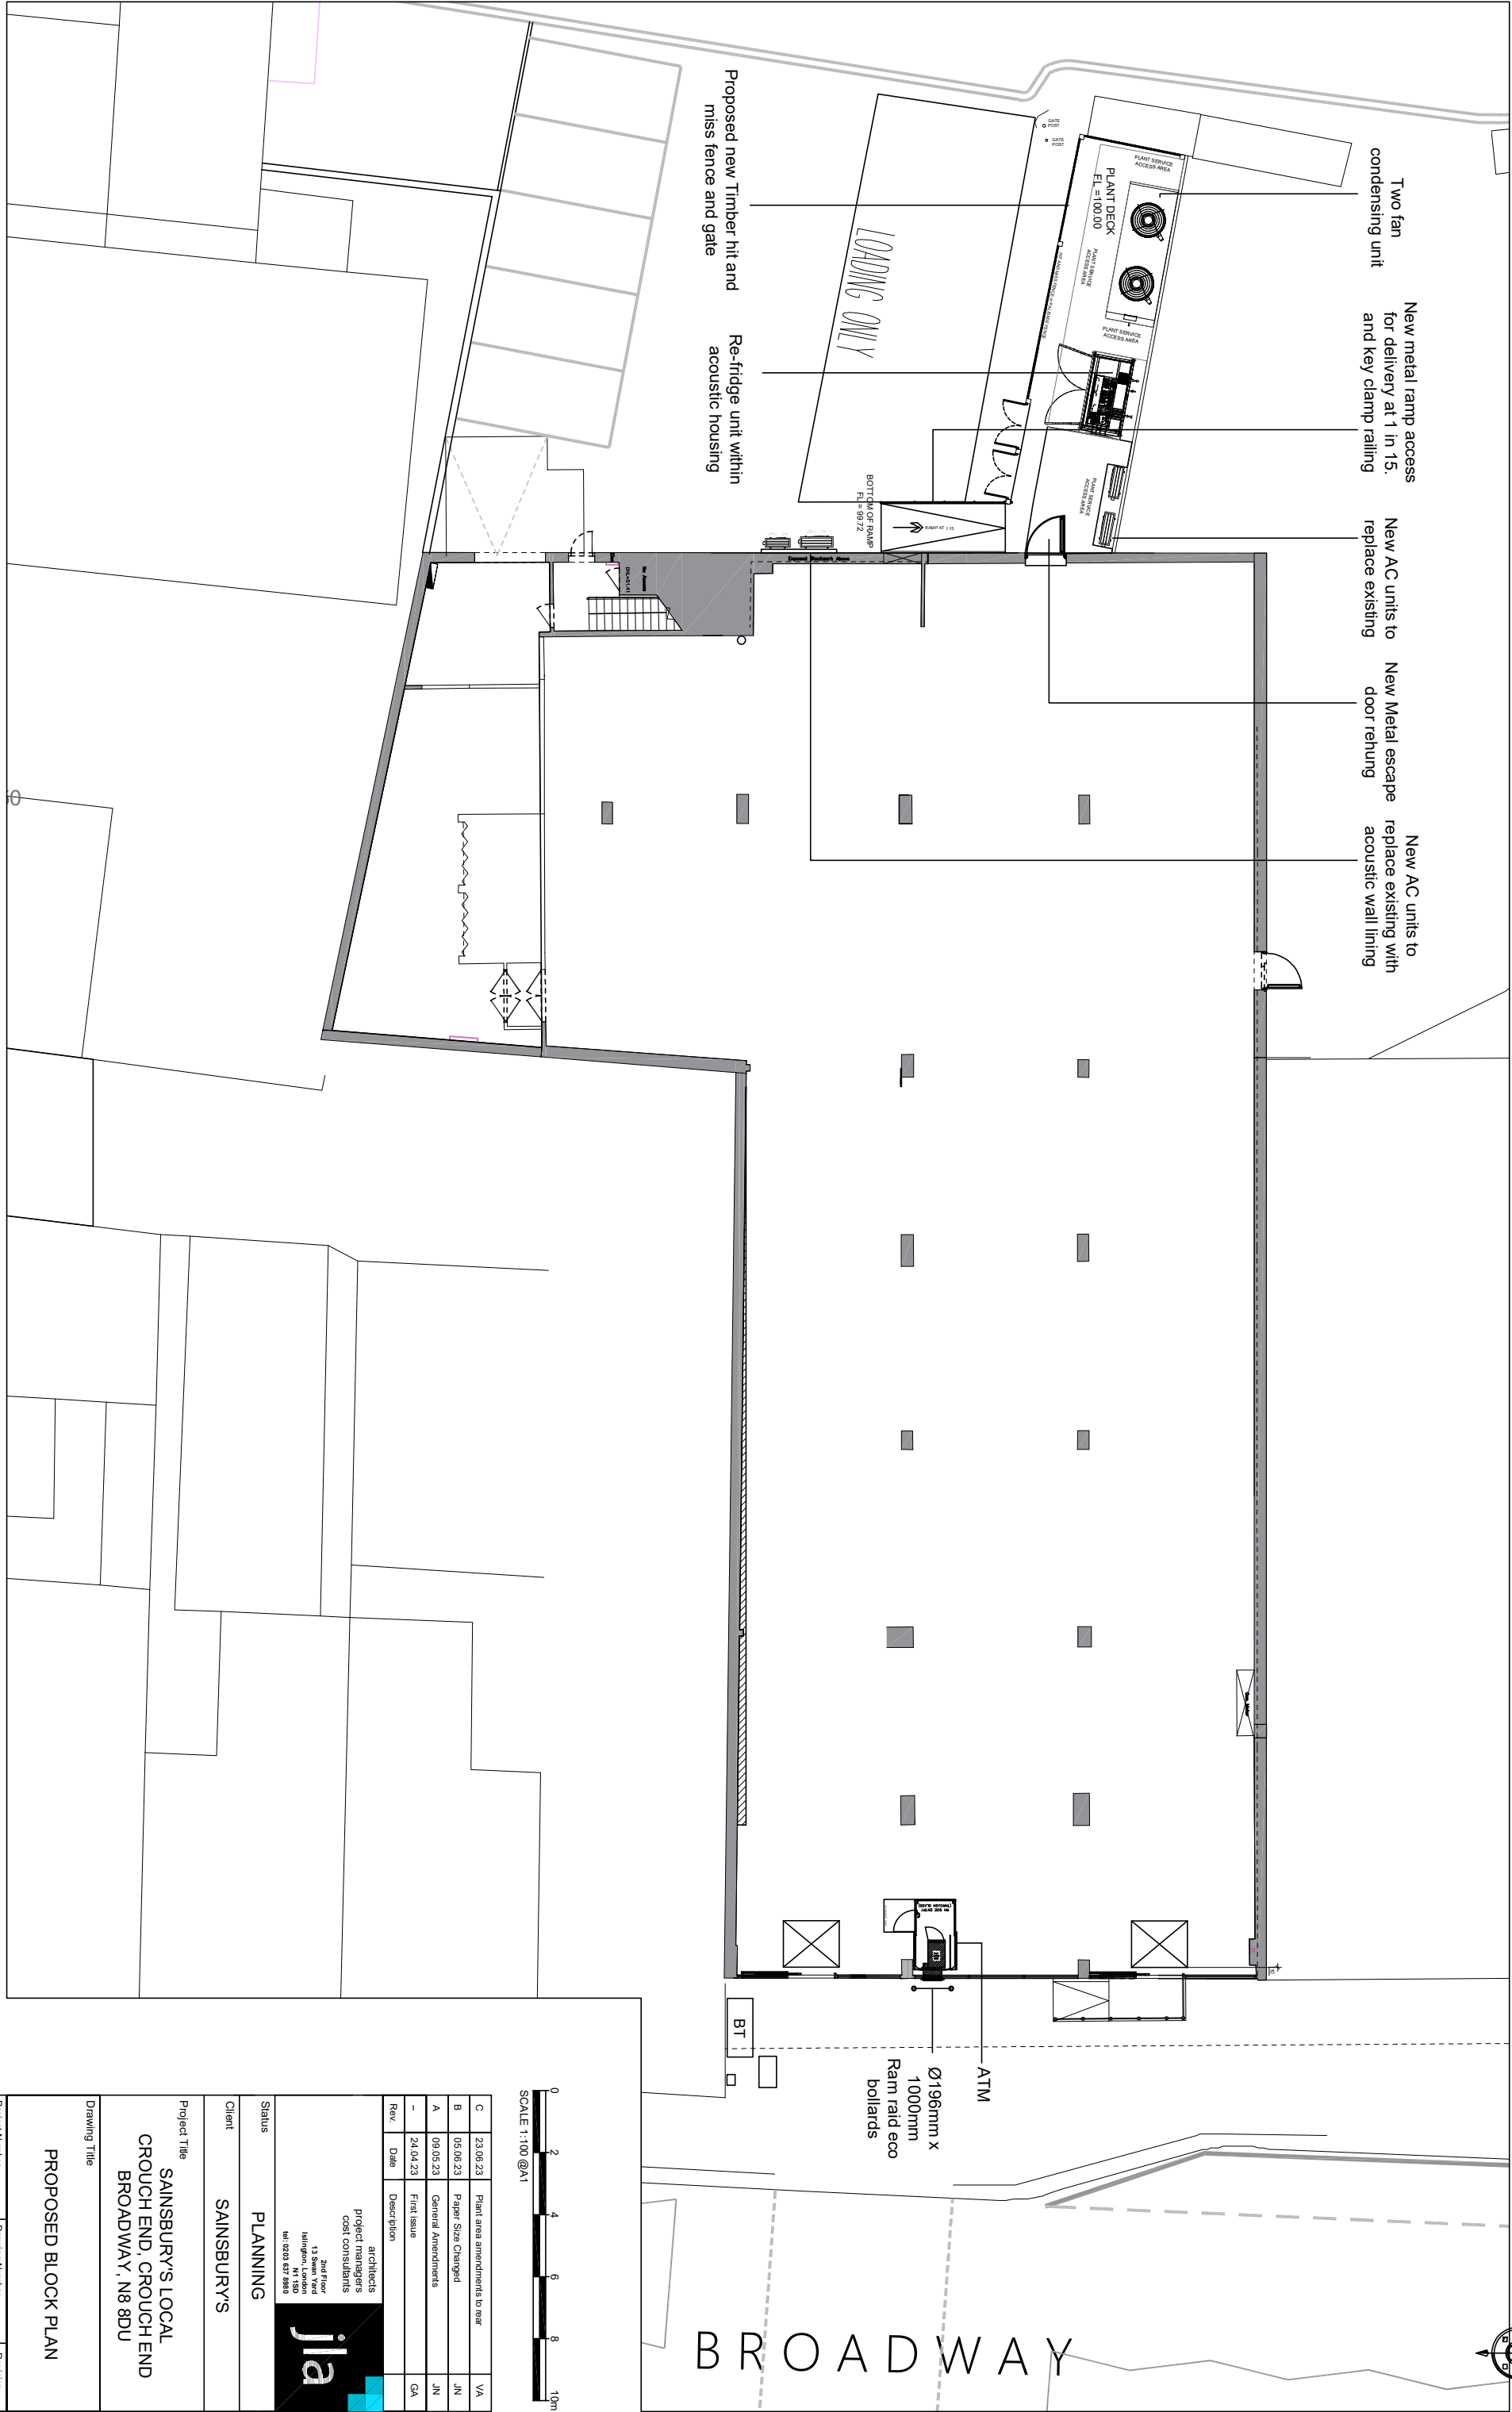
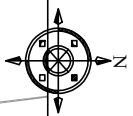


SCALE 1:100 @A1

C	23.06.23	Plant area amendments to rear	VA
B	05.06.23	Paper Size Changed	JN
A	09.05.23	General Amendments	JN
-	24.04.23	First Issue	GA
Rev	Date	Description	

architects
project managers
cost consultants

jila

2nd Floor
13 Swan Yard
Islington, London
N1 0DS 877 8989

Status	PLANNING			
Client	SAINSBURY'S			
Project Title	SAINSBURY'S LOCAL CROUCH END, CROUCH END BROADWAY, N8 8DU			
Drawing Title	PROPOSED BLOCK PLAN			
Project Number	Drawing Number	Revision		
P-94621	P-94621-110	C		
Drawn	Checked	Scale	Date	
GA	VA	1:100@A1	24.04.23	

It is a condition of the drawing that the drawing is to be used for the purpose for which it was prepared and for no other purpose. The drawing is the property of the company and shall remain the property of the company and shall not be reproduced or used in any way without the written consent of the company. Any reproduction or use of the drawing without the written consent of the company is a breach of the terms and conditions of the drawing.