


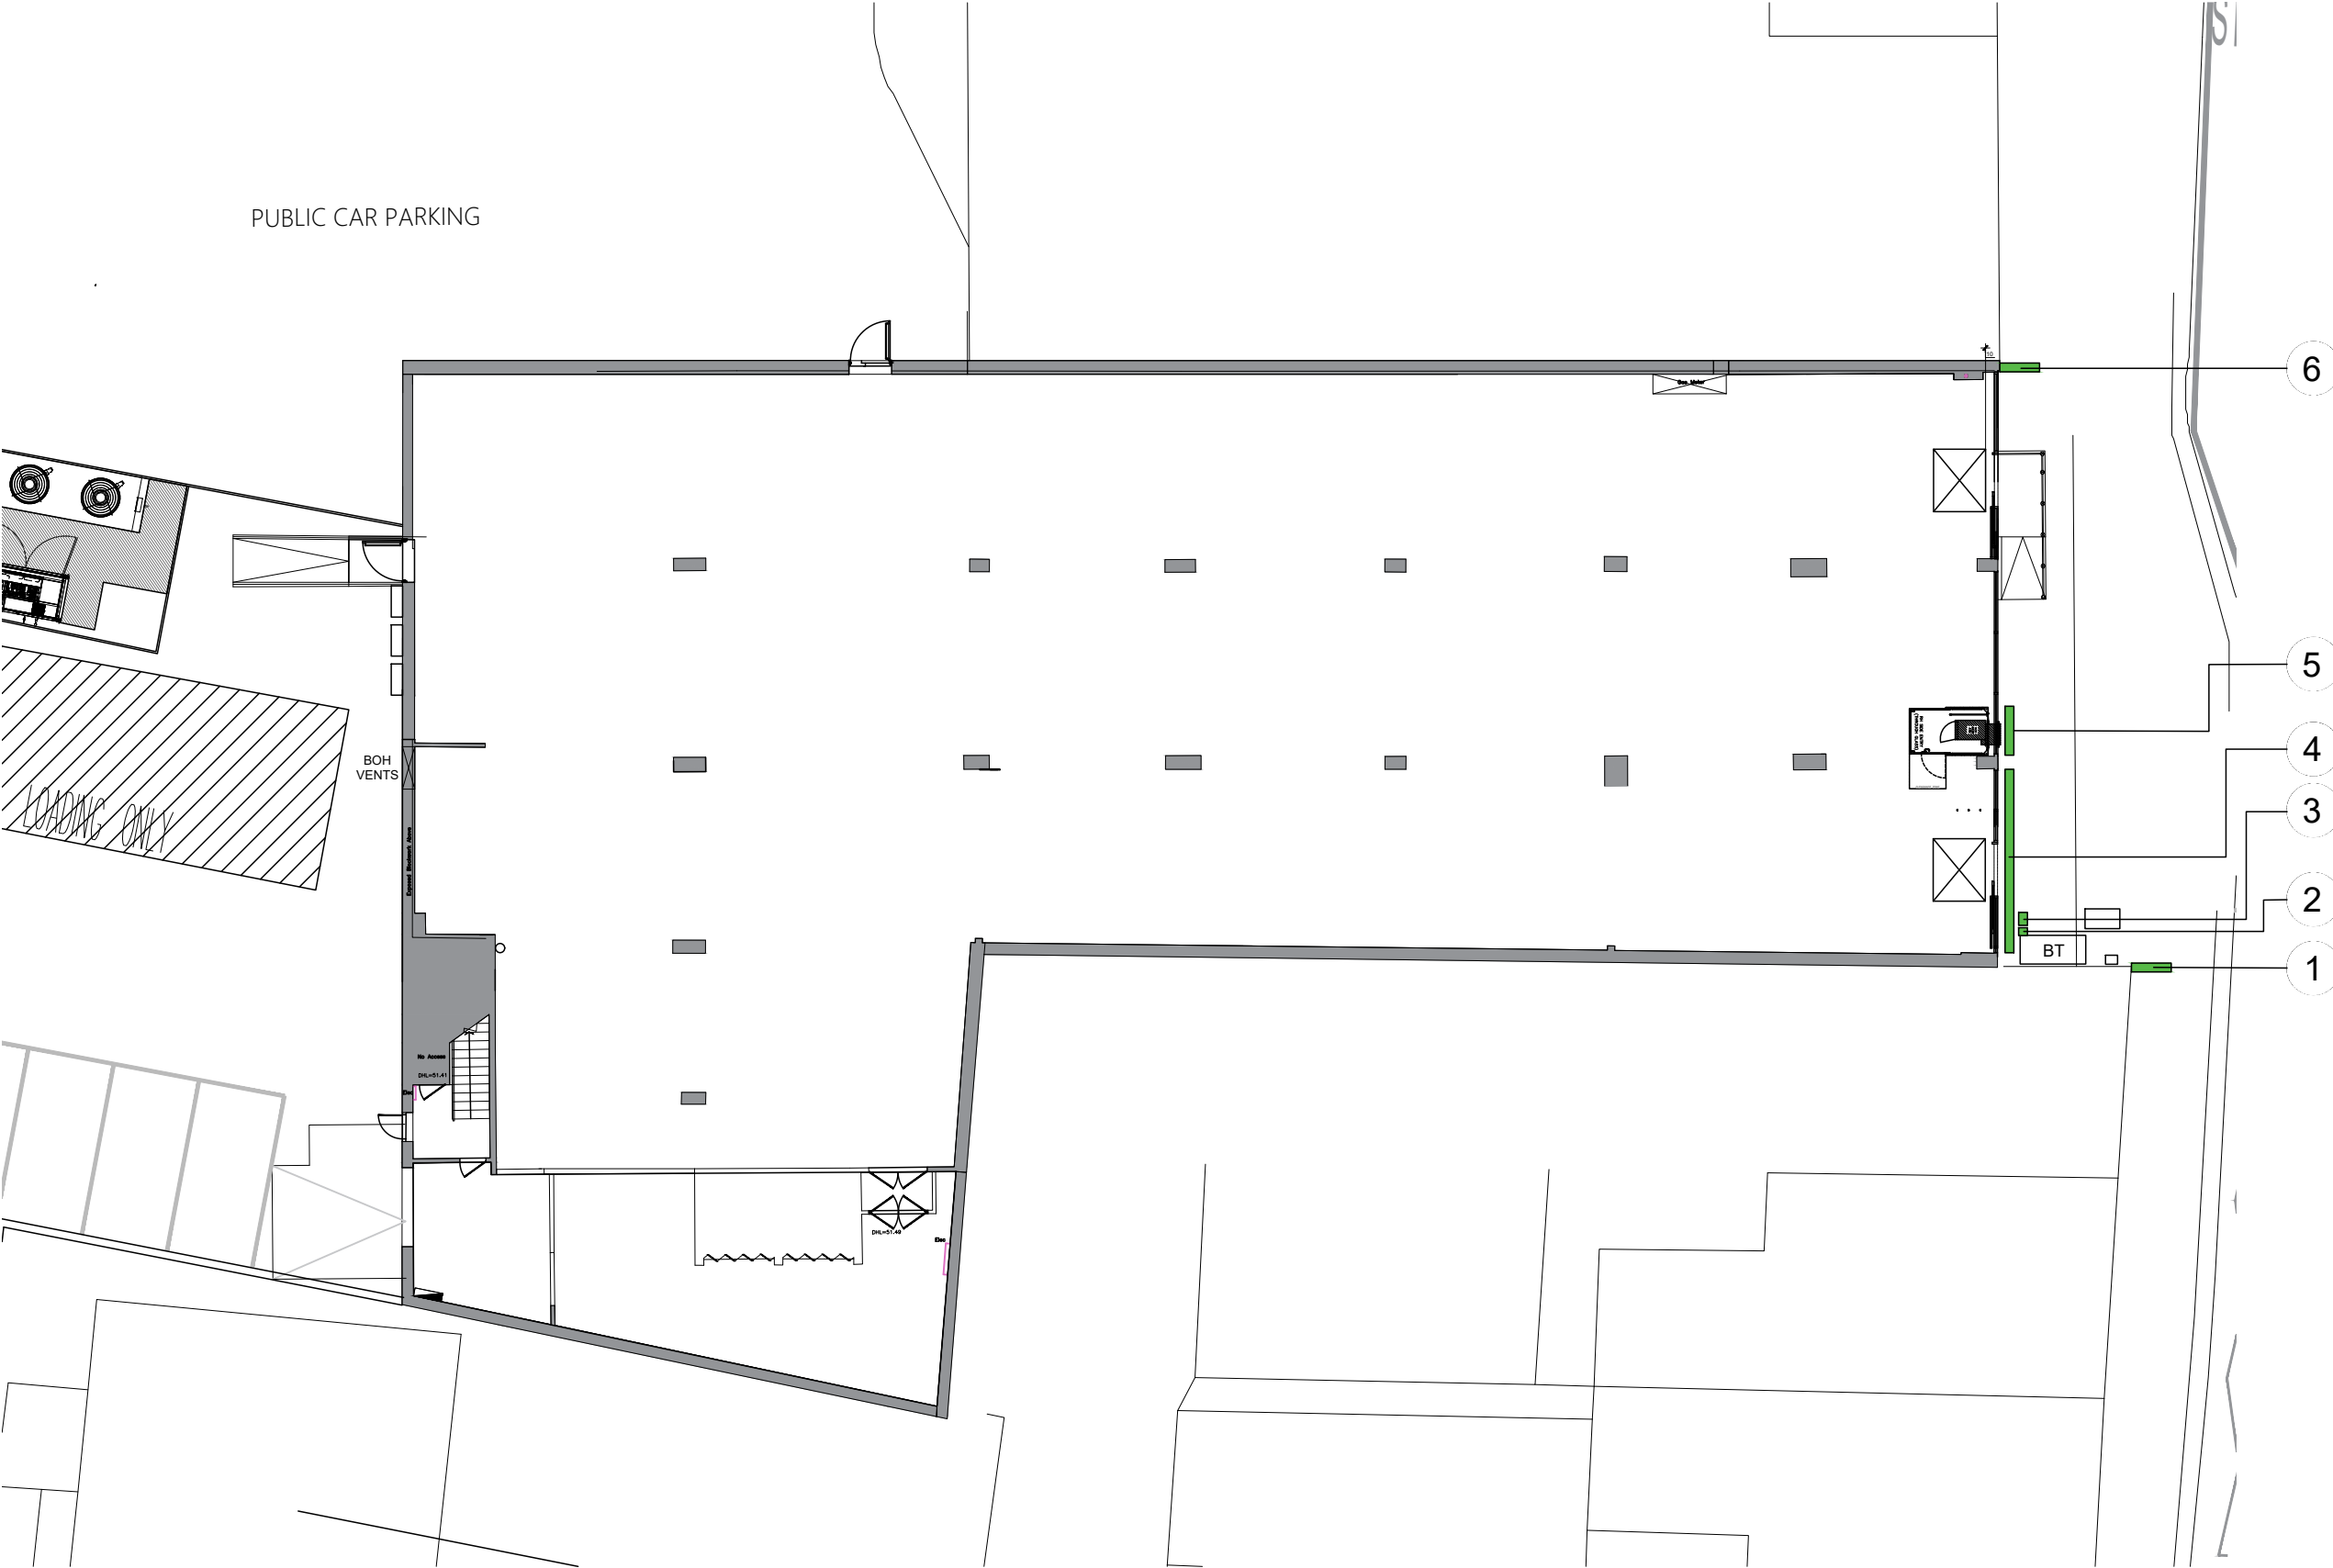

PUBLIC CAR PARKING

6

5

4

3

2

1


BOH VENTS

BT

LEGEND

Number	Advertisement
1	'Sainsbury's Local' projecting sign A
2	Disclaimer Boards - Benefits from Deemed Consent
3	Welcome sign - Benefits from Deemed Consent
4	'Sainsbury's Local' Fascia
5	ATM Surround - Benefits from Deemed Consent
6	'Sainsbury's Local' projecting sign B

01 PROPOSED SIGNAGE PLAN
P 94621217 1:200@A3

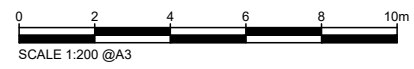

B	23.06.23	General Amendments	JN
A	09.05.23	General Amendments	JN
--	24.04.23	First issue	GA

Rev.	Date	Description
architects project managers cost consultants 2nd Floor 13 Swan Yard Islington, London N1 1SD tel: 0203 627 8880 jla		

Status **PLANNING**

Client **Sainsbury's**

Project Title
**SAINSBURY'S LOCAL
CROUCH END, CROUCH END
BROADWAY, N8 8DU**

Drawing Title
PROPOSED SIGNAGE PLAN

Project Number S-94621	Drawing Number P-94621-215	Revision B
---------------------------	-------------------------------	---------------

Drawn GA	Checked VA	Scale Varies	Date 24.04.23
-------------	---------------	-----------------	------------------

JLA Architects is a trading name of Company Ref: OC315406 registered in England and Wales Registered Office: Euro House, 1394 High Road, London, N20 7YJ. Any reproduction of all or any part of this drawing without formal consent of the copyright owner, Company Ref: OC315606, is prohibited. The content of this drawing is the property of the Company Ref OC315606.