



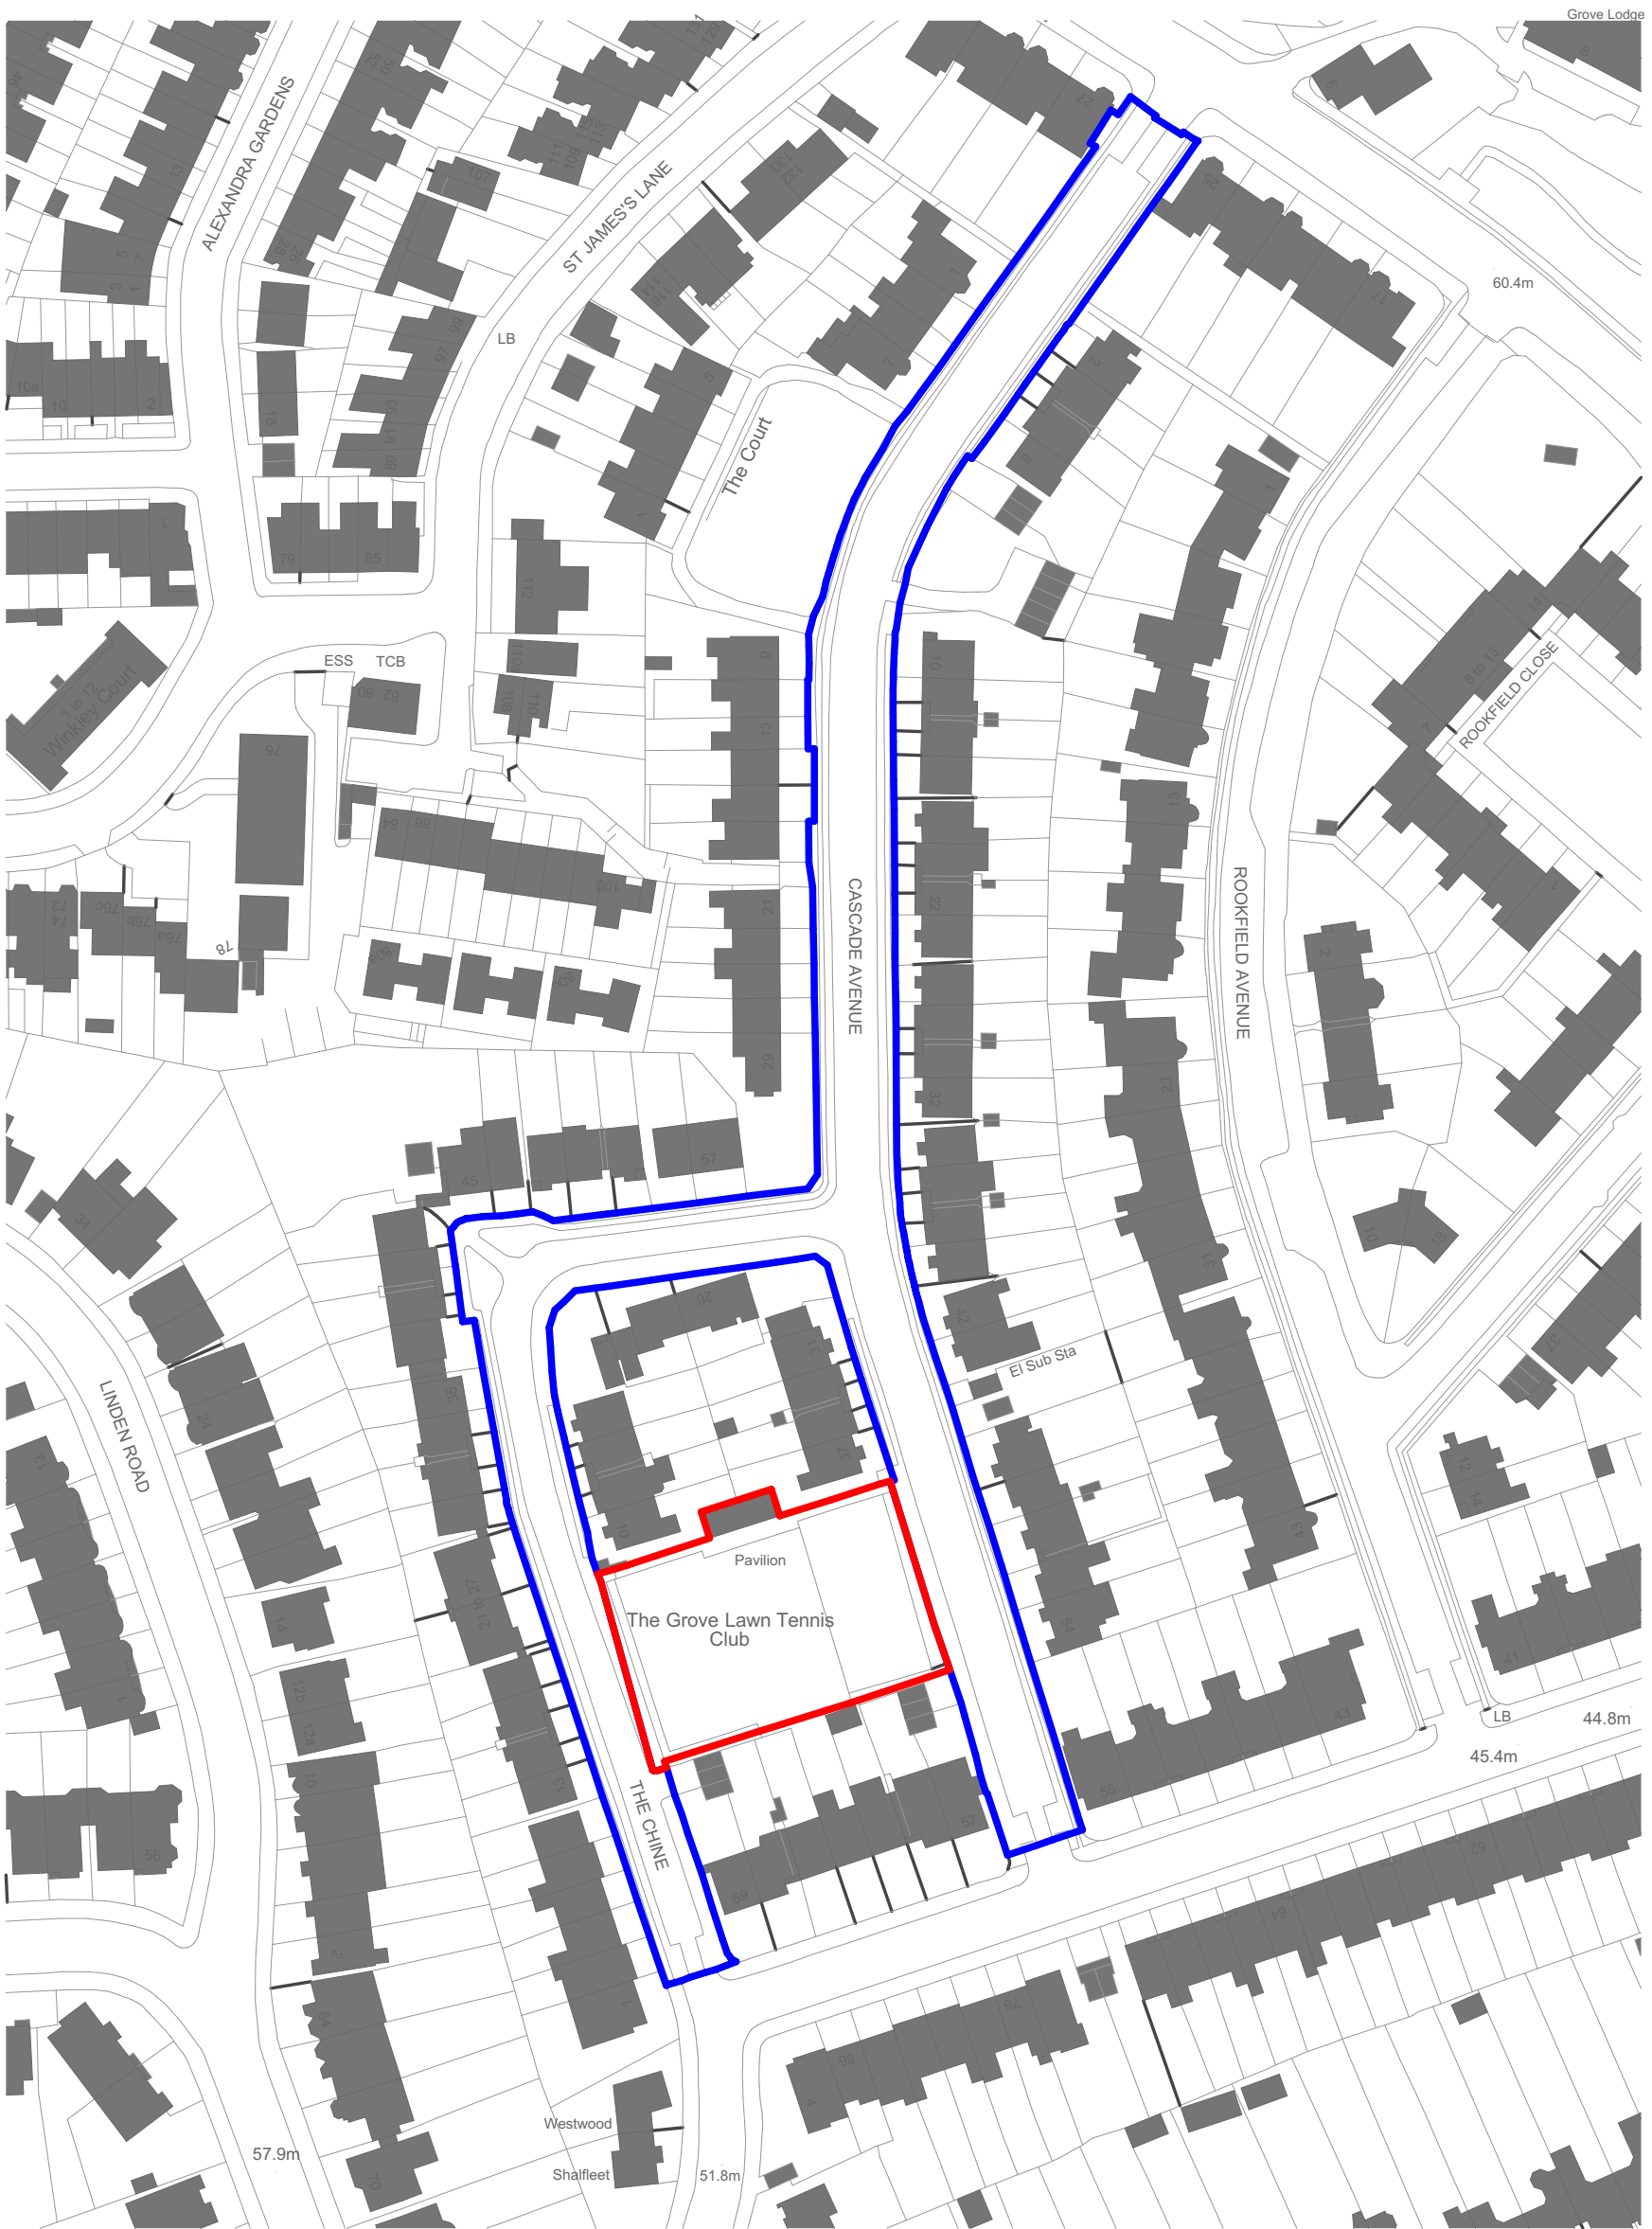

Ordnance Survey, (c) Crown Copyright 2023. All rights reserved. Licence number 100022432

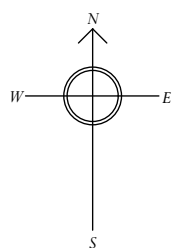

Collins Court


Cascade Avenue

Location Plan 6299 - PL 01A

1:1250



Jan 23

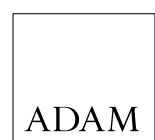

ARCHITECTURE