

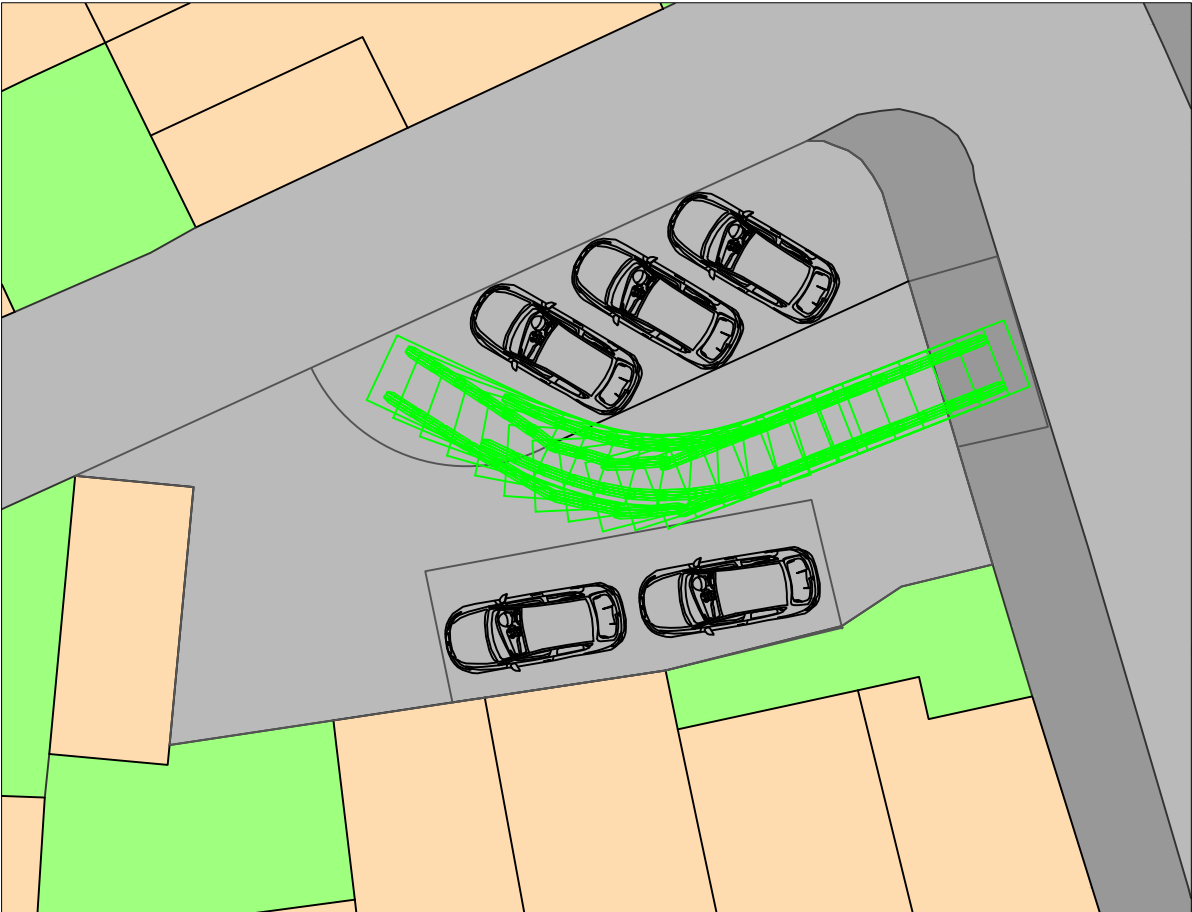
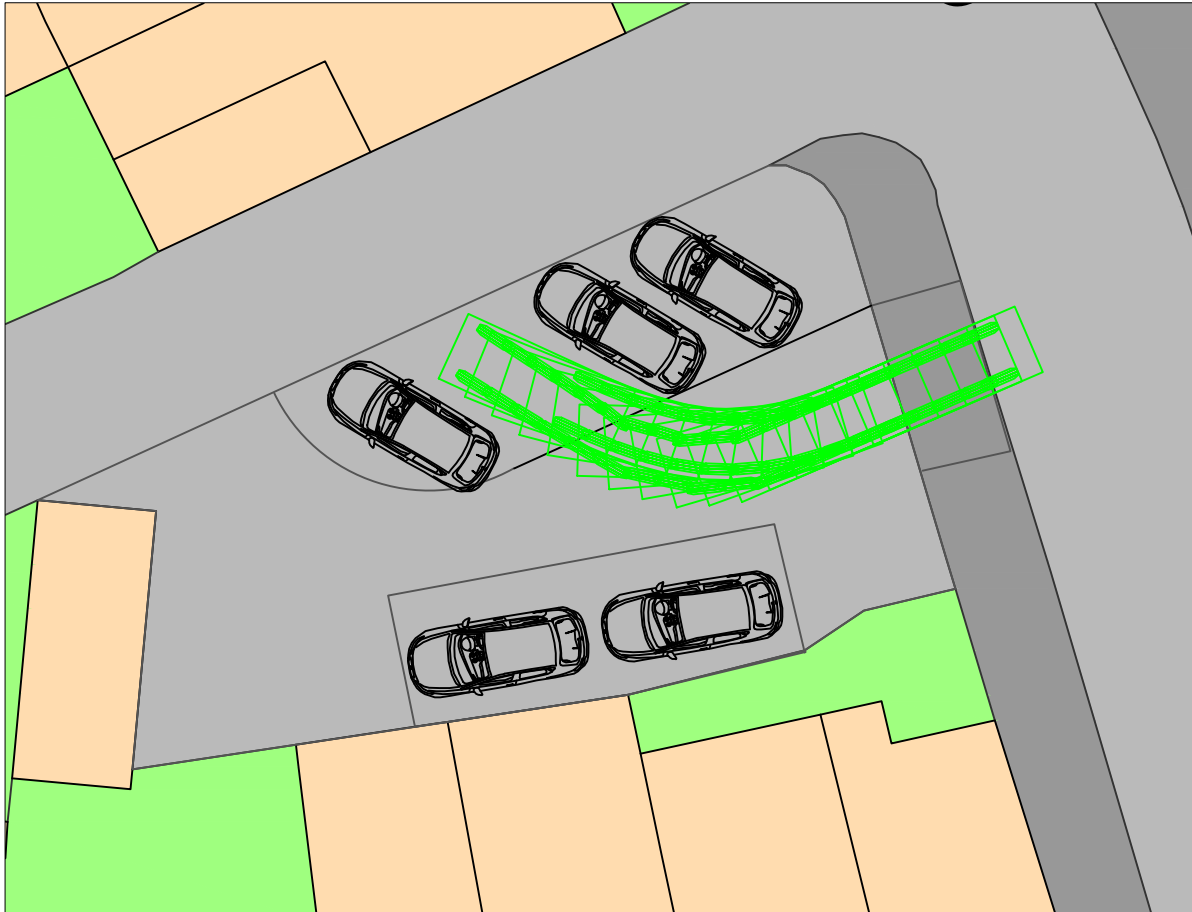


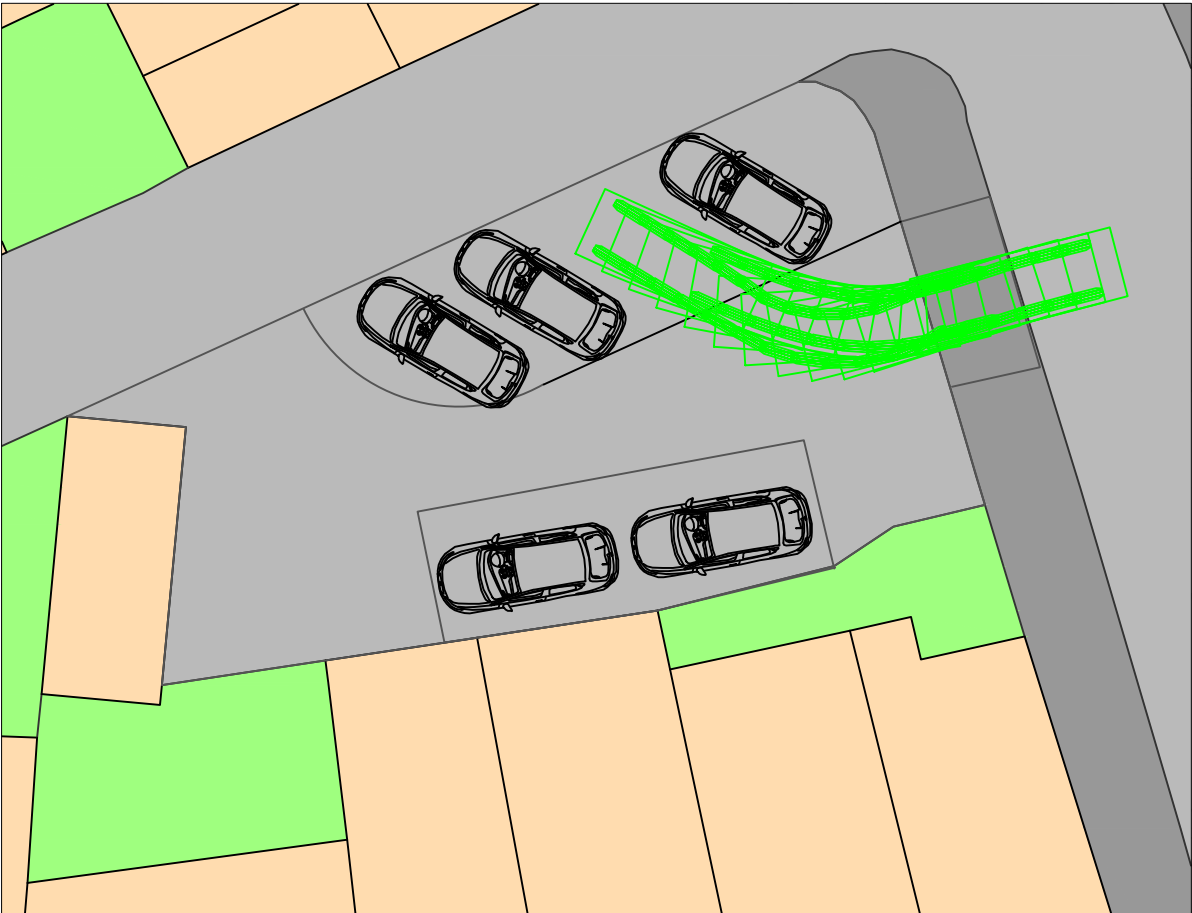


A3 ORIGINAL
NOT FOR CONSTRUCTION

Notes:

Key:

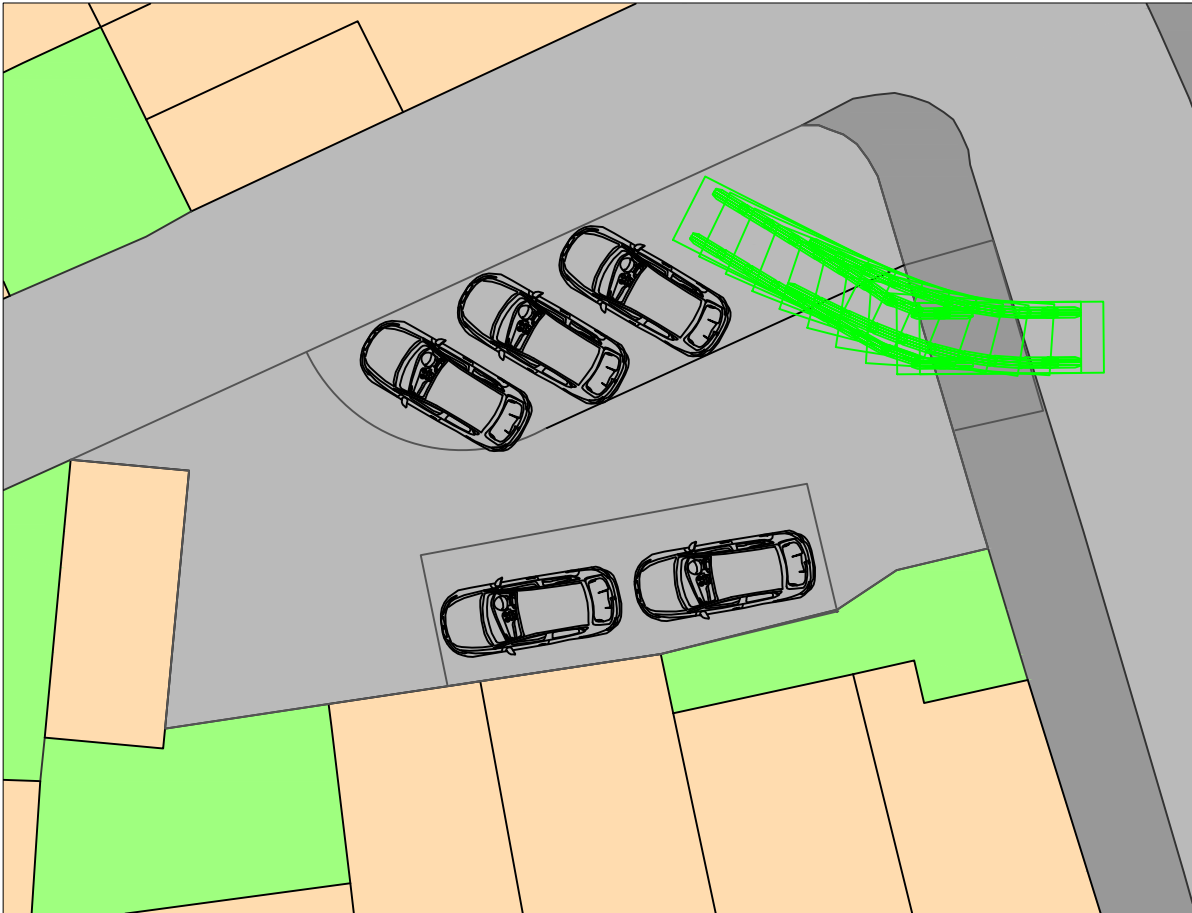

Parking on site

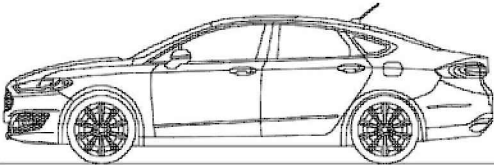

Family Saloon	
Overall Length	4.871m
Overall Width	1.852m
Overall Body Height	1.600m
Min Body Ground Clearance	0.128m
Max Track Width	1.800m
Lock to Lock Time	6.00s
Kerb to Kerb Turning Radius	5.800m

rev	description	date

ADL Planning Pty Ltd

© ADL Planning Pty Ltd Copyright. The drawings, information and data recorded in this document ("the information") is the property of ADL Planning. This document and the information are solely for the use of the authorised recipient and this document may not be used, copied or reproduced in whole or part for any purposes other than which it was supplied by ADL Planning. ADL Planning makes no representation, undertakes no duty and accepts no responsibilities to any third party who may use or rely upon this document or the information.

Project
LORDSHIP LANE

Title
Vehicle Swept Path Analysis
Family Saloon (4.8m)
Parking on site

Date MAY 2023	
Scale NTS	Filename TR_02.dwg
Drawing number ADL/LLCW/TR/02	Rev