

|            |    |    |    |    |    |    |    |    |    |    |    |    |    |    |    |    |    |
|------------|----|----|----|----|----|----|----|----|----|----|----|----|----|----|----|----|----|
| Issued no. | 01 | 02 | 03 | 04 | 05 | 06 | 07 | 08 | 09 | 10 | 11 | 12 | 13 | 14 | 15 | 16 | 17 |
| Issued By  | FR | FR | NC | CA | CA | NC | NC | NC | NC | NC | NC | NC | NC | NC | NC | NC | NC |
| DD         | 14 | 25 | 17 | 17 | 02 | 04 | 04 | 06 | 14 | 13 | 19 | 25 | 15 | 15 | 23 | 24 | 26 |
| MM         | 09 | 11 | 12 | 12 | 02 | 02 | 06 | 06 | 07 | 12 | 01 | 05 | 05 | 05 | 05 | 06 |    |
| YY         | 21 | 21 | 21 | 21 | 22 | 22 | 22 | 22 | 22 | 22 | 22 | 23 | 23 | 23 | 23 | 23 | 23 |

[illegible]

F: Pdf      D: dwg      P: Paper

[illegible]

**Do Not Use These Drawings for Construction  
Until Local Authority Gives Approval**

The Chevrolet bowtie logo is on the left, and the words "BUILDING DOCTORS" are written in a bold, sans-serif font to its right.

RIBA  020 3833 1000  
architect@building-doctors.com

**ש  
כ  
ת  
ת**

© Copyright 2023 Building Doctors


**client**


**Siraj Uddin**  
**21 Great Cambridge Rd**  
**Enfield**  
**N17 7LH**

Revision      **P** Preliminary      **A** Approval  
Referencing      **T** Tender      **C** Construction

no. &amp; rev.

**1030 - 017**

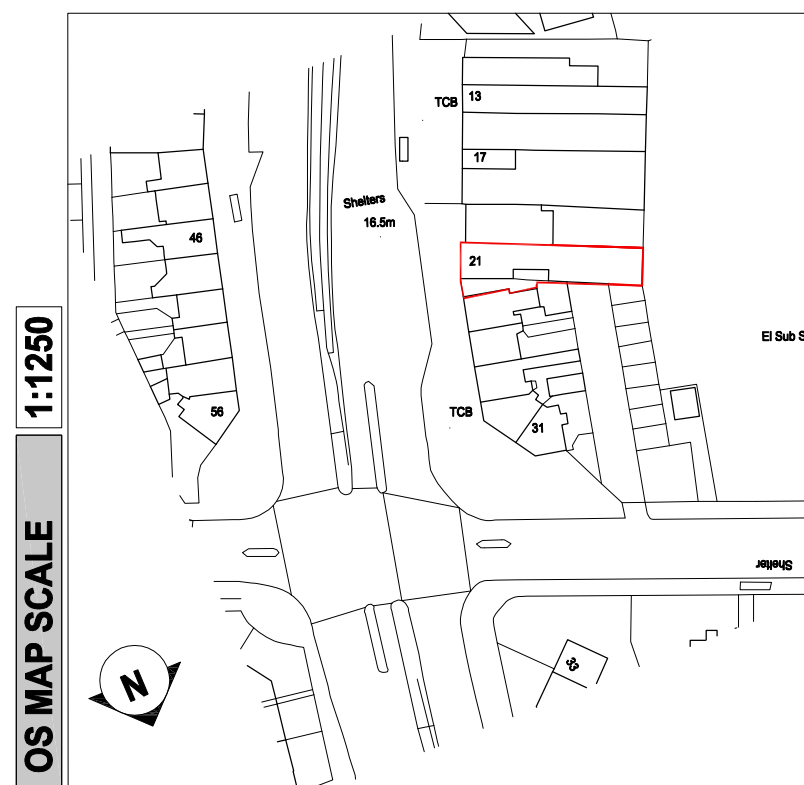

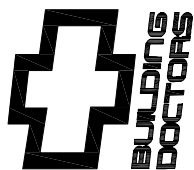

Architect @  
Buildingdoctors.co.uk  
Office: 137, EN1 1QT  
020 3833 1000  
RIBA 

Disclaimer;  
No Copying without consent.  
Don't Scale, & only use dims shown  
© Copyright 2022 Building Doctors

| Date | Amendments | Ve. | In. |
|------|------------|-----|-----|
|      |            |     |     |

|             |                                                                        |
|-------------|------------------------------------------------------------------------|
| Project     | 21 Great Cambridge<br>N17 7LH                                          |
| Revision    | <input type="checkbox"/> Preliminary <input type="checkbox"/> Approval |
| Referencing | <input type="checkbox"/> Construction <input type="checkbox"/> Tender  |

|        |                        |
|--------|------------------------|
| Title  | Block Plan<br>EXISTING |
| Client | Siraj Uddin            |

1030 - A001

0 M 2.5 M 5 M 7.5 M 10 M



1:250

0 M 1 M 2 M 3 M 4 M

1:100

1:250

A3

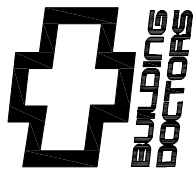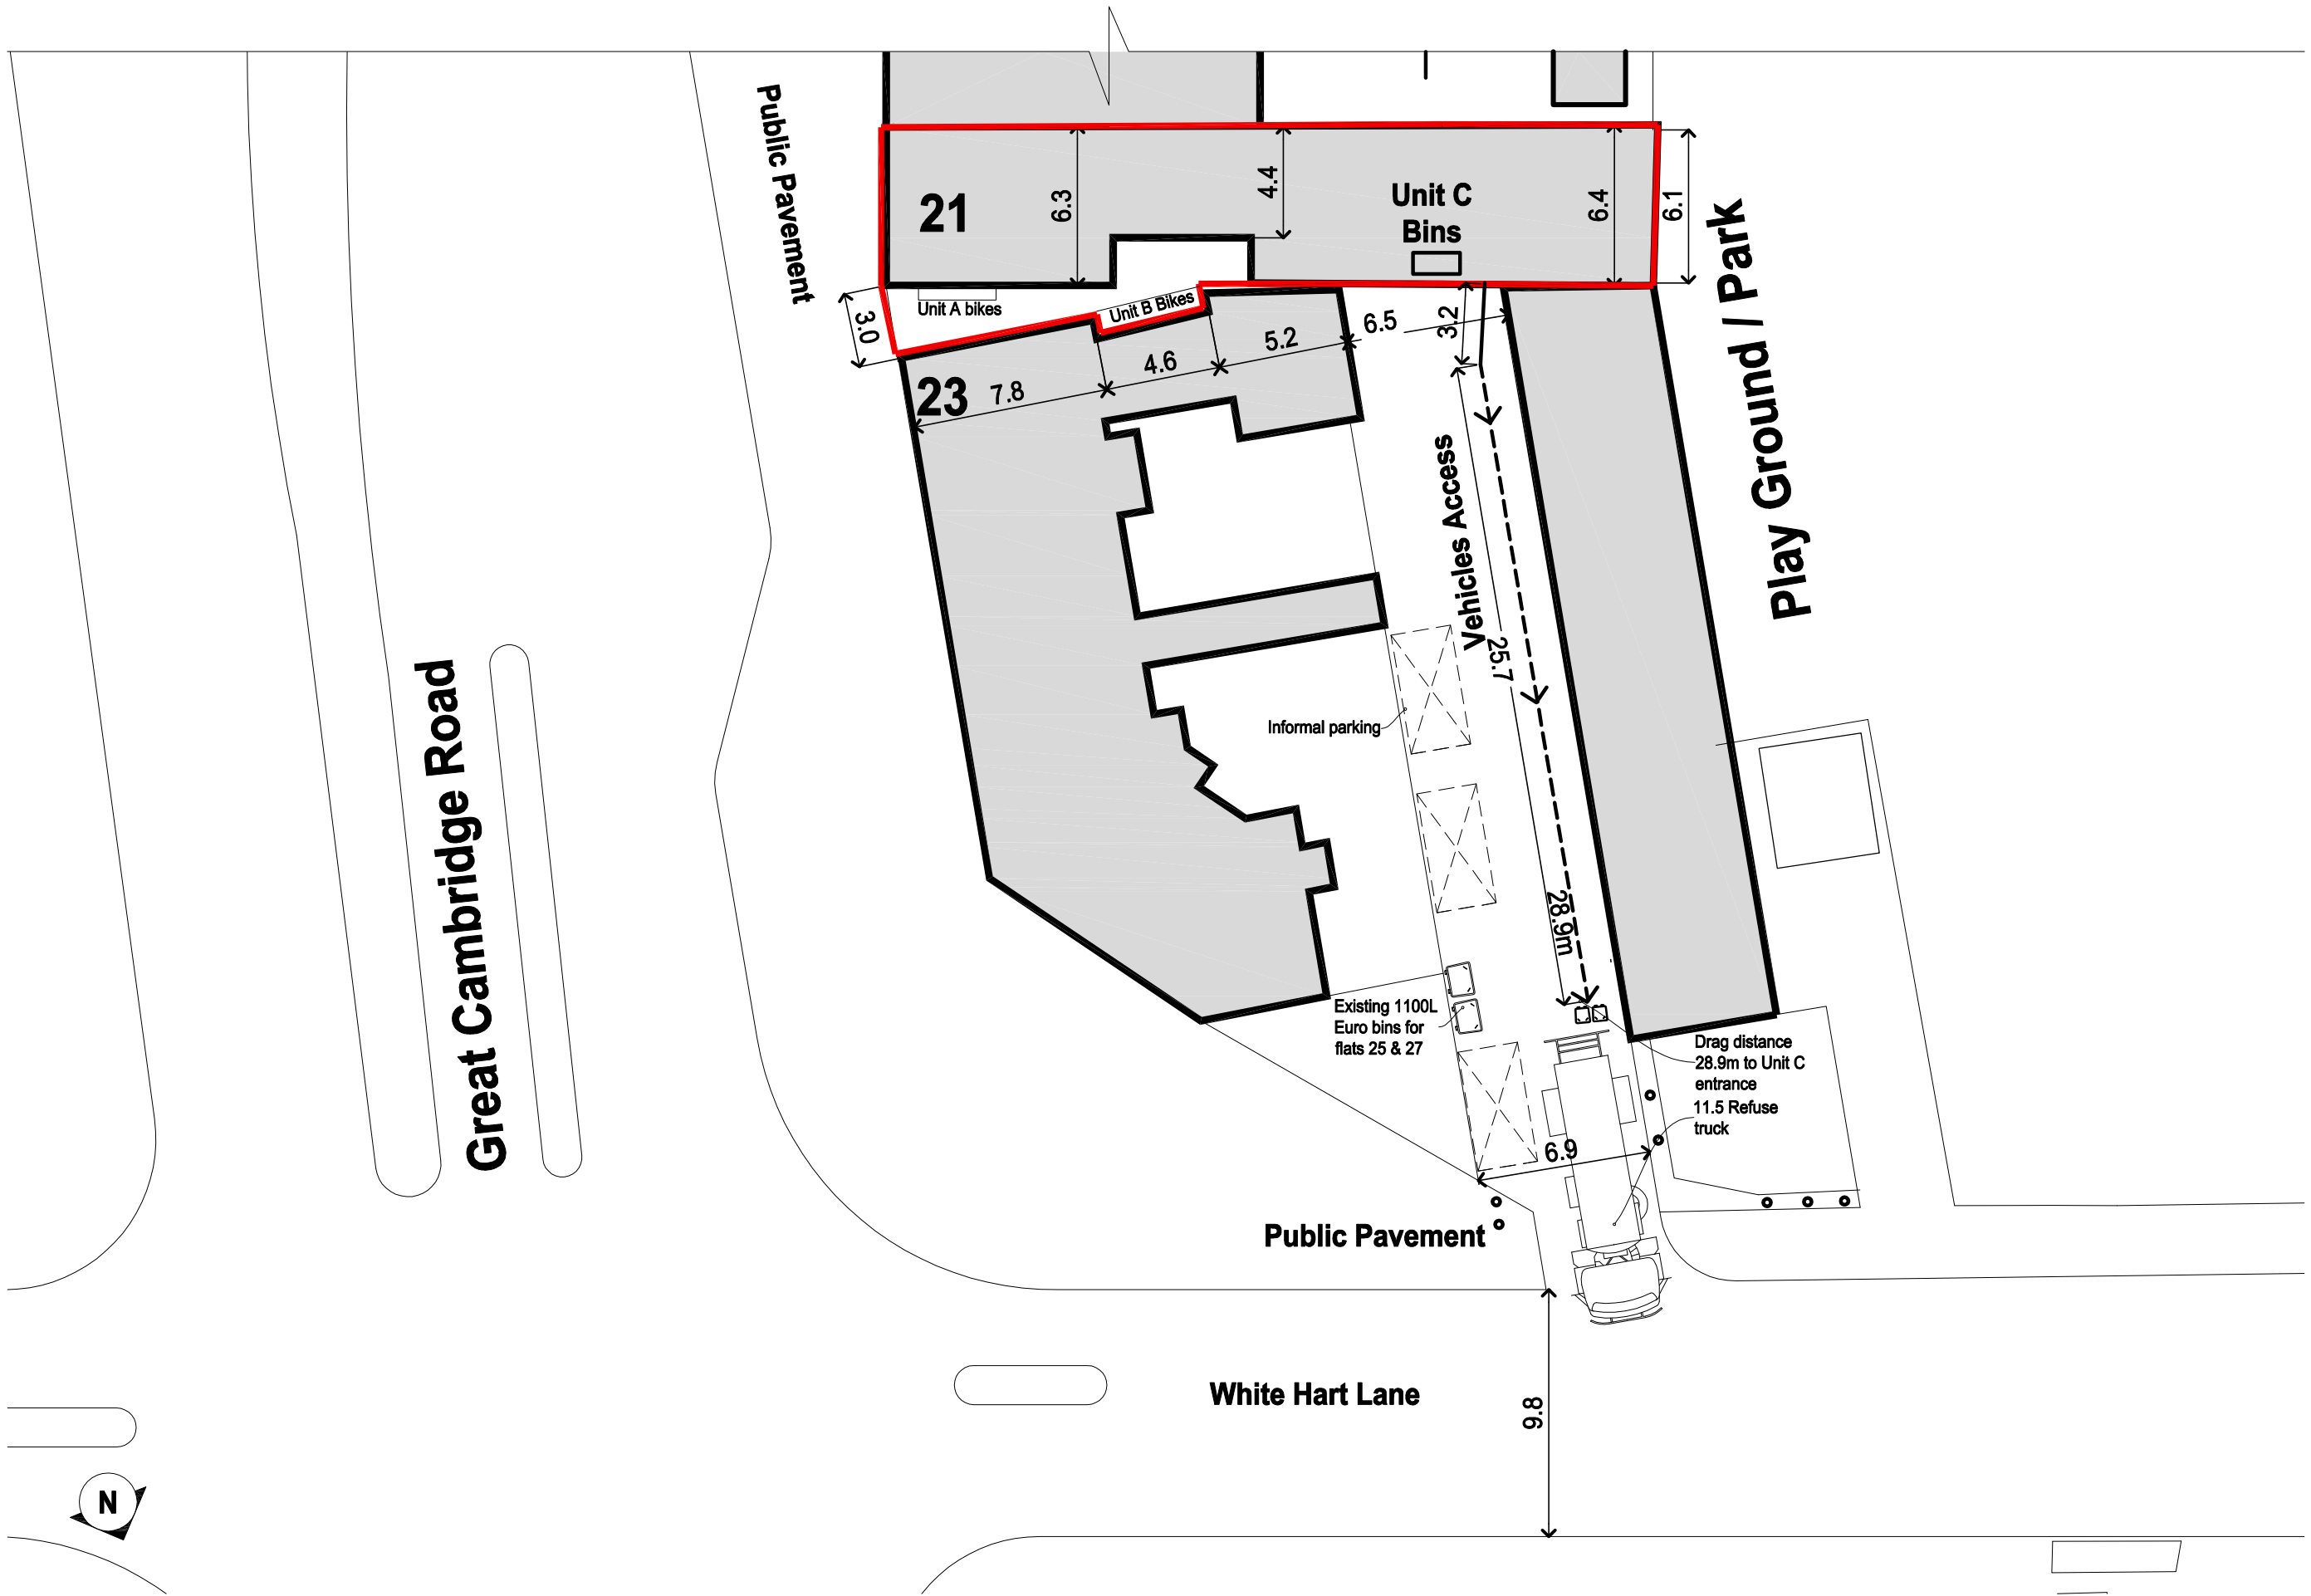


Architect @  
Buildingdoctors.co.uk  
Office: 137. EN1 1QT  
020 3833 1000  
RIBA

Disclaimer;  
No Copying without consent.  
Don't Scale, & only use dims shown  
© Copyright 2022 Building Doctors

| Date     | Amendments                                 | Ve. | In. |
|----------|--------------------------------------------|-----|-----|
| 16.05.23 | Site Boundary to include units A & B       | P1  | NC  |
| 17.05.23 | Drag distance modified                     | P2  | NC  |
| 23.05.23 | Bins positions amended                     | P3  | NC  |
| 26.06.23 | Text size altered. Units A & B bikes added | P4  | NC  |



|             |                                                                        |
|-------------|------------------------------------------------------------------------|
| Project     | 21 Great Cambridge<br>N17 7LH                                          |
| Revision    | <input type="checkbox"/> Preliminary <input type="checkbox"/> Approval |
| Referencing | <input type="checkbox"/> Construction <input type="checkbox"/> Tender  |

|        |                                  |
|--------|----------------------------------|
| Title  | Block Plan<br>Bins drag distance |
| Client | Siraj Uddin                      |

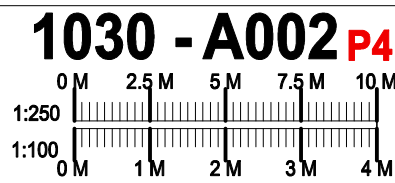

1:250  
A3

23 > < 21 > < 19  
Great Cambridge Rd

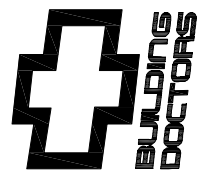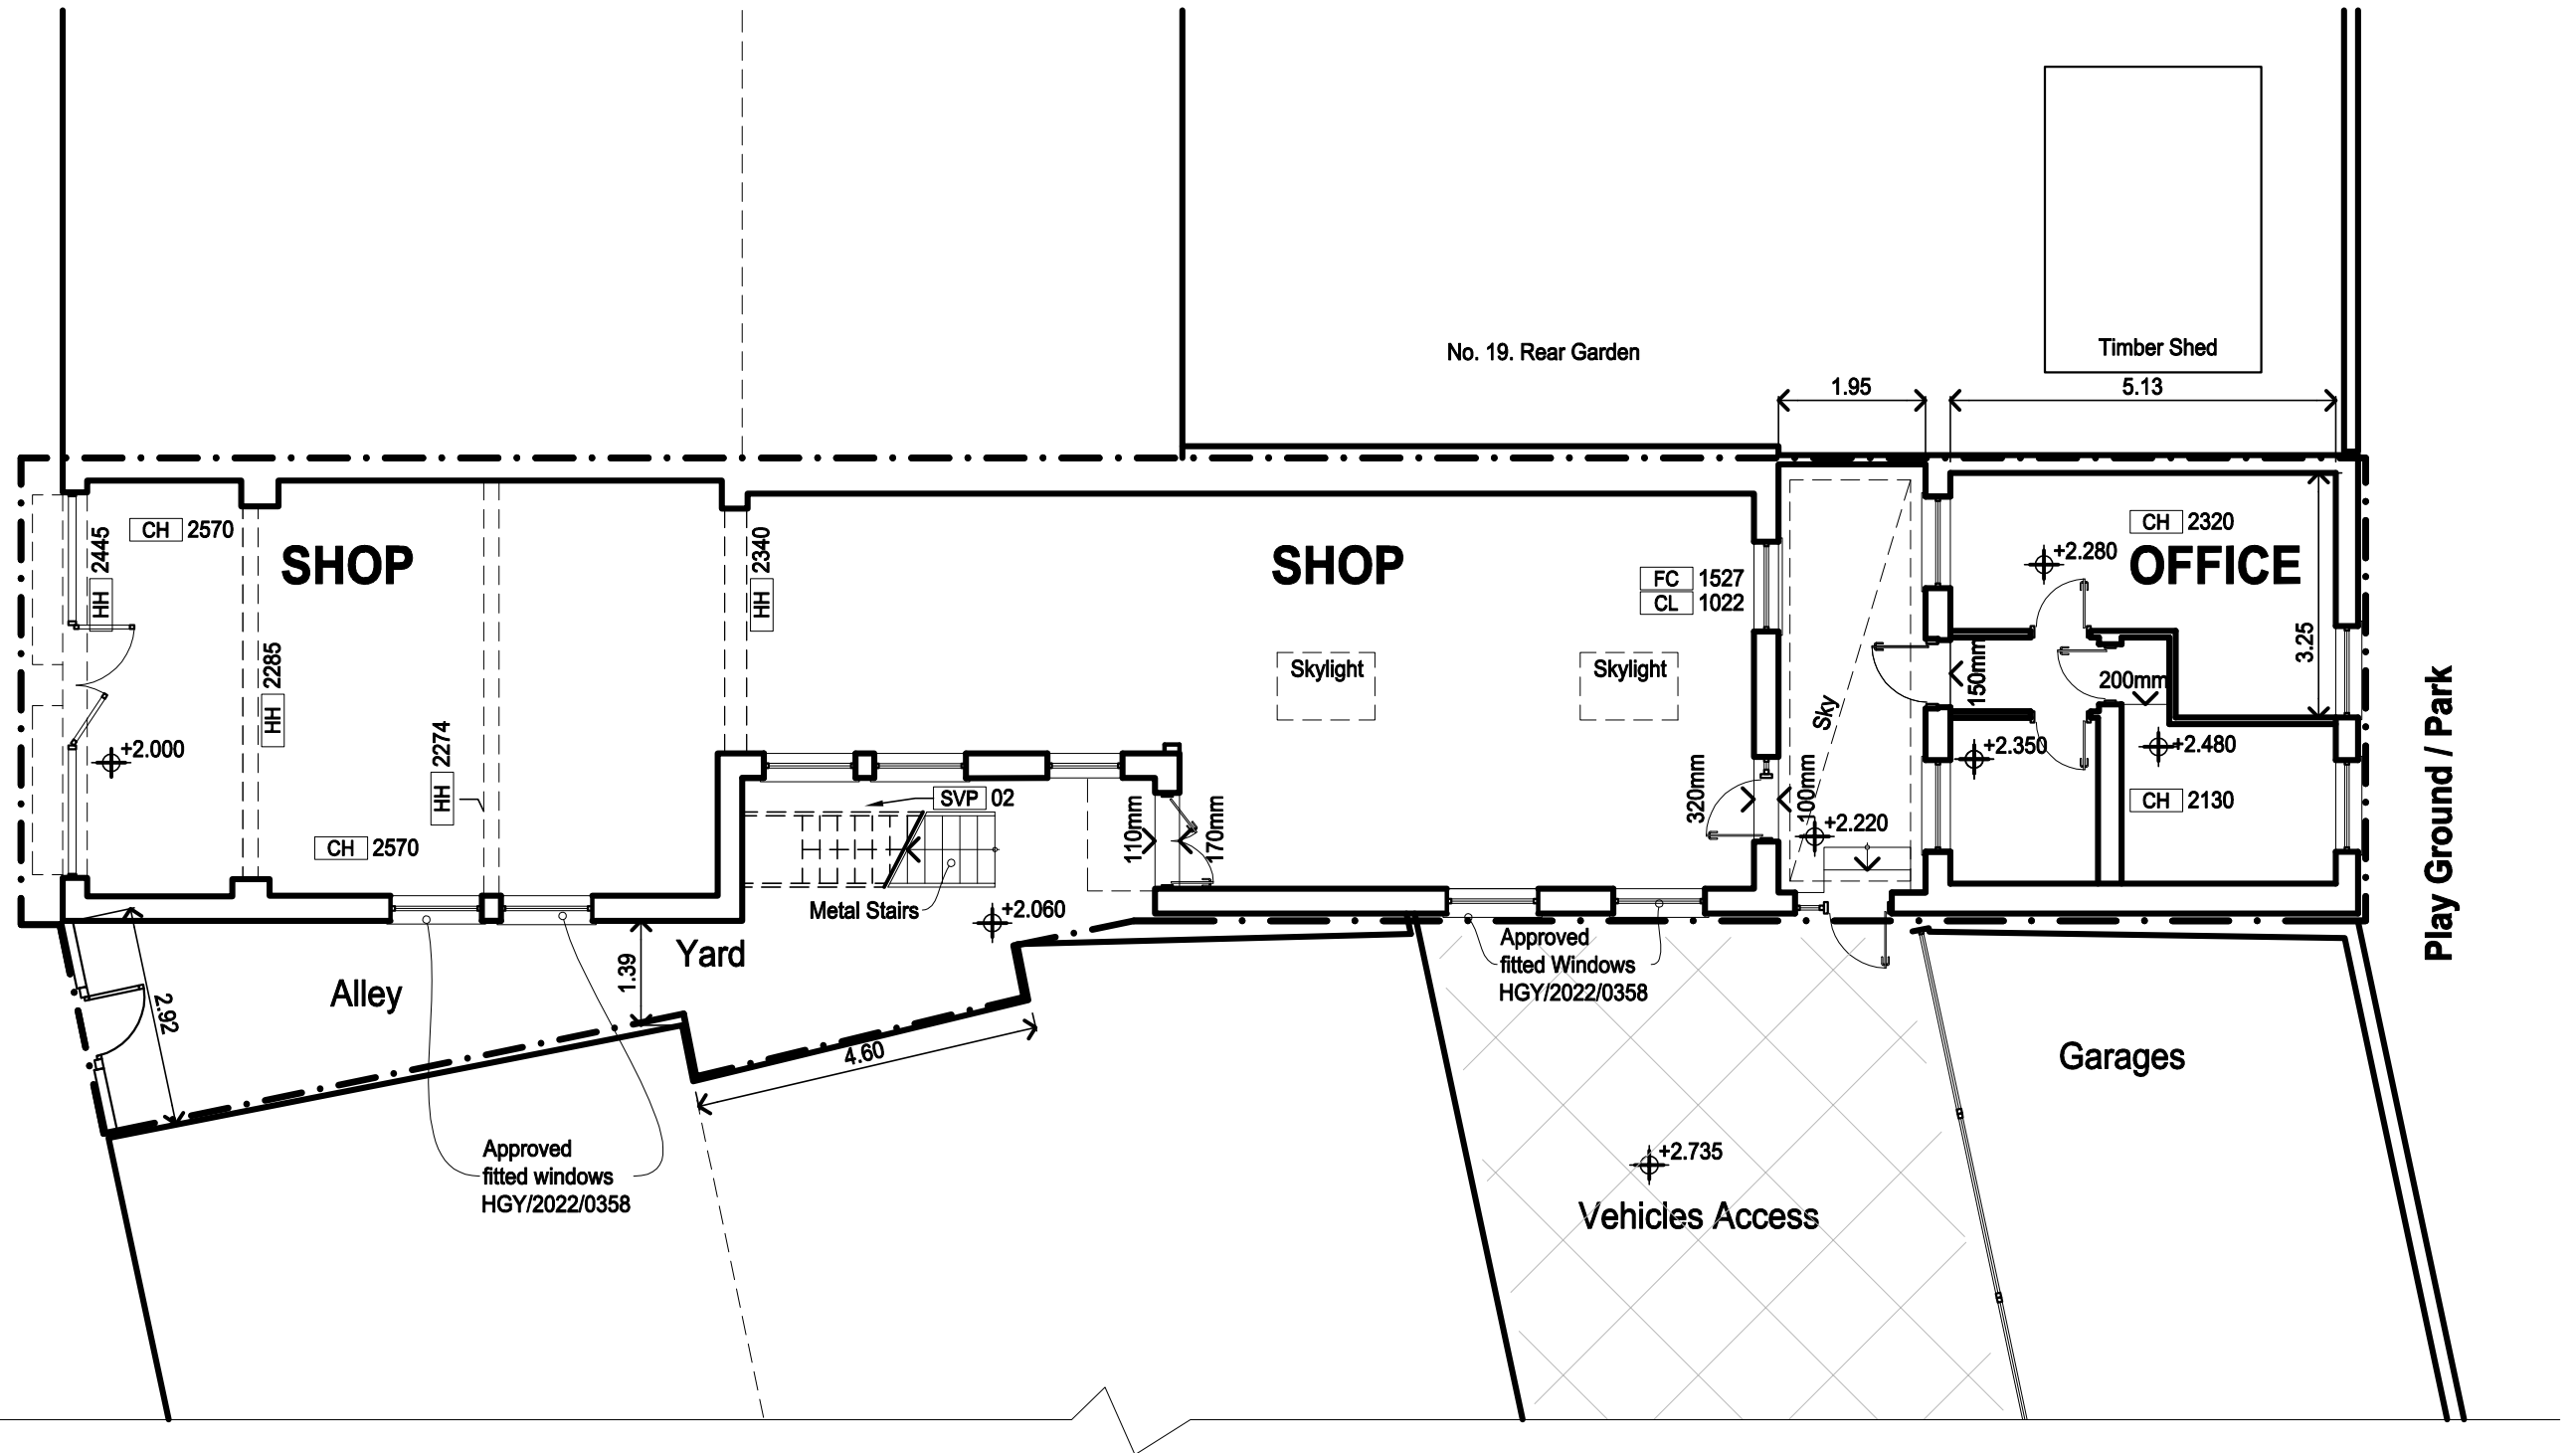

Architect @  
Buildingdoctors.co.uk  
Office: 137. EN1 1QT  
020 3833 1000  
RIBA

Disclaimer;  
No Copying without consent.  
Don't Scale, & only use dims shown  
© Copyright 2022 Building Doctors

| Date     | Amendments                                          | Ve. | In. |
|----------|-----------------------------------------------------|-----|-----|
| 15.12.21 | LW & Graphics                                       | P1  | NC  |
| 15.05.23 | Updated with approved units A&B and doors & windows | P2  | NC  |
| 26.06.23 | Updated to as existing windows and shop units       | P3  | NC  |

|             |                                                                        |
|-------------|------------------------------------------------------------------------|
| Project     | 21 Great Cambridge<br>N17 7LH                                          |
| Revision    | <input type="checkbox"/> Preliminary <input type="checkbox"/> Approval |
| Referencing | <input type="checkbox"/> Construction <input type="checkbox"/> Tender  |

|        |                               |
|--------|-------------------------------|
| Title  | Ground Floor Plan<br>EXISTING |
| Client | Siraj Uddin                   |


1030 - A100 P3

1:50 0 M 0.5 M 1 M 1.5 M 2 M


1:100 0 M 1 M 2 M 3 M 4 M

1:100 A3

Great Cambridge Rd  
23 > < 21 > < 19

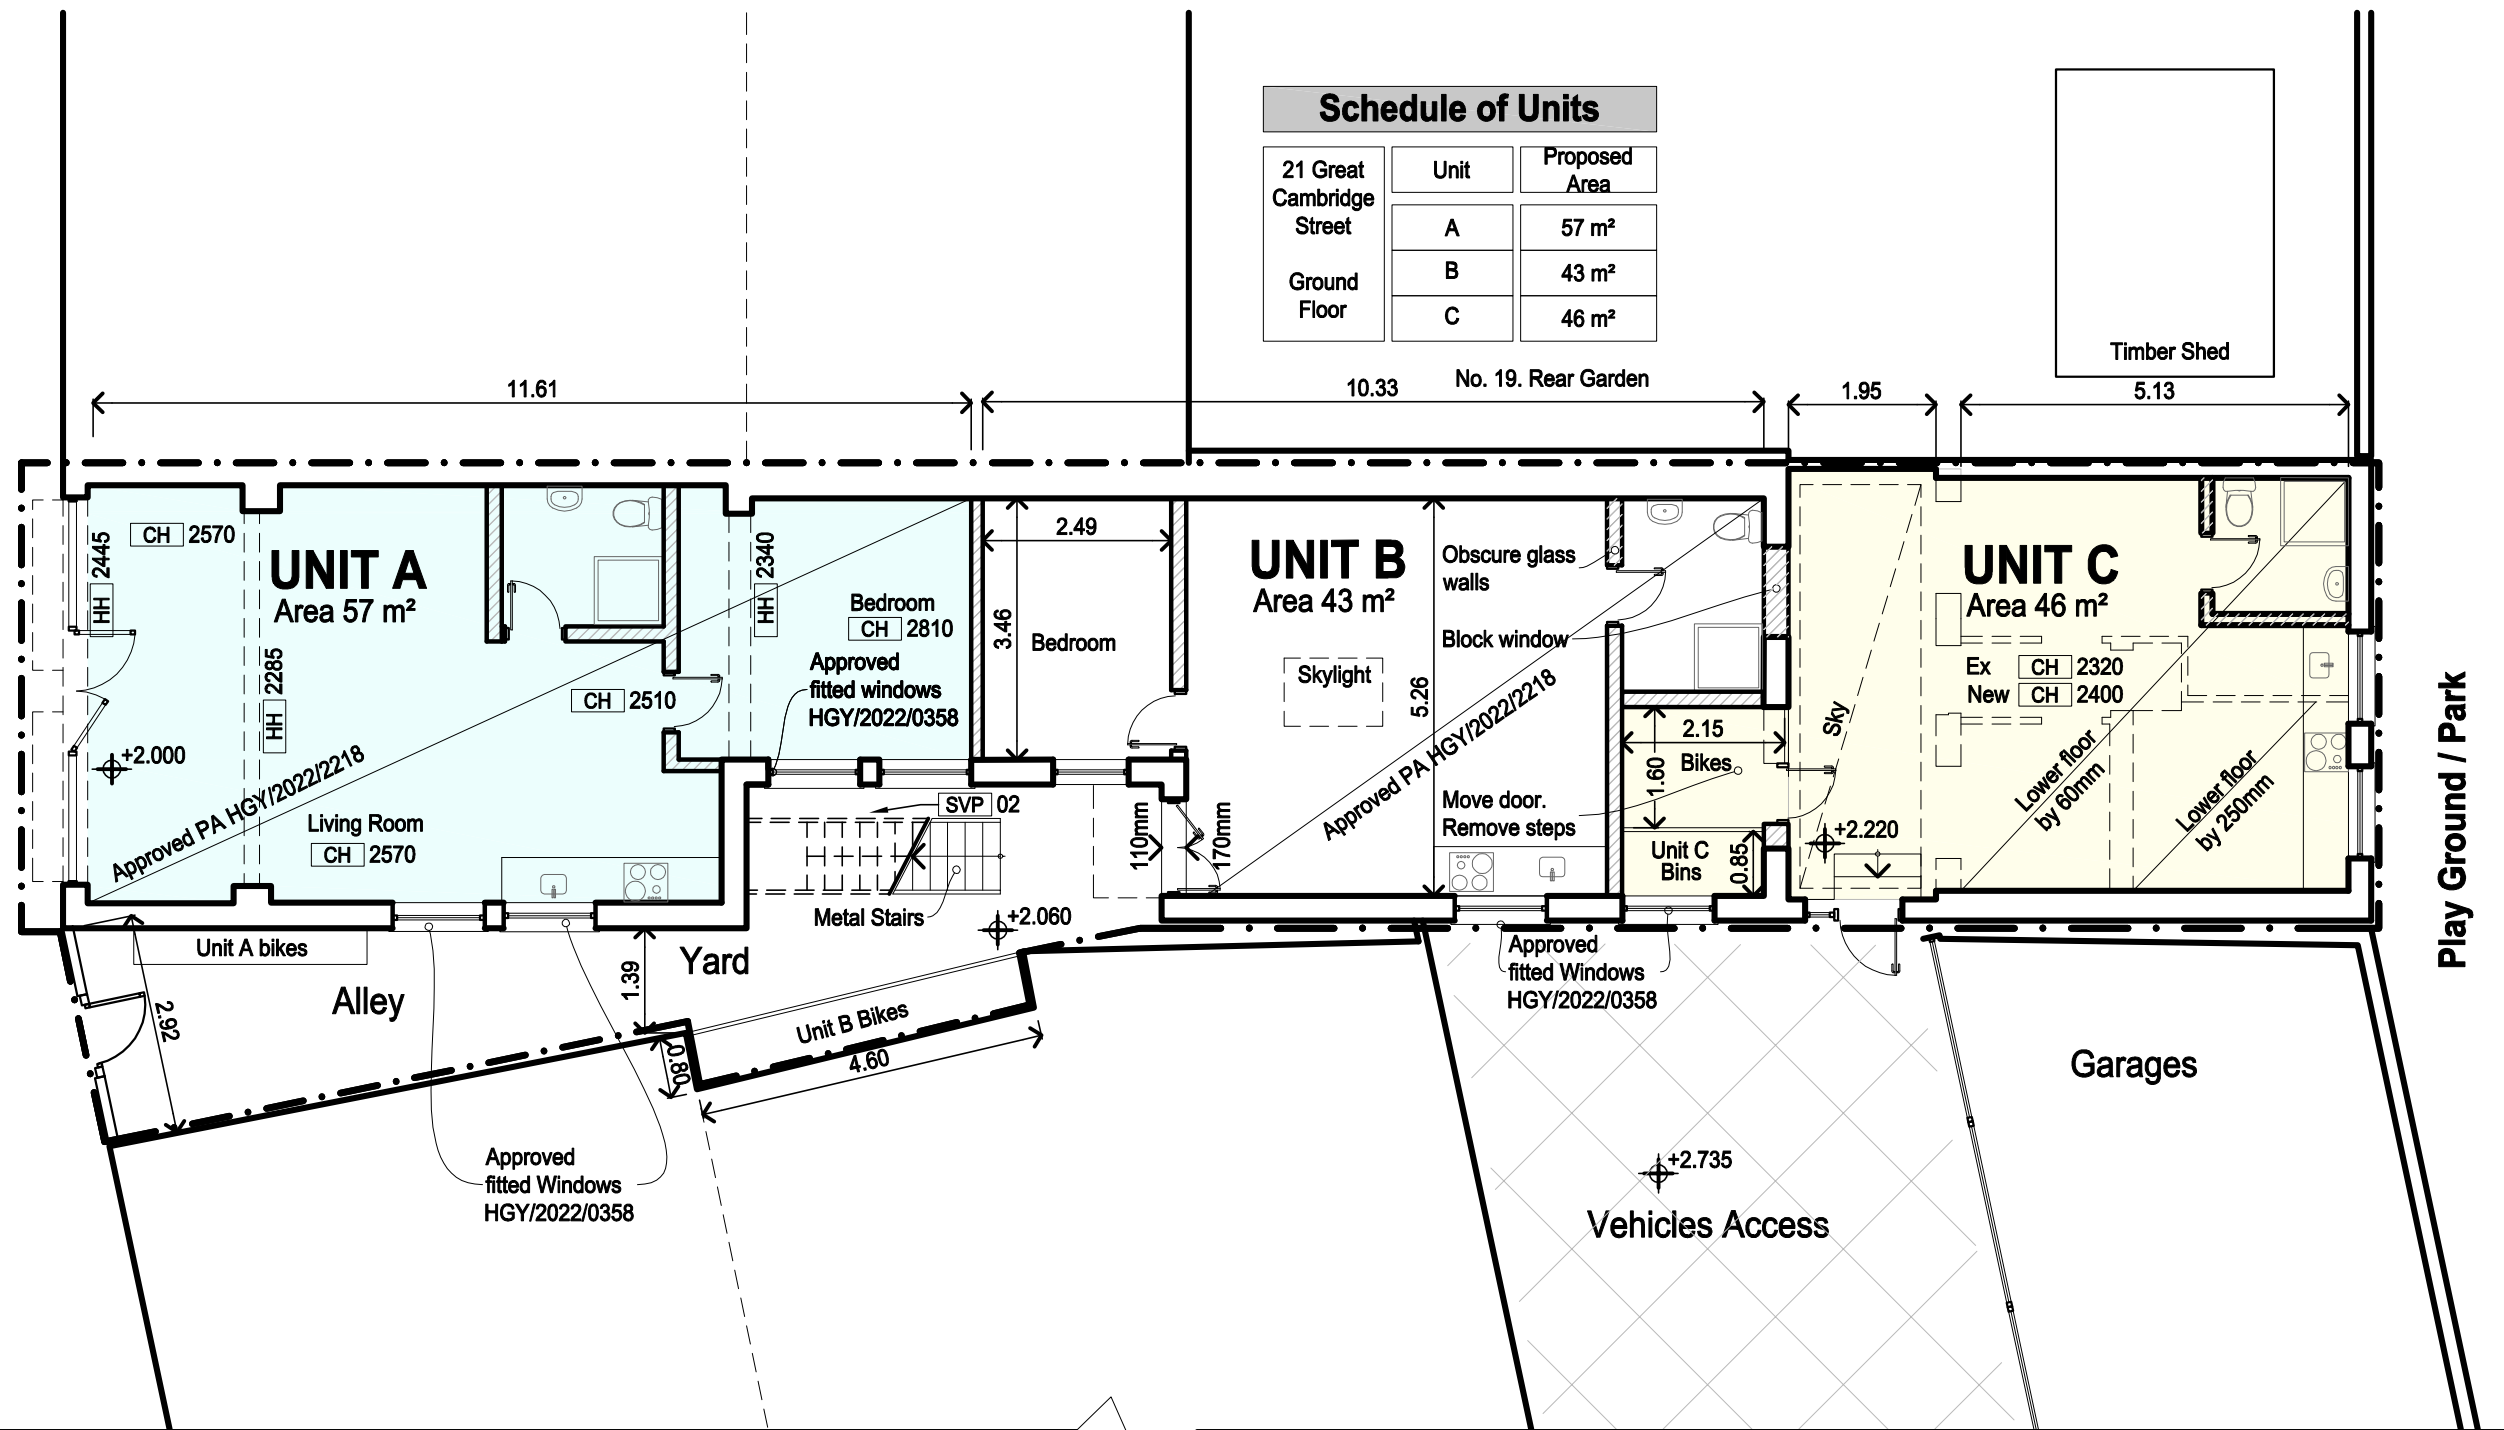

| Schedule of Units         |      |               |
|---------------------------|------|---------------|
| 21 Great Cambridge Street | Unit | Proposed Area |
|                           | A    | 57 m²         |
|                           | B    | 43 m²         |
| Ground Floor              | C    | 46 m²         |

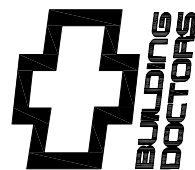

Architect @  
Buildingdoctors.co.uk  
Office: 137, EN1 1QT  
020 3833 1000  
RIBA

Disclaimer;  
No Copying without consent.  
Don't Scale, & only use dims shown  
© Copyright 2022 Building Doctors

| Date     | Amendments                                     | Ve. | In. |
|----------|------------------------------------------------|-----|-----|
| 18.03.22 | Layout amends                                  | P1  | NC  |
| 06.06.22 | Windows notes, Bins and Bikes                  | P2  | NC  |
| 14.06.22 | Bins and Bikes amended                         | P3  | NC  |
| 10.05.23 | All units widnows and layouts amended          | P4  | NC  |
| 17.05.23 | Bins and bikes swapped                         | P5  | NC  |
| 23.05.23 | Bins and bikes amended                         | P6  | NC  |
| 24.05.23 | Toilet moved                                   | P7  | NC  |
| 26.06.23 | Shop front, windows reinstated. Unit A altered | P8  | NC  |

|             |                                                                        |
|-------------|------------------------------------------------------------------------|
| Project     | 21 Great Cambridge<br>N17 7LH                                          |
| Revision    | <input type="checkbox"/> Preliminary <input type="checkbox"/> Approval |
| Referencing | <input type="checkbox"/> Construction <input type="checkbox"/> Tender  |

|        |                               |
|--------|-------------------------------|
| Title  | Ground Floor Plan<br>PROPOSED |
| Client | Siraj Uddin                   |



1030 - A111 P8

1:50 0 M 0.5 M 1 M 1.5 M 2 M

1:100 0 M 1 M 2 M 3 M 4 M

1:100

A3

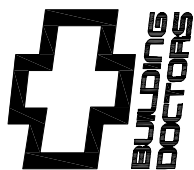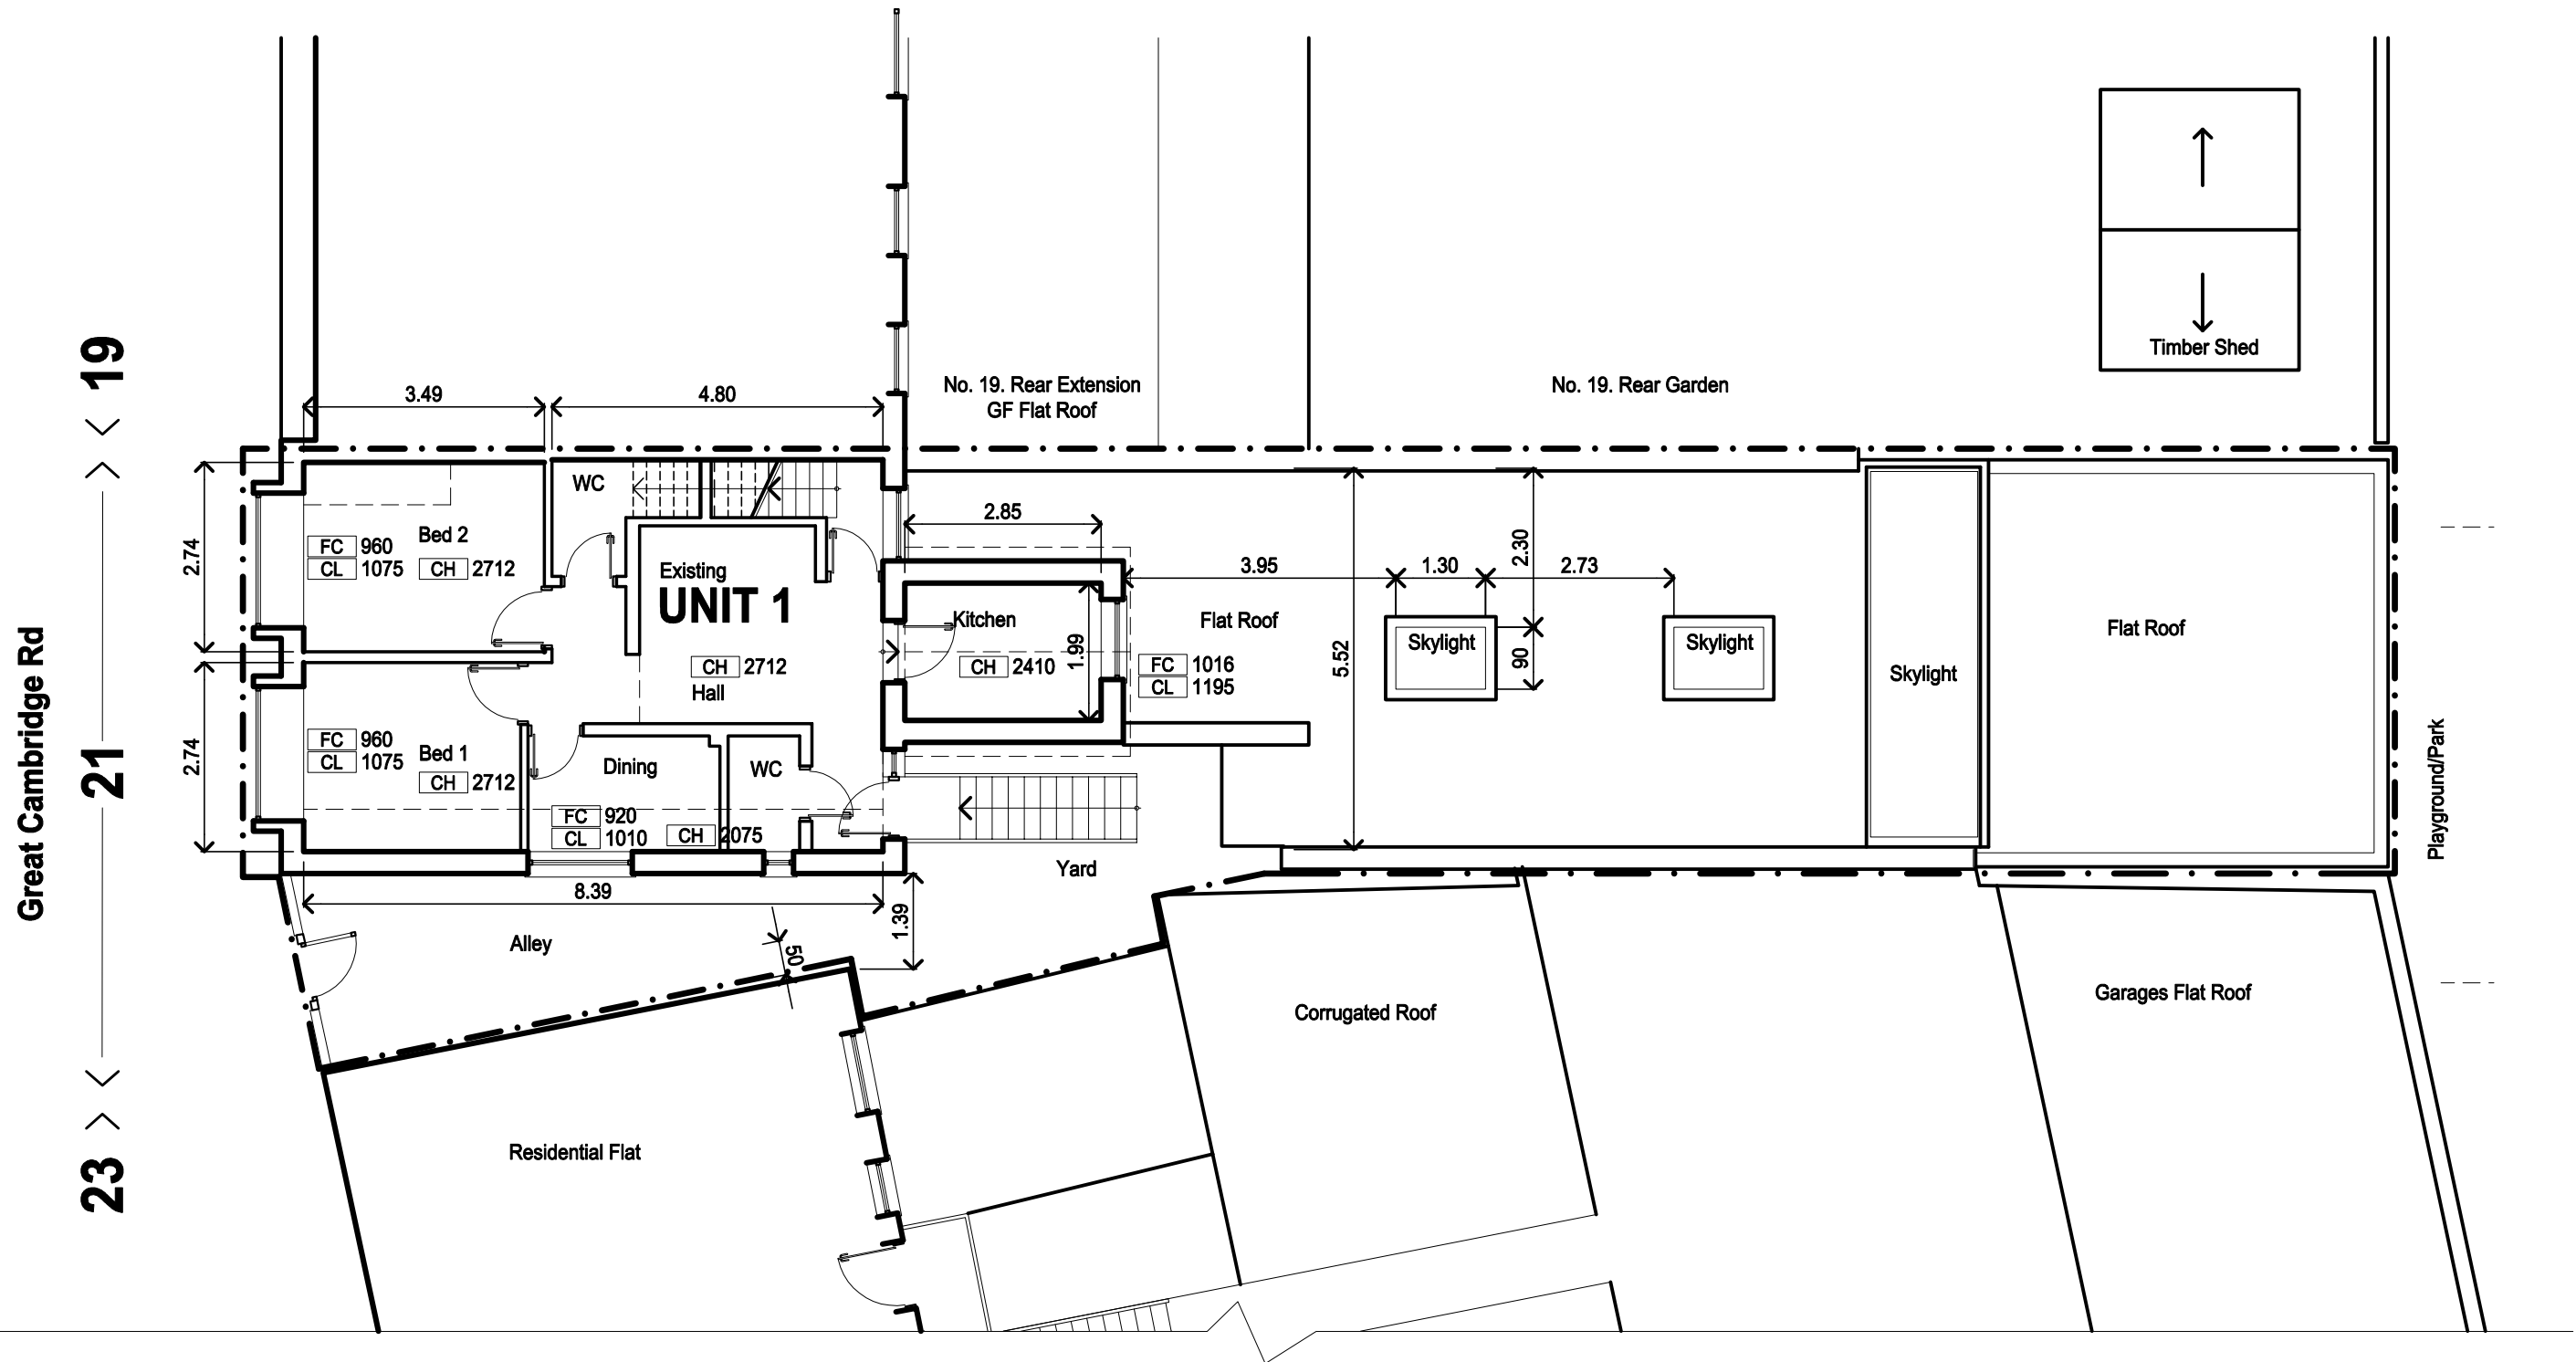

Architect @  
Buildingdoctors.co.uk  
Office: 137. EN1 1QT  
020 3833 1000  
RIBA

Disclaimer;  
No Copying without consent.  
Don't Scale, & only use dims shown  
© Copyright 2022 Building Doctors

Date  
15.12.21  
19.12.22

Amendments  
LW & Graphics  
Skylight labeled

Ve.  
P1  
P2  
In.  
NC  
NC

Project 21 Great Cambridge  
N17 7LH



Revision  
Referencing

Title First Floor Plan  
EXISTING  
Client Siraj Uddin

1030 - A200 P2  
1:50  
1:100  
0 M 0.5 M 1 M 1.5 M 2 M  
0 M 1 M 2 M 3 M 4 M

1:100

A3

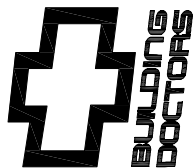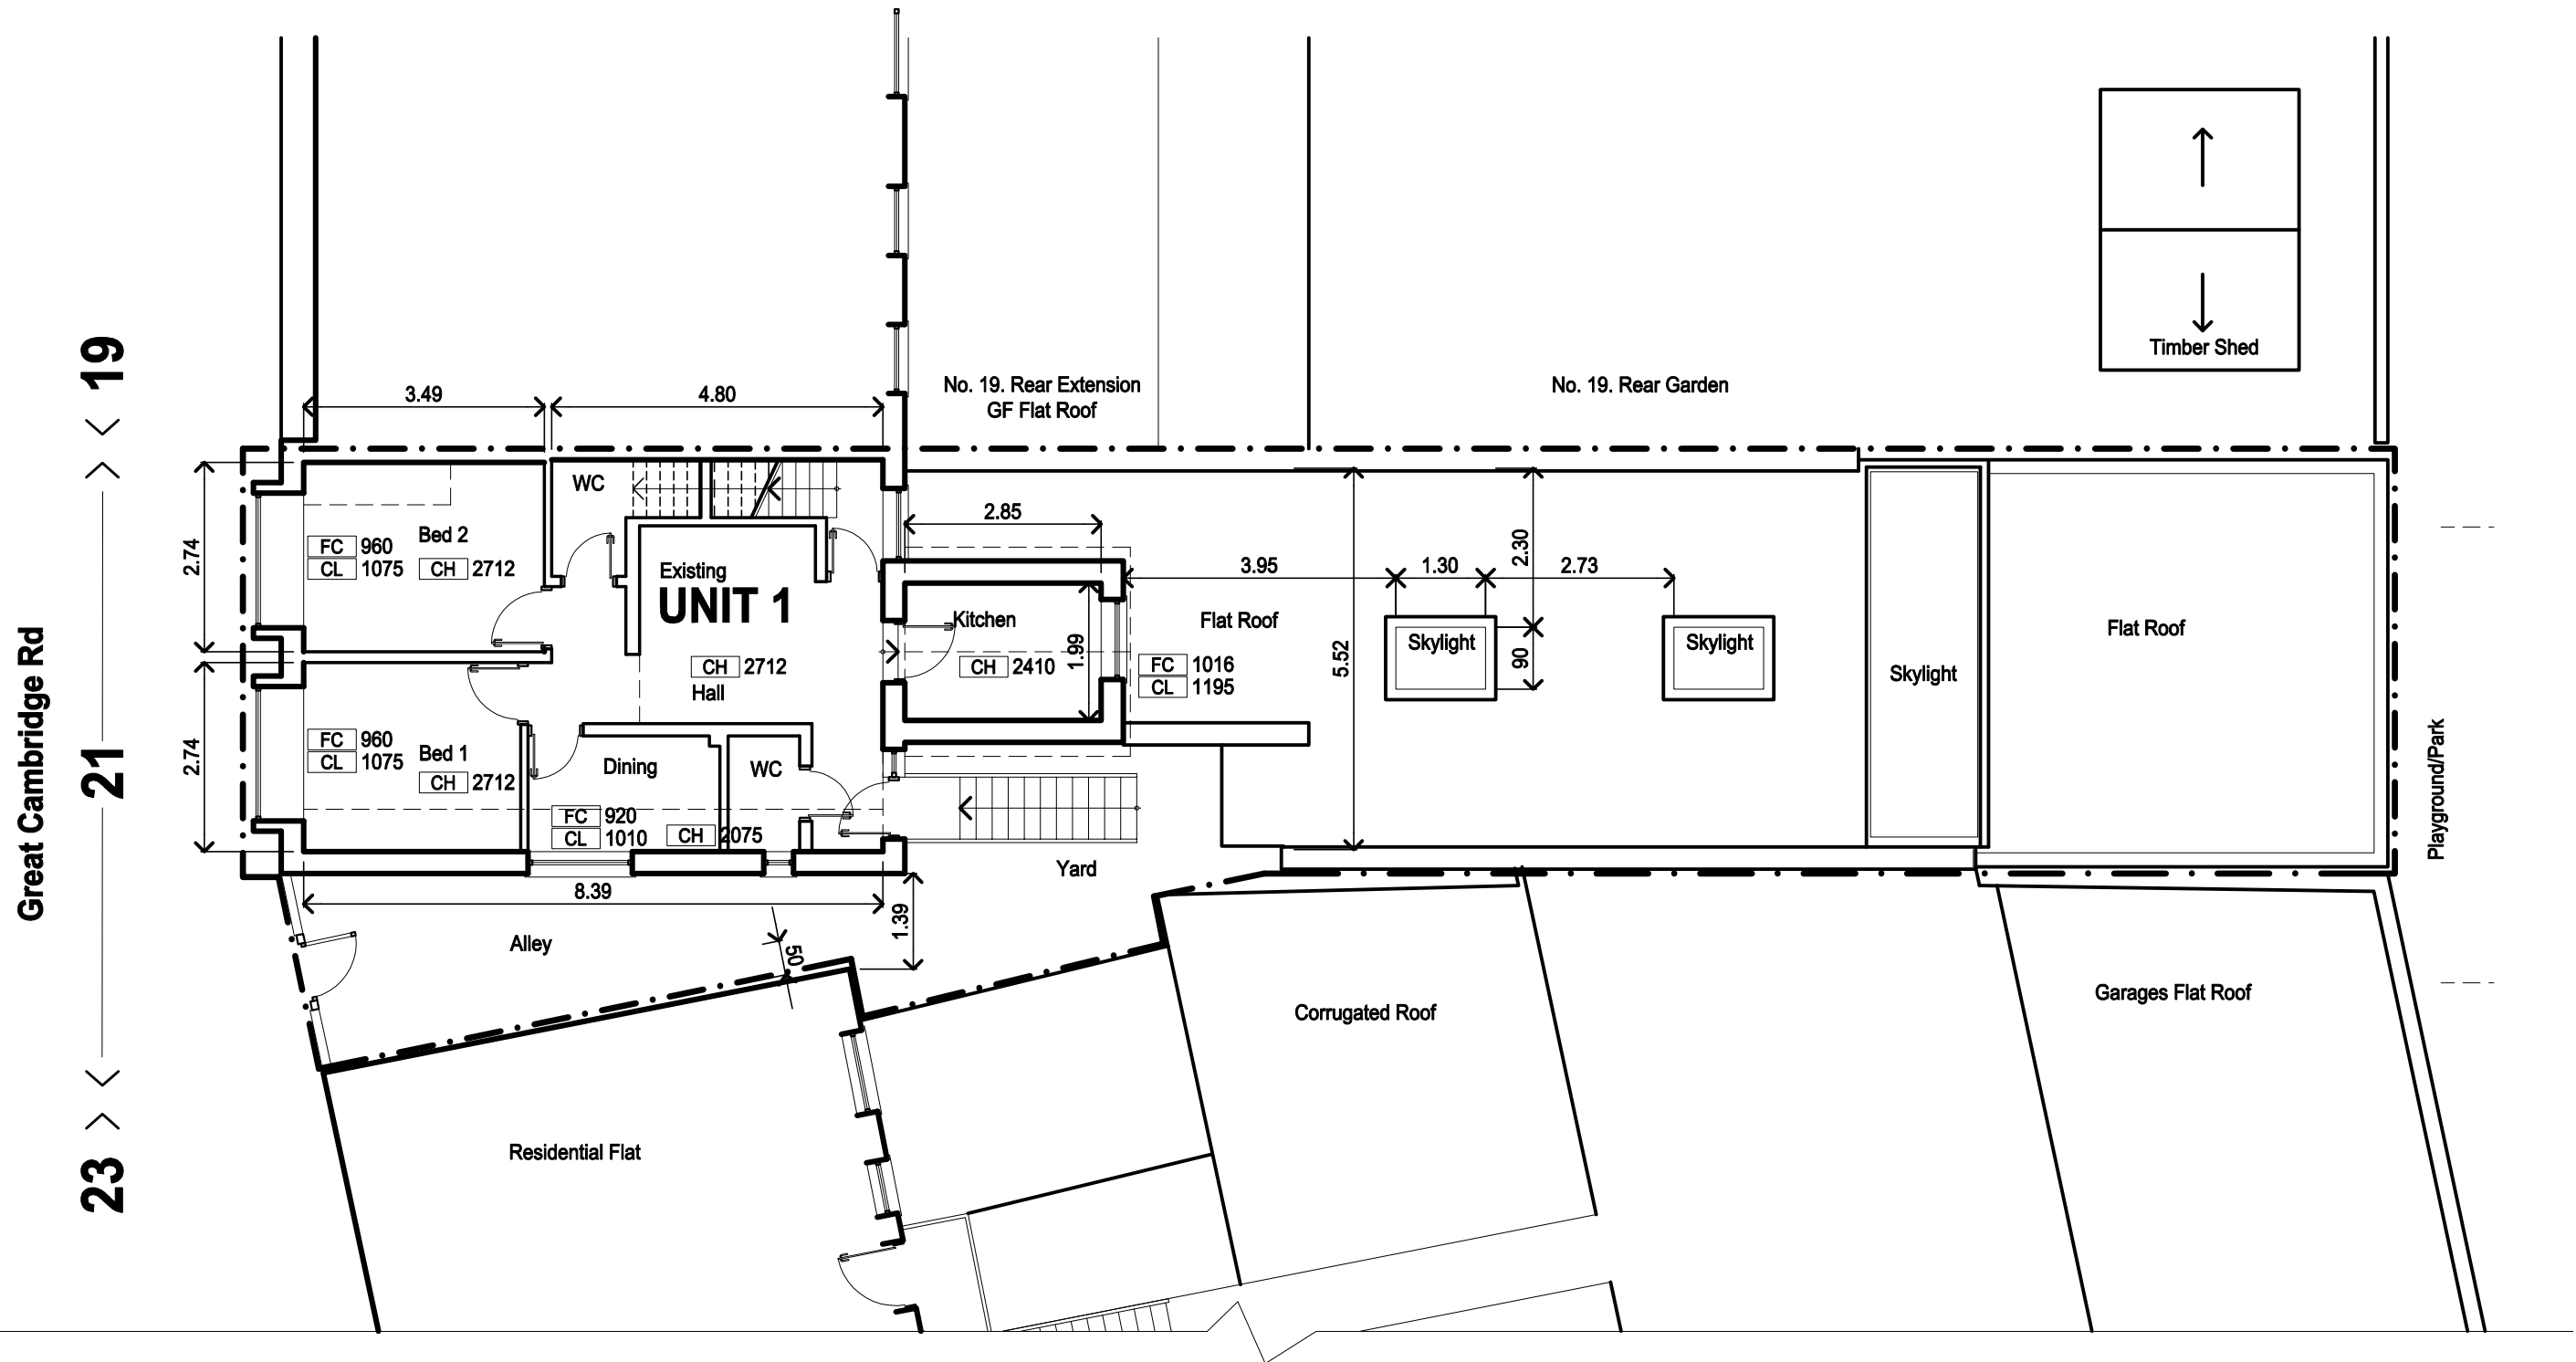

Architect @  
Buildingdoctors.co.uk  
Office: 137. EN1 1QT  
020 3833 1000  
RIBA

Disclaimer;  
No Copying without consent.  
Don't Scale, & only use dims shown  
© Copyright 2022 Building Doctors

Date  
24.05.23

Amendments  
Ex. Skylight retained

Ve.  
P1


In.  
NC

Project 21 Great Cambridge  
N17 7LH

Revision P Preliminary A Approval  
Referencing C Construction T Tender



Title First Floor Plan  
PROPOSED  
Client Siraj Uddin

1030 - A220 P1

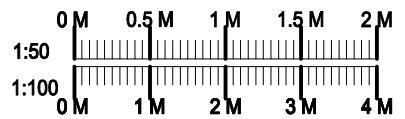

1:100

A3

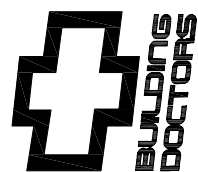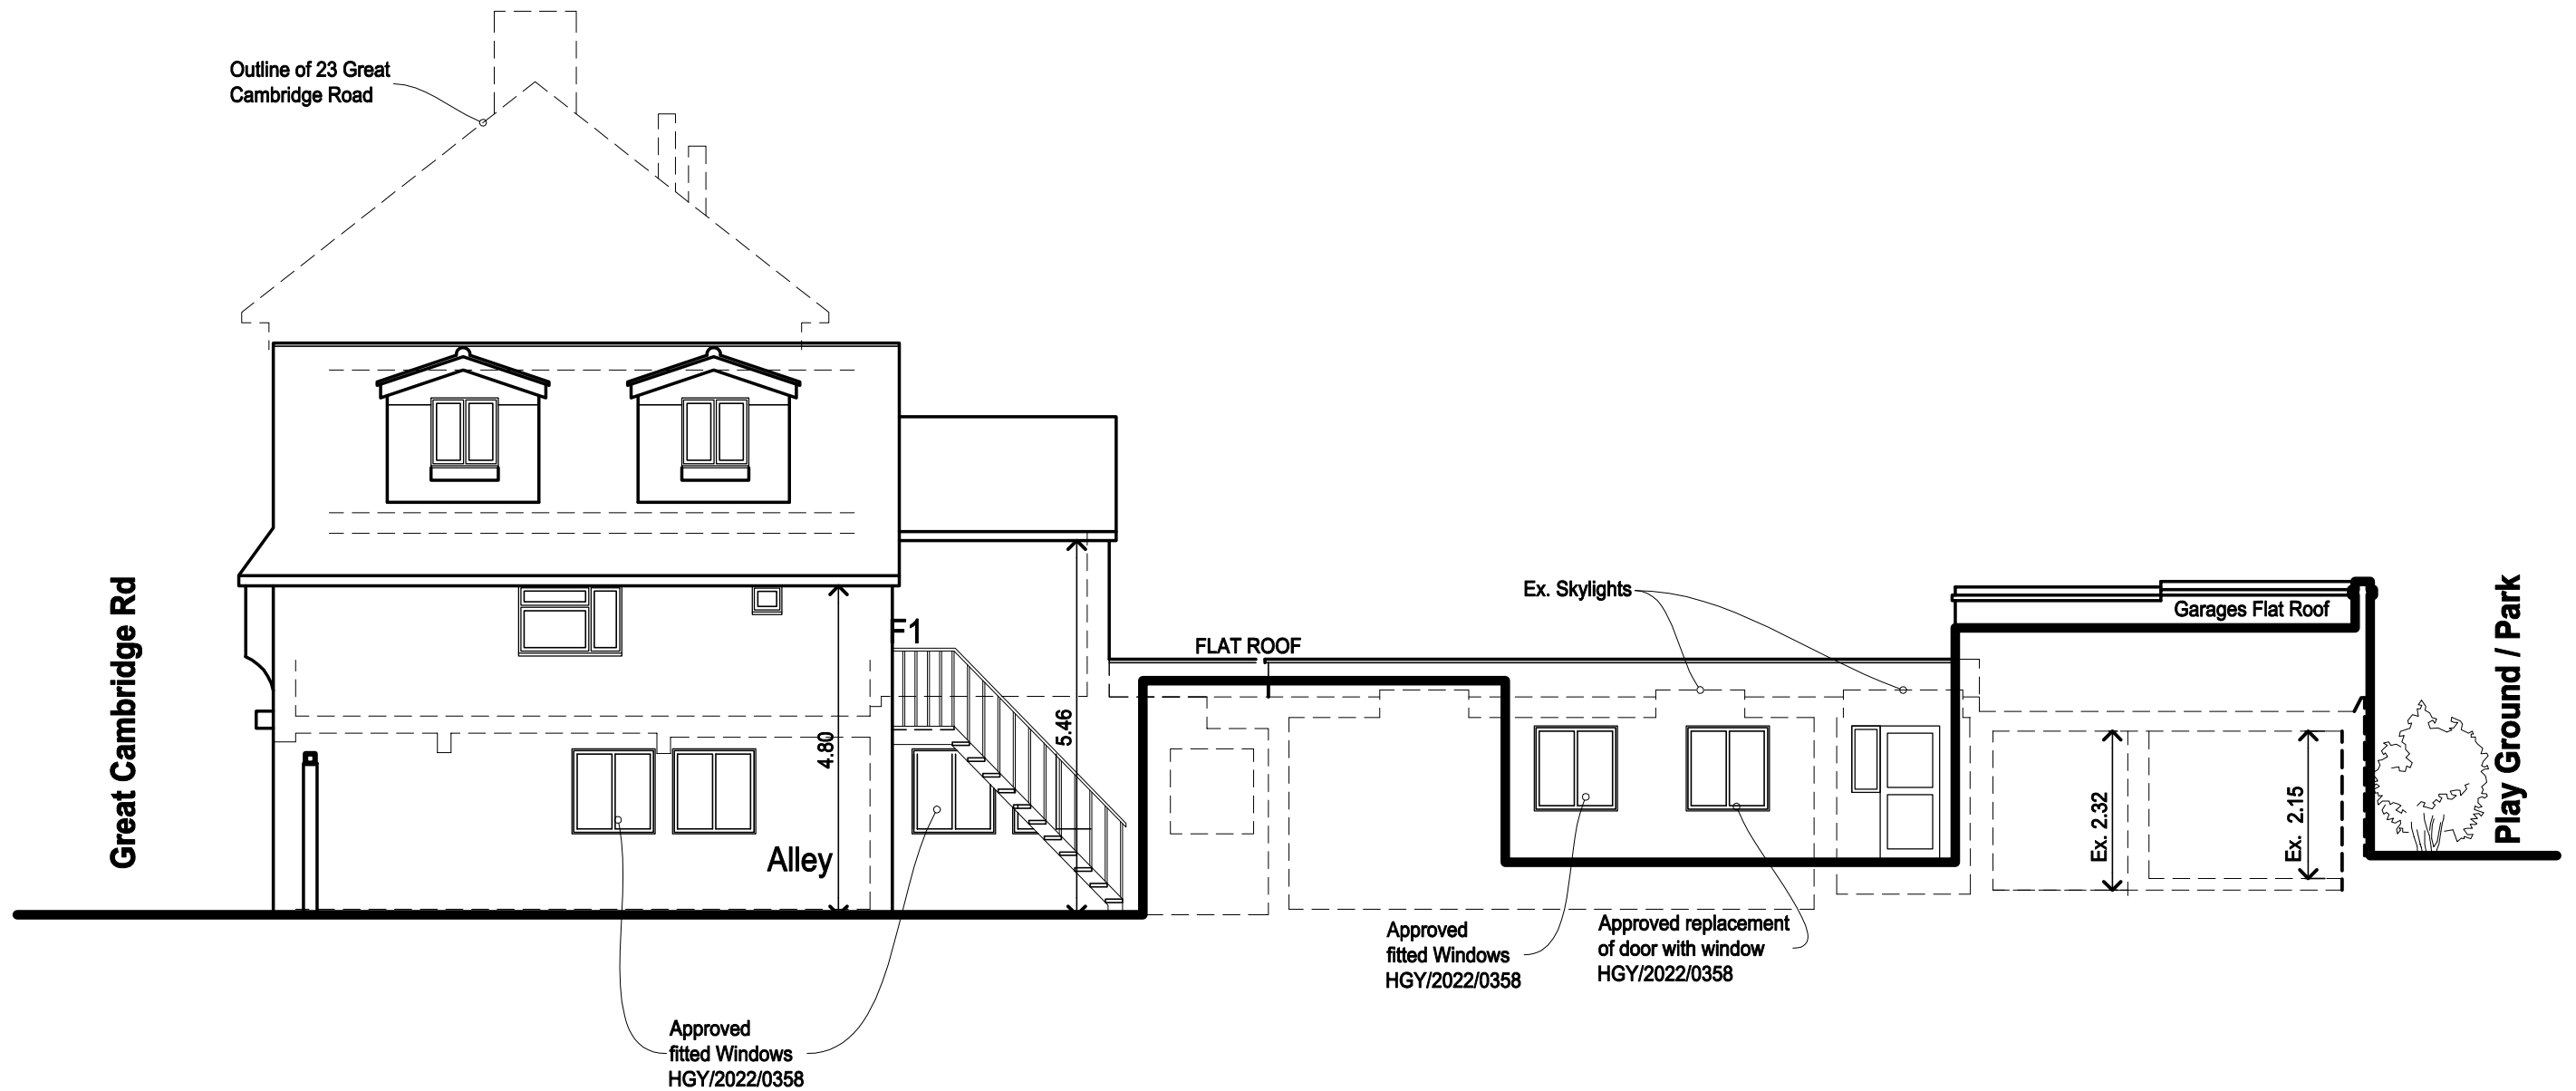

Architect @  
Buildingdoctors.co.uk  
Office: 137. EN1 1QT  
020 3833 1000  
**RIBA** 

Disclaimer;  
No Copying without consent.  
Don't Scale, & only use dims shown  
  
© Copyright 2022 Building Doctors

| Date     | Amendments                                          | Ve. | In. |
|----------|-----------------------------------------------------|-----|-----|
| 15.12.21 | LW & Graphics                                       | P1  | NC  |
| 15.05.23 | Updated with approved units A&B and doors & windows | P2  | NC  |

|             |                                                                                   |
|-------------|-----------------------------------------------------------------------------------|
| Project     | 21 Great Cambridge                                                                |
|             | N17 7LH                                                                           |
| Revision    | <input type="checkbox"/> Preliminary <input checked="" type="checkbox"/> Approval |
| Referencing | <input type="checkbox"/> Construction <input type="checkbox"/> Tender             |

|        |                |
|--------|----------------|
| Title  | Side Elevation |
|        | EXISTING       |
| Client | Siraj Uddin    |



**1030 - A600 P2**

1:50 1:100

0 M 0.5 M 1 M 1.5 M 2 M

0 M 1 M 2 M 3 M 4 M

**A3**

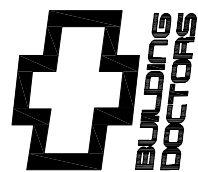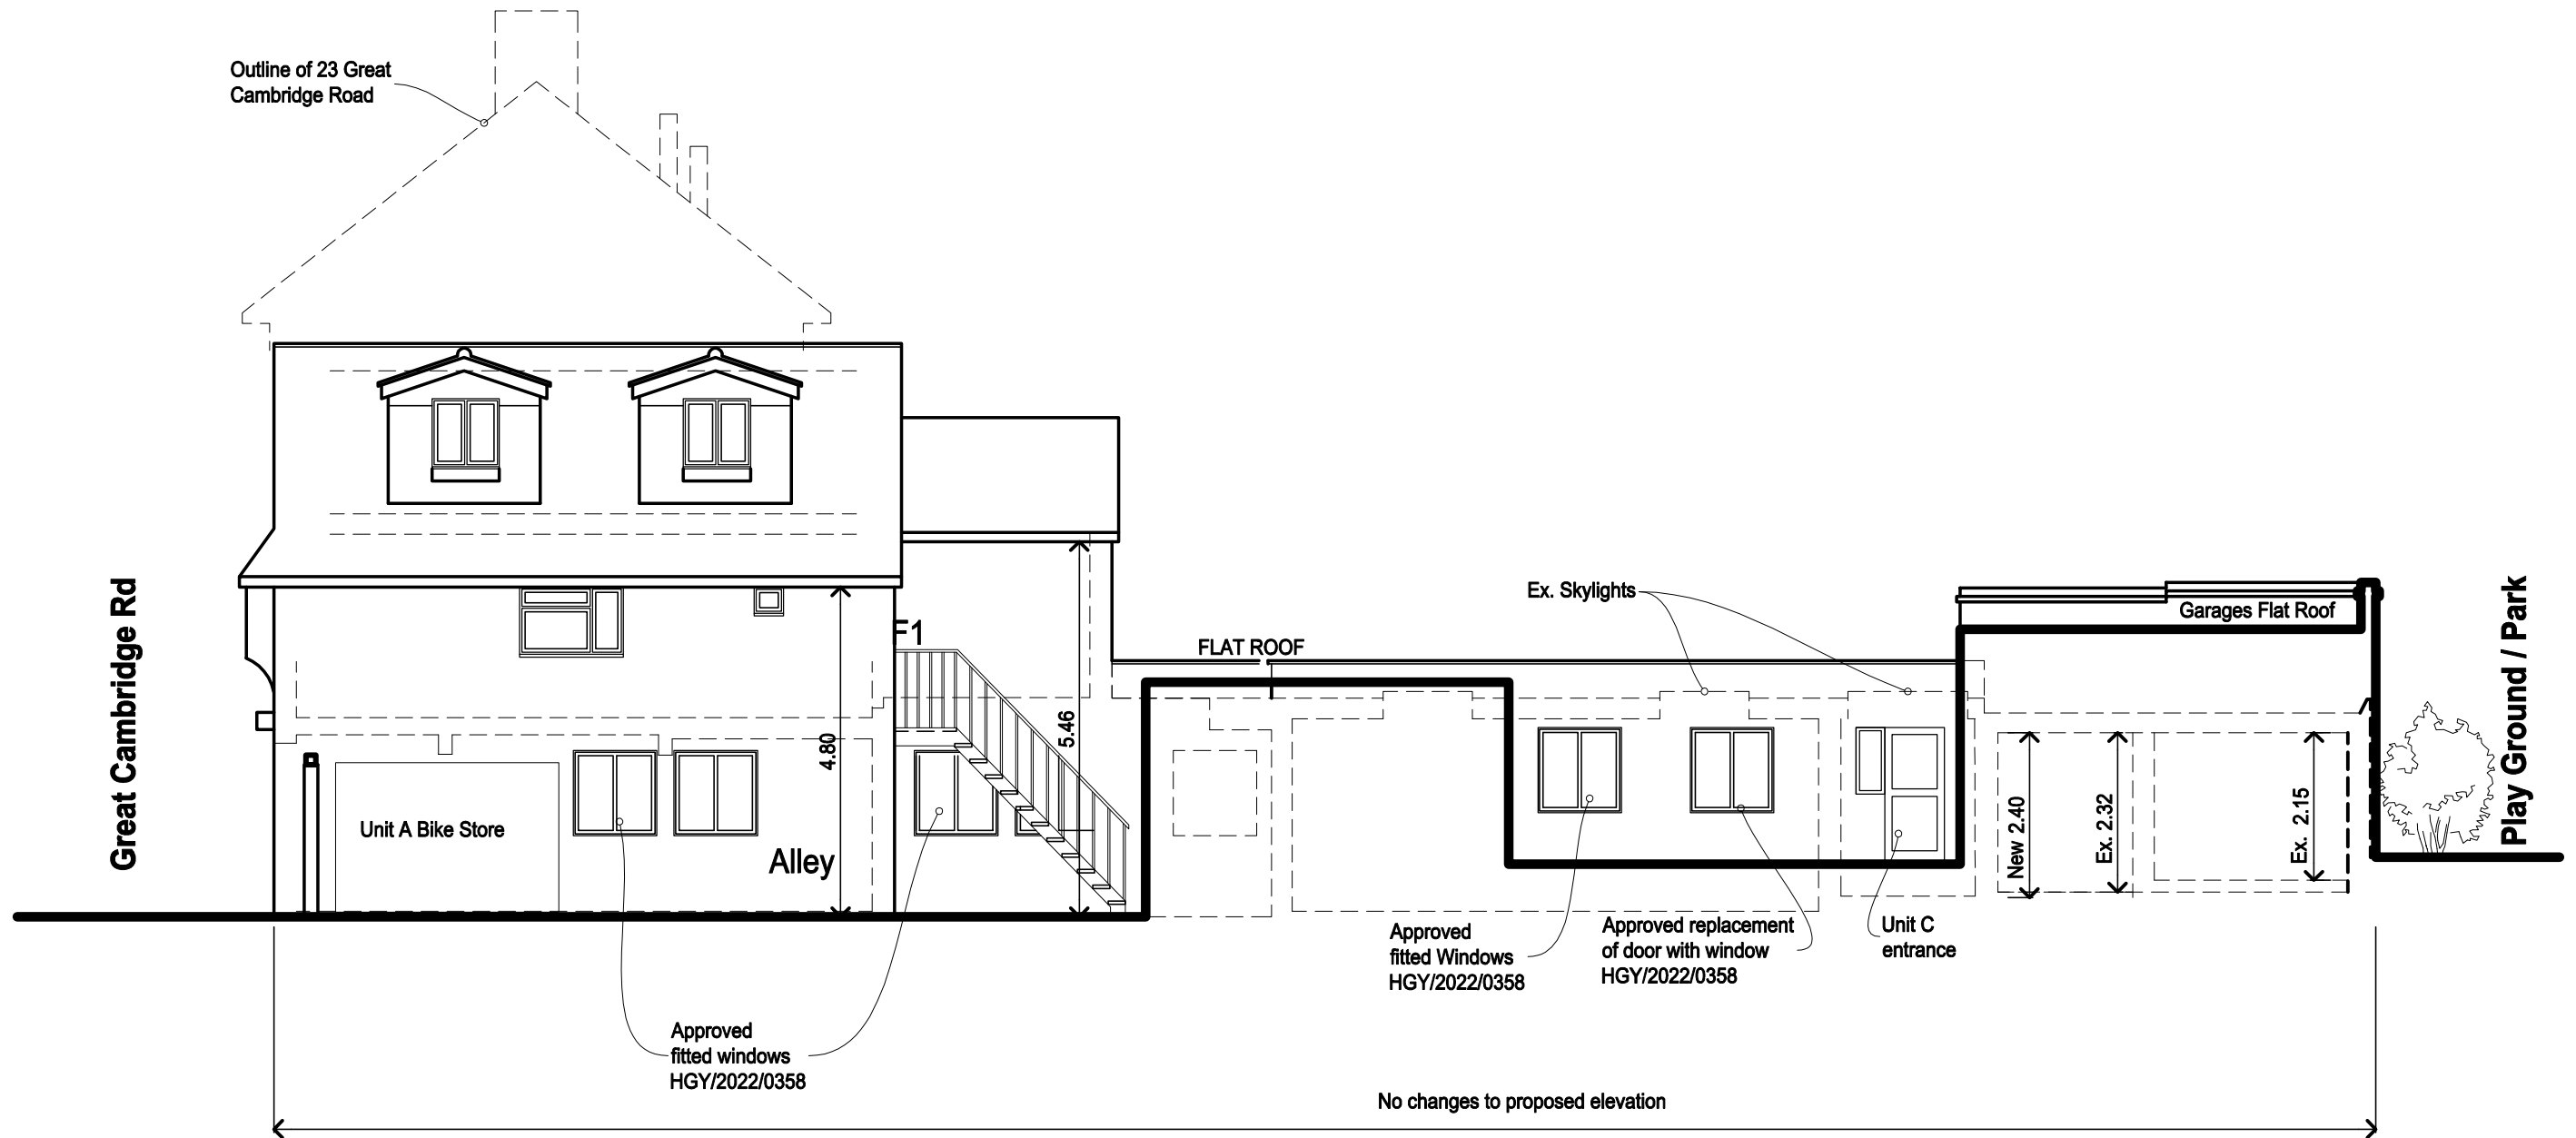

Architect @  
Buildingdoctors.co.uk  
Office: 137, EN1 1QT  
020 3833 1000  
RIBA 

Disclaimer;  
No Copying without consent.  
Don't Scale, & only use dims shown  
© Copyright 2022 Building Doctors

| Date     | Amendments                                          |
|----------|-----------------------------------------------------|
| 06.06.22 | Approved windows notes                              |
| 14.06.22 | Bins and Bikes amended                              |
| 15.05.23 | Updated with approved units A&B and doors & windows |
| 26.06.23 | Ex. Windows reinstated                              |

| Ve. | In. |
|-----|-----|
| P1  | NC  |
| P2  | NC  |
| P3  | NC  |
| P4  | NC  |

|             |                                                                        |
|-------------|------------------------------------------------------------------------|
| Project     | 21 Great Cambridge<br>N17 7LH                                          |
| Revision    | <input type="checkbox"/> Preliminary <input type="checkbox"/> Approval |
| Referencing | <input type="checkbox"/> Construction <input type="checkbox"/> Tender  |

|        |                            |
|--------|----------------------------|
| Title  | Side Elevation<br>PROPOSED |
| Client | Siraj Uddin                |



1030 - A800 P4

1:50 0 M 0.5 M 1 M 1.5 M 2 M

1:100 0 M 1 M 2 M 3 M 4 M

1:100

A3

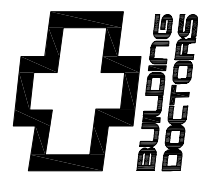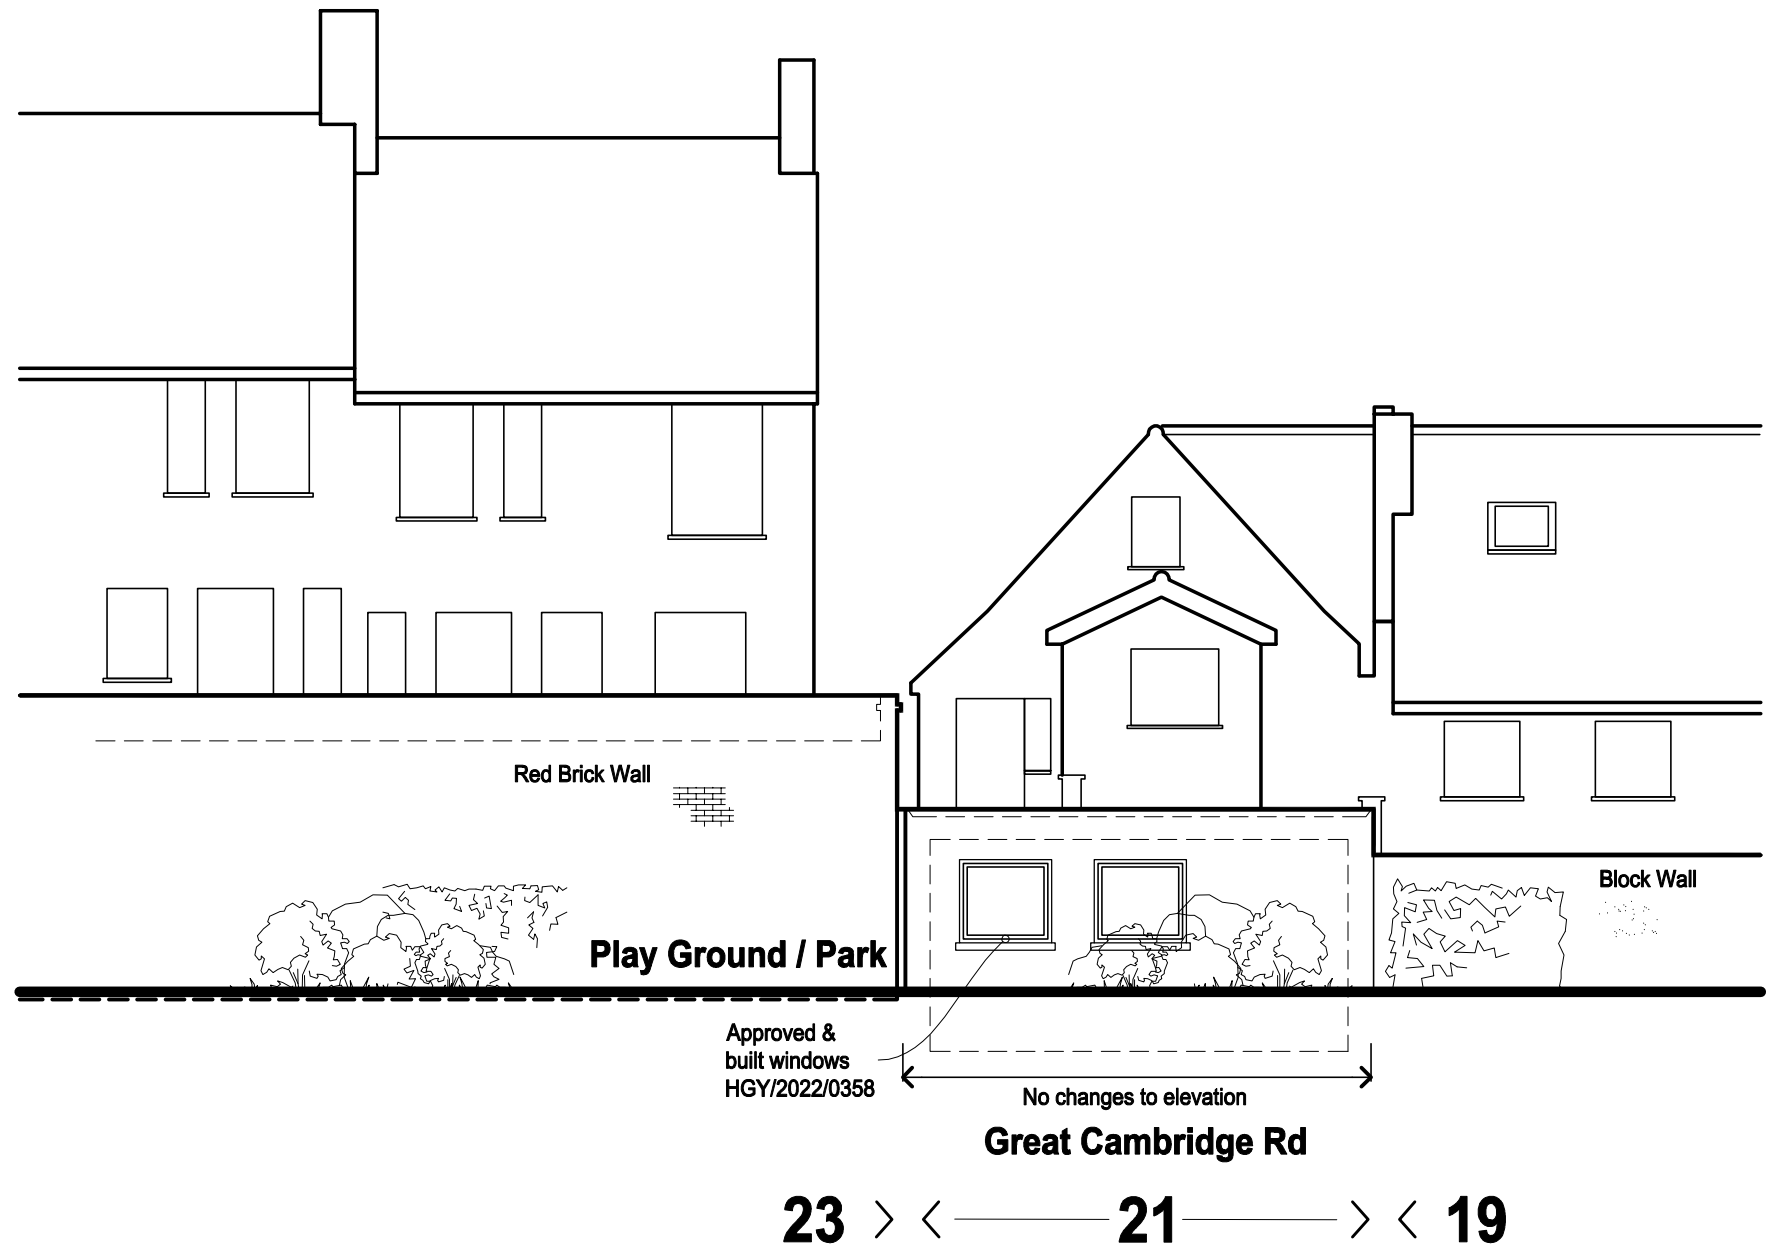

Architect @  
Buildingdoctors.co.uk  
Office: 137. EN1 1QT  
020 3833 1000  
RIBA

Disclaimer;  
No Copying without consent.  
Don't Scale, & only use dims shown  
© Copyright 2022 Building Doctors

| Date | Amendments | Ve. | In. |
|------|------------|-----|-----|
|      |            |     |     |

|             |                                                                        |
|-------------|------------------------------------------------------------------------|
| Project     | 21 Great Cambridge<br>N17 7LH                                          |
| Revision    | <input type="checkbox"/> Preliminary <input type="checkbox"/> Approval |
| Referencing | <input type="checkbox"/> Construction <input type="checkbox"/> Tender  |

|        |                                  |
|--------|----------------------------------|
| Title  | Rear Ele Flat C<br>EX & PROPOSED |
| Client | Siraj Uddin                      |

1030 - A625

1:50 0 M 0.5 M 1 M 1.5 M 2 M

1:100 0 M 1 M 2 M 3 M 4 M

1:100

A3