


Rev A 21.01.22
office rear dormer and
bedroom 6 dormer enlarged
Rev B 26.06.23
dormers amended

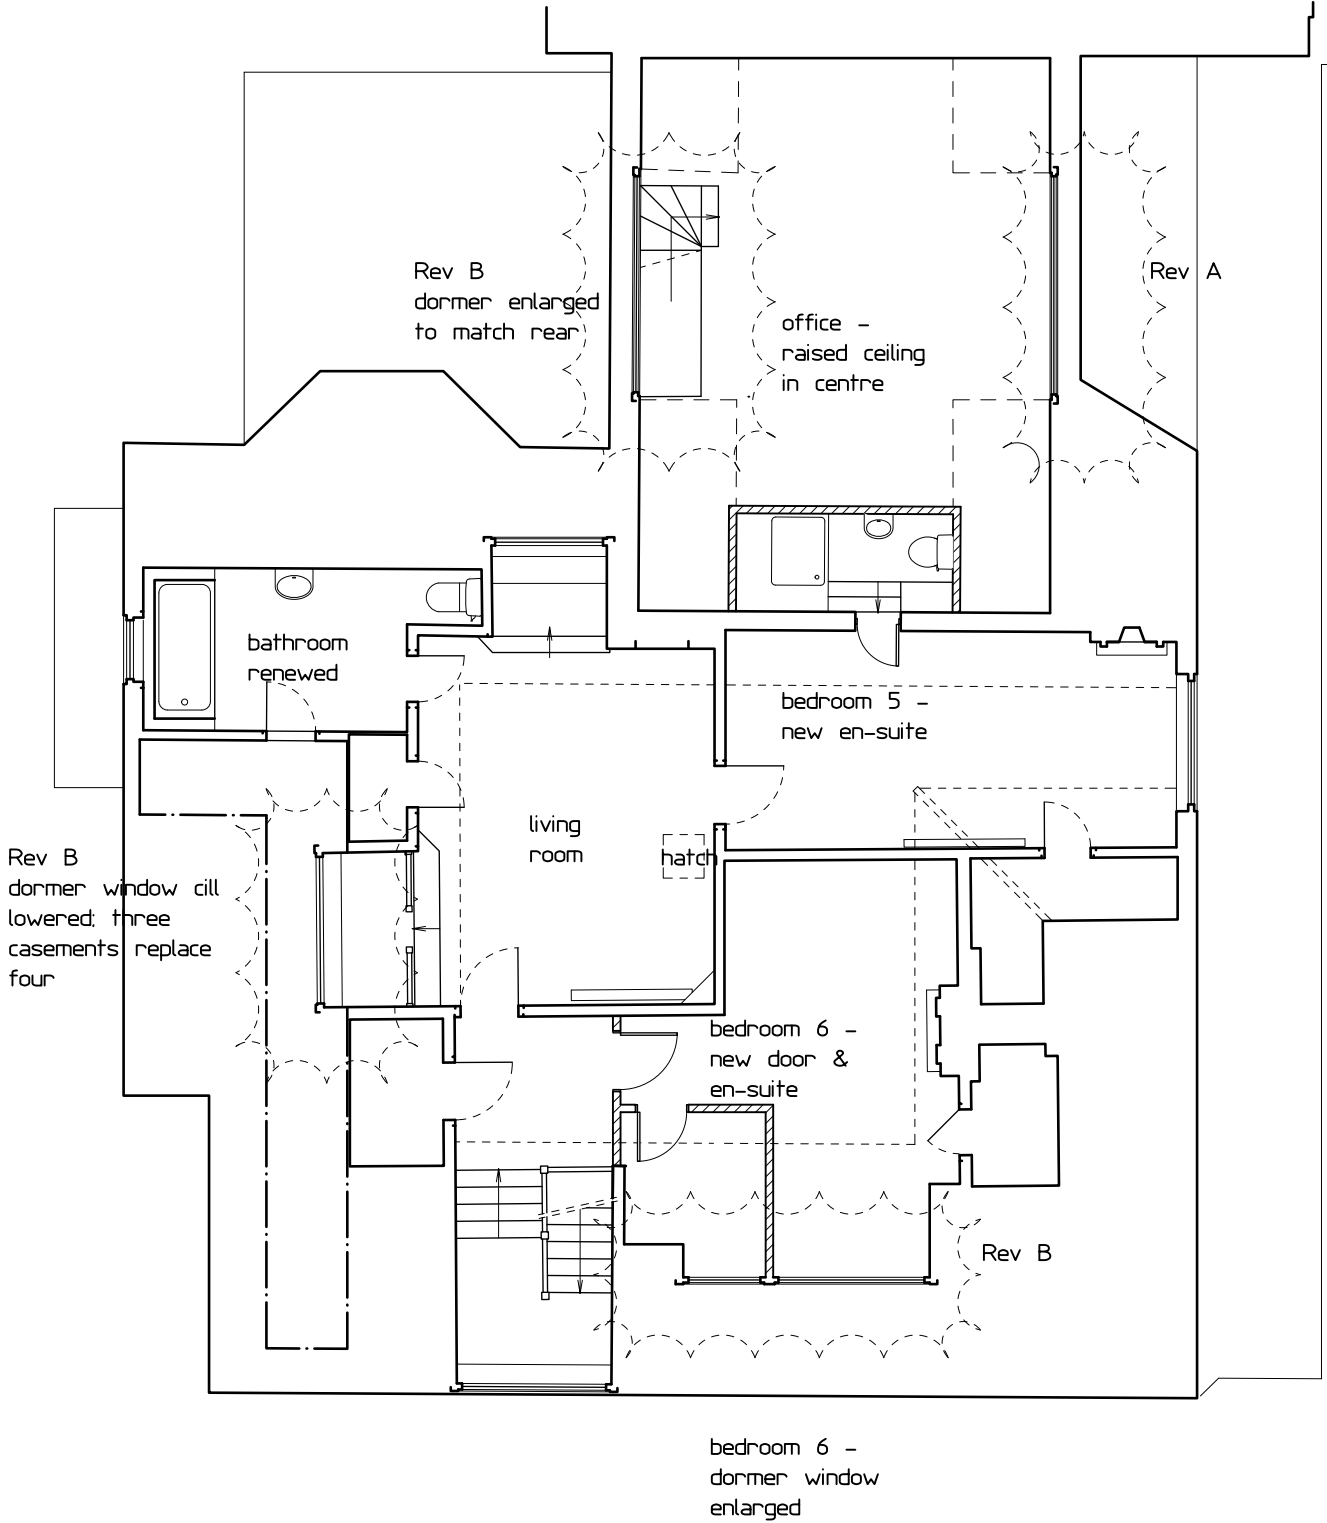

PROJECT 22 COLNEY HATCH LANE
LONDON N10 1DU

DRAWING 2nd FLOOR AS PROPOSED

NUMBER 1745/18 Rev B

Scale 1/100 at A3

Date 08.19 201 Upper Street
copyright protected London N1 1RQ
020-7226 3884

PETER BRADES ARCHITECTS
www.peterbradesarchitects.co.uk PBA