


Rev A 21.01.22
enlarged side dormer added;
chimney removed; rear dormer
enlarged
Rev B 09.03.22
rear dormer size altered
Rev C 25.04.22
2nd floor ceiling and floor
levels added
Rev D 26.06.23
rear chimney stack
removed

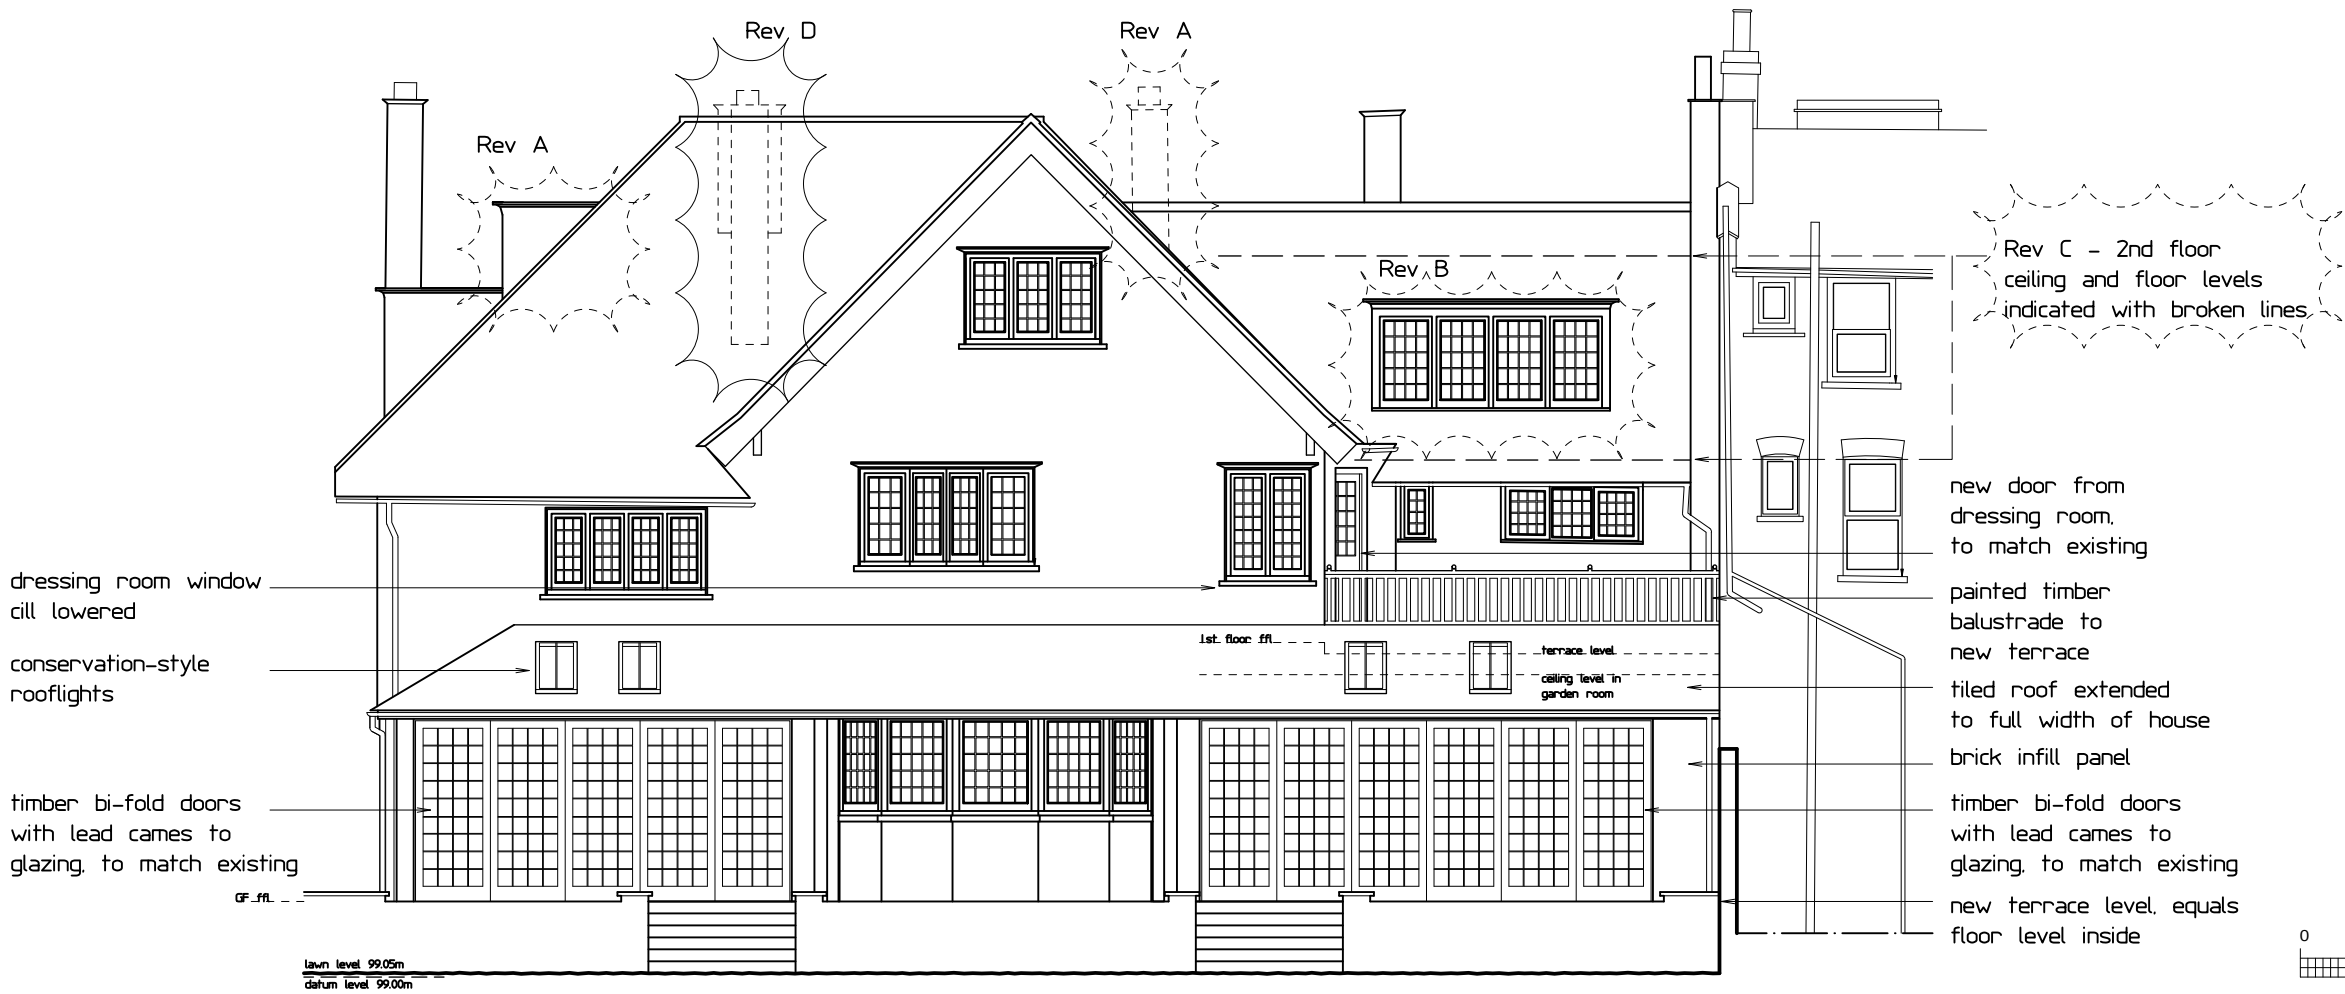

PROJECT 22 COLNEY HATCH LANE
LONDON N10 1DU

DRAWING REAR ELEVATION AS PROPOSED
east

NUMBER 1745/21 Rev D

Scale 1/100 at A3

Date 08.19
copyright protected

201 Upper Street
London N1 1RQ
020-7226 3884

PETER BRADES ARCHITECTS
www.peterbradesarchitects.co.uk

PBA