

JOB TITLE : Proposed Side Elevation

ADDRESS : 155 Rivulet Road



Tottenham

London N17 7JH

SCALE : 1:50 in A3

JOB NO : OS/129B

DATE : 15-10-2022

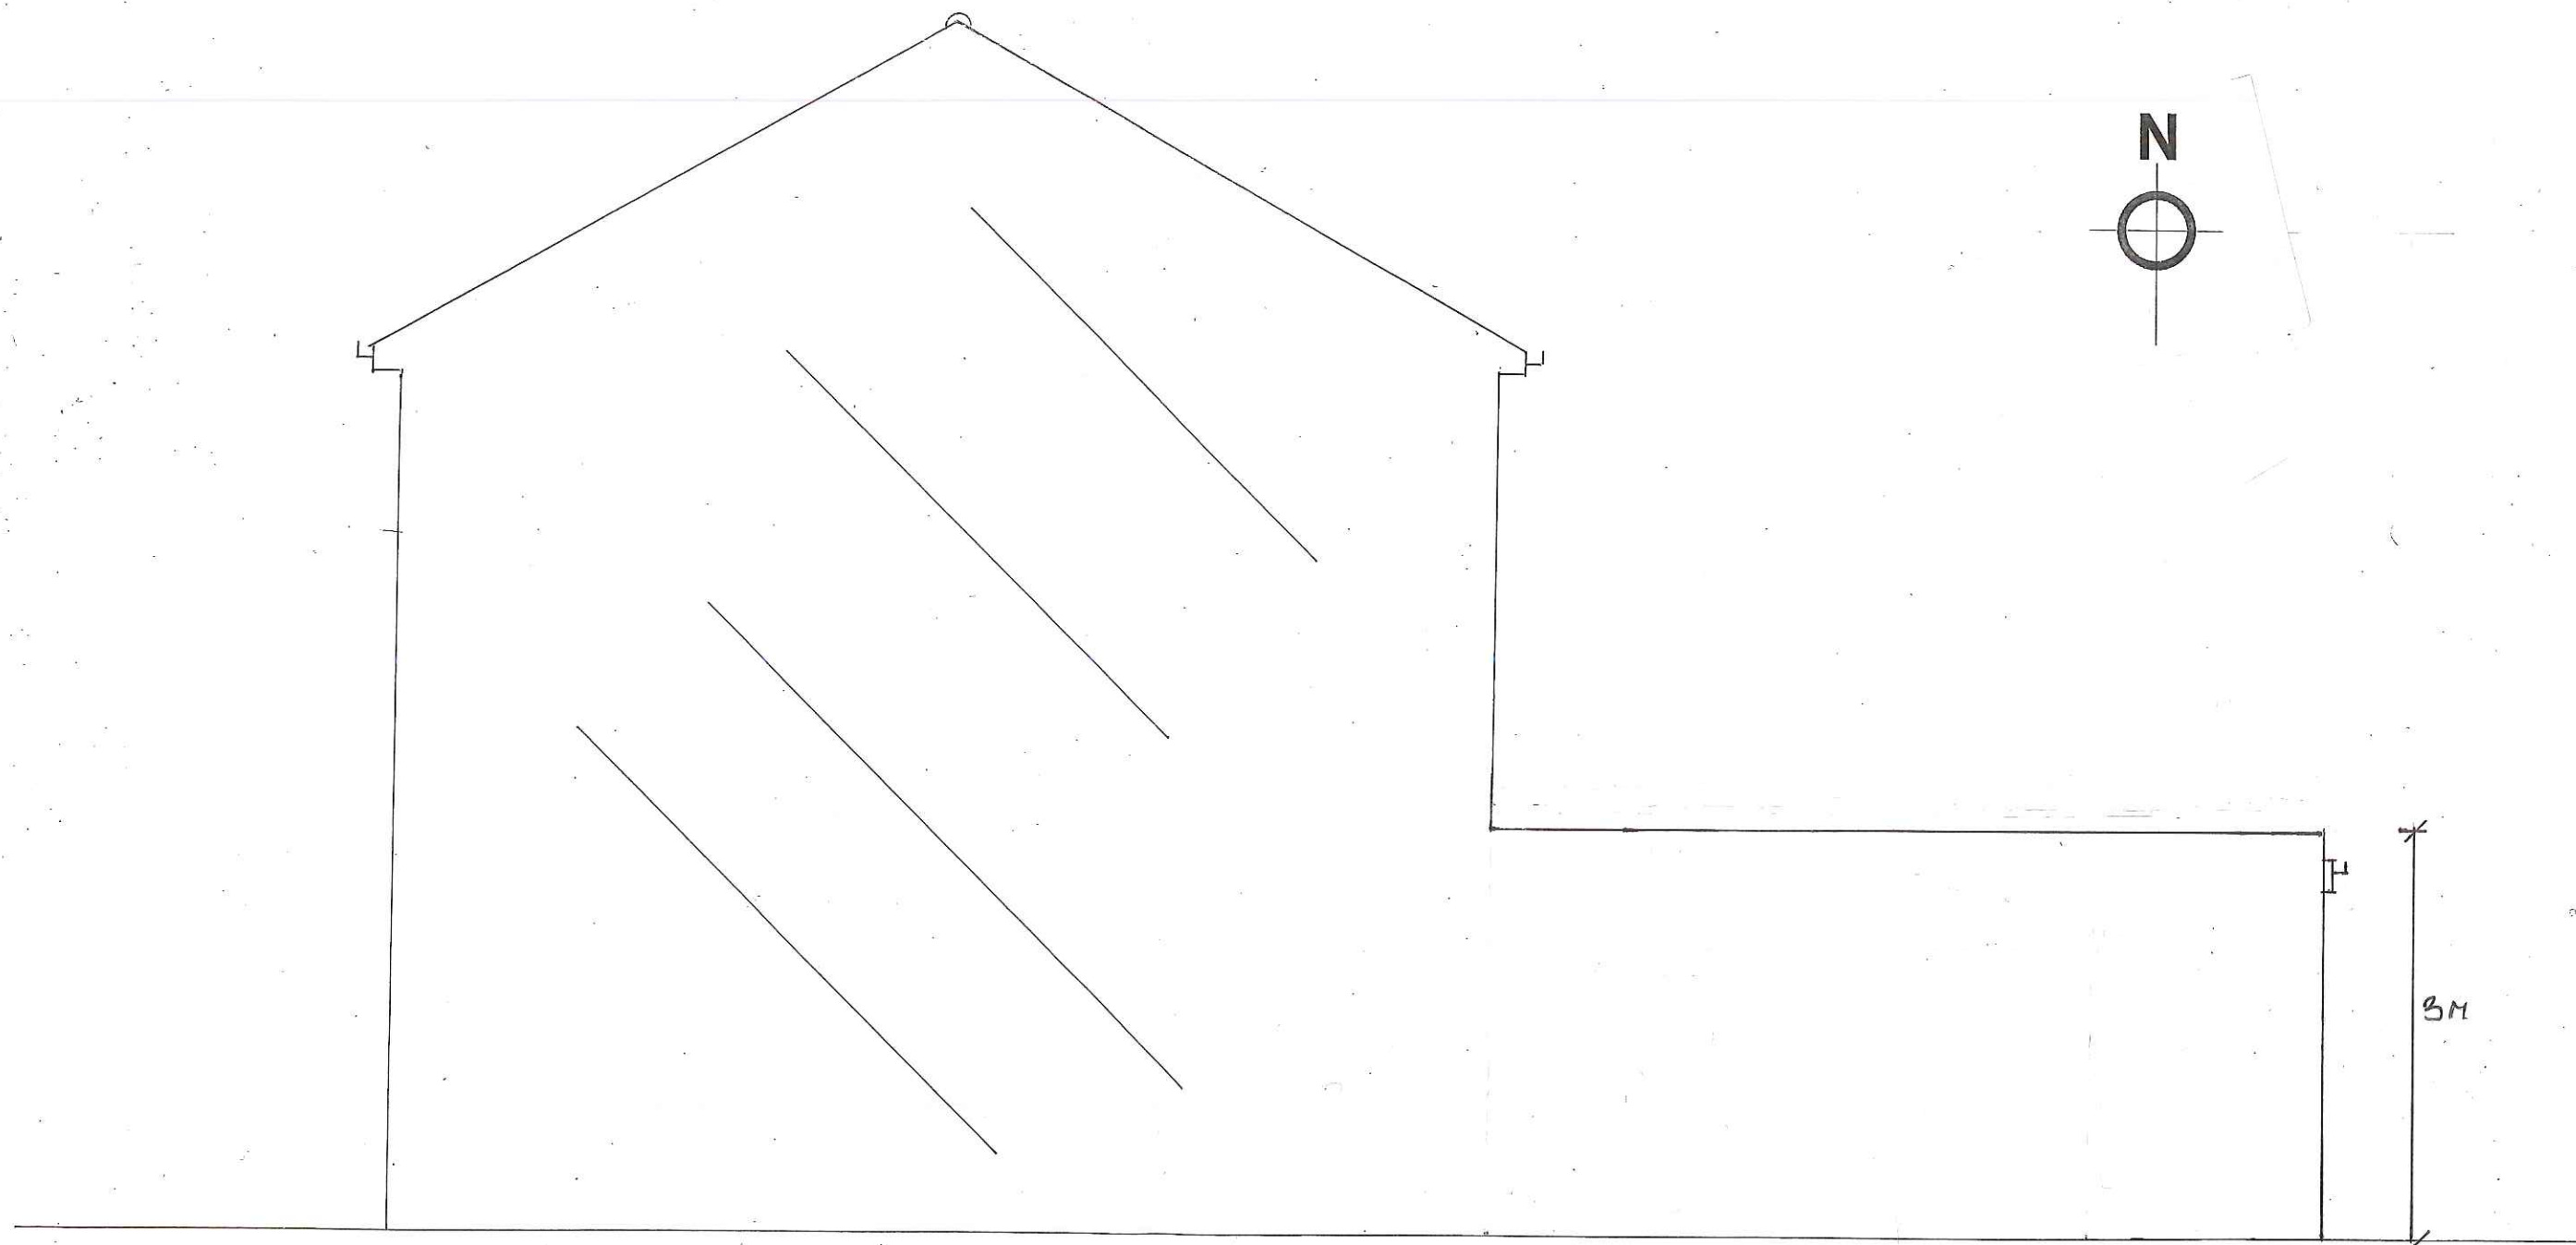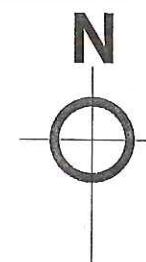

PROPOSED SIDE ELEVATION