


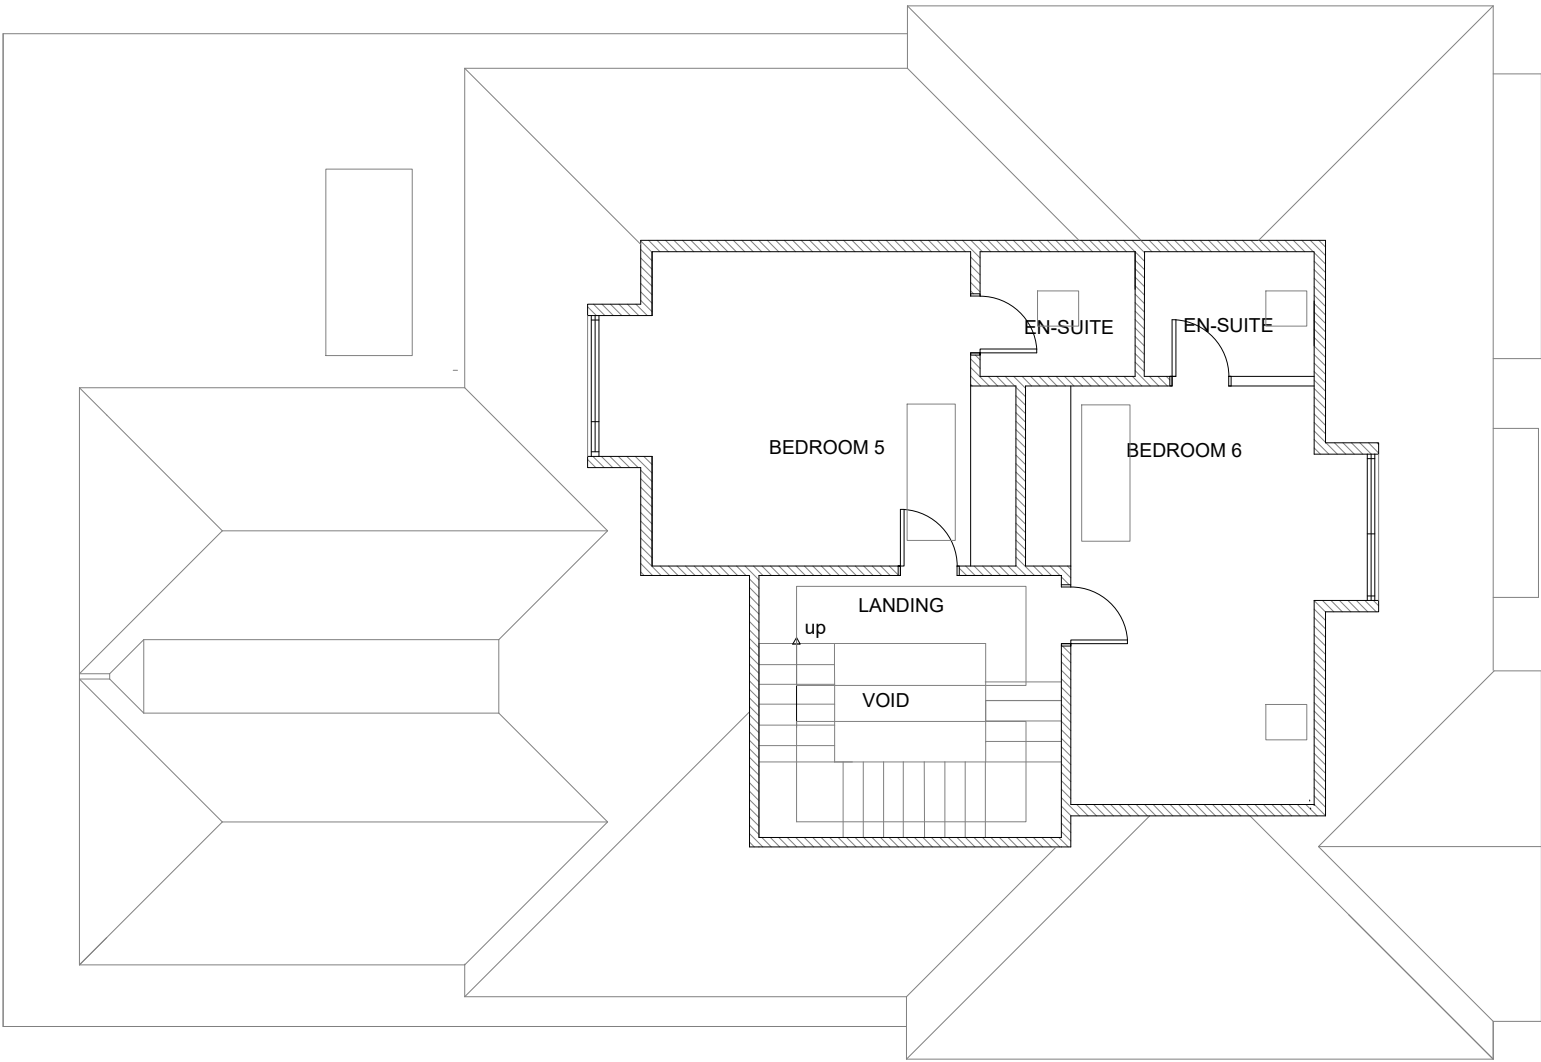

65 SHELDON
AVENUE
63 SHELDON
AVENUE


61 SHELDON
AVENUE

Site 63 Sheldon Avenue, London N6 4NH

Title Proposed Second Floor


Drawing Number
167/018B
Date
May 2022
Scale
1:100@A3

Status
Planning

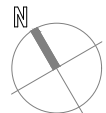

Studio Y₂ PARTNERSHIP
Architecture & Planning

1339 High Road London N20 9HR
info@studioy2.co.uk 020 84463433

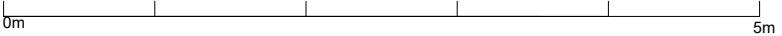

Copyright in this drawing remains with Studio Y2 LLP and no express or implied licence is granted by way of this drawings or otherwise to reproduce or use this drawing or the design contained in it: Scale bar for Planning Only : All dimensions to be checked on site